



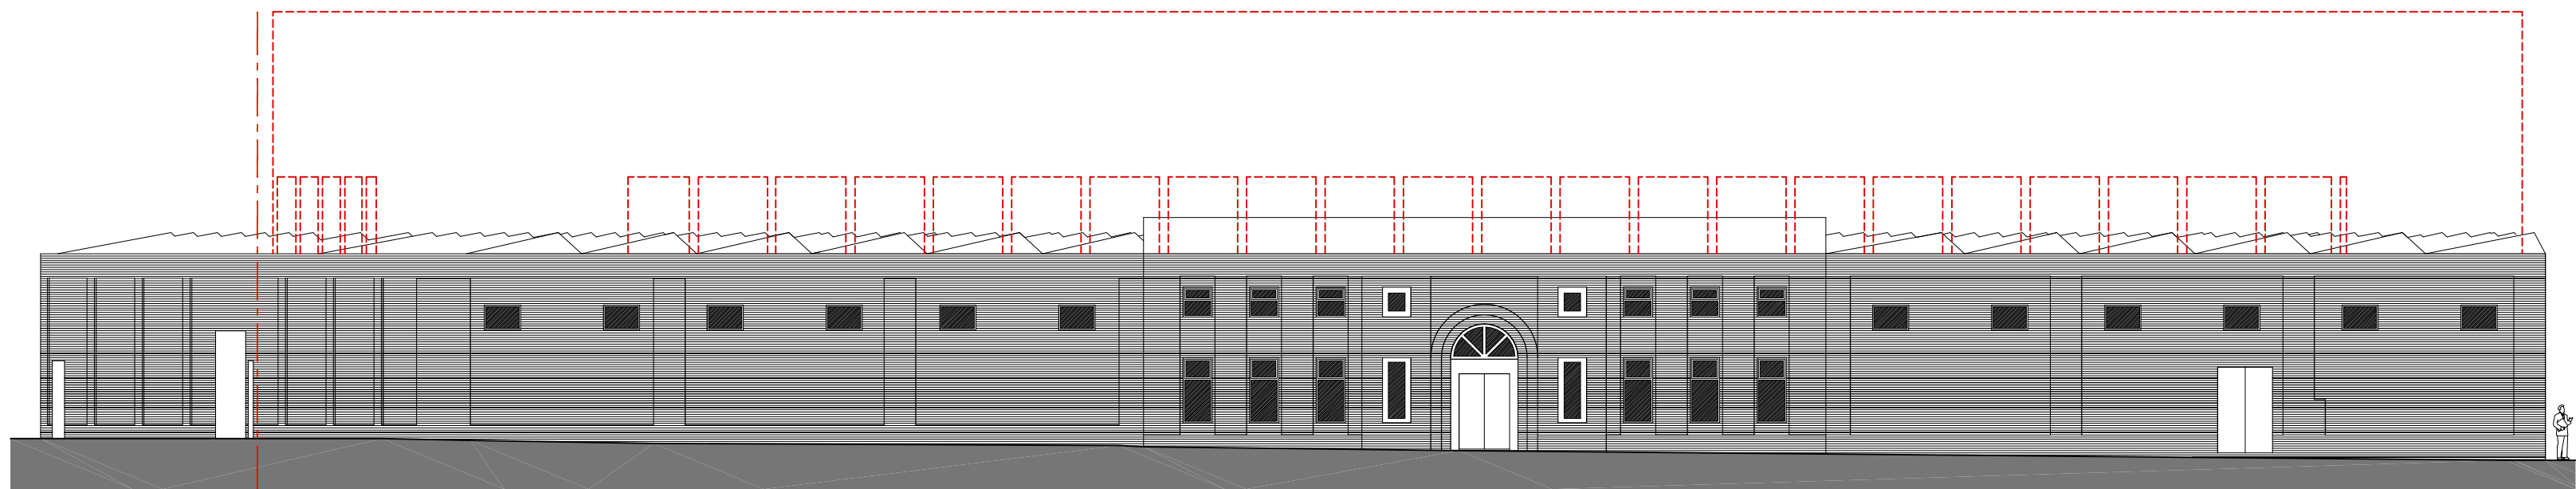


Proposed North Street Elevation 1:200



Existing North Street Elevation 1:200

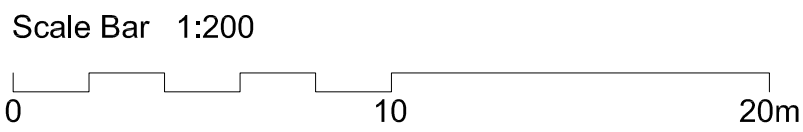

Proposed Peel Lane Elevation 1:200

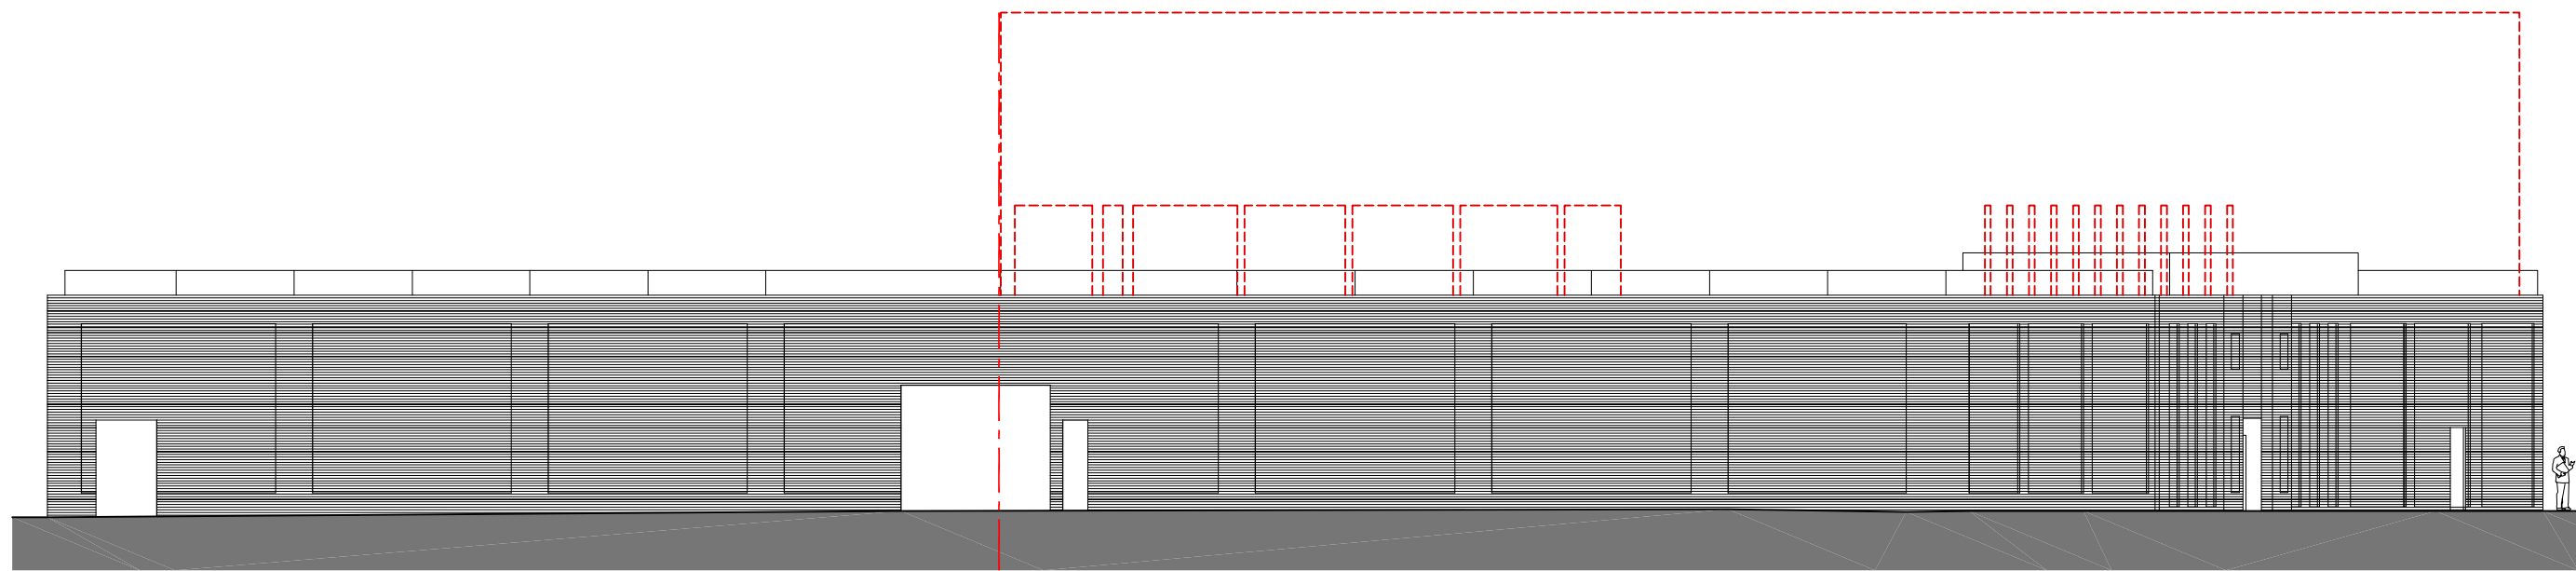

Existing Peel Lane Elevation 1:200

