This drawing is protected by copyright and the information contained therein is the property of William McCall.
The drawing must not be copied and the information contained therein may not be used or disclosed without written permission of and in the manner permitted by William McCall.

0 1 2 3 4 5M
Scale 1:50@ A1
0 1 2 3 4 5 6 7 8 9 10M
Scale 1:100@ A1

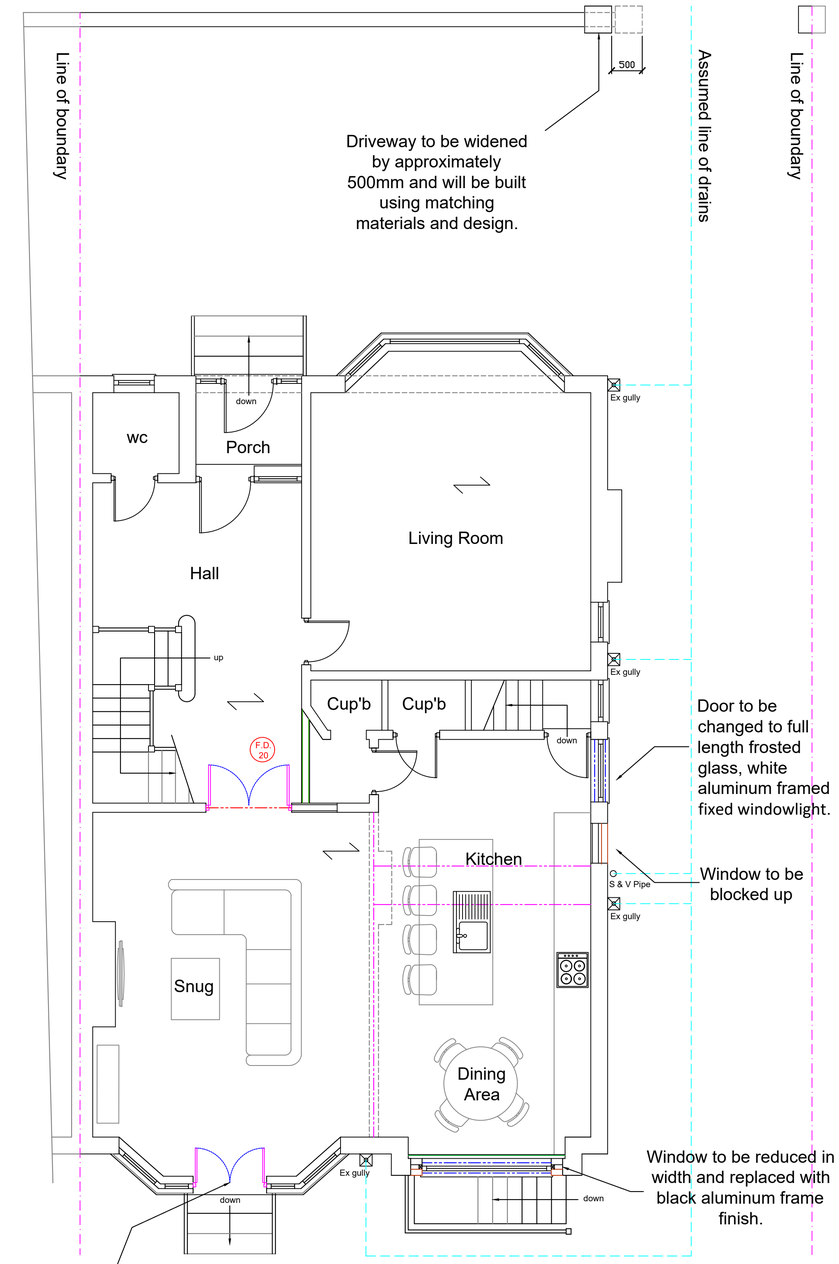

Proposed Ground Floor Plan

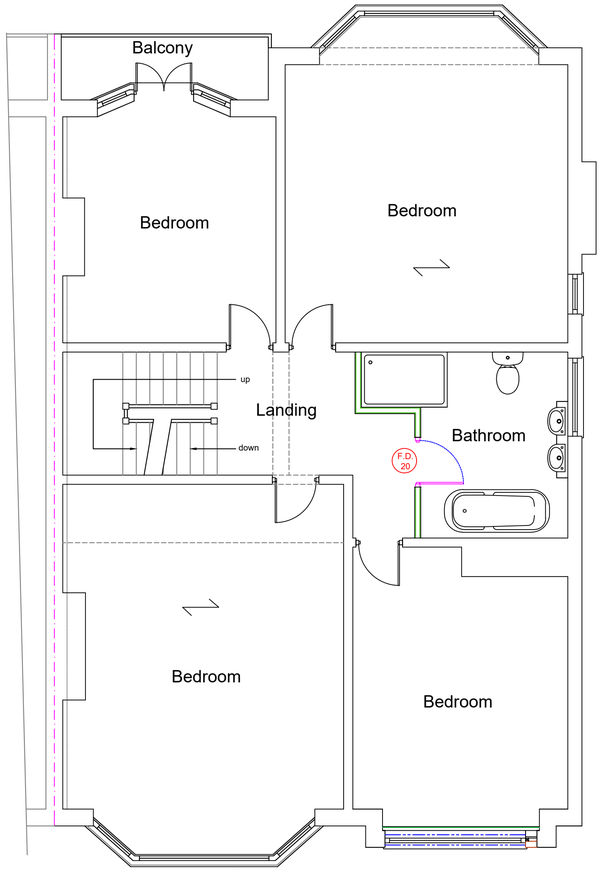

Proposed First Floor Plan
1:50

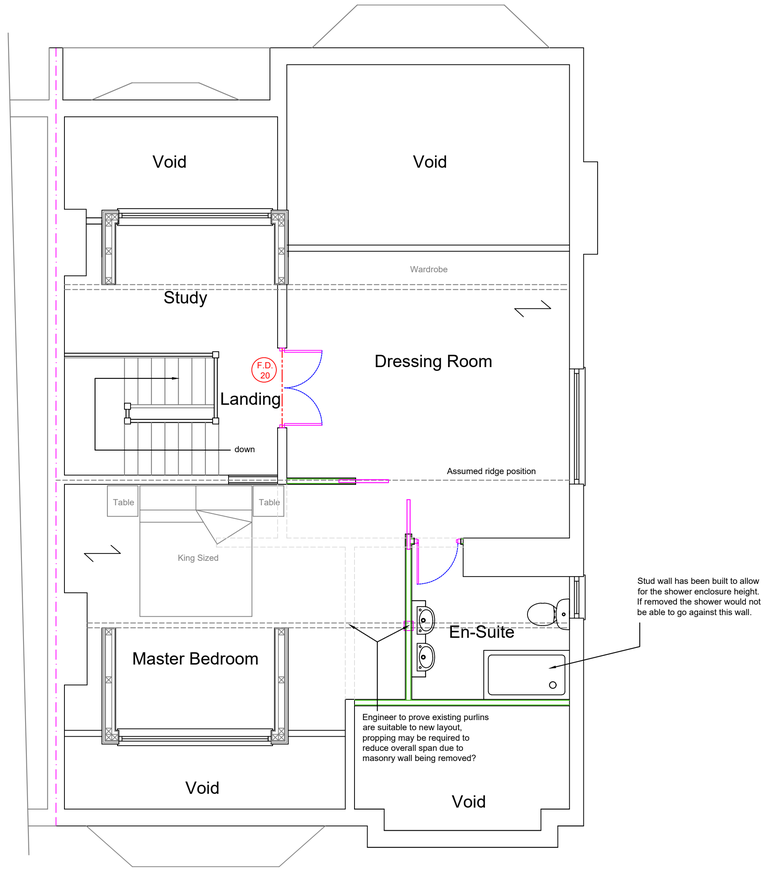

Proposed Attic Floor Plan

Proposed Front Elevation

1:100
Proposed Side Elevation

Proposed Rear Elevation

Stage :-	Householder Planning	
Project Title :-	Proposed Minor Exterior Amendments To External Facades	
Drawing Title :-	Existing & Proposed Plans & Elevations	
Client :-	Mr & Mrs Edwards	
Drwg No :- 08/20/129	3 of 3	Date :- Aug '20	Rev :-
Scale :- 1:100 & 1:50@A1	Drawn:- SCM	Checked :-
Site Address :-	32 Old Broadway, Didsbury, Manchester, M20 3DF	

The Old Post Room
34 Chew Valley Road
Greenfield
Saddleworth
OL3 7DA
Tel: 01457 871202
www.william-mccall.com | enquiries@william-mccall.com

A1