


Radium Street Elevation

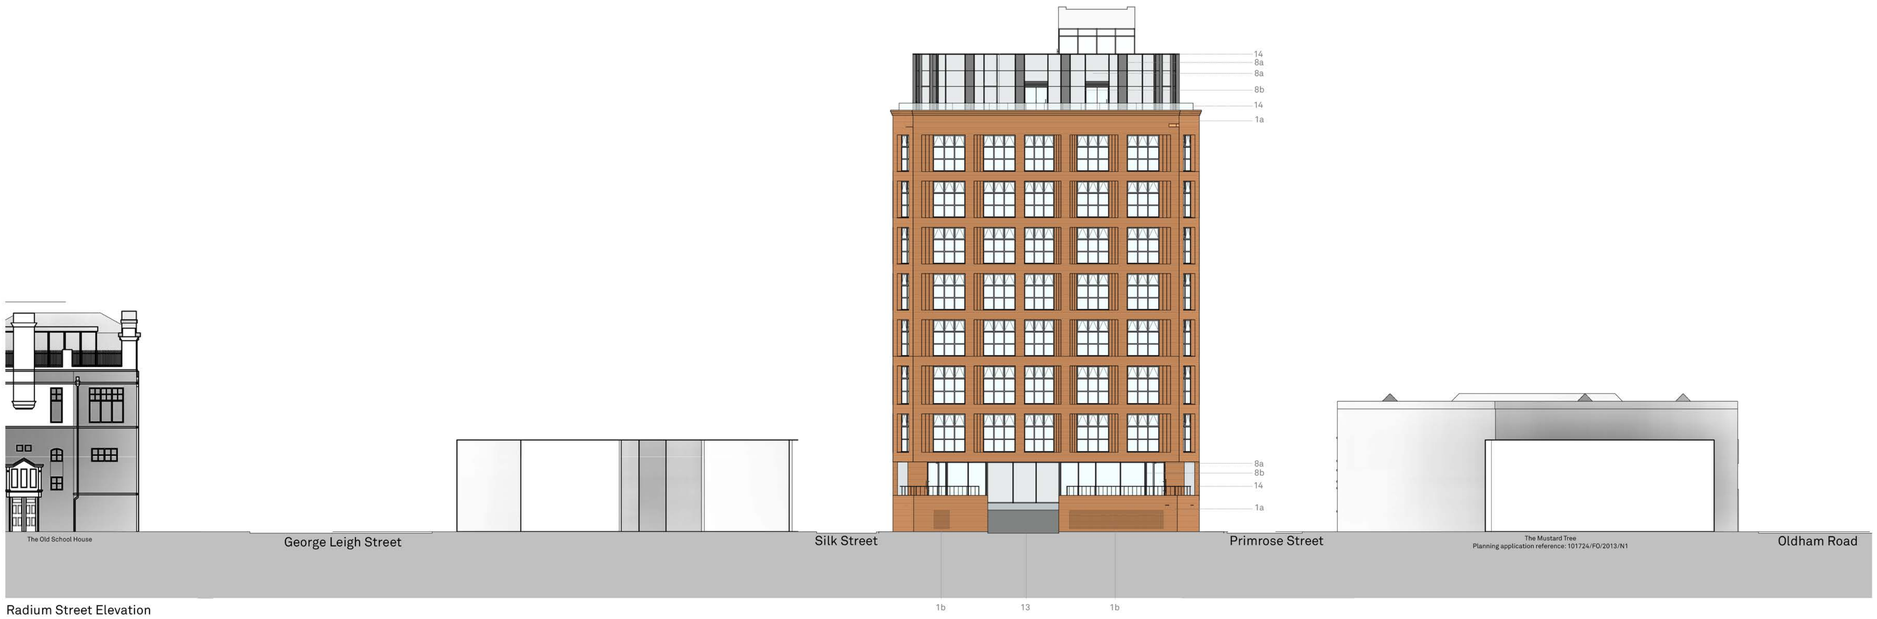

Bengal Street Elevation

Notes

This document is © Falconer Chester Hall Limited
All drawing measurements shall not be obtained by scaling. Any discrepancies on this document to be immediately reported to the Architect. Verify all dimensions and levels prior to construction. This Document shall be read in conjunction with related documents, specifications and associated models.

This drawing contains the following model files:

P16082-FCH-BA-XX-M3-A-0001 [P1.1] [S0]

KEY:

1a	Brickwork - Horizontal
1b	Perforated Panels
2	Inset Balcony
3	Smoke Riser
4	Natural ventilated Smoke Shaft
5	Mechanical Ventilated Smoke Shaft
6	Roof Access
7	Terrace
8a	Rainscreen cladding
8b	Matt Black Mullion
9	Main Entrance
10	Steel framing
12	Communal Outside Space
13	Secured Access Carpark
14	Railing
15	Pergola

FALCONER CHESTER HALL

FCH

London | Liverpool | Manchester | Kuala Lumpur

Revision	Date	Rev By	Chk By	Description
P2	10.02.20	LR	RJW	Perforated panels updated
P1	19.12.19	LR	RJW	First issue

Drawing No. **P16082-FCH-BA-XX-DR-A-1400** Rev. **P2**

Project Title: **Mixed Use Development - Bengal Street**

Drawing Title: **Bengal and Radium Street Elevation**

Client: **The Northern Group Ltd.**

Status	Purpose of Issue	Date	Drawn By
S2	**For Information**	**19.12.19**	**LR**
Job No.	Drawing Stage	Scale	Checked By
P16-082	**STAGE 4**	**1 : 200 @ A1**	**GJ**

Tel +44 (0)151 243 5800
© Falconer Chester Hall Limited
www.fcharchitects.com