



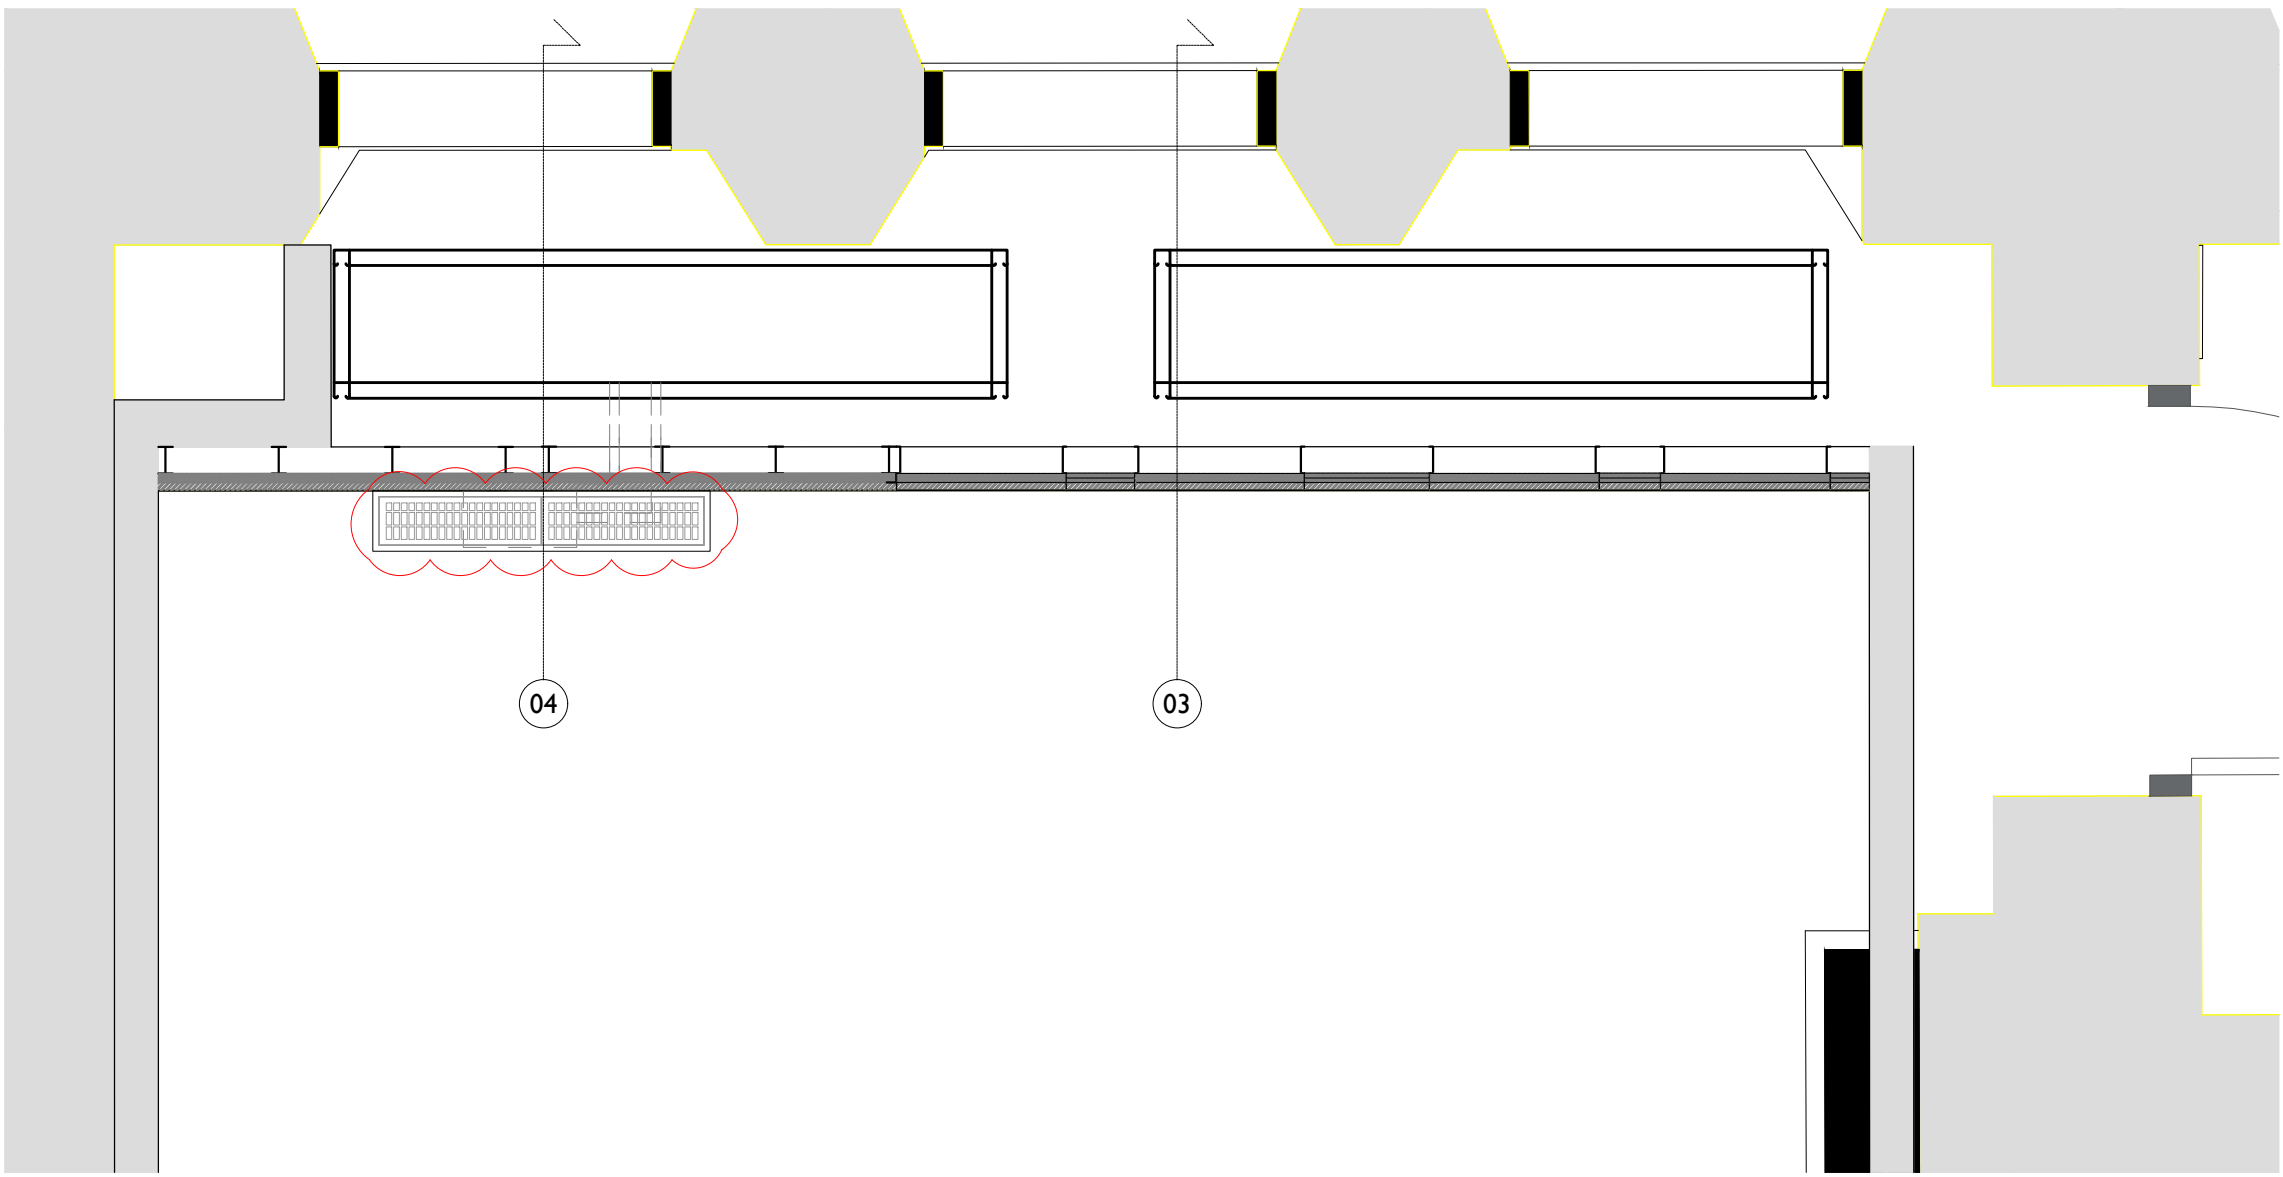


01 Type 5 - Box-in-Box Plan
Scale: 1:20

FINISH NOTE:


- Metal Heat Emitter Cover: 2mm thick metal folded steel to form 15mm deep panel with Vitreous enamel finish coating. Colour Dark Grey to match sockets. Panels to receive punched cut-outs (15x33mm pattern with 5mm solid to achieve 60% free area).

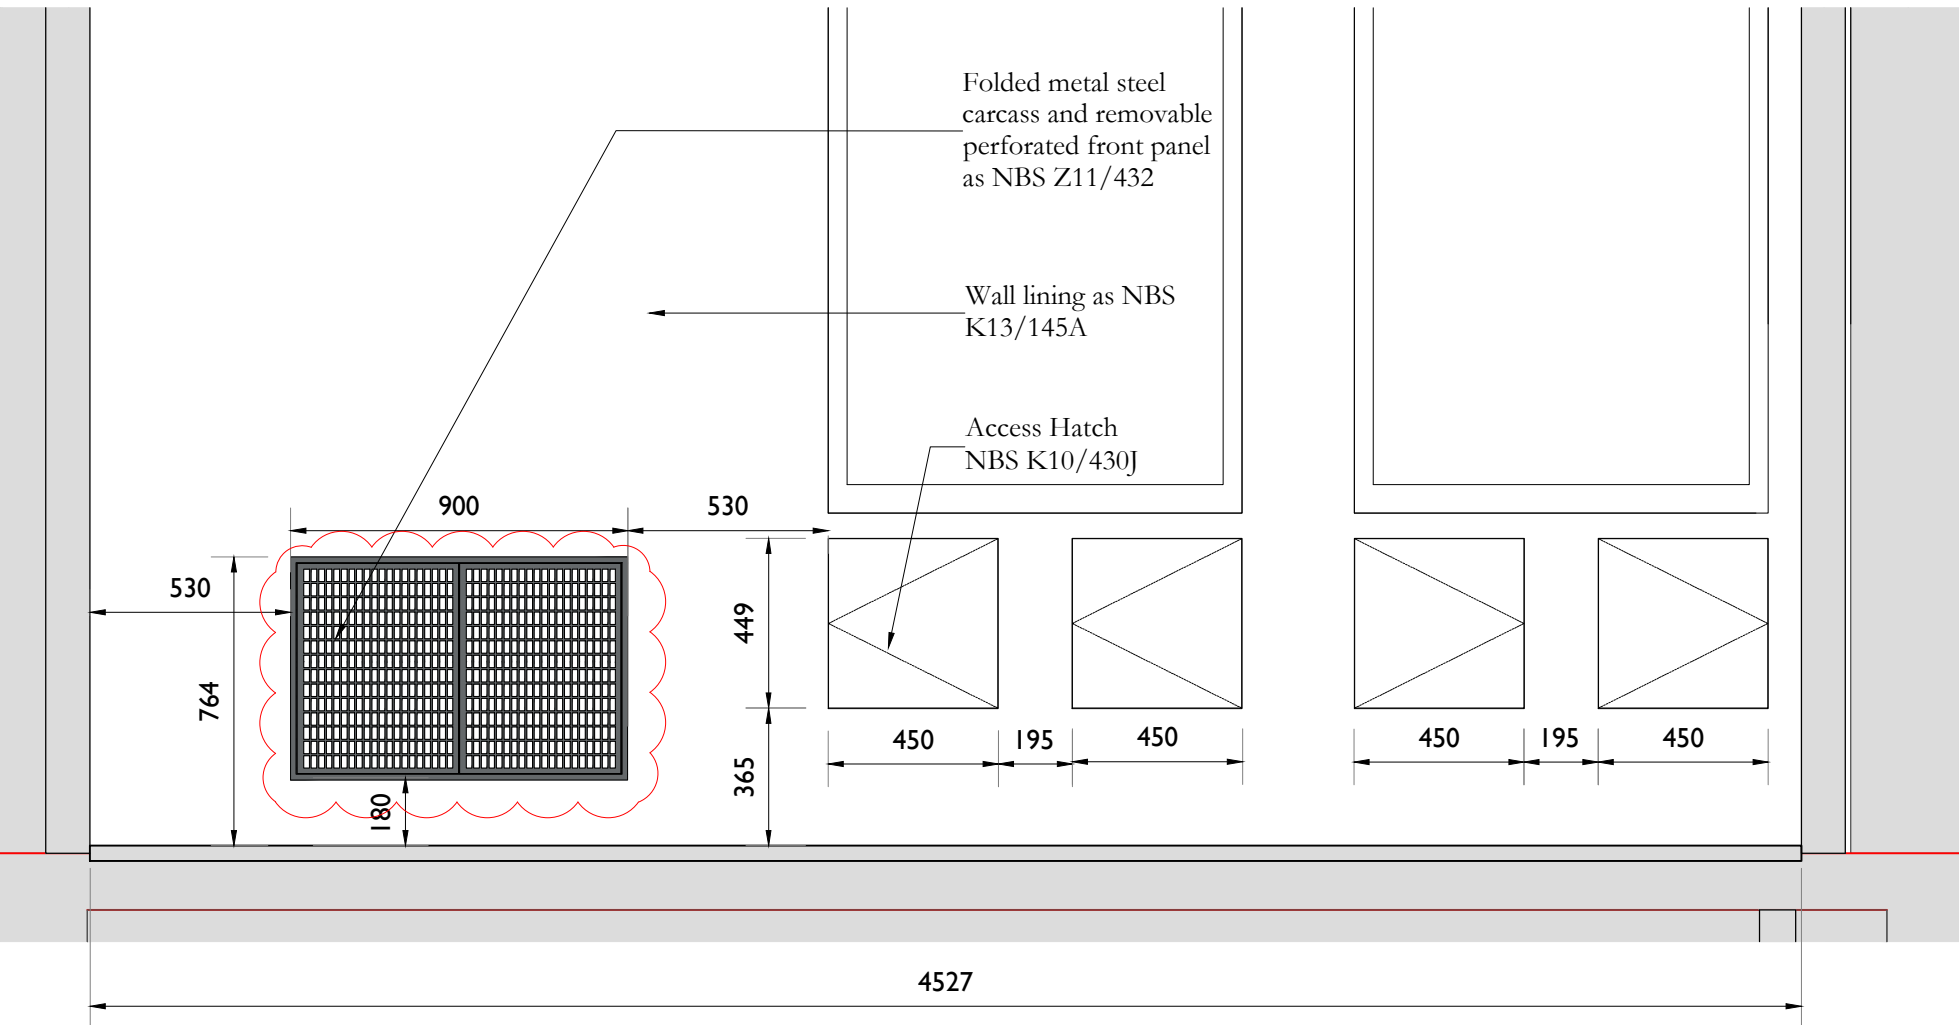

02 Type 5 - Box-in-Box Section
Scale: 1:20

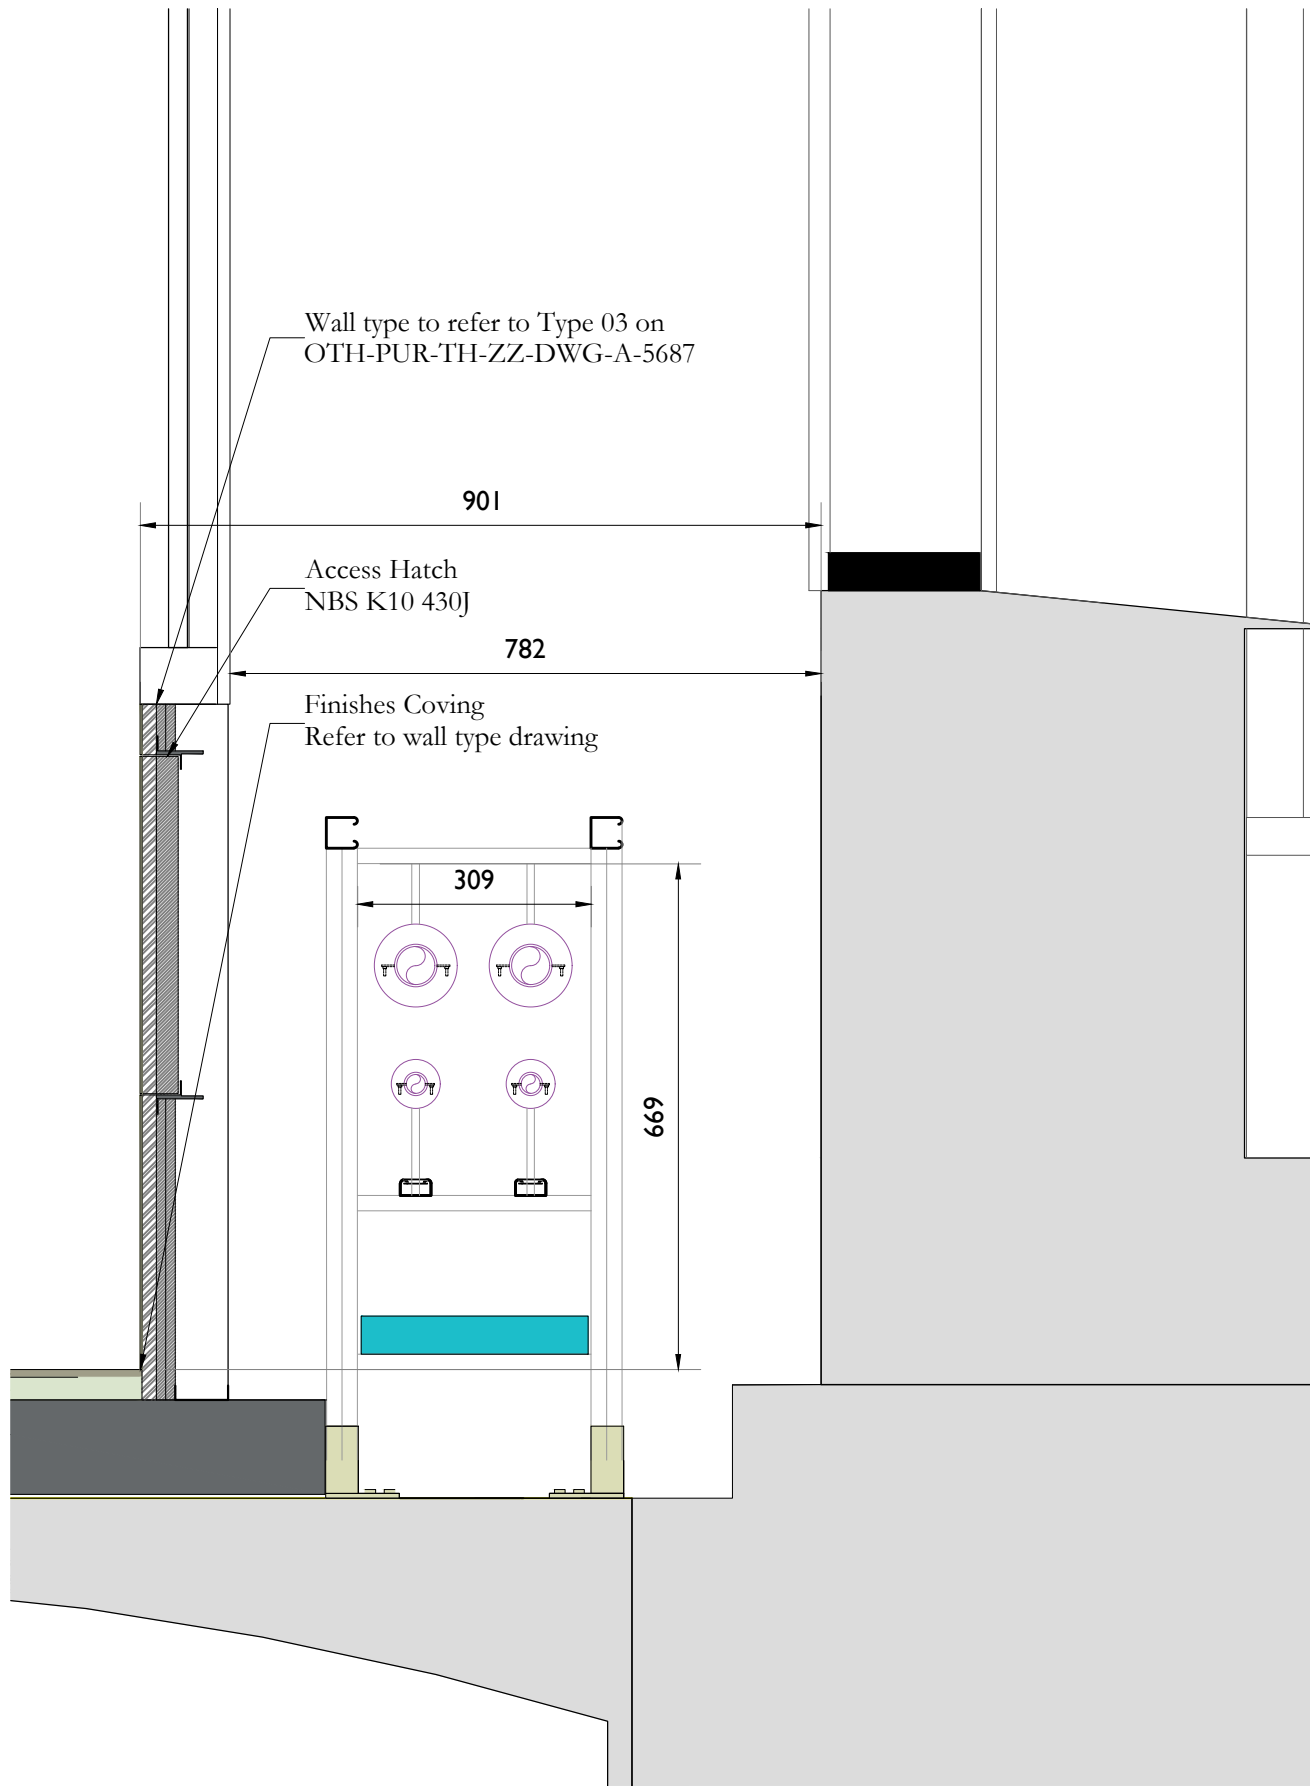


03 Type 5 - Box-in-Box Elevation 2
Scale: 1:10

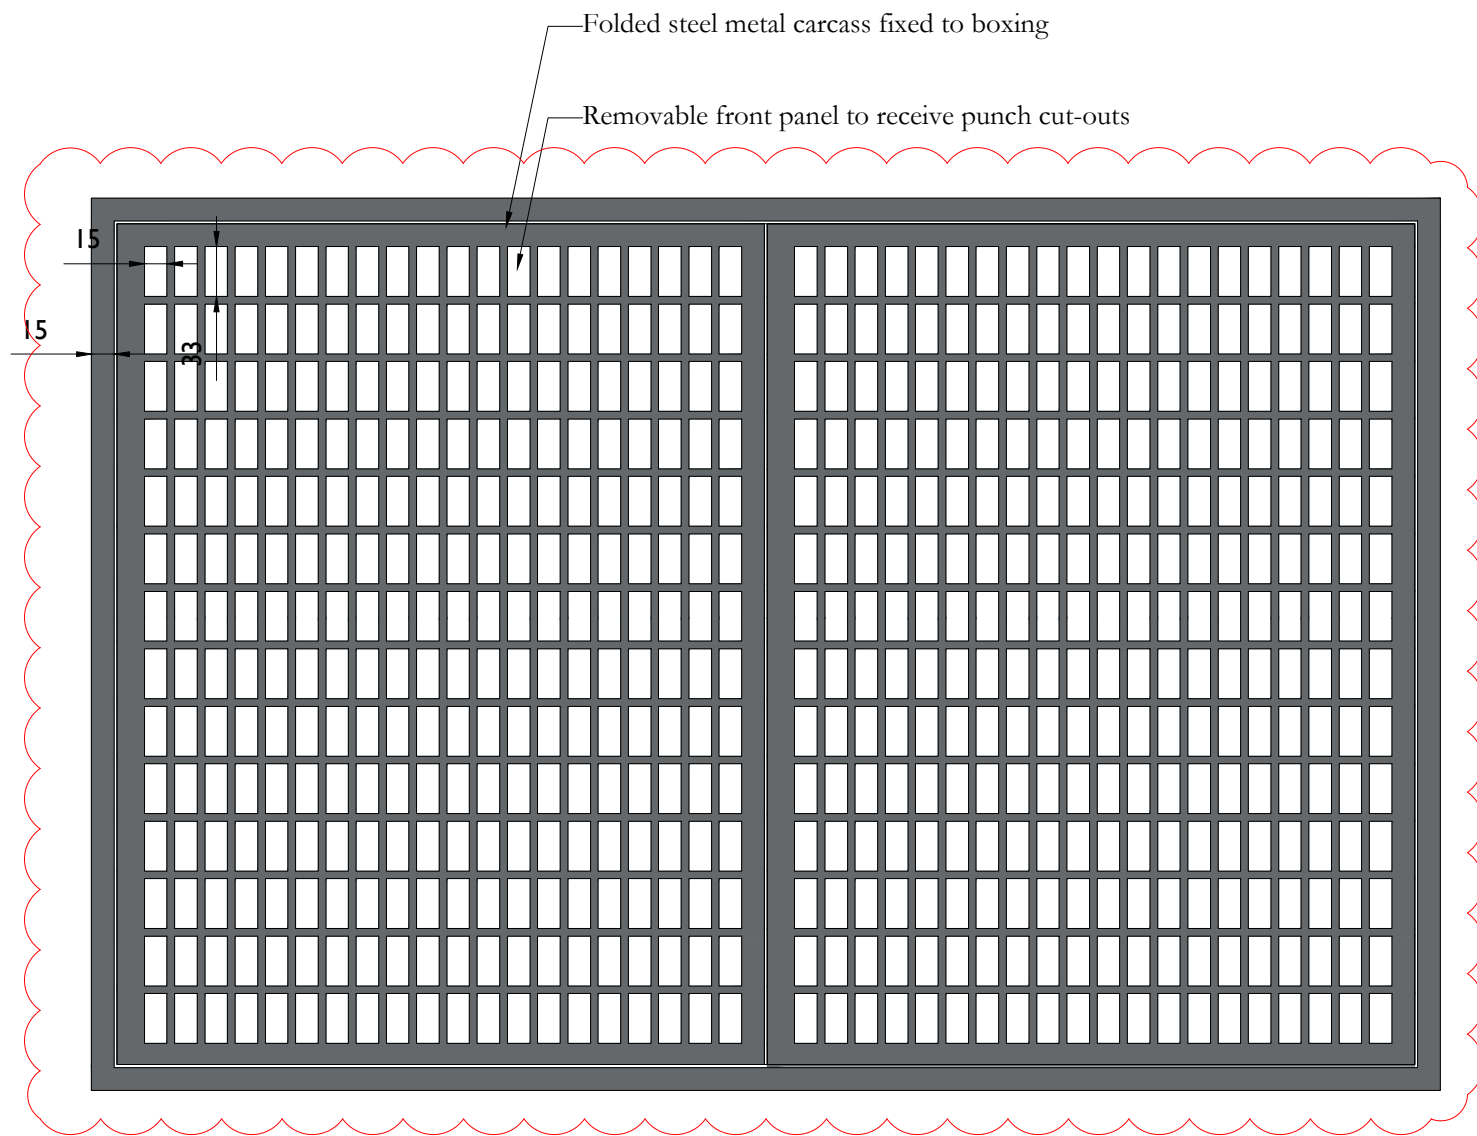


05 Metal Heat Emitter Cover - Elevation
Scale: 1:5

450mm module - number to suit the size of heat emitter depending on the room. See Arup Layouts and Schedule

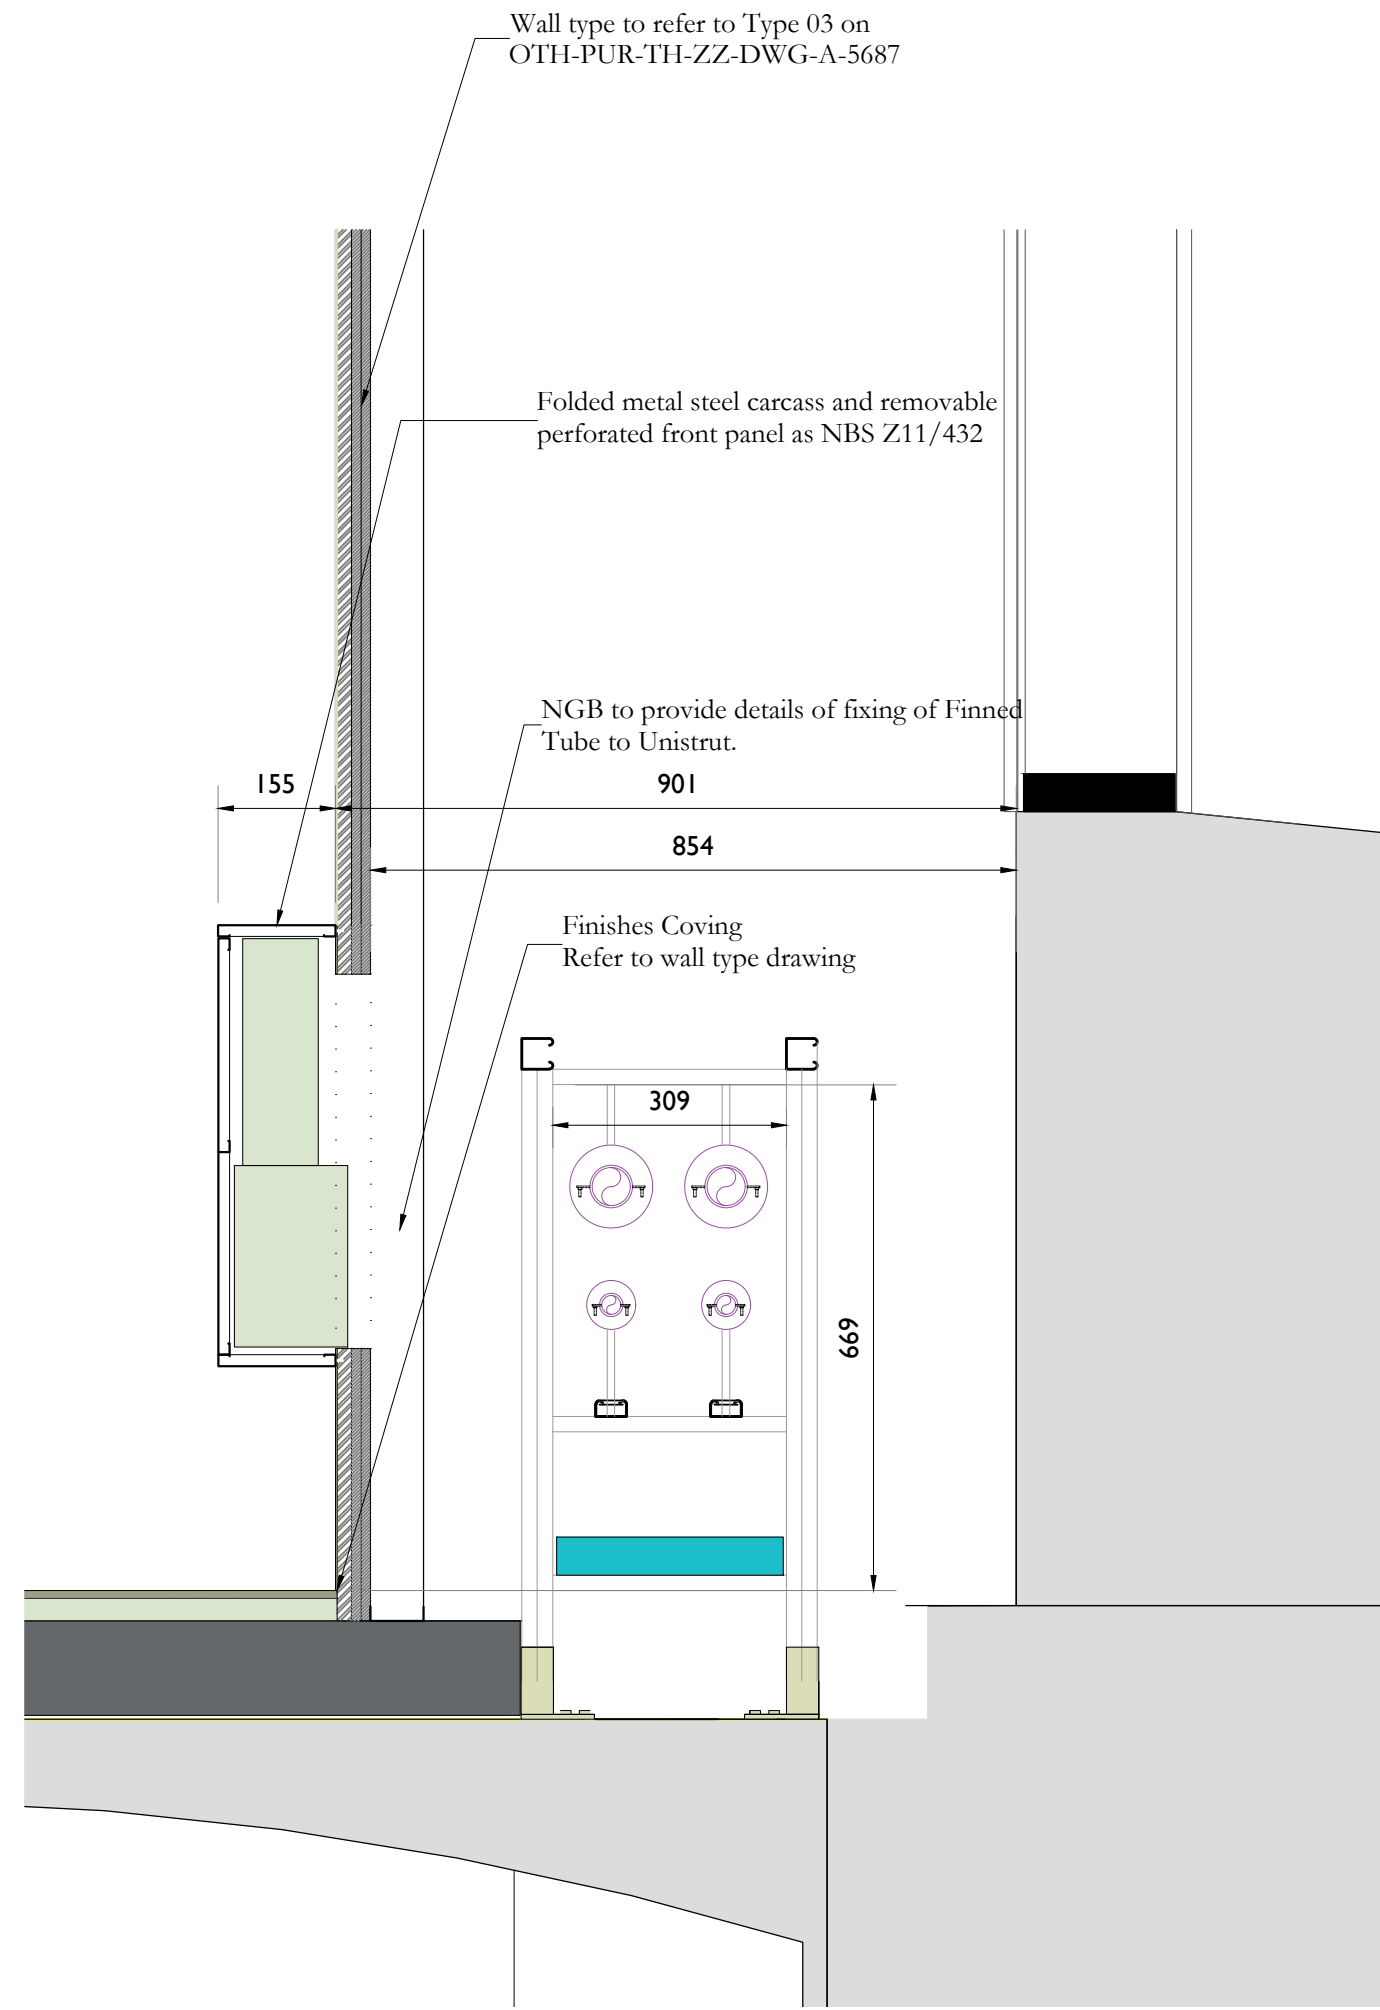

04 Type 5 - Box-in-Box Section
Scale: 1:10

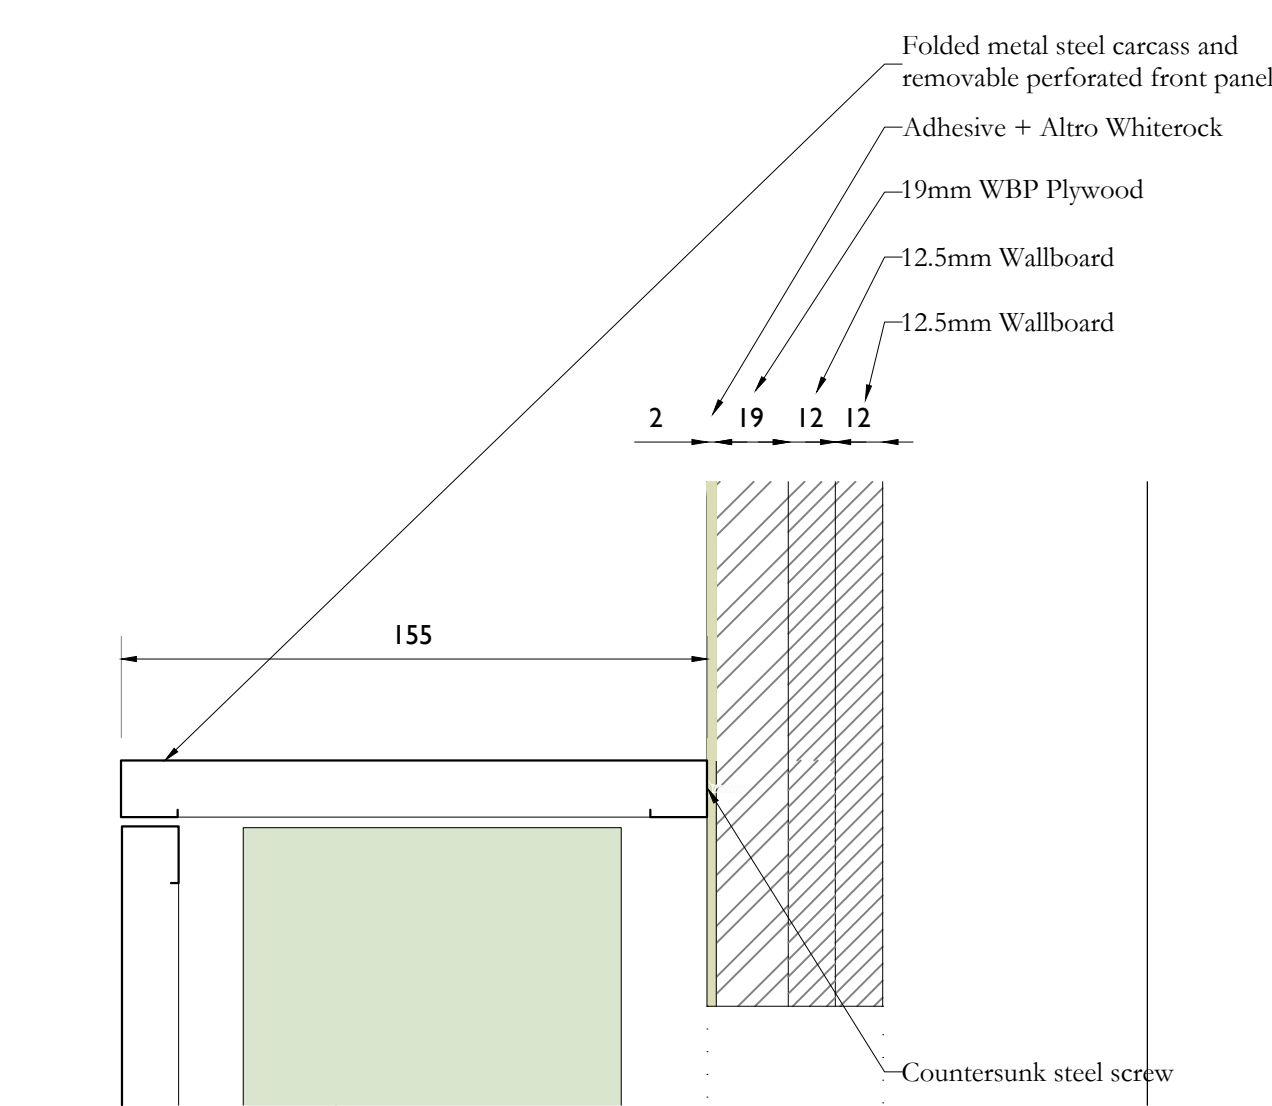

06 Metal Heat Emitter Cover - Elevation
Scale: 1:5

Scale Bars to be used as guidance only - refer to sheet size below									
1:100	mm	0	1000	2000	3000	4000	5000	6000	7000
1:200	mm	0	500	1000	1500	2000	2500	3000	3500
1:500	mm	0	250	500	750	1000	1250	1500	1750
1:1250	mm	0	125	250	375	500	625	750	875

Notes:
Drawings are based on survey data and may not accurately represent what is physically present.
Do not scale from this drawing. All dimensions are to be verified on site before proceeding with the work.
All dimensions are in millimeters unless noted otherwise.
Purcell shall be notified in writing of any discrepancies.

For location of perimeter boxing and indication of types refer to cabinetry plans Refs:

- OTH-PUR-TH-LG-DWG-A-0600
- OTH-PUR-TH-GF-DWG-A-0601
- OTH-PUR-TH-01-DWG-A-0602
- OTH-PUR-TH-02-DWG-A-0603
- OTH-PUR-TH-03-DWG-A-0604
- OTH-PUR-TH-04-DWG-A-0605
- OTH-PUR-TH-05-DWG-A-0606
- OTH-PUR-TH-06-DWG-A-0607

and also to the Schedule:

- OTH-PUR-TH-ZZ-SCH-A-5919

For NBS Specifications refer to the following documents:

K10 - OTH-PUR-TH-ZZ-SPE-A-5926
K13 - OTH-PUR-TH-ZZ-SPE-A-5928
K20 - OTH-PUR-TH-ZZ-SPE-A-5909
K32 - OTH-PUR-TH-ZZ-SPE-A-5934
P20 - OTH-PUR-TH-ZZ-SPE-A-5921
P31 - OTH-PUR-TH-ZZ-SPE-A-5937
M60 - OTH-PUR-TH-ZZ-SPE-A-5906
Z10 - OTH-PUR-TH-ZZ-SPE-A-5940
Z11 - OTH-PUR-TH-ZZ-SPE-A-5908


NOTE:
These are typical drawings to show the principles of the boxing, specific heat emitter numbers and lengths and socket requirements vary depending on room.
Refer to Arup Schedule

- OTH-ARU-TH-ZZ-SCH-B-0011

01	15/09/2020	NM	DW	Revised following MCC input and LL work flow comments.
24/07/2020	NM	MP		Tender Issue
ISSUE	DATE	APPROVED	DRAWN	DESCRIPTION



OUR
TOWN
HALL
PROJECT

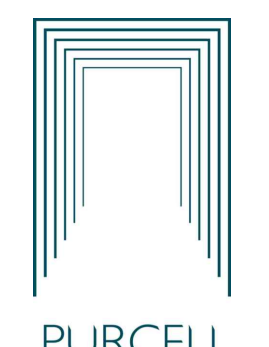

PURCELL

Project Office, Room 308, Town Hall, MANCHESTER M60 2L1
+44 (0) 7970 097 432
www.purcelluk.com

PROJECT STATUS	RIBA STAGE 4
CLIENT	MANCHESTER CITY COUNCIL
PROJECT	OUR TOWN HALL
DRAWING TITLE	Type 5 - Perimeter Box-in-Box Detail
SIZE & SCALE	A1:As indicated
DRAWING STATUS	TENDER ISSUE
JOB NUMBER	236959
DRAWING NO.	OTH-PUR-TH-ZZ-DWG-A-5924 01
© PURCELL 2019. PURCELL IS THE TRADING NAME OF PURCELL ARCHITECTURE LTD.	