General Notes:

1. This drawing is to be read in conjunction with all relevant architectural information and other consultants drawings.
2. Discrepancies must be reported directly to the Architect.
3. All dimensions must be checked on site and not scaled from drawing.
4. This drawing is copyright.

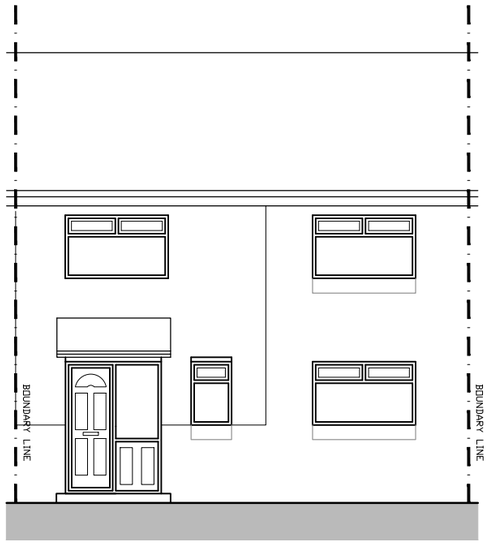

Existing Front Elevation
(No proposed changes)
1:100@A3

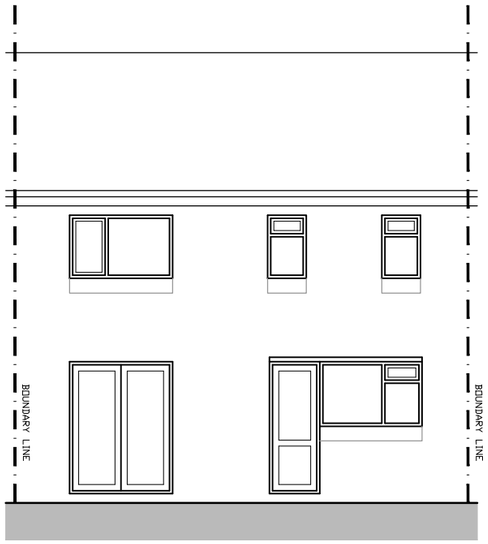

Existing Rear Elevation
1:100@A3

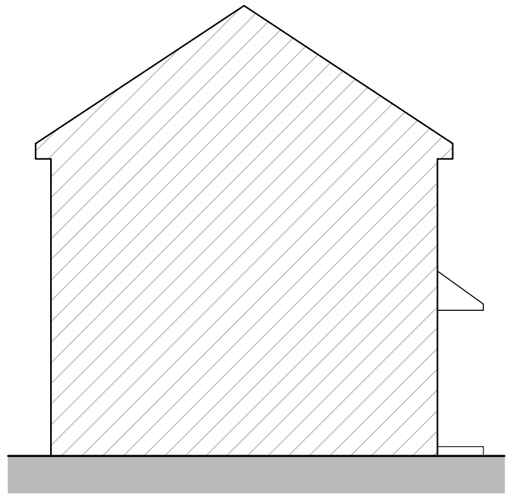

Existing (Left) Side Elevation
1:100@A3

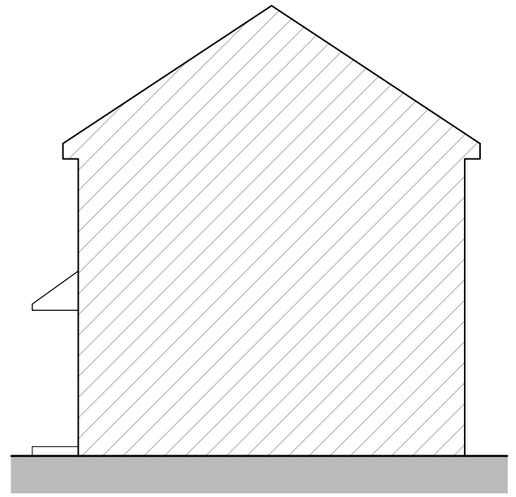

Existing (Right) Side Elevation
1:100@A3

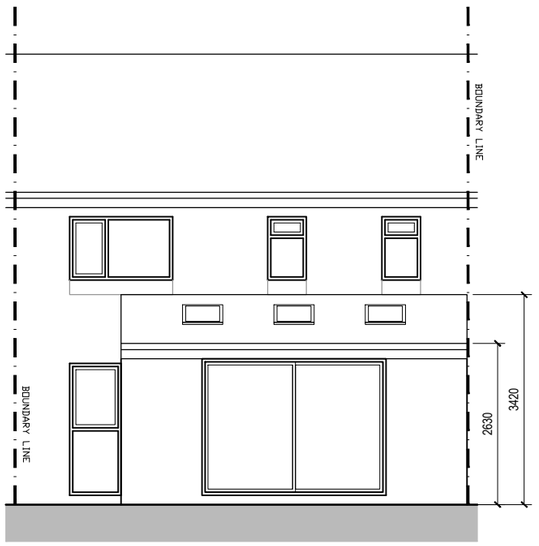

Proposed Rear Elevation
1:100@A3

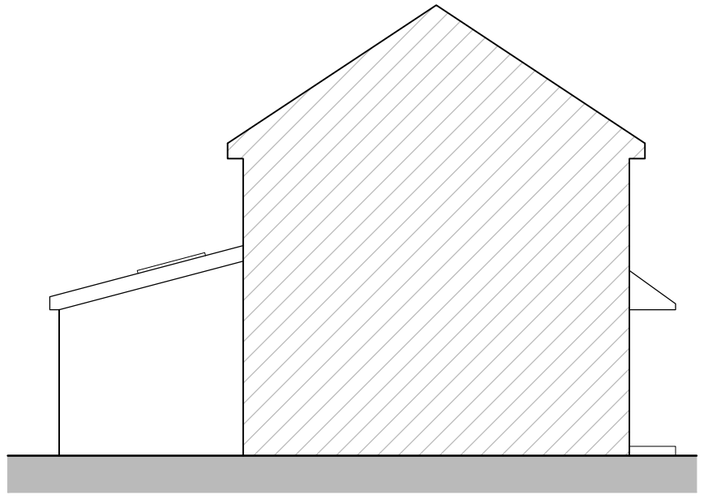

Proposed (Left) Side Elevation
1:100@A3

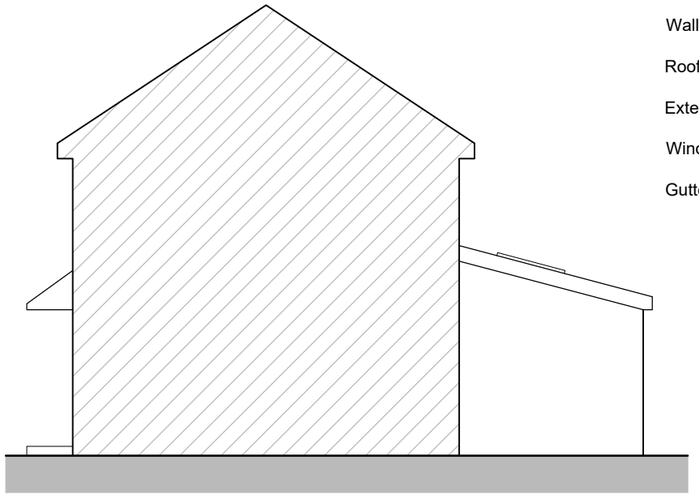

Proposed (Right) Side Elevation
1:100@A3

Proposed Materials

Walls - Facing brickwork to match existing

Roof - Concrete roof tile to match existing

External Doors - White uPVC

Windows - White uPVC

Gutters and Downpipes - Black uPVC

Rev	Date	Notes	Drawn

Scale 1:100@A3 (0 0.5 1 1.5 2 2.5m, 1:100)

Issue: PLANNING

JJA

Jeffrey Jordan Architects
w: jeffreyjordanarchitects.co.uk
e: jsmith@jeffreyjordanarchitects.co.uk
t: 07706865487

Project Address	139 Butler Street, Manchester
Project Description	Single Storey Extension
Drawing Title	Existing & Proposed Elevations
Drawing No.	PL03 Rev.