


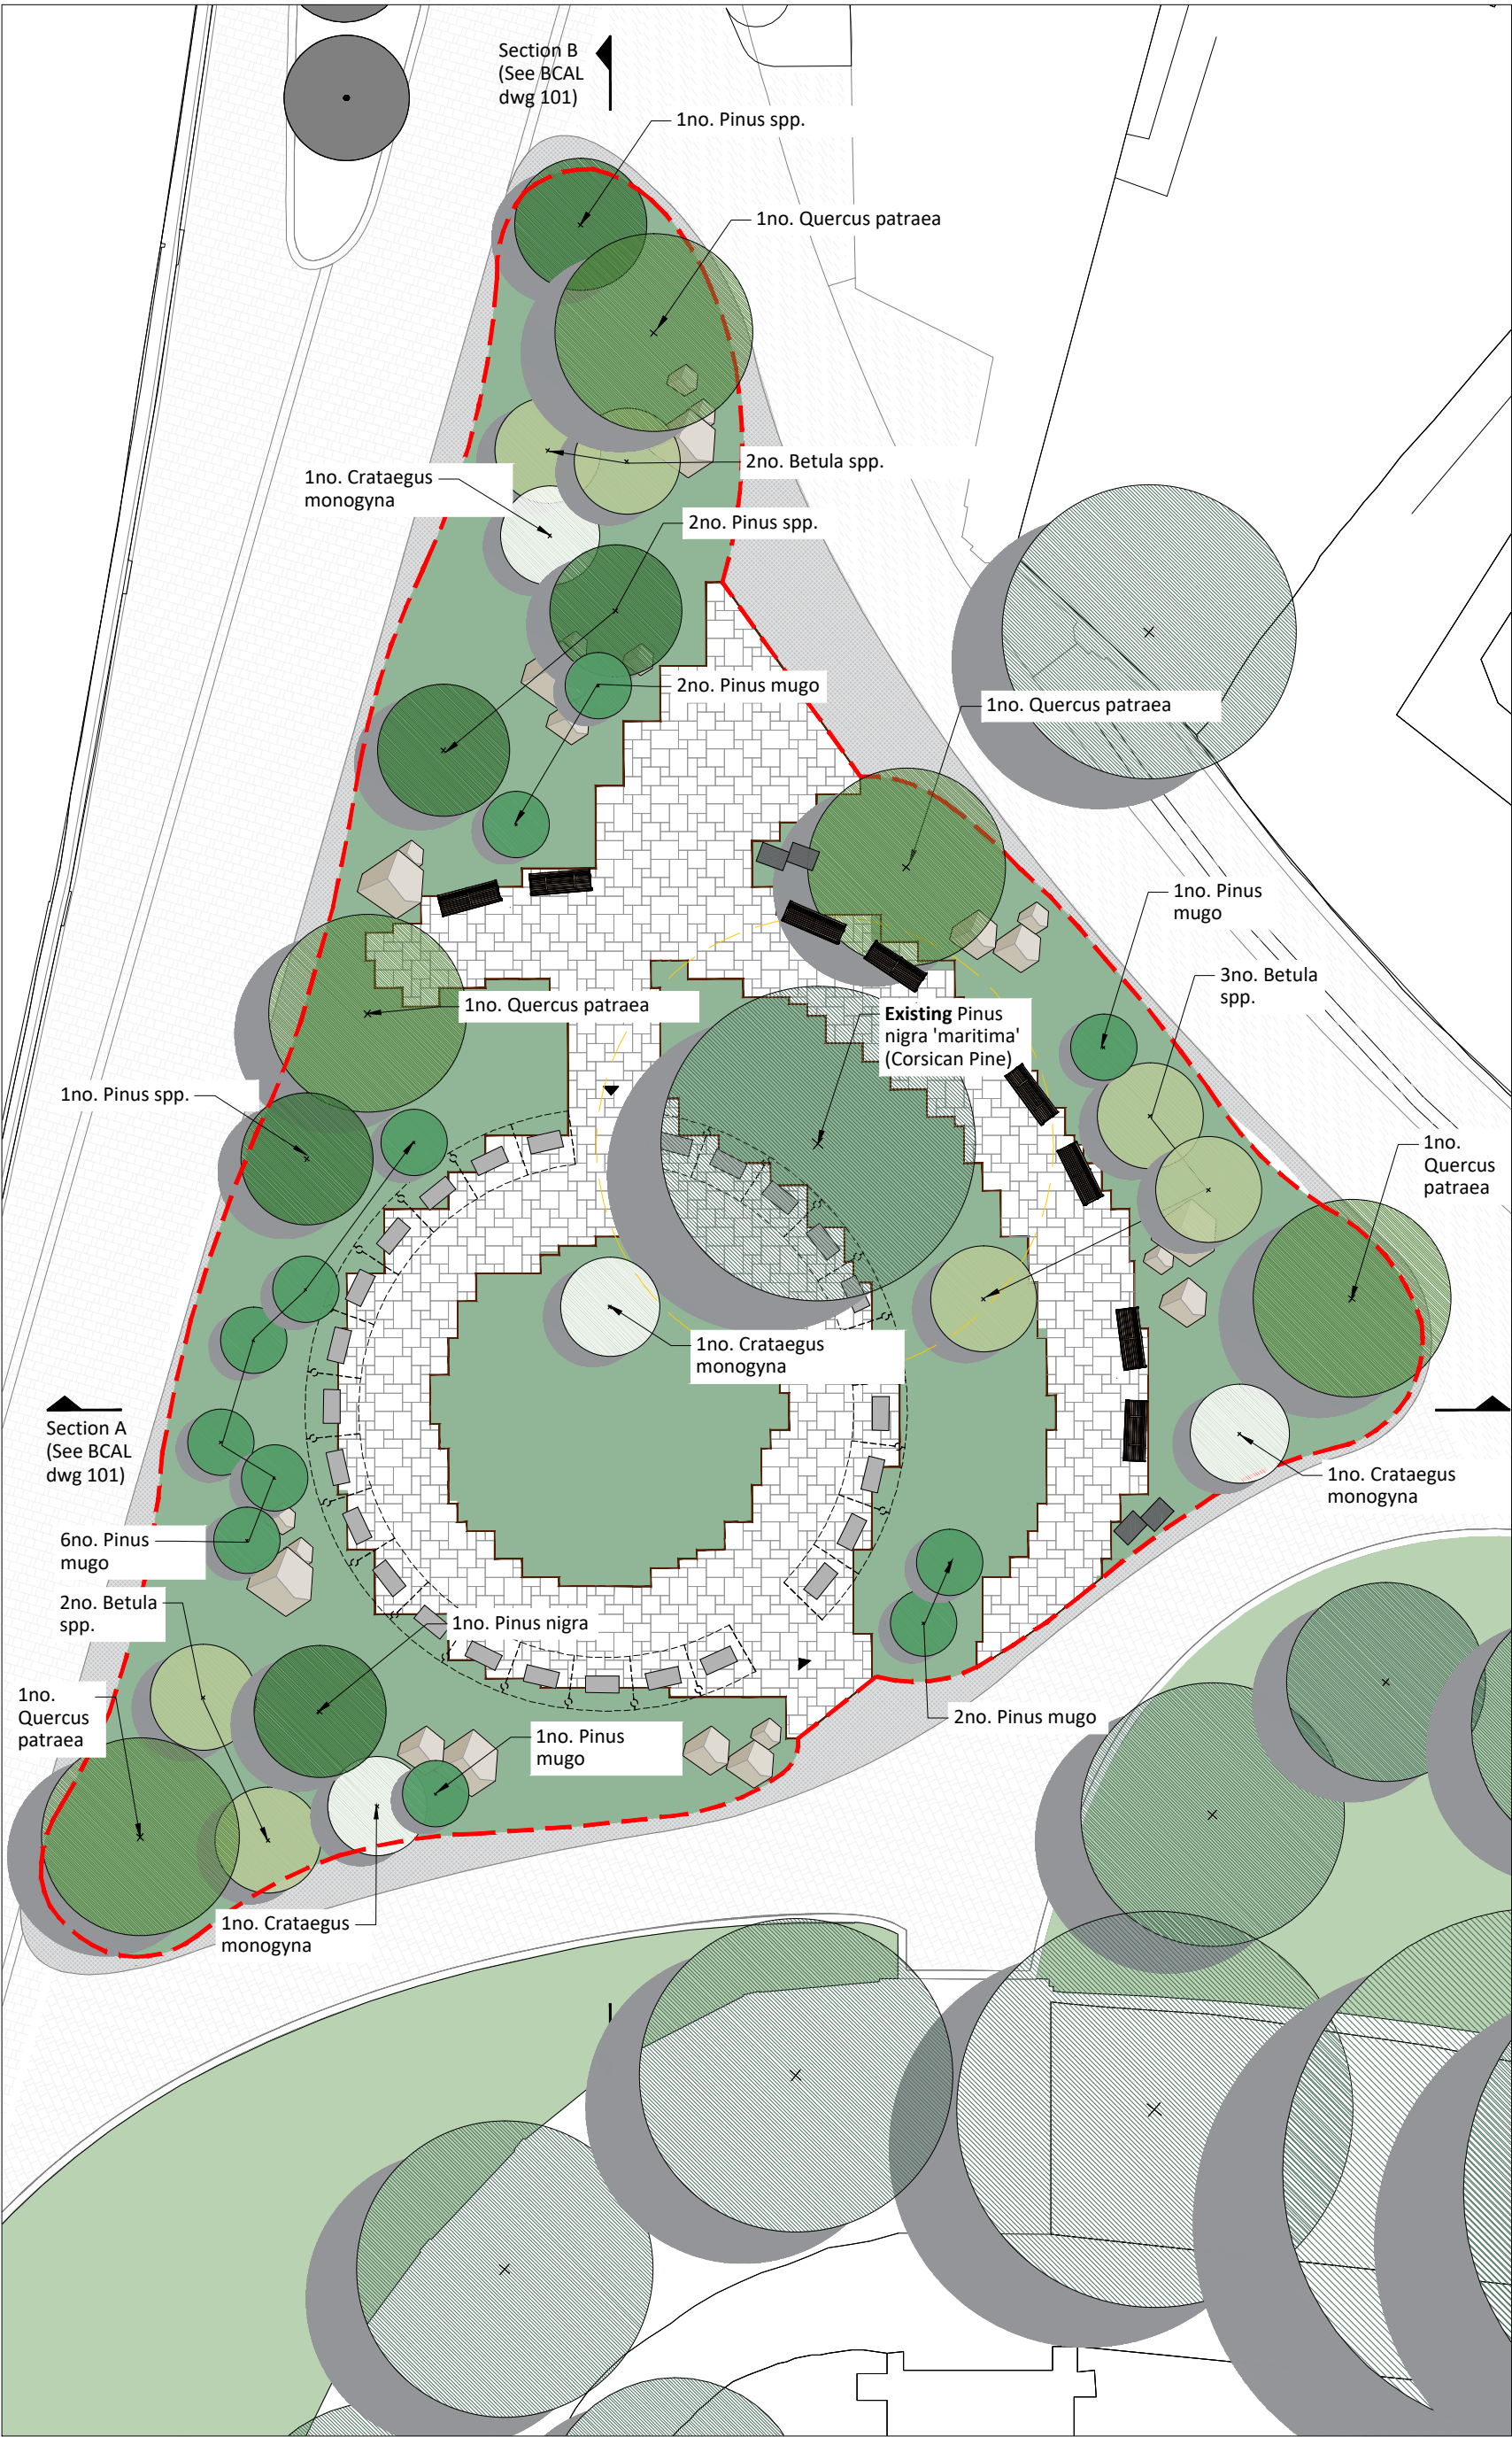

All dimensions to be checked on site.
Figured dimensions to be read in preference to scaled.

BCAL accepts no responsibility for any unauthorised amendments to the drawing and does not permit unauthorised copying of the drawing.

This drawing is copyright and remains the property of BCAL unless otherwise agreed.

Revision	Description	By	On
P 1	Planning Package	SG	15/09/2020
D 1	Issued for costing	SG	23/03/2020

TREE SPECIFICATION

Existing Trees
To be reed and root protected. Refer to Arboricultural constraints report

Root protection area
Hand dig only

7no. Betula spp.
Clearstem; 250-500L Air pot; 4 x tr. ; Height 5-6m; Width 1.5-2.5m; Girth 25-30cm; Clearstem to 1.8m

5no. Quercus patraea
Specimen tree, from extra wide spacing; 250-500L Air pot; 5 x tr. ; Height 4.5-5m; Width 2-3m; Girth 25-30cm; Clearstem to 2.2-2.5m

5no. Pinus spp.
Specimen trees grown on extra large spacing; 250-500L Air pot; Height 4-5m; Girth 30-35cm; Clearstem to 2.2-2.5m

12no. Pinus mugo
Specimen tree; 250L Air pot; Height 1.5-2.5m; Width 1-2m

4no. Crataegus monogyna
Specimen, from extra wide spacing; 250-500L Air pot; Height 3-4m; Girth 25-30cm

Proposed Planting - Area 750m²
Perennials, grasses and shrubs - 2L pots; 6 per m²
Bulbs - 2L pots; 1000no.

Note - Detailed planting plan to follow at later stage; See below for typical planting list.

Heathers
Calluna vulgaris (Ling heather)
Daboecia x scotica
Daboecia azorica
Erica cinerea (Bell heather)
Erica x darleyensis
Erica x krameri
Erica x oldenburgensis
Erica carnea
Erica erigena
Erica tetralix (Cross leaved heather)
Erica umbellata
Erica veitchii

Perennials
Anemone nemorosa (Wood Anemone)
Galanthus nivalis (Snowdrop)
Hyacinthoides non-scripta (Bluebell)
Narthecium ossifragum (Bog asphodel)
Thymus serpyllum (Thyme)

Ferns
Asplenium scolopendrium (Hart's Tongue Fern)
Gymnocarpium dryopteris (Oak Fern)
Polystichum aculeatum (Hard Shield fern)

Shrubs
Vaccinium myrtillus L (Billberry)

Grasses
Eriophorum angustifolium (common cotton grass)
Eriophorum vaginatum (Hare's tail cotton grass)

Tree Locations
1:200@A3

PLANNING

Client	Manchester City Council	Scale	1:200 @ A3	Created by	SG	Last edited by	SG	Date	September 2020
Job title	Glade Of Light	Project number	19.516	Drawing number	200	Issue	P 1	Checked	AT
Drawing title	Soft Landscape								

19 OLD HALL STREET
LIVERPOOL
L3 9JQ
TELEPHONE +44 (0)151 242 6161
FACSIMILE +44 (0)151 236 4467
EMAIL office@bcalandscape.co.uk
WEB SITE www.bcalandscape.co.uk