
N

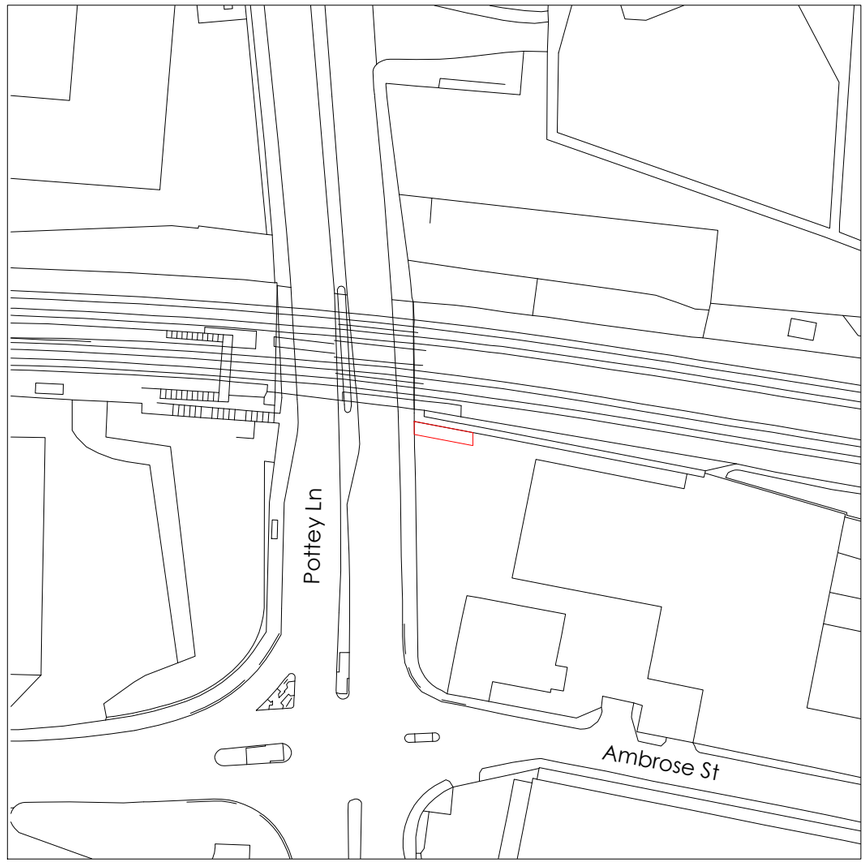

0 20m 40m 100m

Title
Site Location Plan

Address
Land On The East Side Of Pottery Lane, Manchester, M12 5DD

Client
The Wildstone Group

Job No.
011-0203-5208


Issued
23/08/20

Scale
1:1250 @ A3

Key
1. Site Boundary

All information is to be checked on site for accuracy and fit. Only drawings with WD status with the most recent revision are to be used for construction.

N

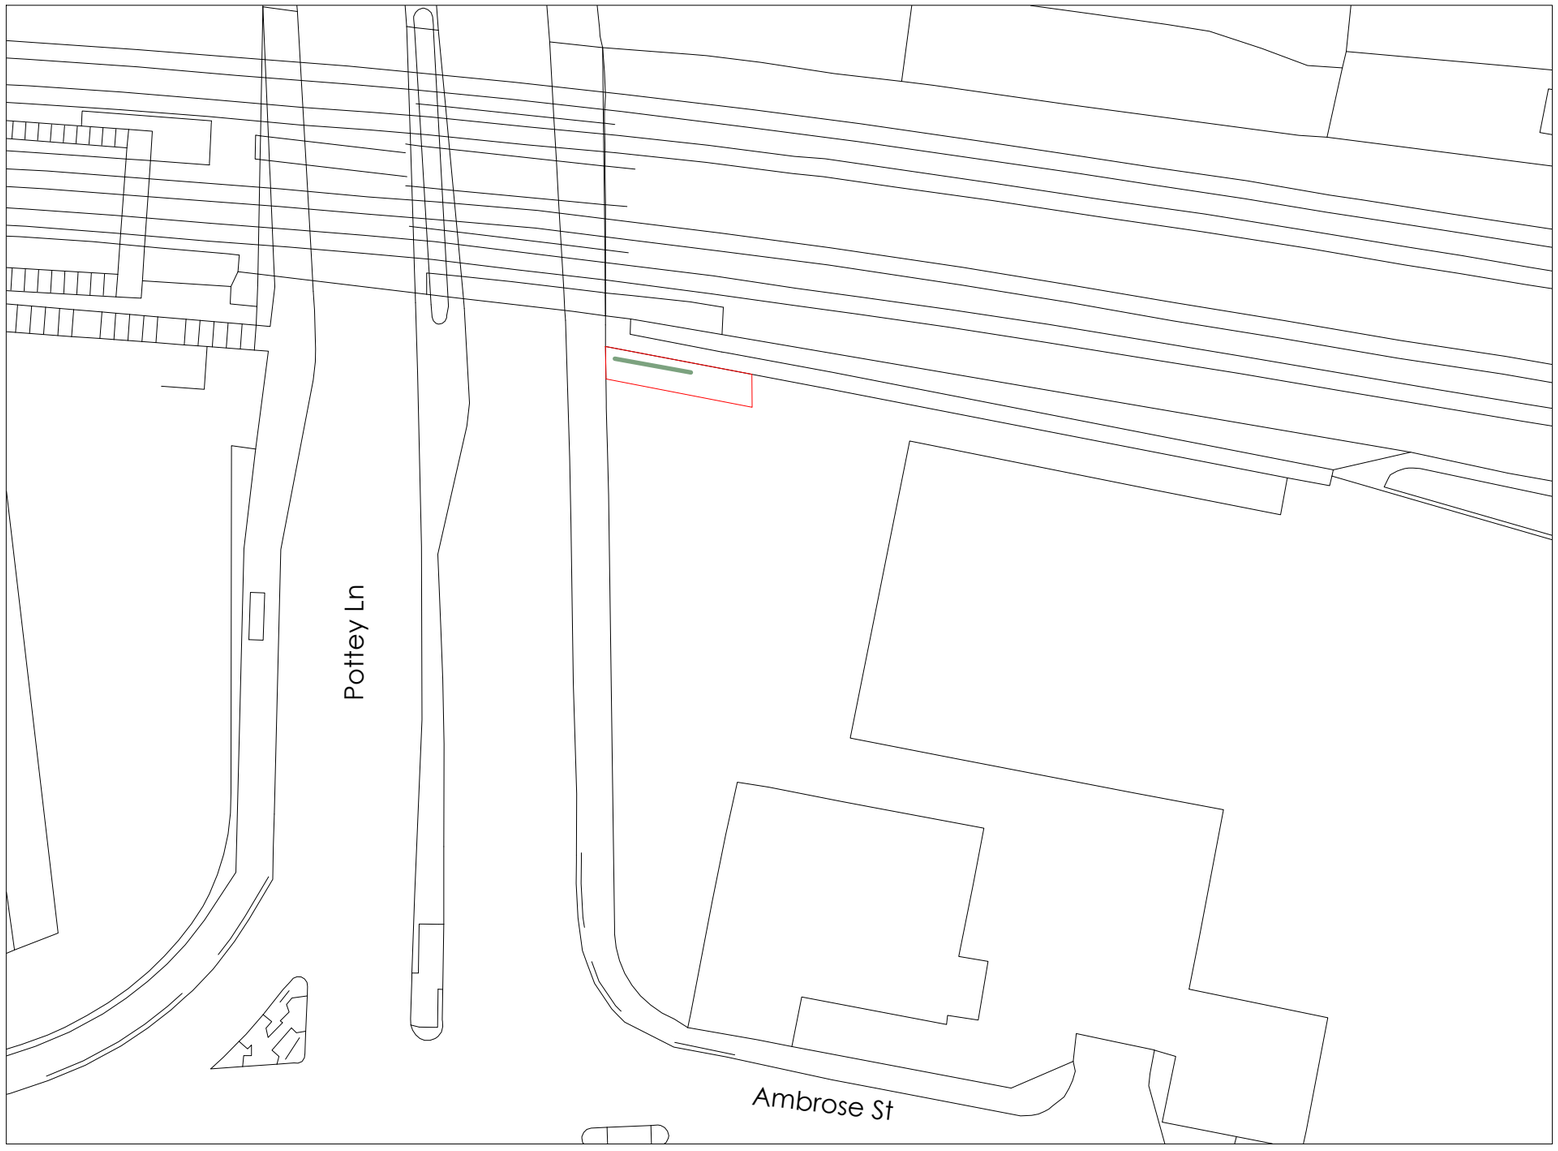

0 20m 40m

Title
Existing Site Plan

Address
Land On The East Side Of Pottery Lane,
Manchester, M12 5DD

Client
The Wildstone Group

Job No.
011-0203-5208

Issued
23/08/20


Scale
1:500 @ A3

Key

1. Site Boundary
2. Existing Advertising Board to be Removed

All information is to be checked on site for accuracy and fit. Only drawings with WD status with the most recent revision are to be used for construction.

N

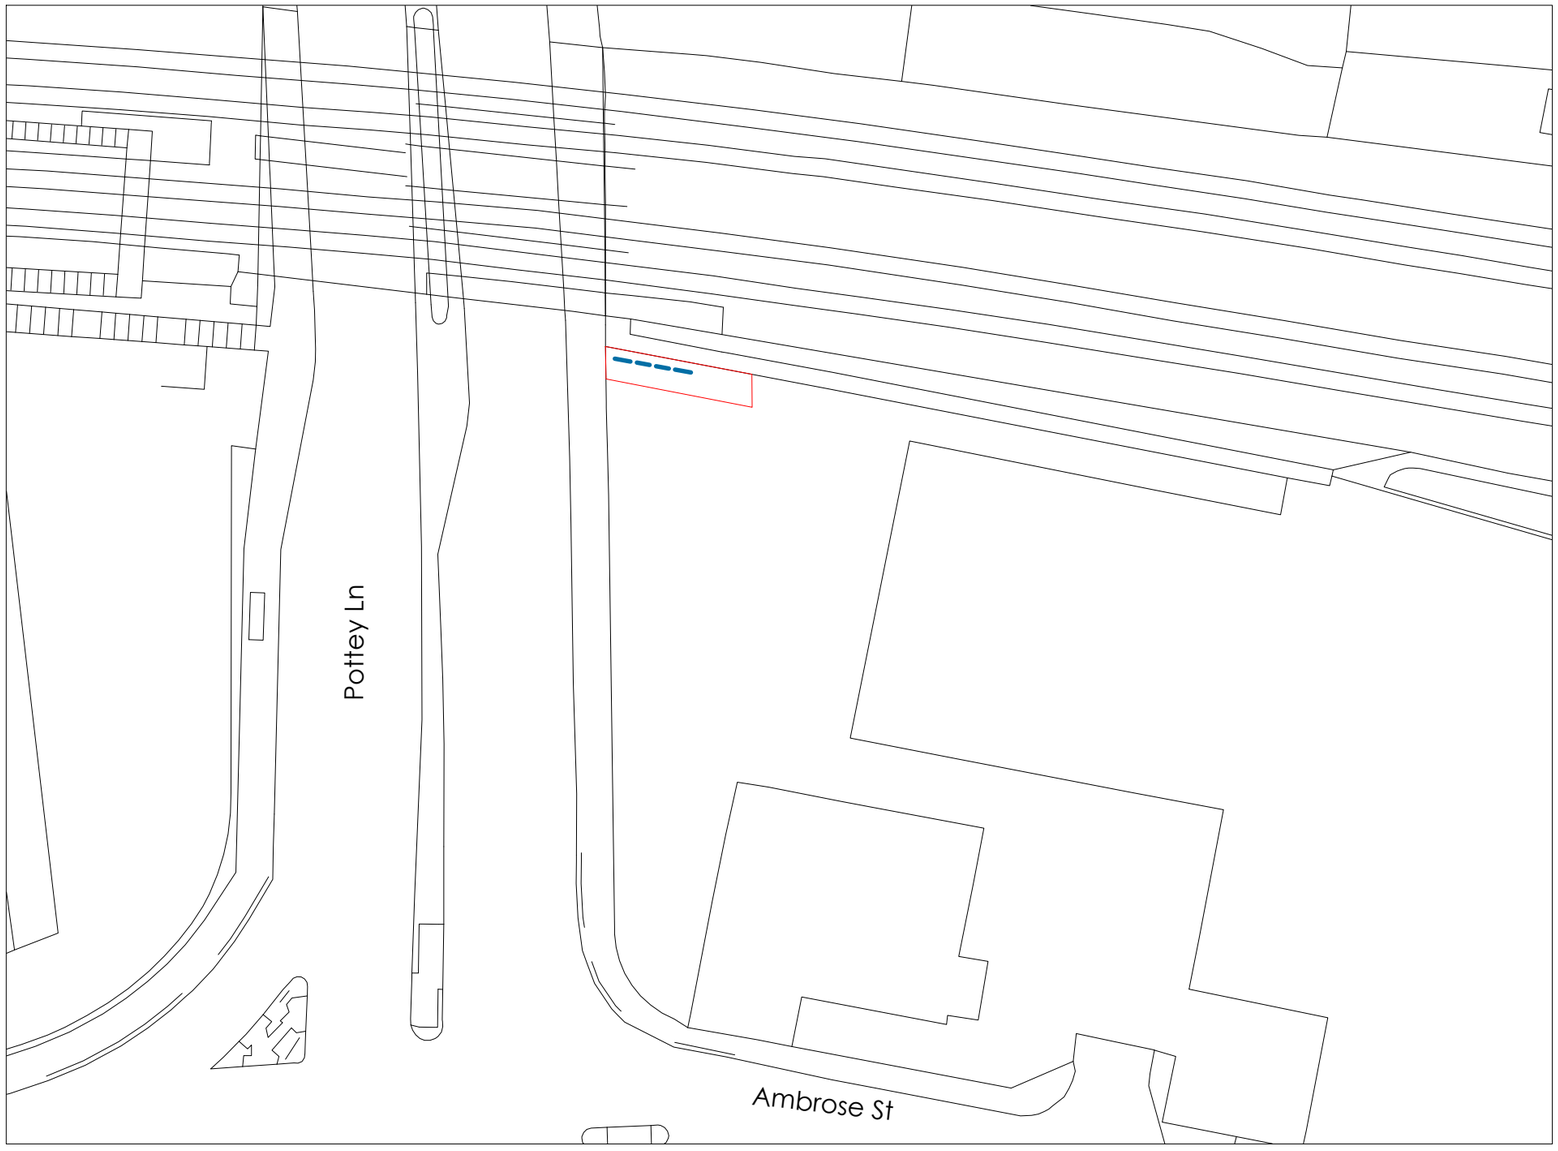

0 20m 40m

Title
Proposed Site Plan

Address
Land On The East Side Of Pottery Lane,
Manchester, M12 5DD

Client
The Wildstone Group


Job No.
011-0203-5208

Issued
23/08/20


Scale
1:500 @ A3

Key
1. Site Boundary
2. Proposed Media Screen

All information is to be checked on site for accuracy and fit. Only drawings with WD status with the most recent revision are to be used for construction.

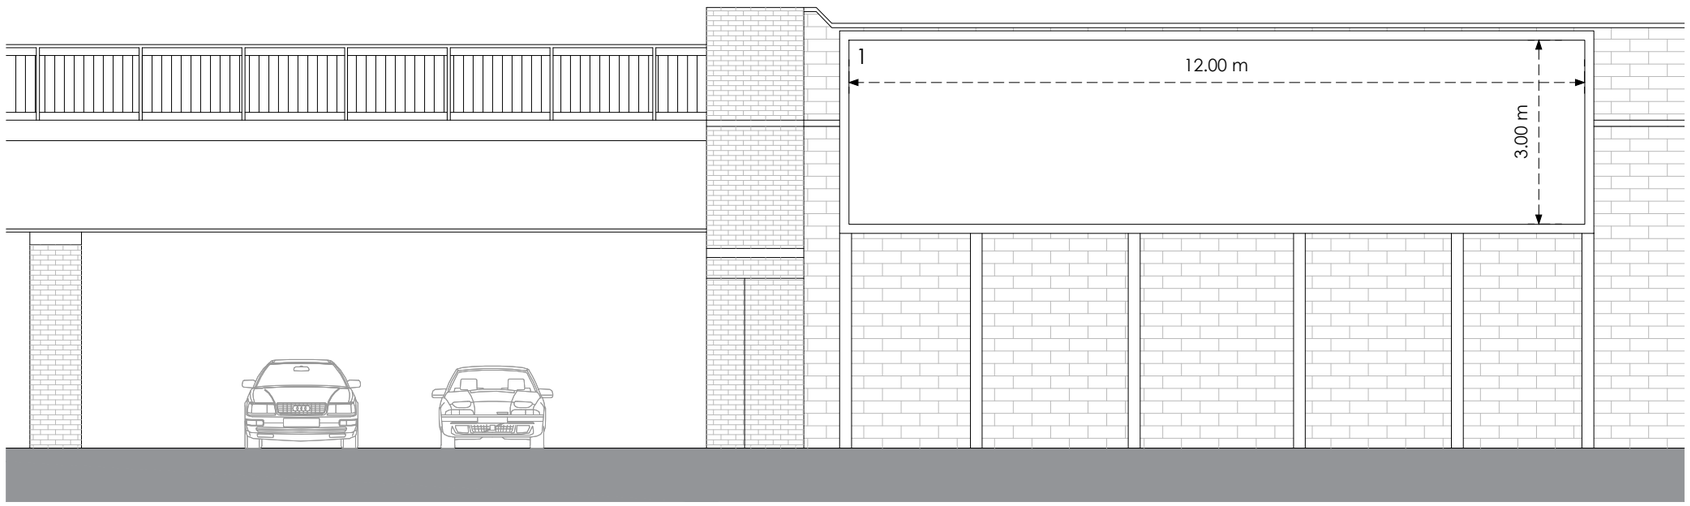


Front

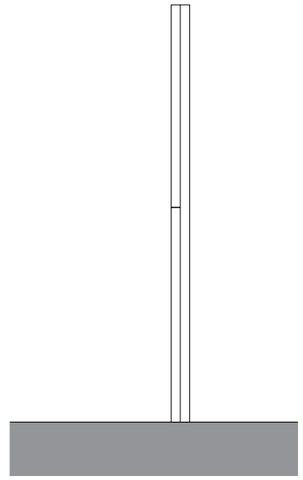


Side

Existing

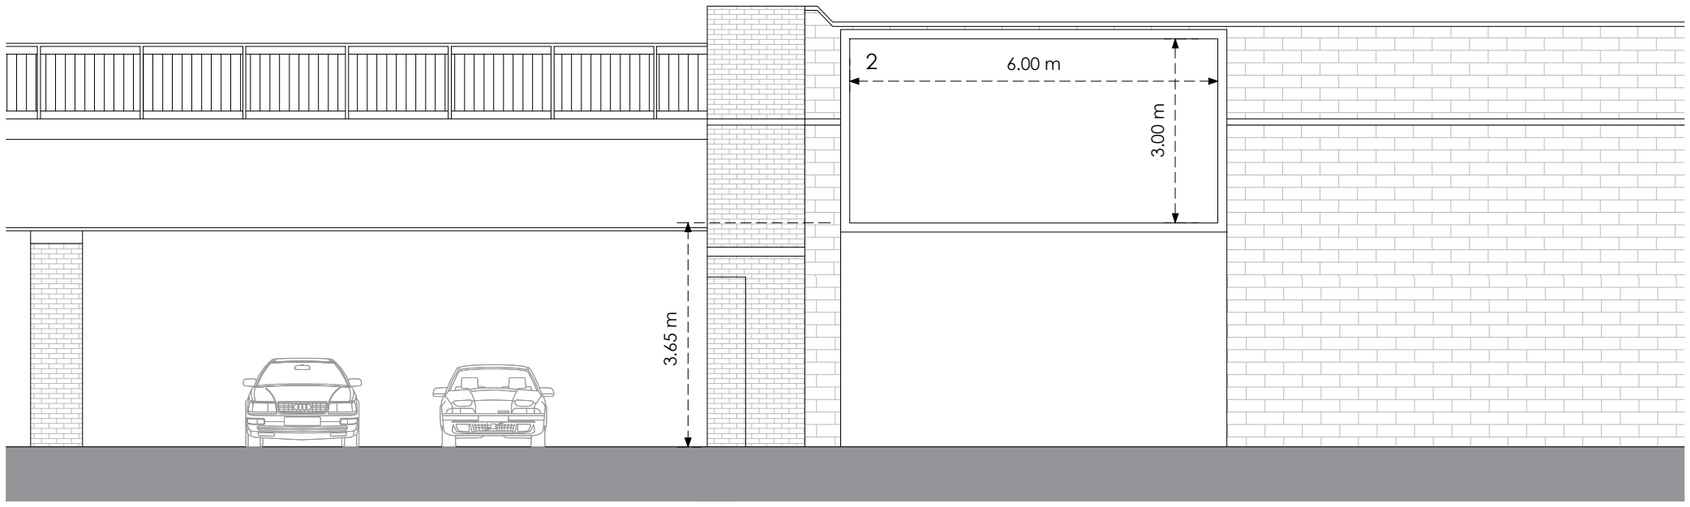

Front

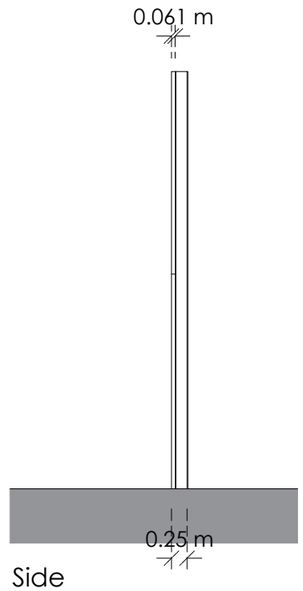

Side

Proposed

0 4m 8m

Title
Existing and Proposed Elevations

Address
Land On The East Side Of Pottery Lane, Manchester, M12 5DD

Client
The Wildstone Group

Job No.
011-0203-5208

Issued
23/08/20

Scale
1:100 @ A3

Key

1. Existing Advertising Board
2. Proposed Media Screen

All information is to be checked on site for accuracy and fit. Only drawings with WD status with the most recent revision are to be used for construction.