


# Location Plan - 54 Kingsway, Manchester, M21 8BP

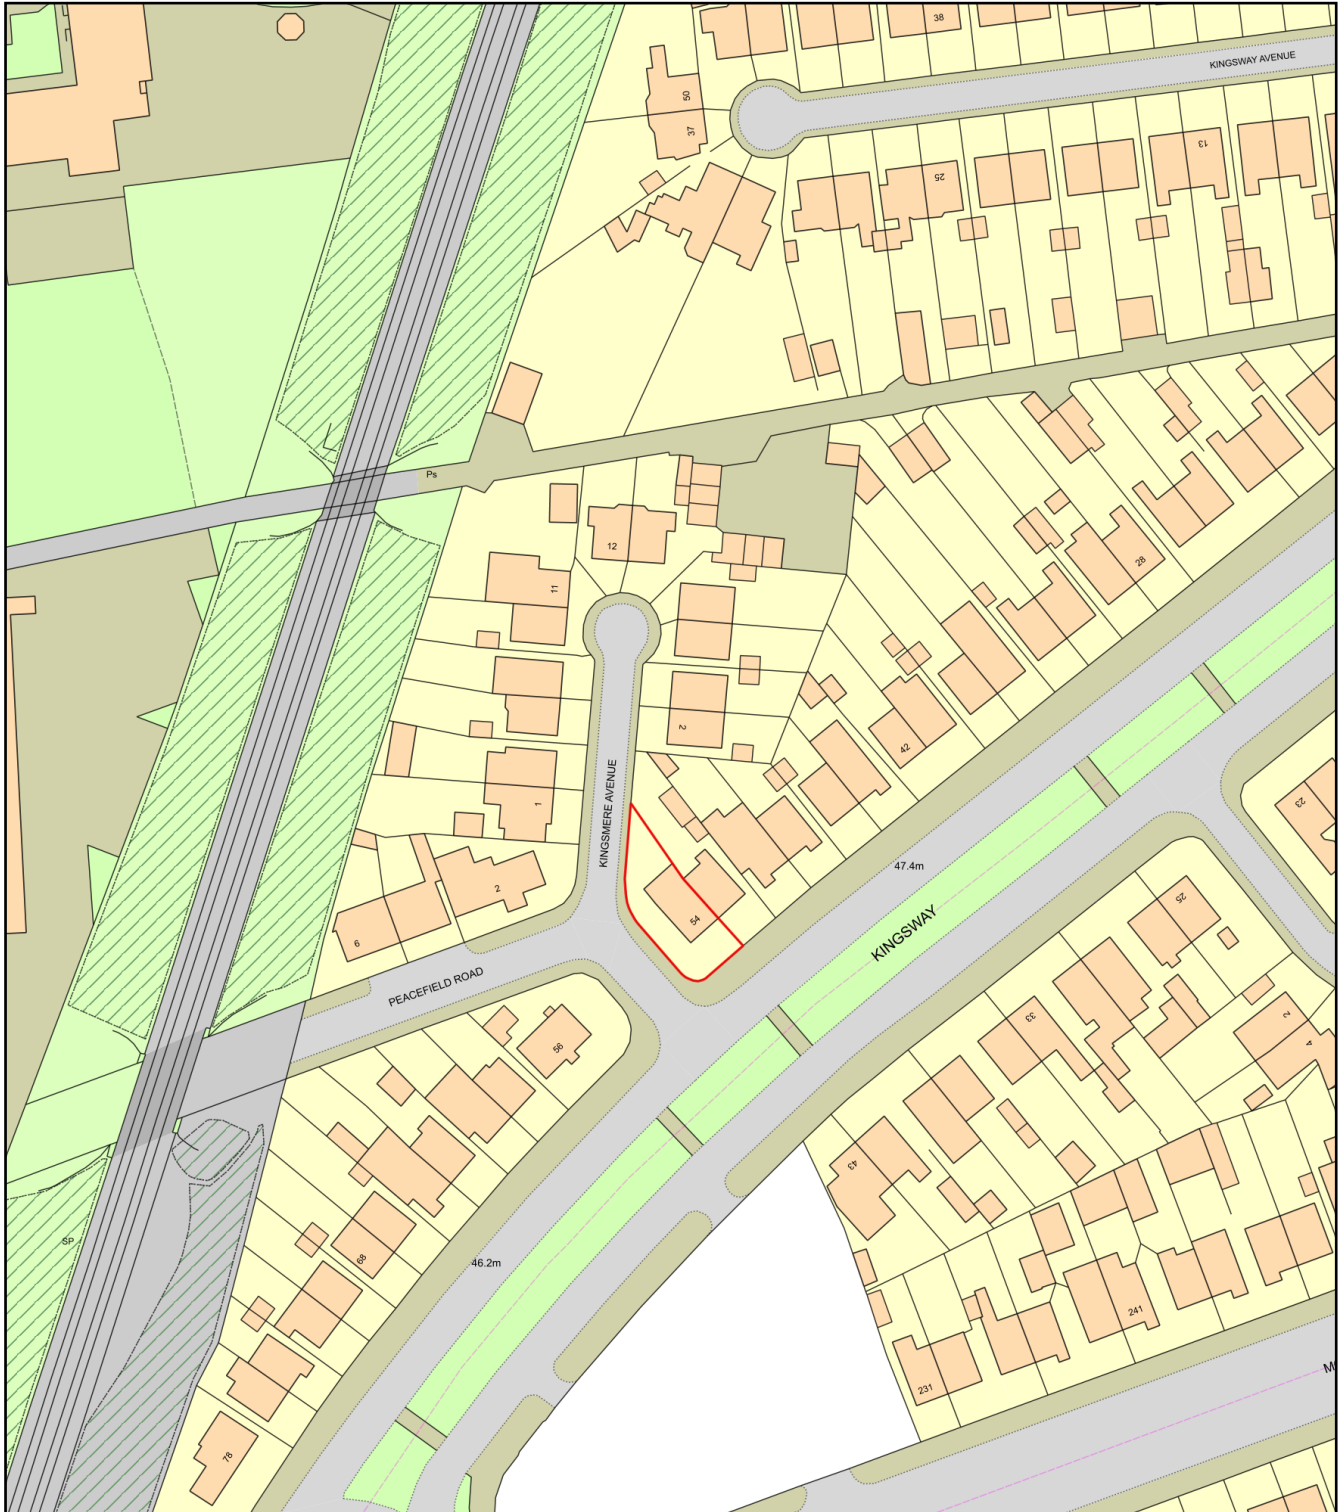

0 50  
Metres



Plan Produced for: Andrew Blair

Date Produced: 23 Sep 2020

Plan Reference Number: TQRQM20267144310739

Scale: 1:1250 @ A4