



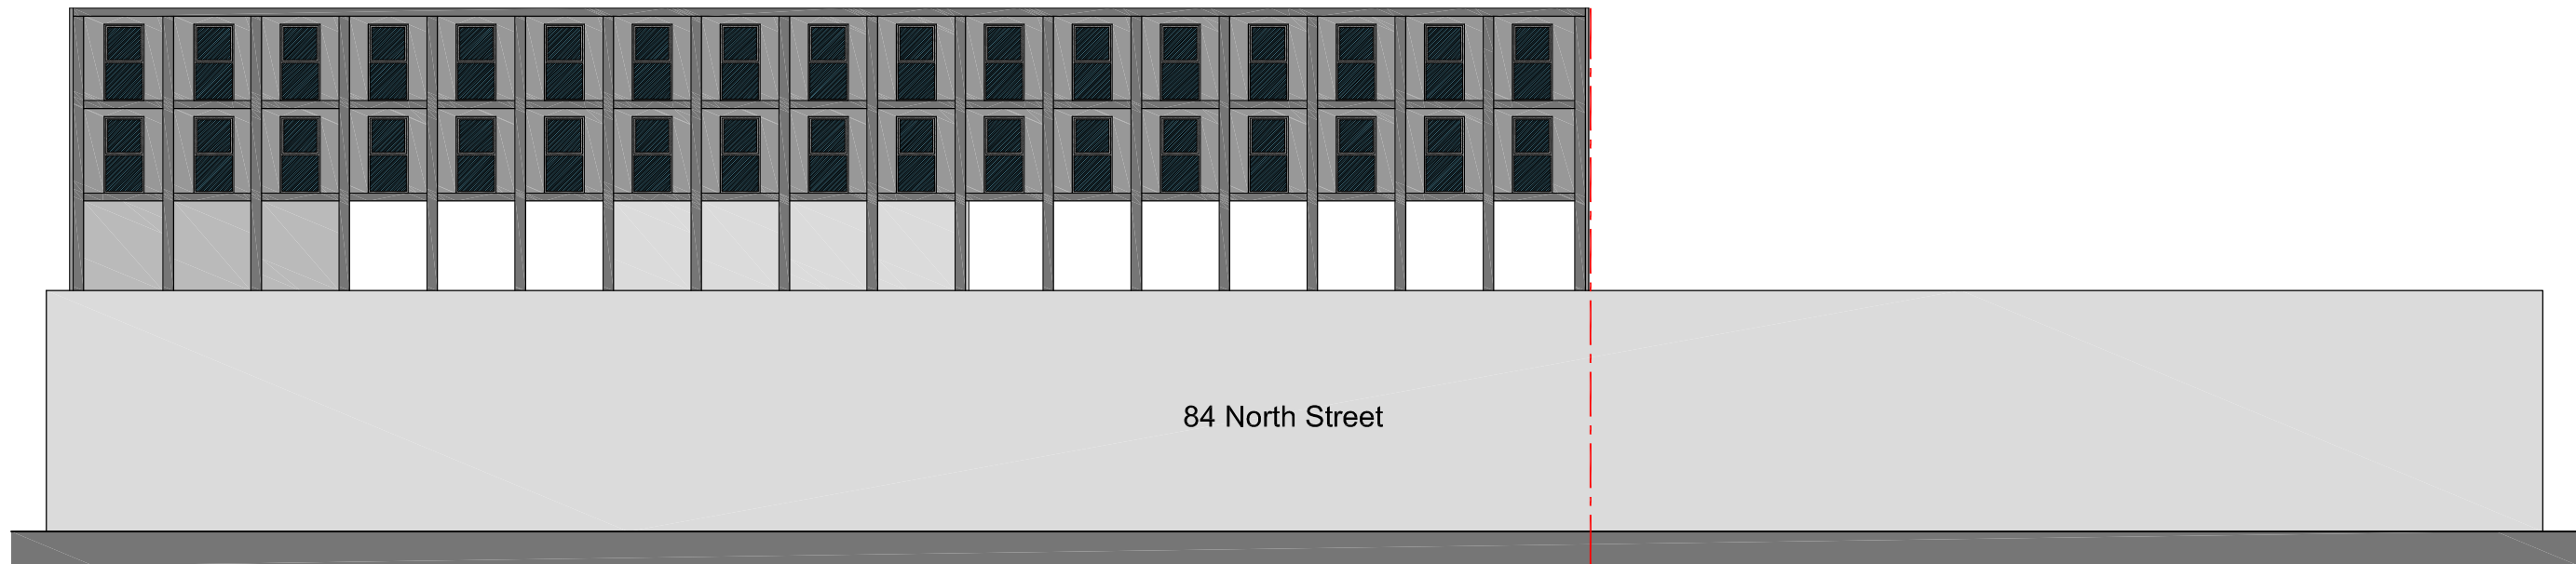

Proposed South-East Elevation 1:200

Scale Bar 1:200

0 10 20m

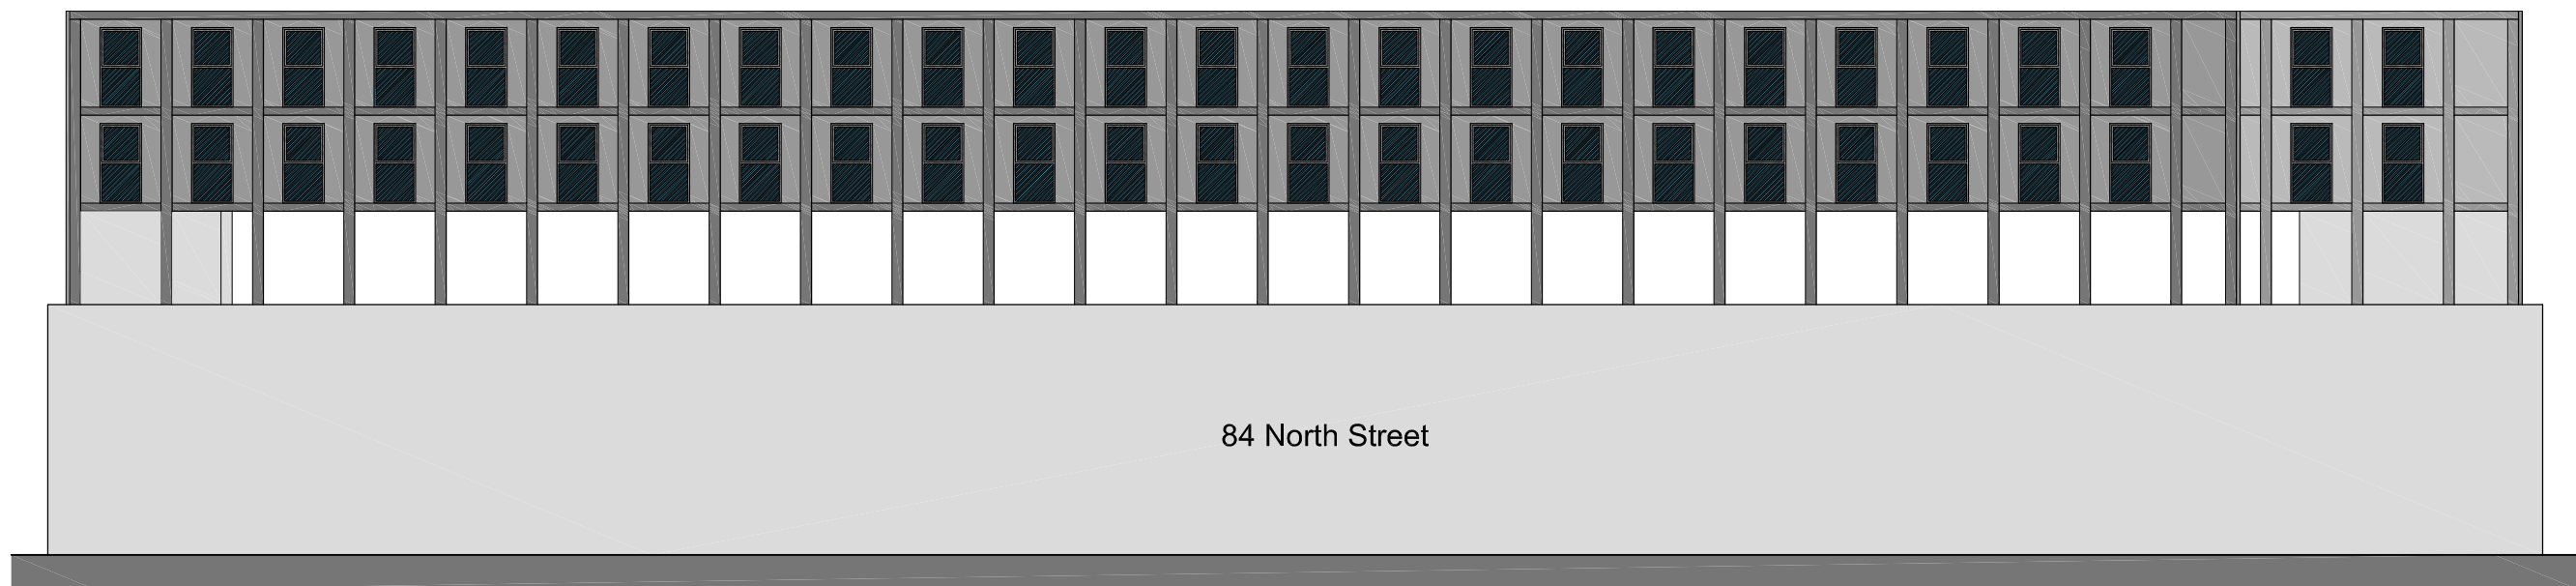

Proposed North-East Elevation 1:200

Scale Bar 1:200

0 10 20m