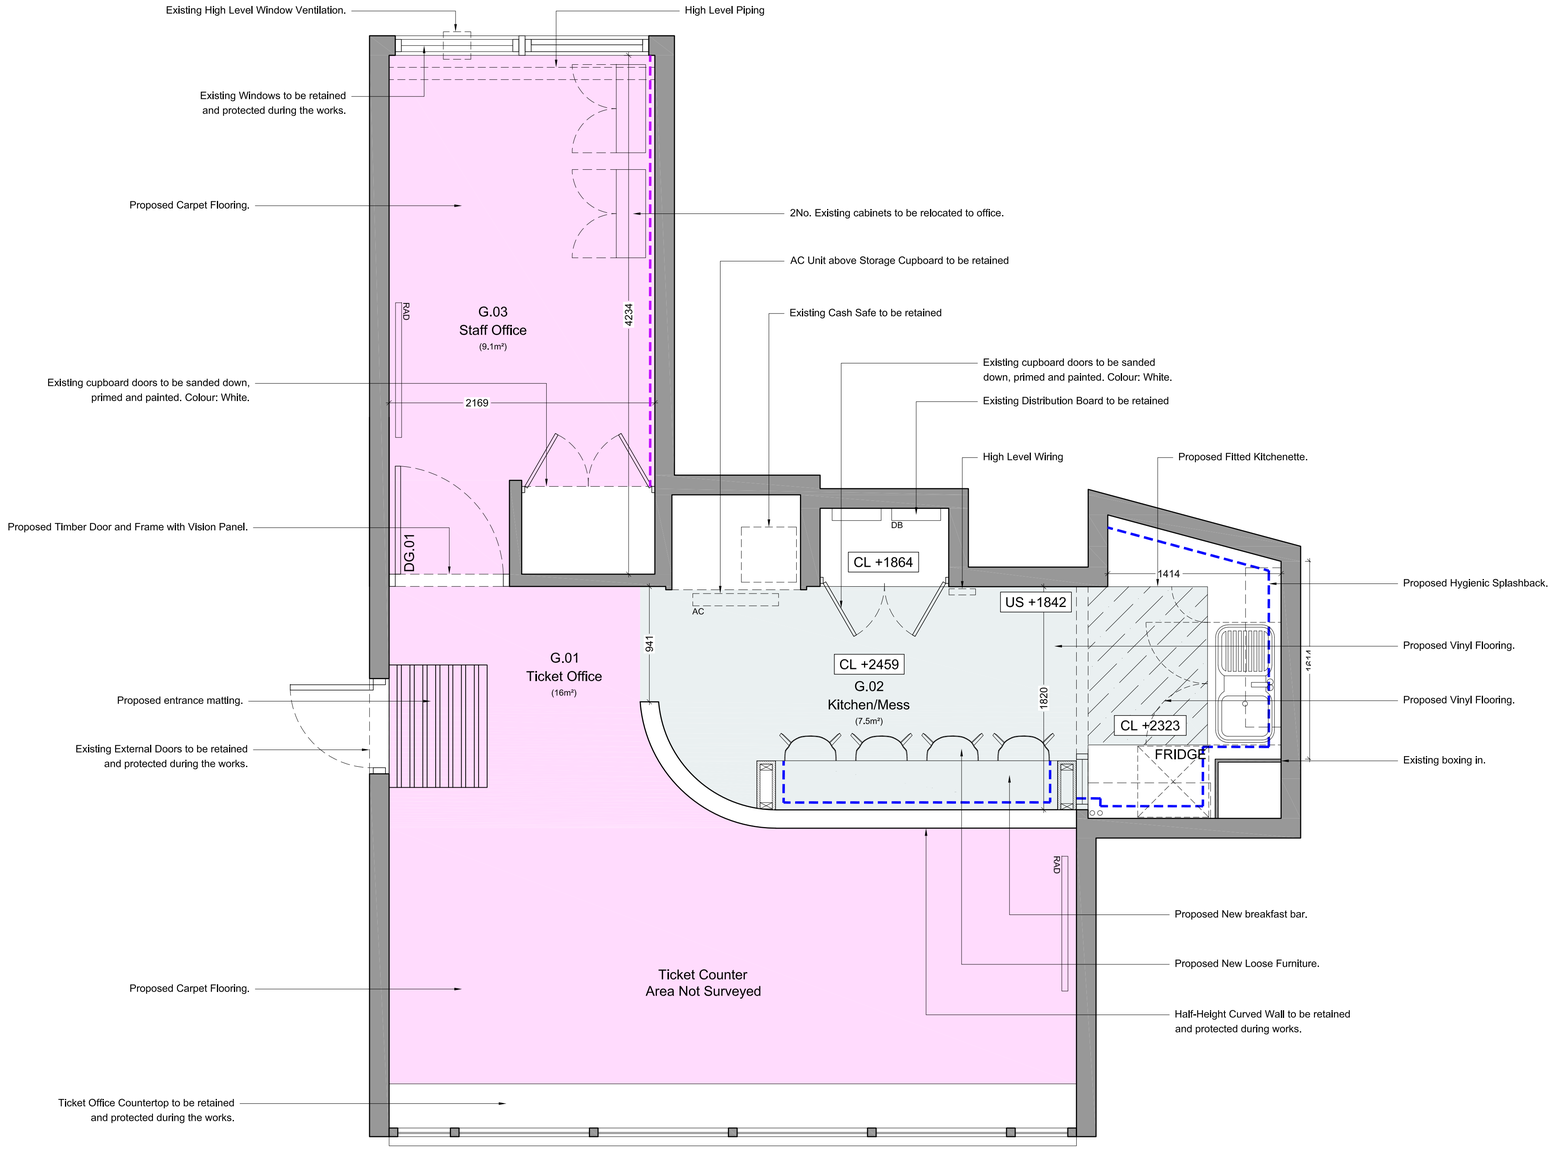


Area A - Proposed Ticket Office GA Works Plan

Scale 1 : 25

PROPOSED WALL FINISHES KEY

- **Proposed Mess Room Feature Wall**
  Details: 1 Mist Coat and 2 Coats
  Manufacturer: Dulux
  Colour: Copperleaf [10YY 30/560]
- **Proposed Office Feature Wall**
  Manufacturer: Dulux
  Colour: Arriva Blue [3025C]
- **Existing & Proposed Walls Generally**
  Manufacturer: Dulux
  Colour: 30GY76/017
- NO SAMPLE — **Proposed WC Hygienic Wall Cladding**
  Manufacturer: Altro
  Product: Whiterock
- NO SAMPLE — **Proposed WC IPS Panelling**
  Manufacturer: Venesta Washroom Systems
  Product: Quantum SGL range

PROPOSED FLOOR FINISHES KEY

- **Proposed Kitchen Areas**
  Manufacturer: Polyflor
  Product: Polysafe Verona PUR
  Colour: Pebble Shore
- **Proposed Mess Areas**
  Manufacturer: Amtico
  Product: Plank Flooring
  Colour: AGOW8140 (Nomad Oak)
- **Proposed Corridor / Store Areas**
  Manufacturer: Polyflor
  Product: Polysafe Verona PUR
  Colour: Pebble Shore
- **Proposed Toilets**
  Manufacturer: Polyflor
  Product: Polysafe Verona PUR
  Colour: Dolphin Grey
- **Proposed Carpet Flooring**
  Manufacturer: Burmatex
  Product: Tivoli
  Colour: St Lucia Night (Herringbone)
- **Proposed Entrance Matting**
  Manufacturer: Heckmondwike
  Product: Battleship / Hippo
  Colour: Anthracite

©
DO NOT SCALE. Use figured dimensions only. Contractor is to check all dimensions before commencement of works. This drawing is copyright. This data to be used as xref file only - not as live data. This drawing must only be used for the purpose for which it is supplied.

KEY

Proposed Full Height Partition Wall

no.	date	by	revision details	Ckd	App
/	16/10/20	TP	FOR LISTED BUILDING CONSENT	AF	RS

STRALA architects
Studio 103
The Courtyard Royal Mills
Ancoats Manchester M4 5BA
Tel: 0161 236 5866
Fax: 0161 236 5884
E: office@strzarch.co.uk

client

northern

NETWORK RAIL TECHNICAL APPROVAL
AUTHORISED FOR ISSUE:
DESIGNER.....
CHECKER.....
AUTHORISER (CRE).....
DATE.....

APPROVED FOR FORM (N/A)
CEM.....
DATE.....

project
ELR: COL MILEAGE: 189m 29ch. OS Ref: SJ840974
MANCHESTER OXFORD ROAD TRAIN STATION

drawing status
FOR LISTED BUILDING CONSENT

drawing title
AREA A
PROPOSED TICKET OFFICE GA PLAN

drawn by	date	checked by	date
TP	16/10/20	AF	16/10/20
CRE Approved by	date	CEM Reviewed by	date
RS	16/10/20		

Network Rail dwg no.	revision no.	sht no.
	/	1 of 1

consultant dwg no.	scale	sht size
2876-MCO-LB101	1 : 25	A1