




FIRST FLOOR

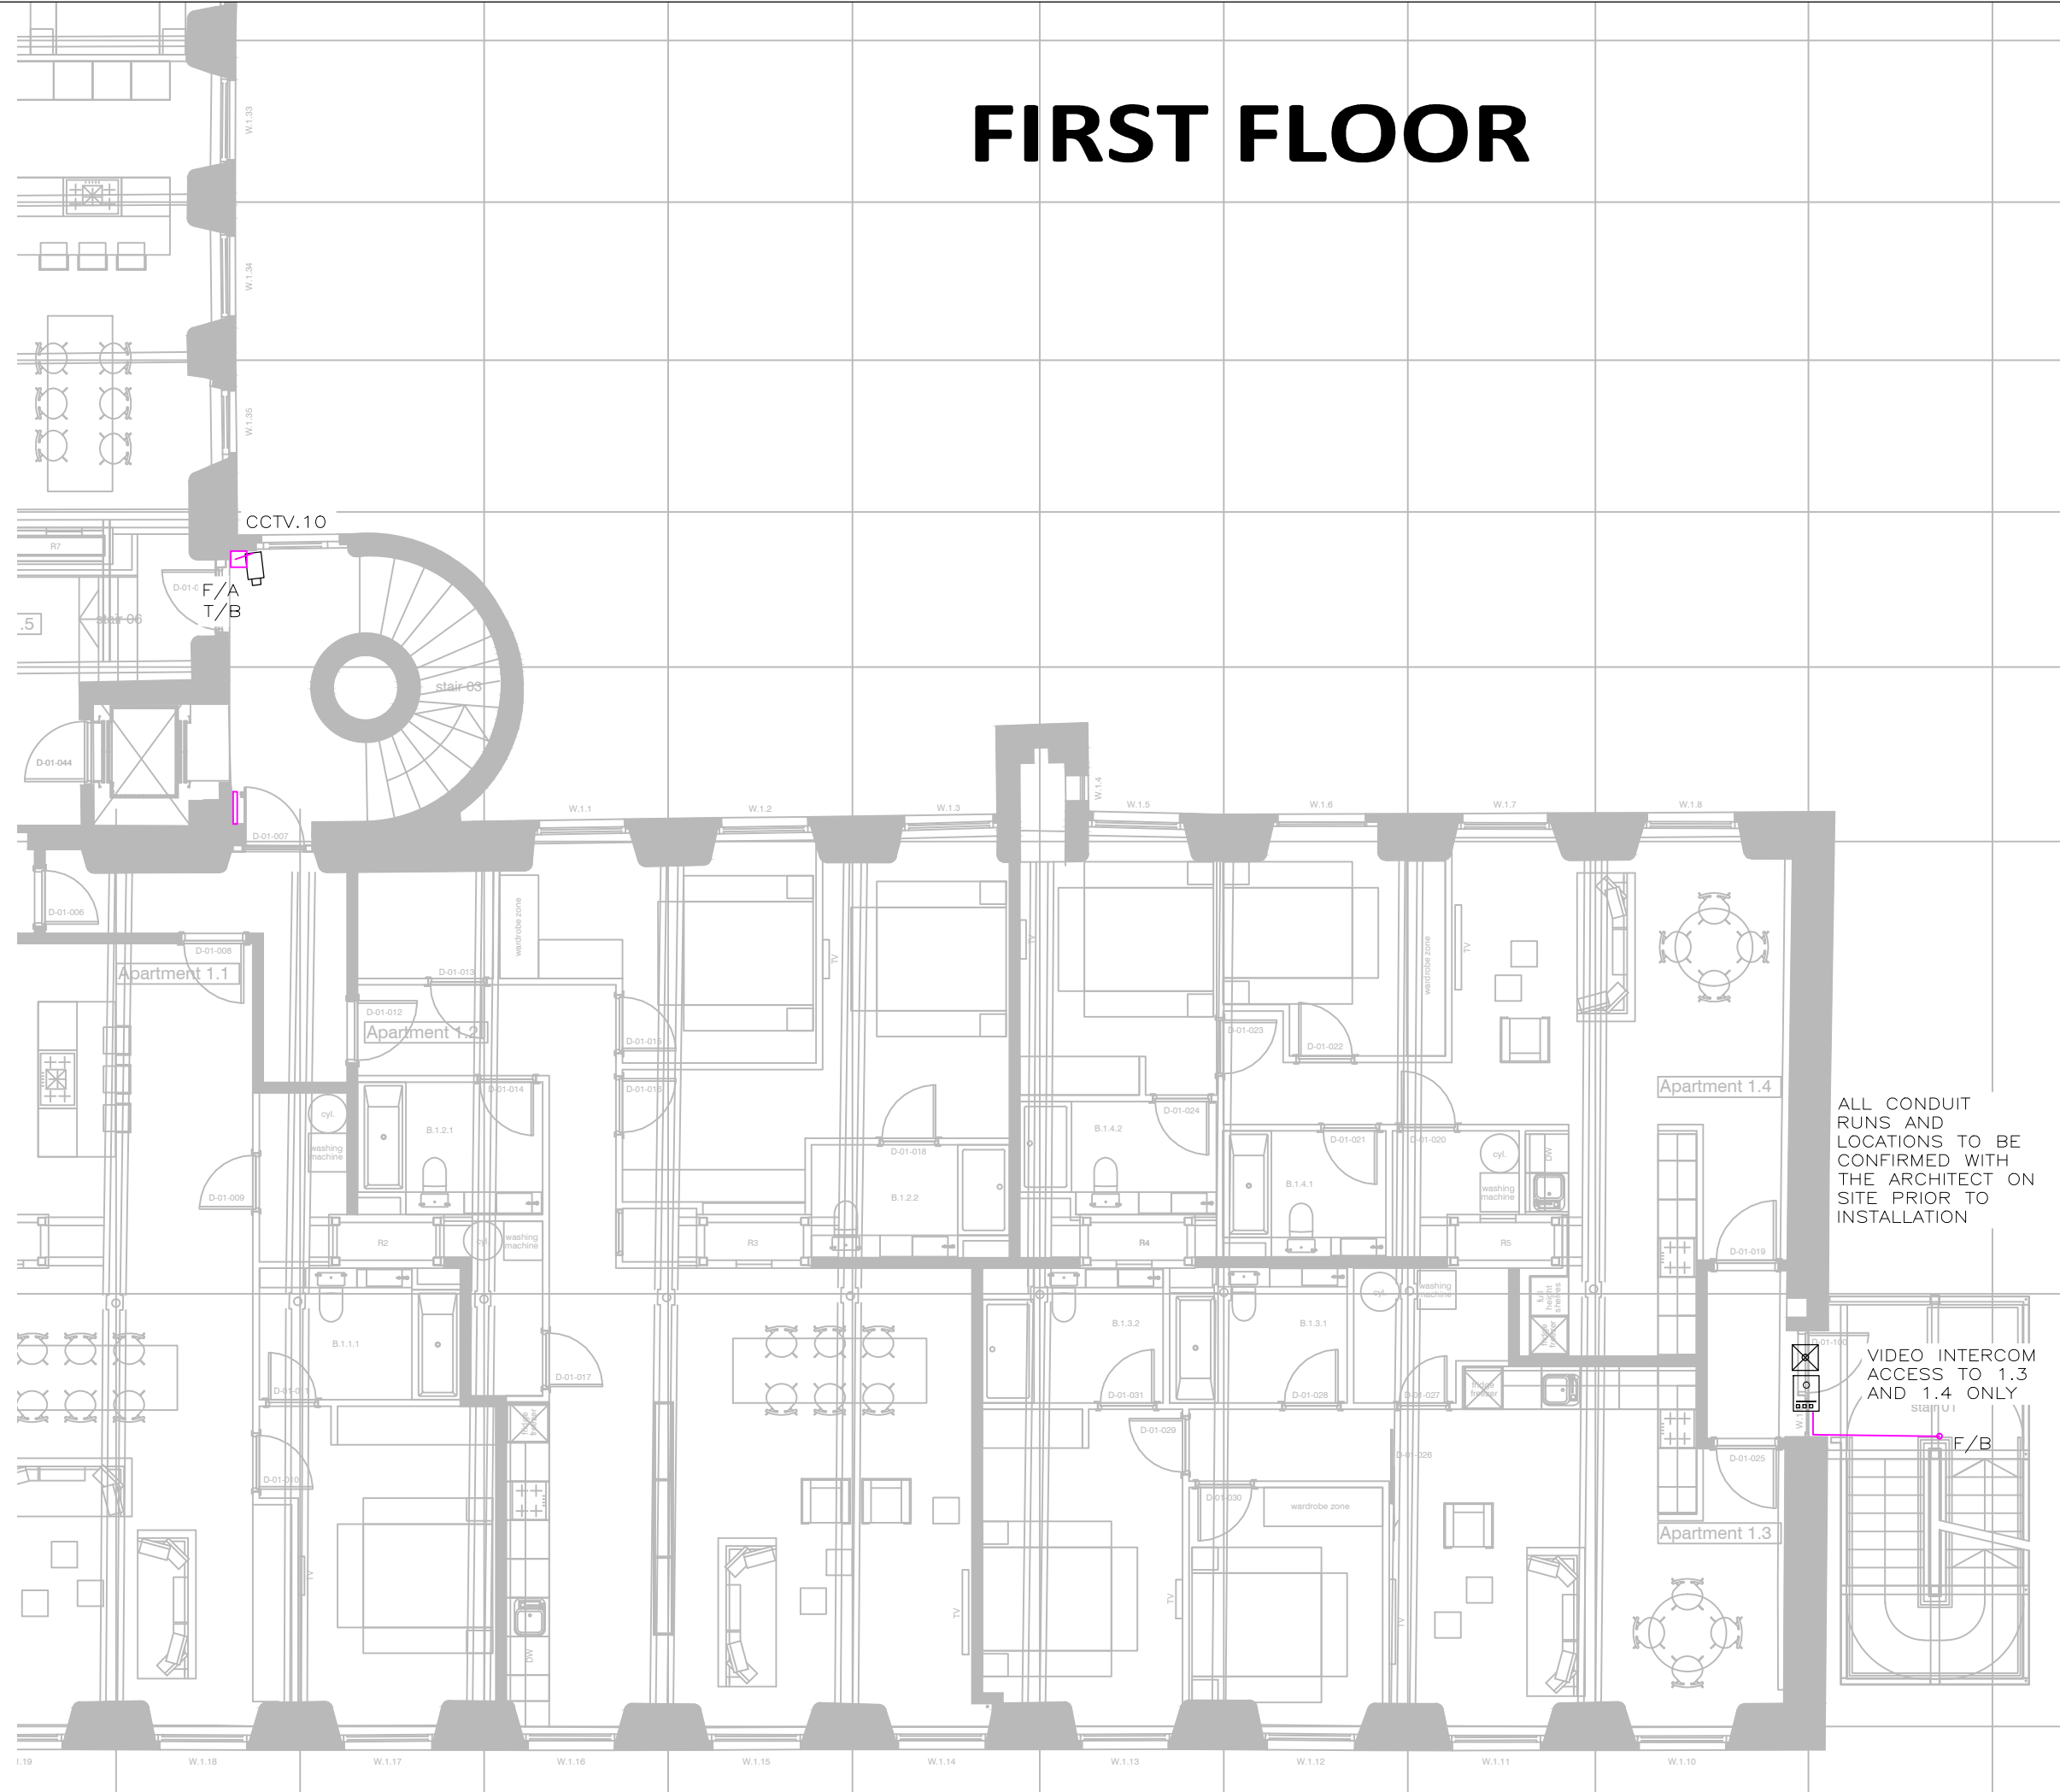

SECOND FLOOR

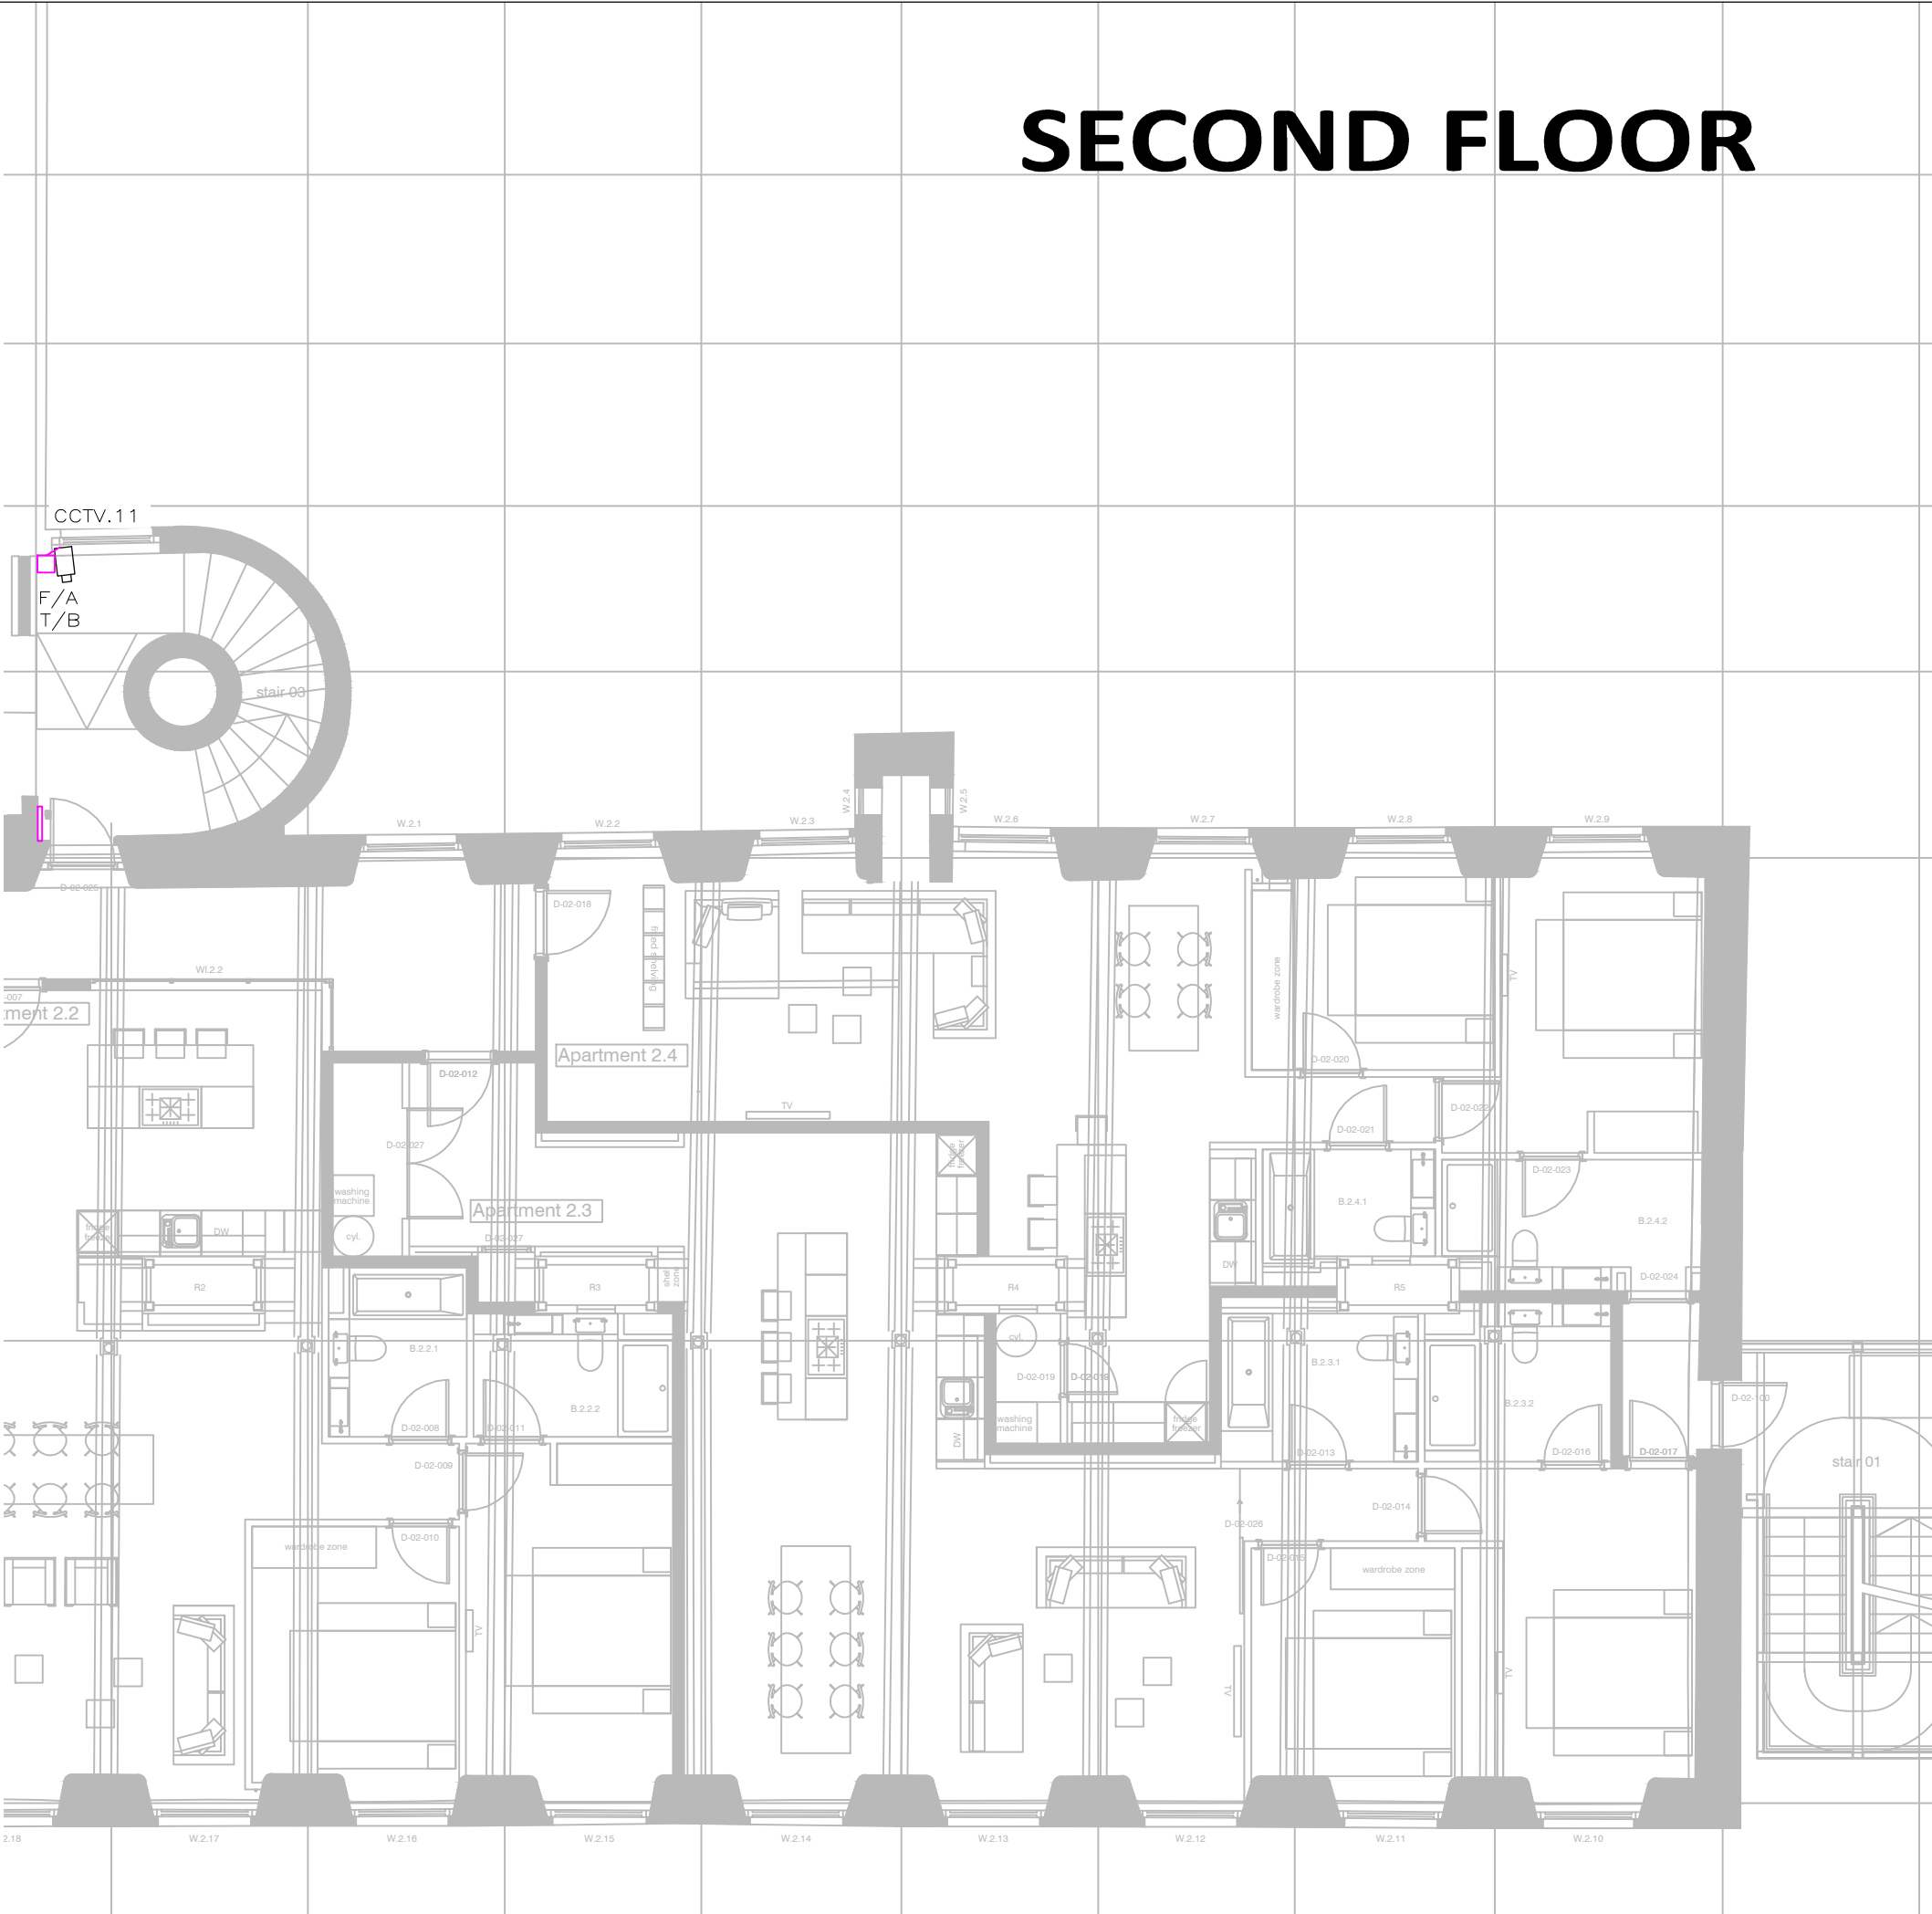


FIFTH FLOOR

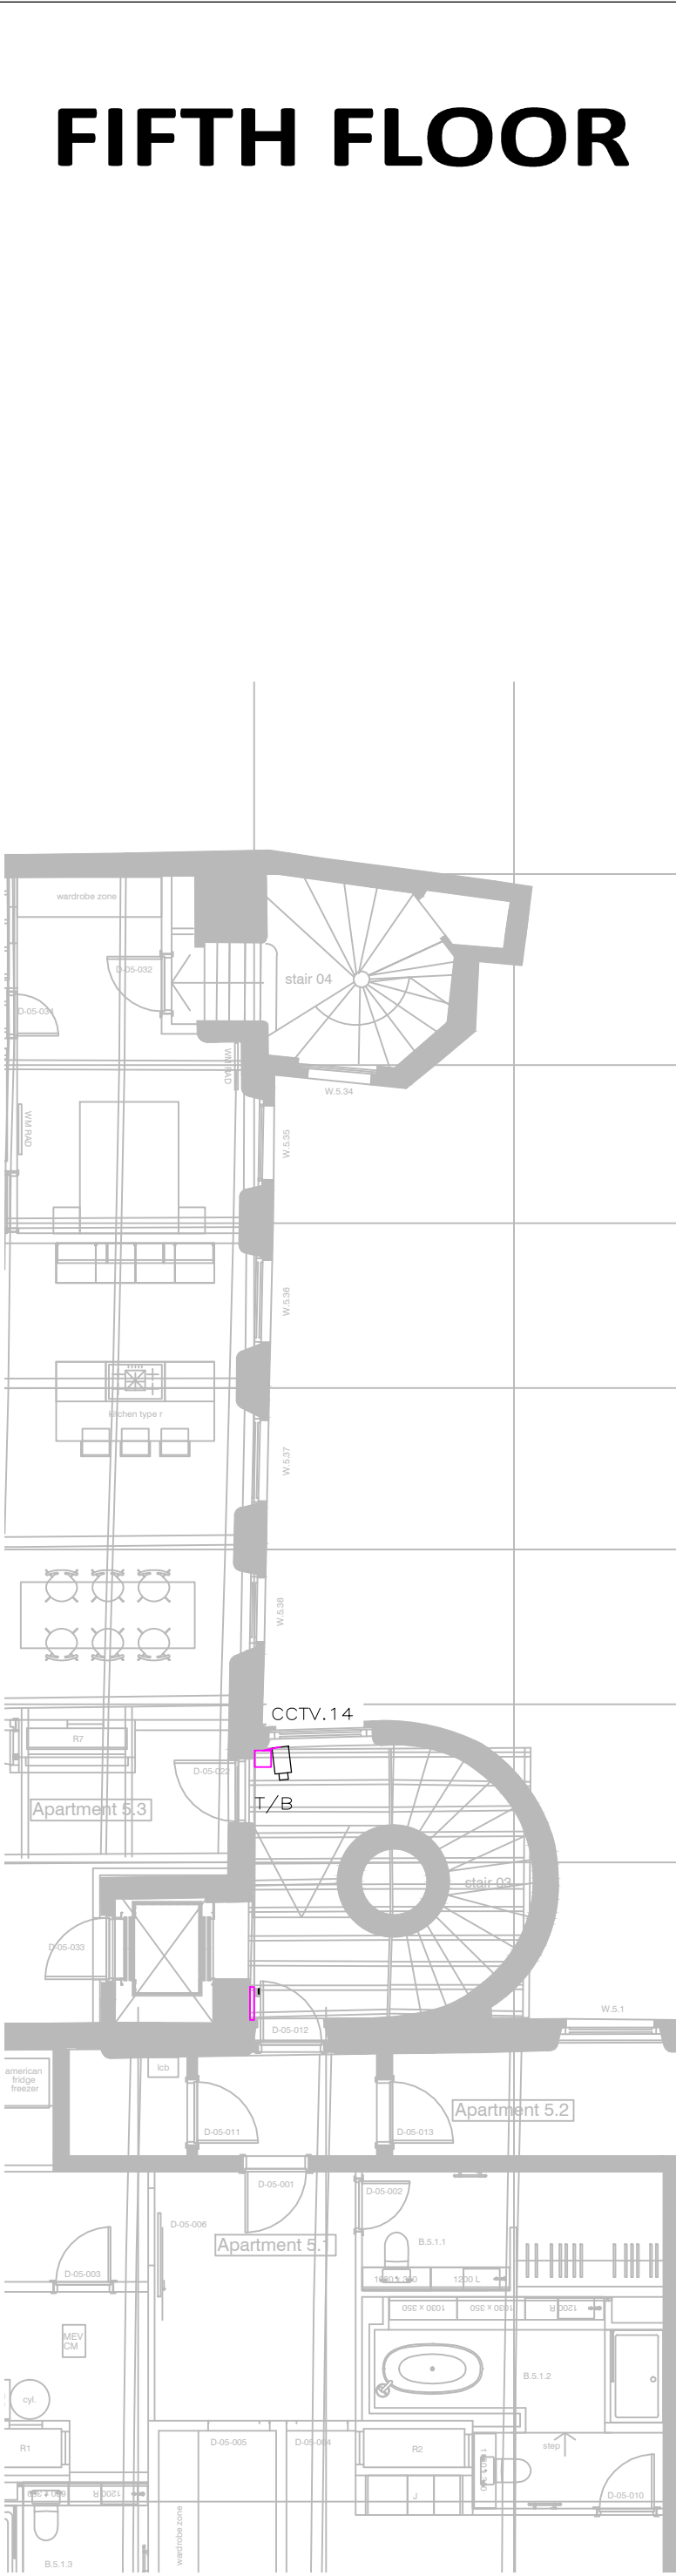

THIRD FLOOR



FOURTH FLOOR

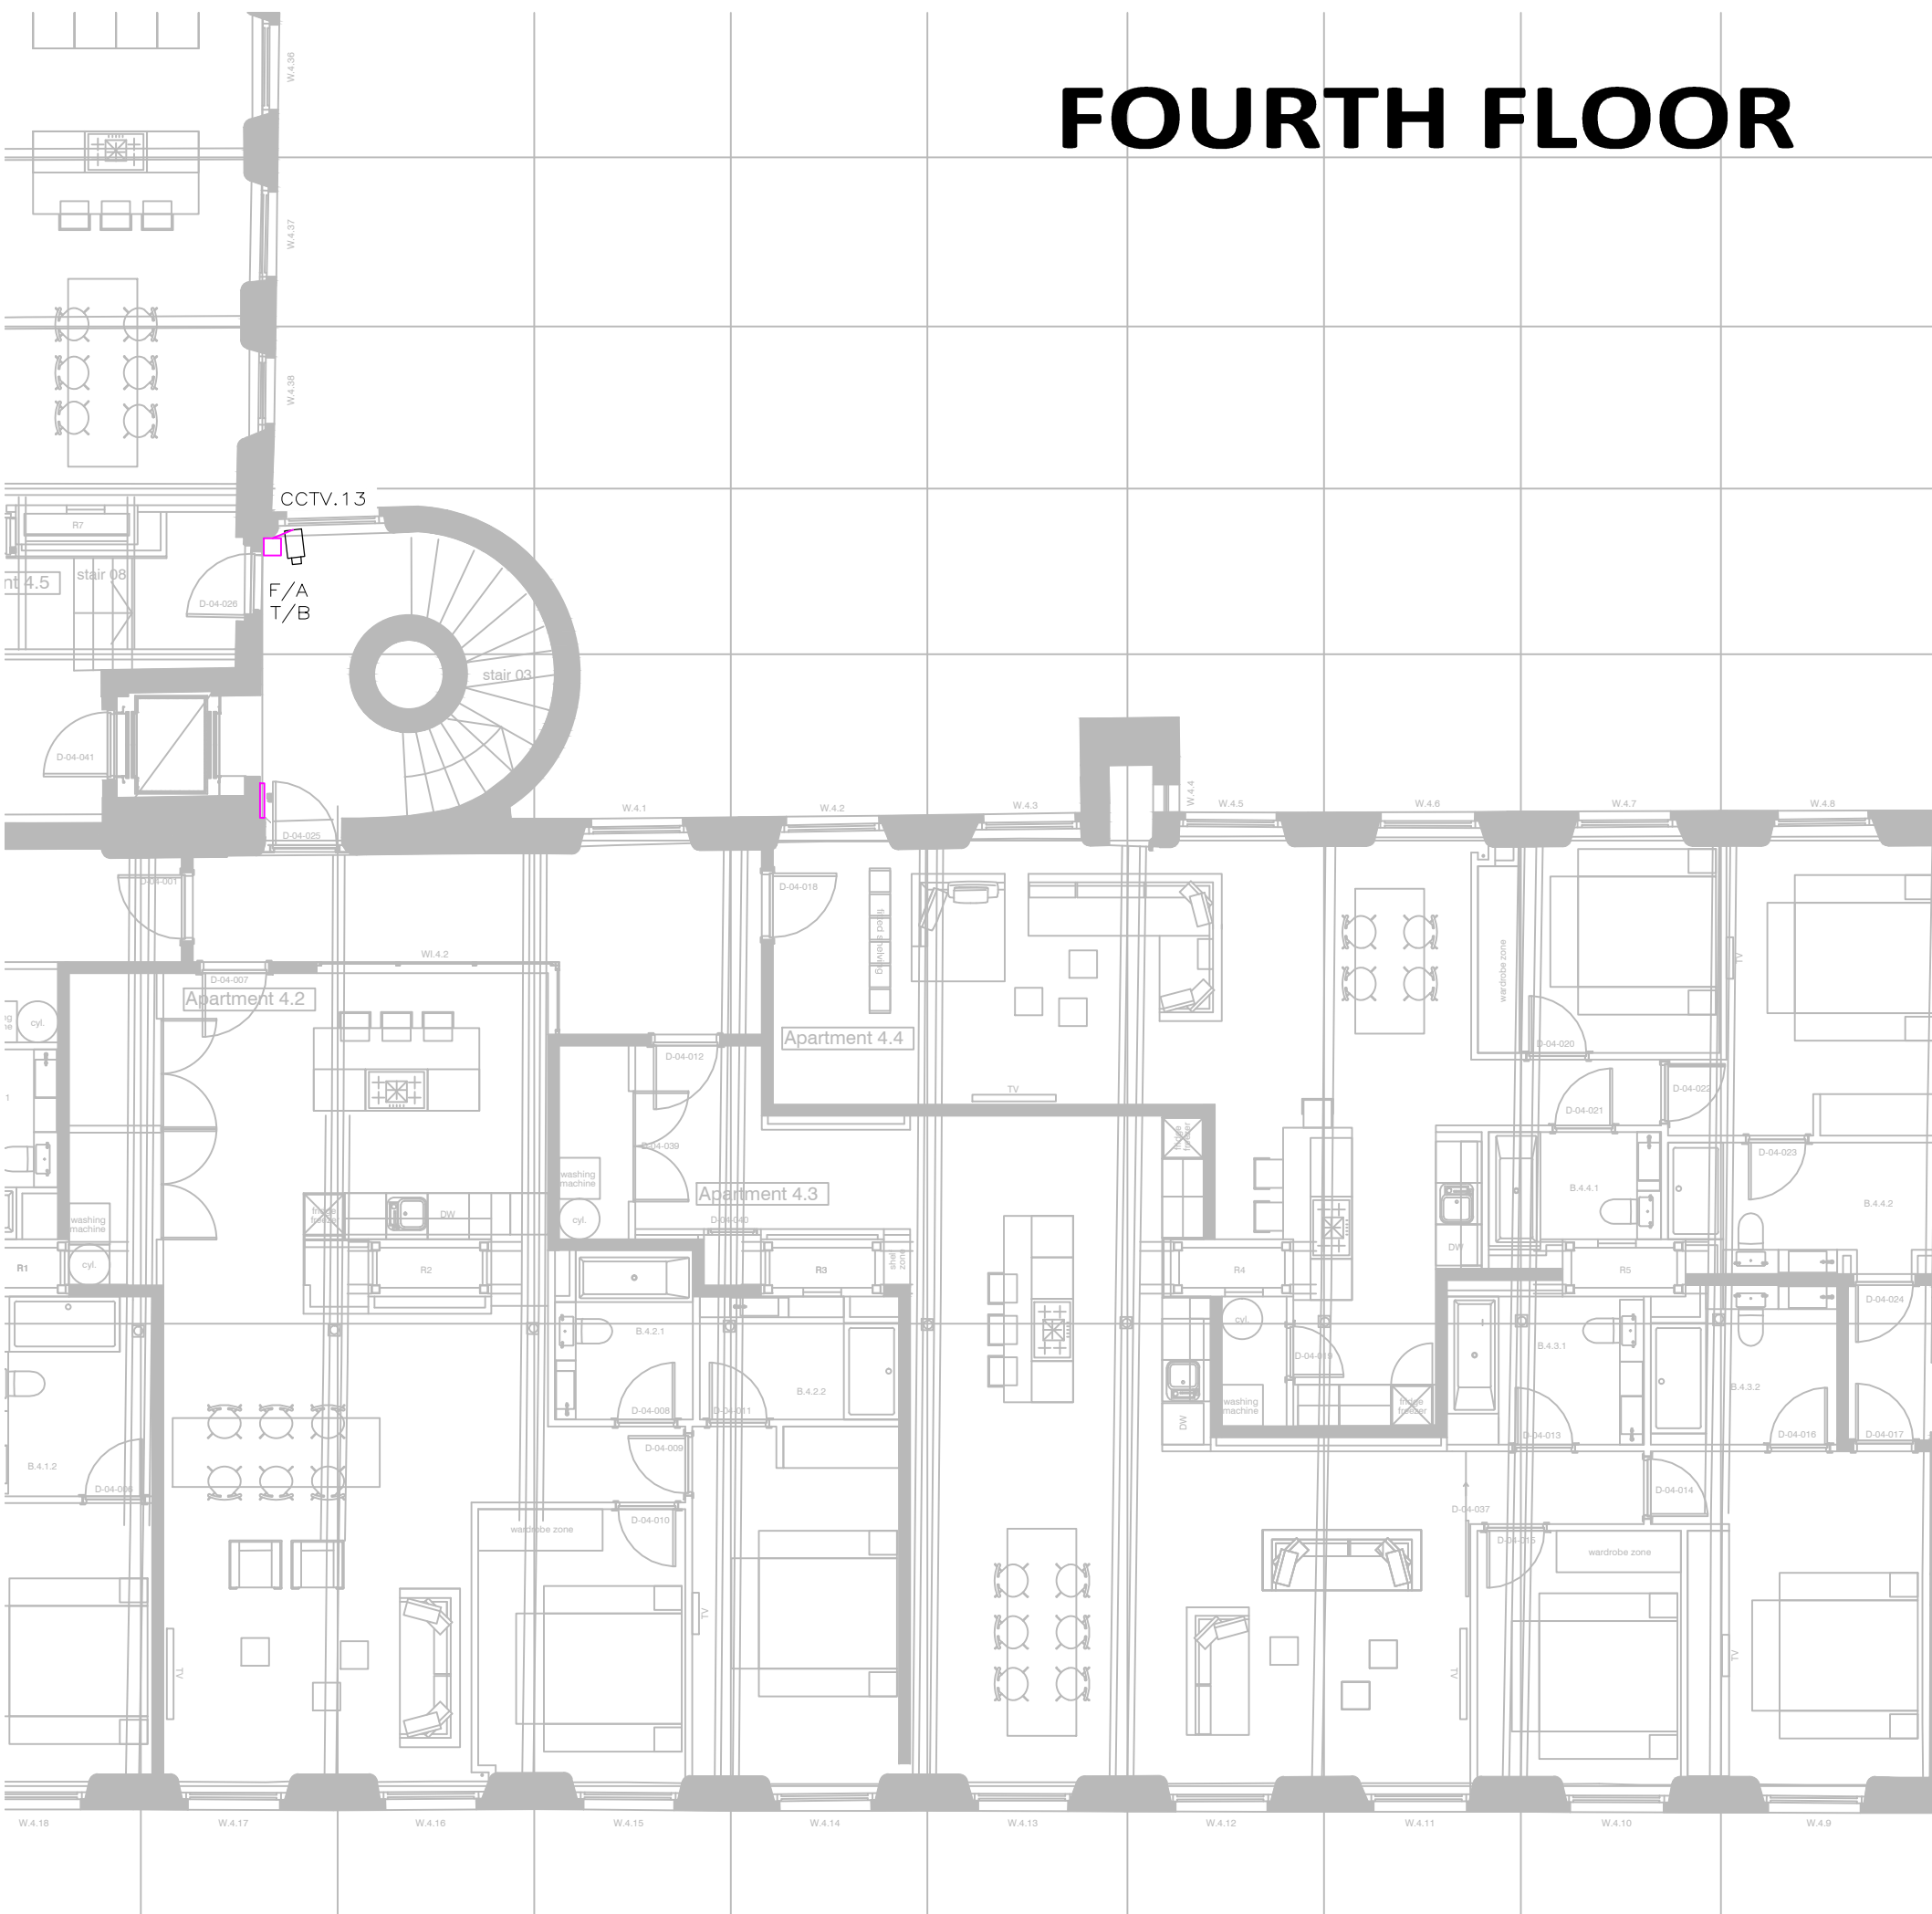

- NOTES:
- DO NOT SCALE FROM THIS DRAWING
 - TO BE READ IN CONJUNCTION WITH ALL RELEVANT MAX FORDHAM DRAWINGS. NOTABLY OTHERS IN V[90]100-102
 - SEE SCHEDULE W[---]500 FOR INDIVIDUAL SECURITY SYSTEM ITEM DETAILS
 - ADDITIONALLY REFER TO SCHEDULE OF DOORS AND IRONMONGERY ISSUED BY STEPHENSON STUDIO
 - VEHICLE ACCESS BY REMOTE HELD BY THE DRIVER/OWNER OF PARKING BAY. REMOTE OPENING OF BOTH PEDESTRIAN AND VEHICLE FROM WITHIN FLATS. SYSTEM TO BE DESIGNED BY A SPECIALIST
 - SUBSTATION ACCESS REQUIREMENTS TO BE PROVIDED WITH SUBSTATION CONSTRUCTION TO ELECTRICITY BOARD REQUIREMENTS
 - FOB ACCESS DOORS TO BE OPERATED BY ELECTRONIC STRIKE LOCKS
 - INTERNAL LOBBY DOORS TO BE HOLD OPEN AUTOMATIC FIRE ALARM CLOSING; D-01-007, D-02-025, D-03-025, D-04-025, D-05-012
 - CONDUIT ROUTES ARE INDICATIVE AND CONTRACTORS PREFERENCE TO BE AGREED AND CONFIRMED RELEVANT PARTIES INCLUDING BUT NOT EXCLUSIVELY ARCHITECTS AND M&E ENGINEERS
 - LIFT FOB CONTROLS TO BE INTEGRATED INTO LIFT PACKAGE

- KEY:
- CCTV CCTV CAMERA
 - FOB FOB READER FOR DOOR WITH ELECTRONIC STRIKE LOCK
 - LIFT FOB FOB READER FOR LIFT ACCESS TO SELECTED FLOORS
 - AV-C AUDIO/VISUAL INTERCOM CALLER
 - EXPPOSED HIGH LEVEL CONDUIT/CABLE
 - IN GROUND/SLAB CONDUIT

J	09/04/19	FOR CONSTRUCTION	HC
I	14/09/18	FOR CONSTRUCTION	HC
H	24/08/18	FOR CONSTRUCTION	LE
G	04/05/18	FOR TENDER	HC
F	08/02/18	FOR TENDER	HC
E	17/01/18	FOR TENDER	HC
D	05/01/18	FOR TENDER	HC
C	22/12/17	FOR DRAFT TENDER	HC
B	12/12/17	FOR DRAFT TENDER	HC
A	11/12/17	FOR DRAFT TENDER	HC
*	29/11/17	FOR DRAFT TENDER	HC
rev	date	description	eng

MAX FORDHAM

Max Fordham LLP
Carver's Warehouse
77 Dale Street
Manchester
M1 2HG
T. +44 (0) 161 312 8071
F. +44 (0) 20 7482 0329
maxfordham.com

Registered Office 42-43 Gloucester Crescent London NW1 7PE
Registered in England No. 00300026
architect
STEPHENSON STUDIO

job title
AVRO

project leader date scale (at A1)
MD OCT '17 1:100

drawing title
**CCTV AND ACCESS CONTROL
LANDLORDS AREAS
FIRST TO FIFTH FLOORS**

job no dwg no rev
J6169 V[90]102 /J