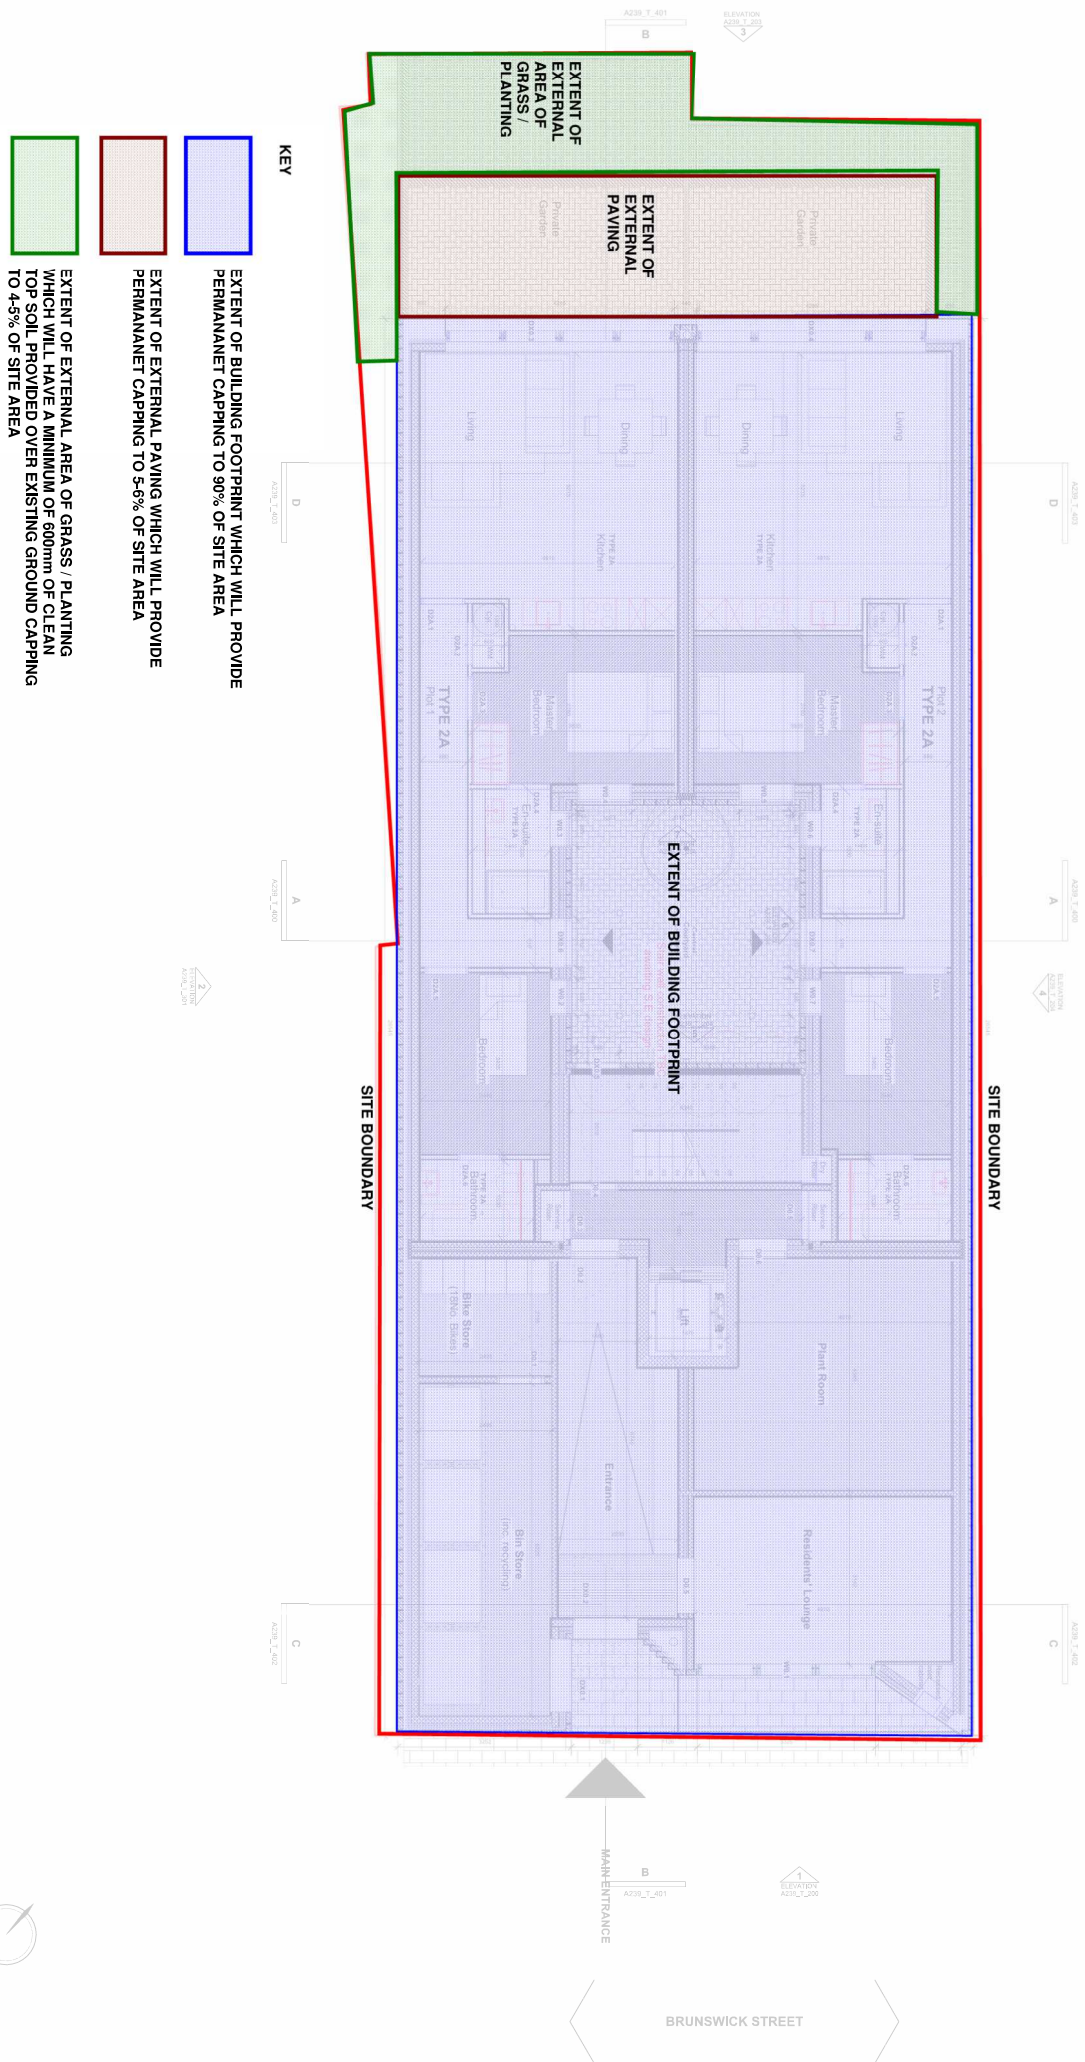


RENAISSANCE COMMENTS ON REMEDIATION STRATEGY FOR BRUNSWICK STREET DEVELOPMENT
DRG No SK201006

TO BE READ IN CONJUNCTION WITH MECHANICAL & ELECTRICAL
AND STRUCTURAL ENGINEER'S DRAWINGS