


General Notes


- Do not scale drawings, dimensions govern.
- All dimensions are in millimeters unless noted otherwise.
- All dimensions to be field verified before proceeding with work.
- All areas are indicative and approximate only.

This document is copyright ©Arca




Legend

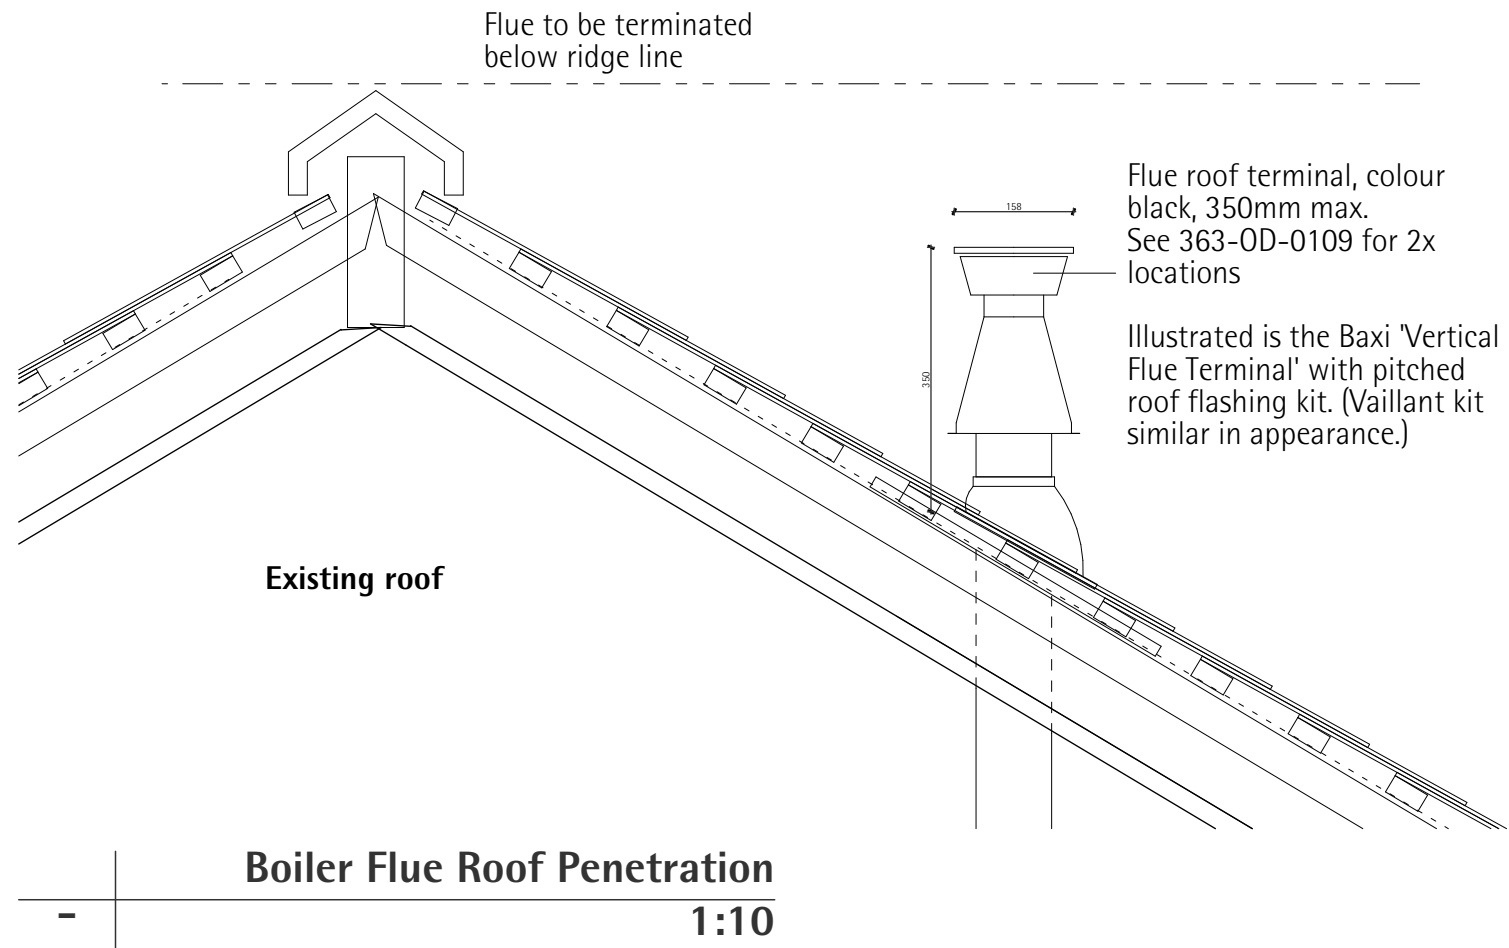


Boiler Flue Wall Penetration

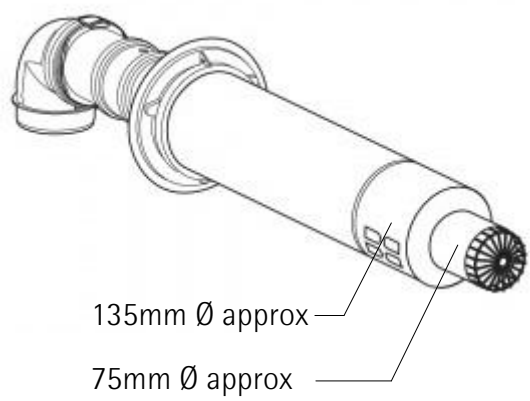


135mm Ø approx
75mm Ø approx

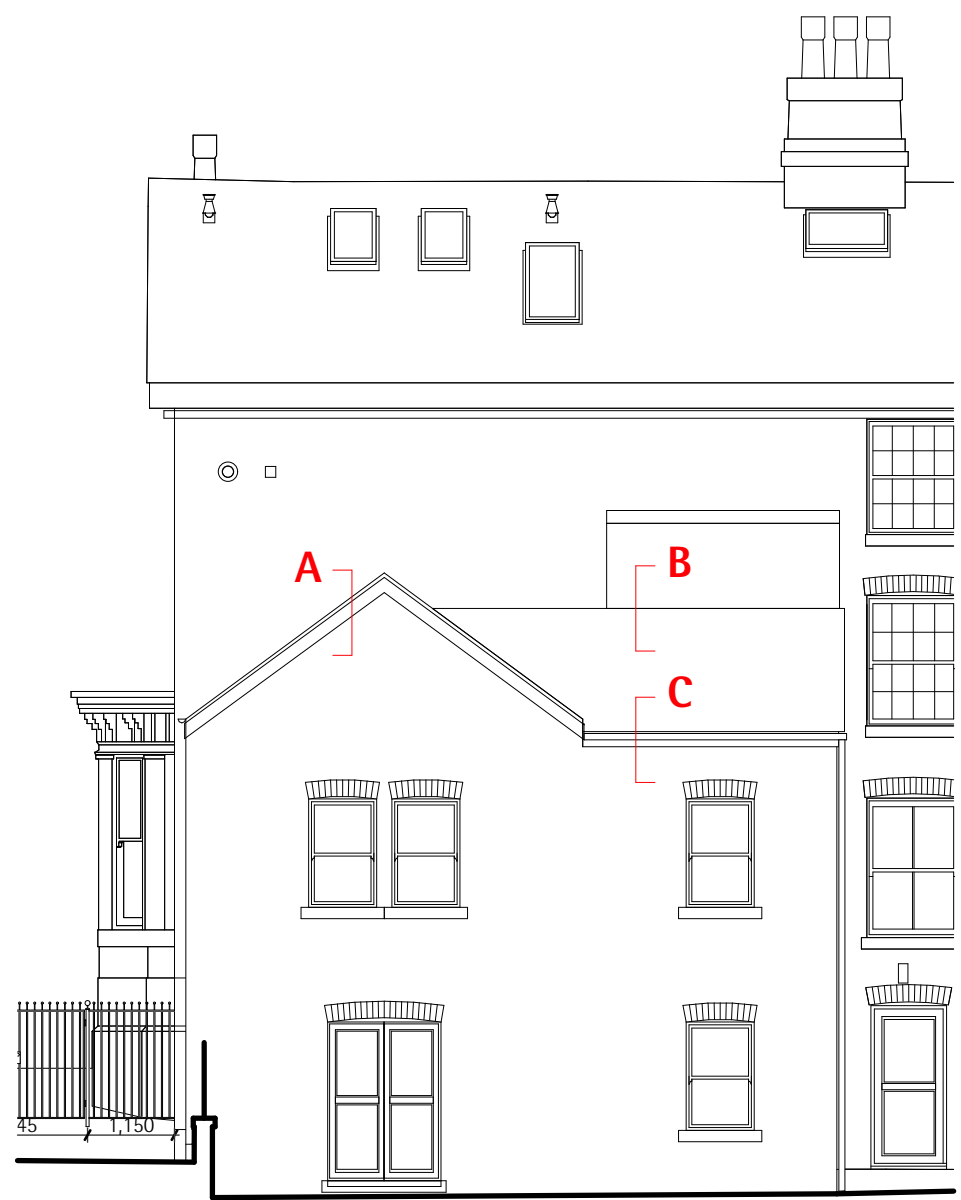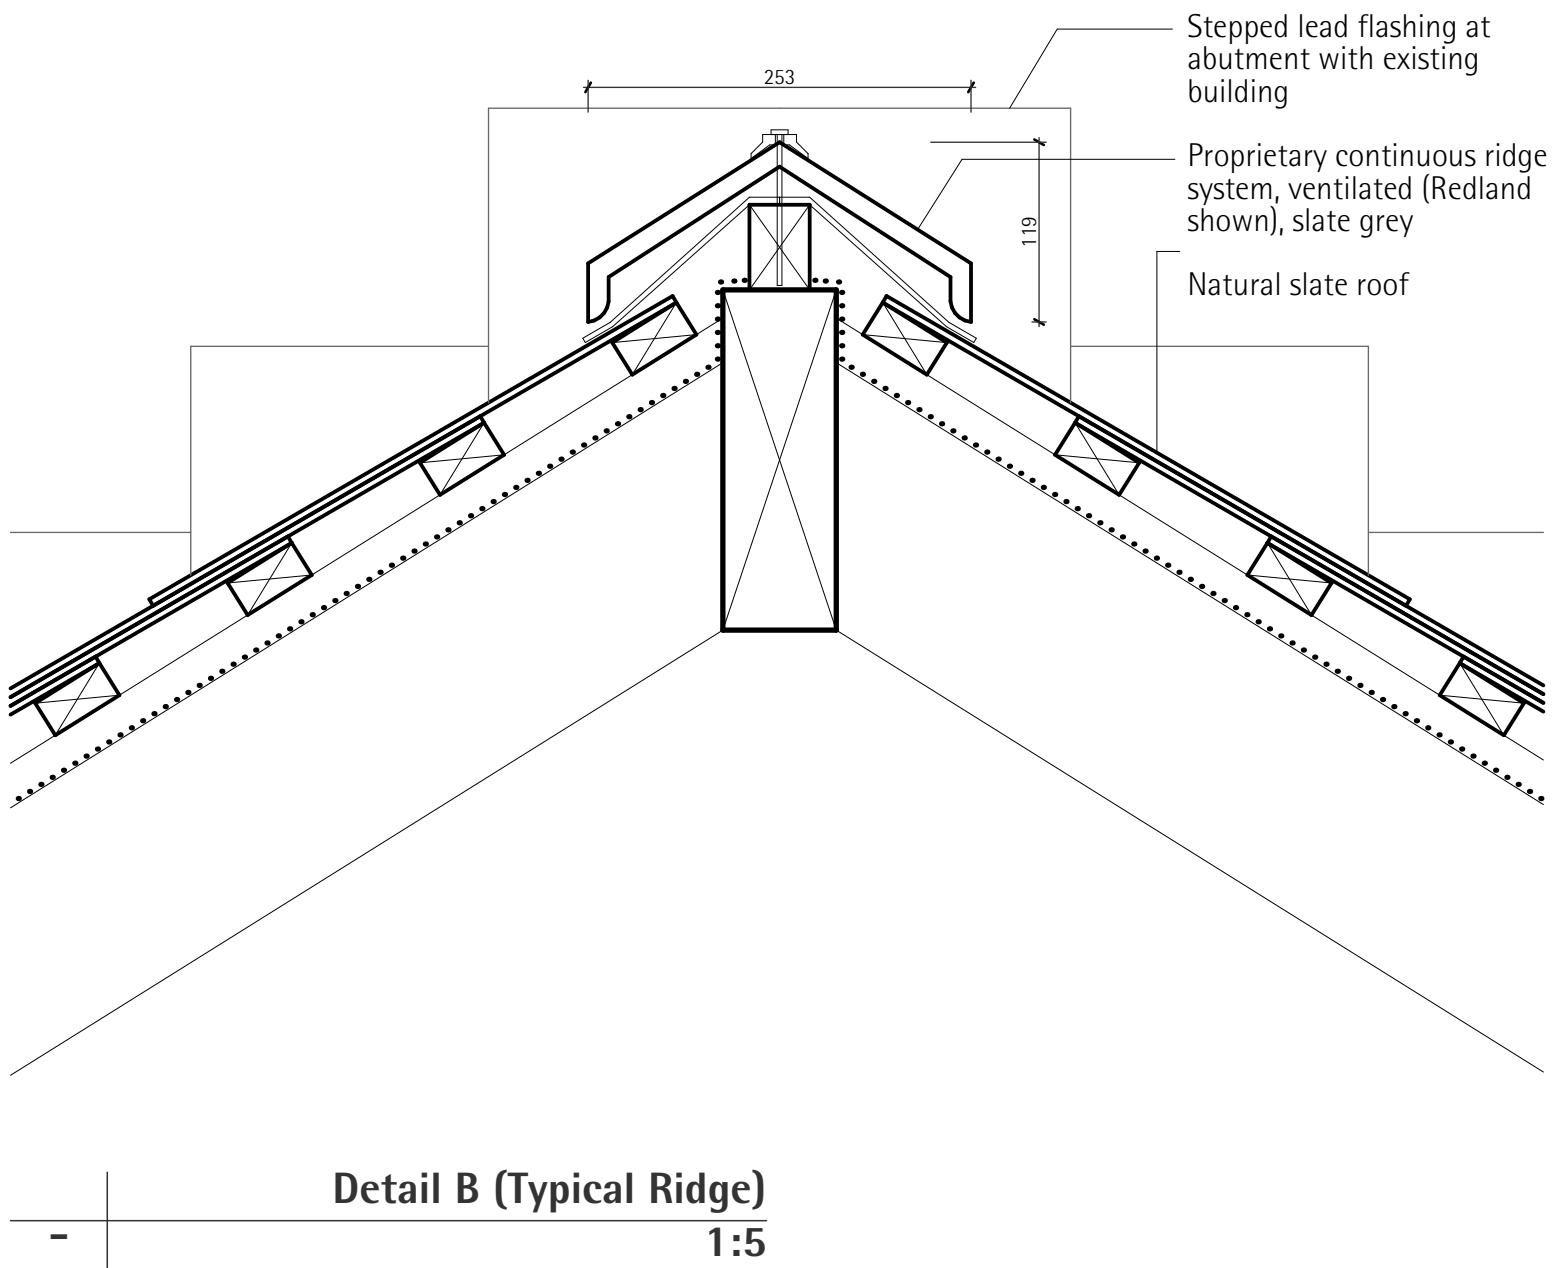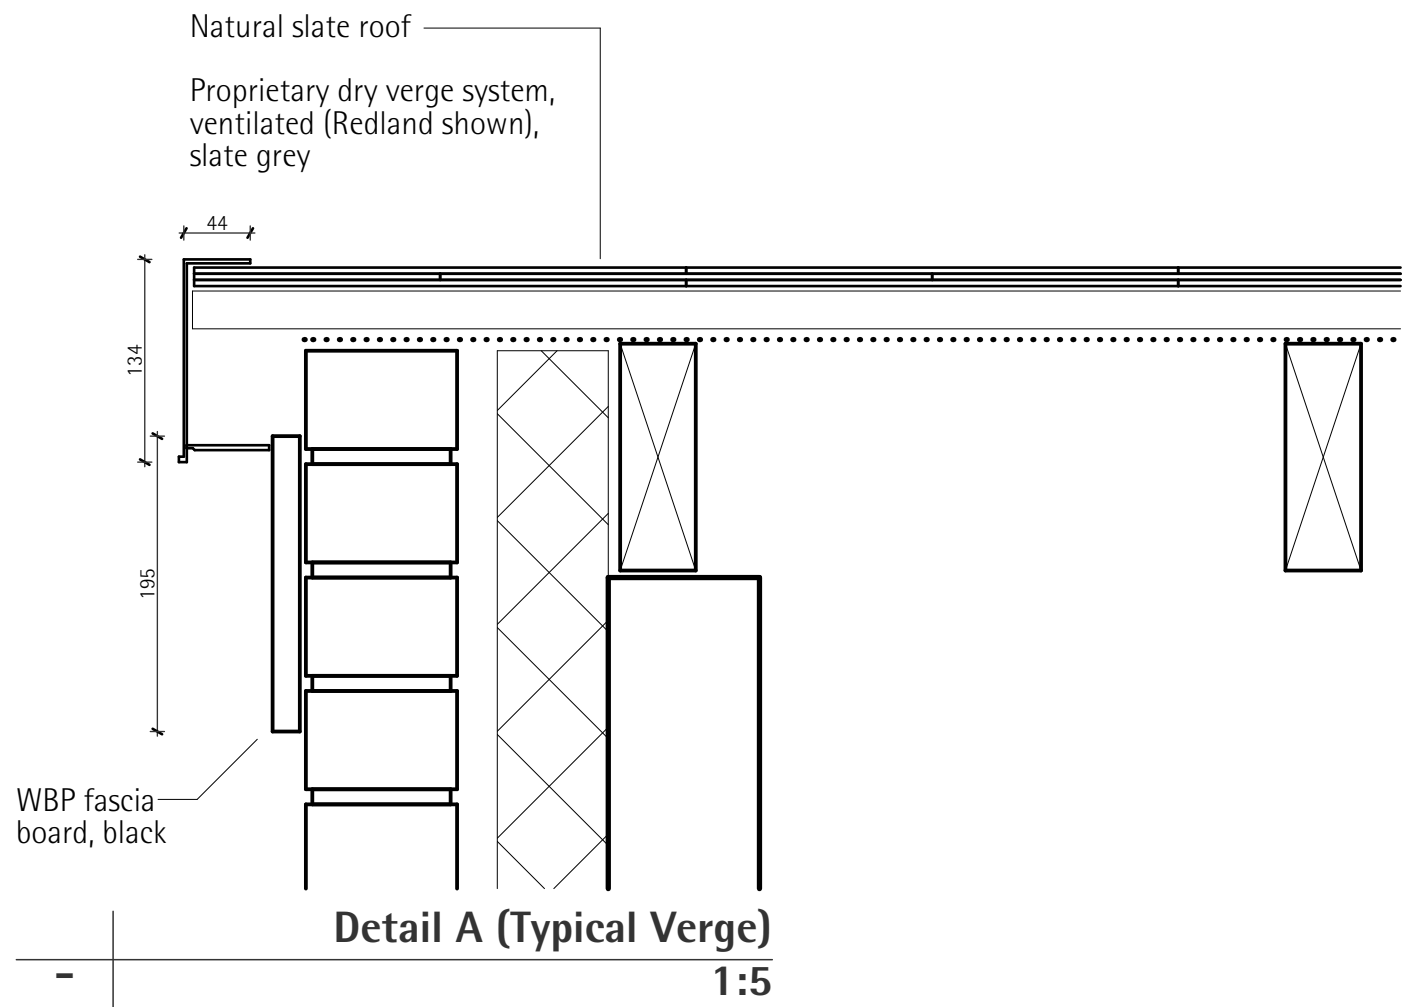


SE Elevation (As Proposed)
1:100

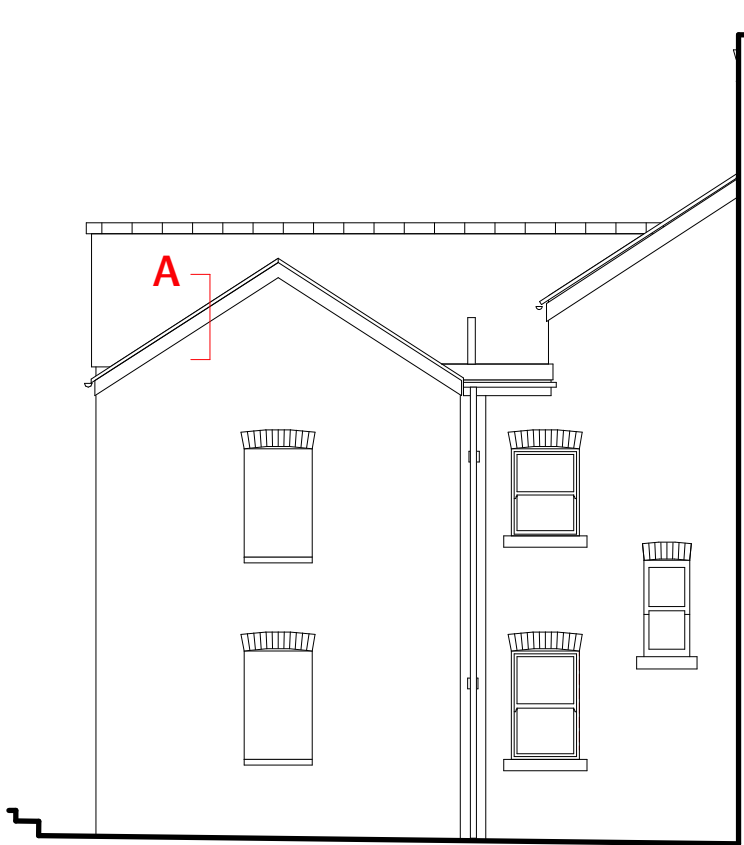

NE Elevation (As Proposed)
1:100

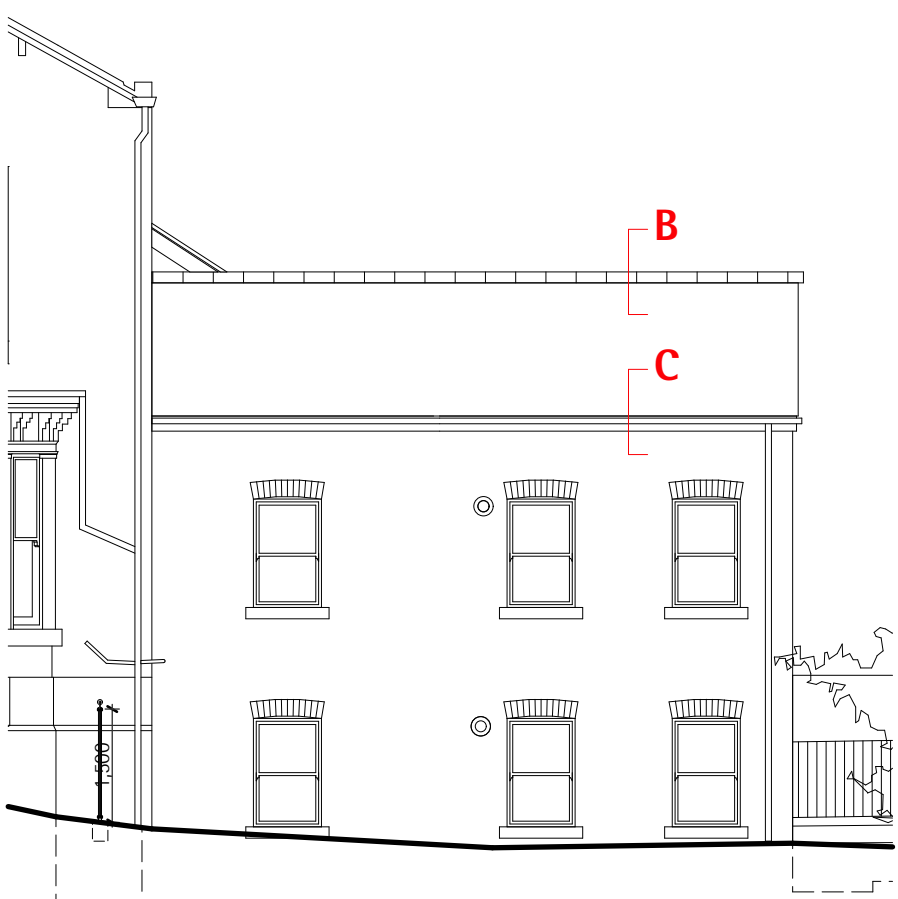

SW Elevation (As Proposed)
1:100

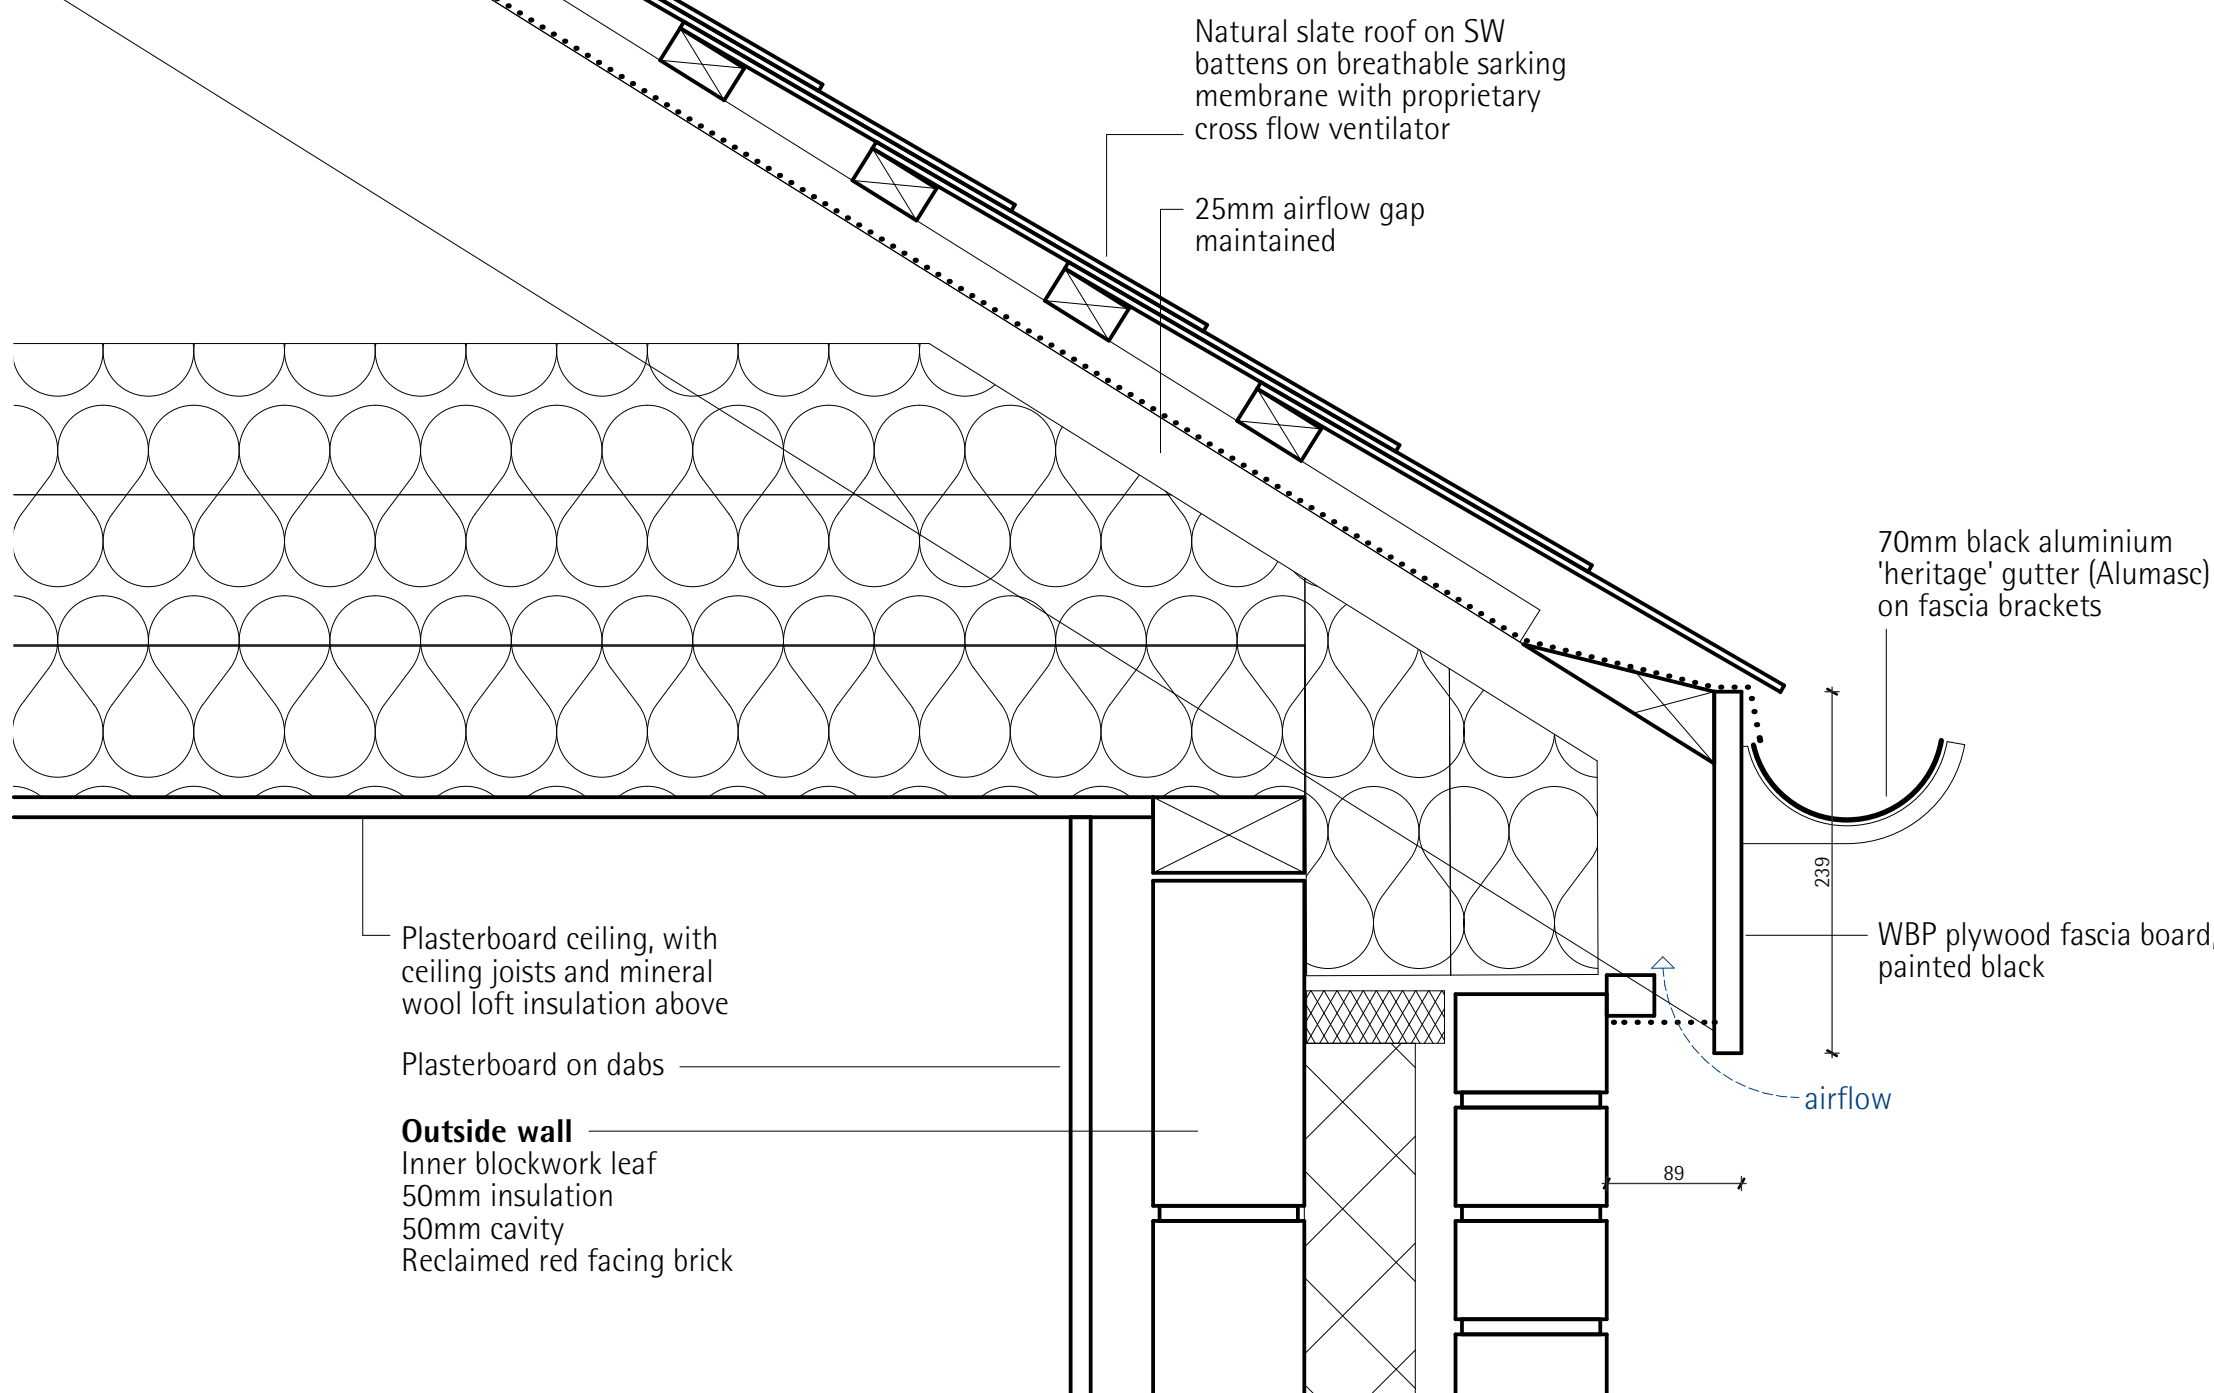

Rev	Description	Date	
02	09	Boiler Flue height to blind window amended	12/10/2020
01	08	Amendments following MCC Comments	14/09/2020



Client
Feltham Management Ltd
20 Aldwych Avenue Rusholme Manchester M14 5NL UK

Project
363 Wilmslow Road
New Homes
Manchester

Title
Roof Details

Stage / Status
For Planning Approval

Project Code	Scale @ A1	Date
363	1:5, 1:100, 1:10	12/10/2020
Drawing Number	Revision	
363-OD-0118	02	