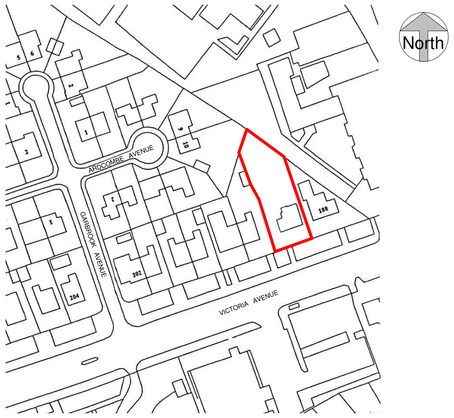

Site Location Plan
1 : 1250

Metres 10 20 30 40 50

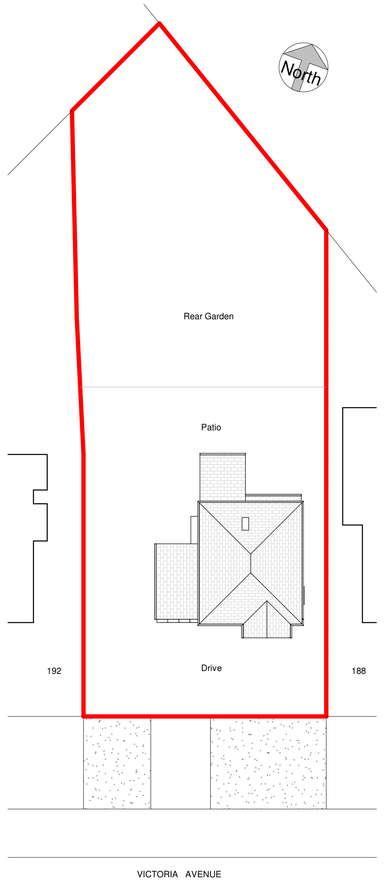

Site Plan
1 : 200

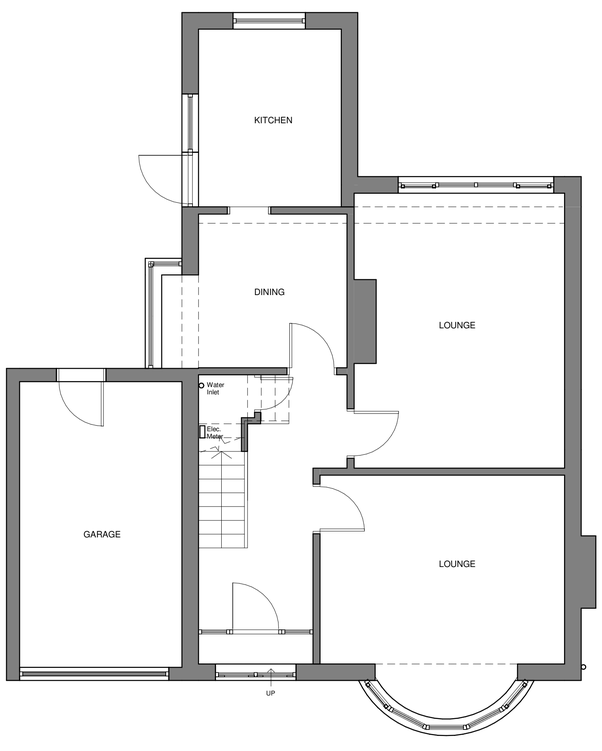

Ground Floor
1 : 50

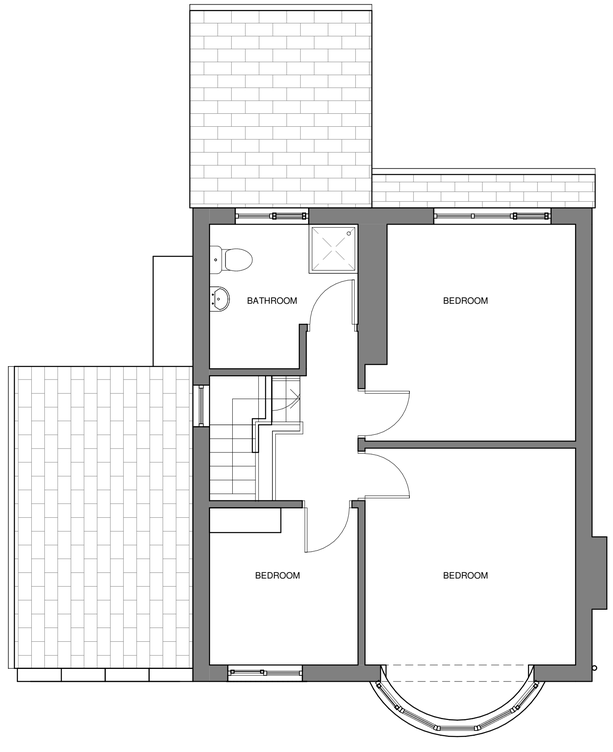

First Floor
1 : 50

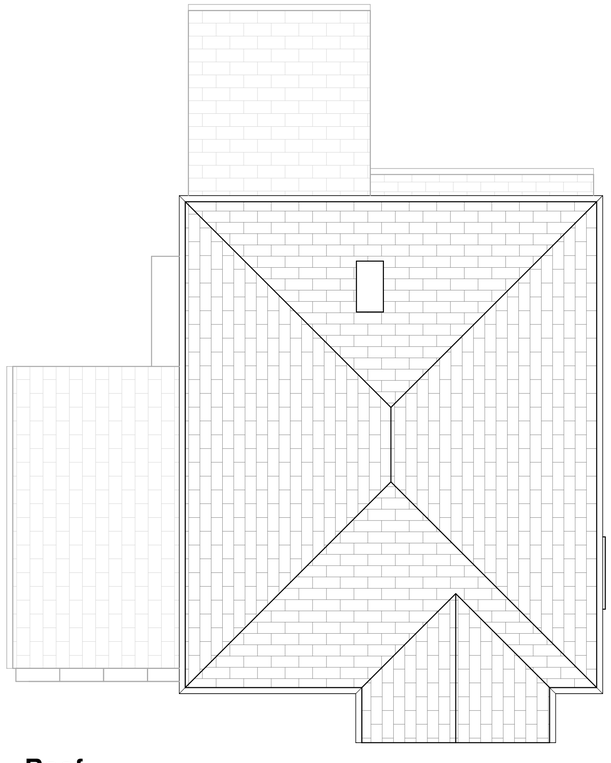

Roof
1 : 50

Metres 1 2 3 4 5

NOTES

The Contractor is to check all dimensions and site conditions before commencing.
Do not scale from this drawing.
This drawing remains the copyright of WHYL Architecture.

KEYPLAN

Rev	Description	By	Date
B	Planning Issue	WL	20.09.20
A	First Issue	WL	29.08.20

Client: Mr Foster

Project: 190 Victoria Avenue, Blackley

Drawing: Existing Plans

Drg. No.: W2012 - 110 | Rev: B

Date: 25/08/20 | Scale: As indicated | @ A1

Drawn: Author | Approved: Approver

Status: Concept

WHYL ARCHITECTURE
T: 07894 348777
whylarchitecture@hotmail.co.uk