

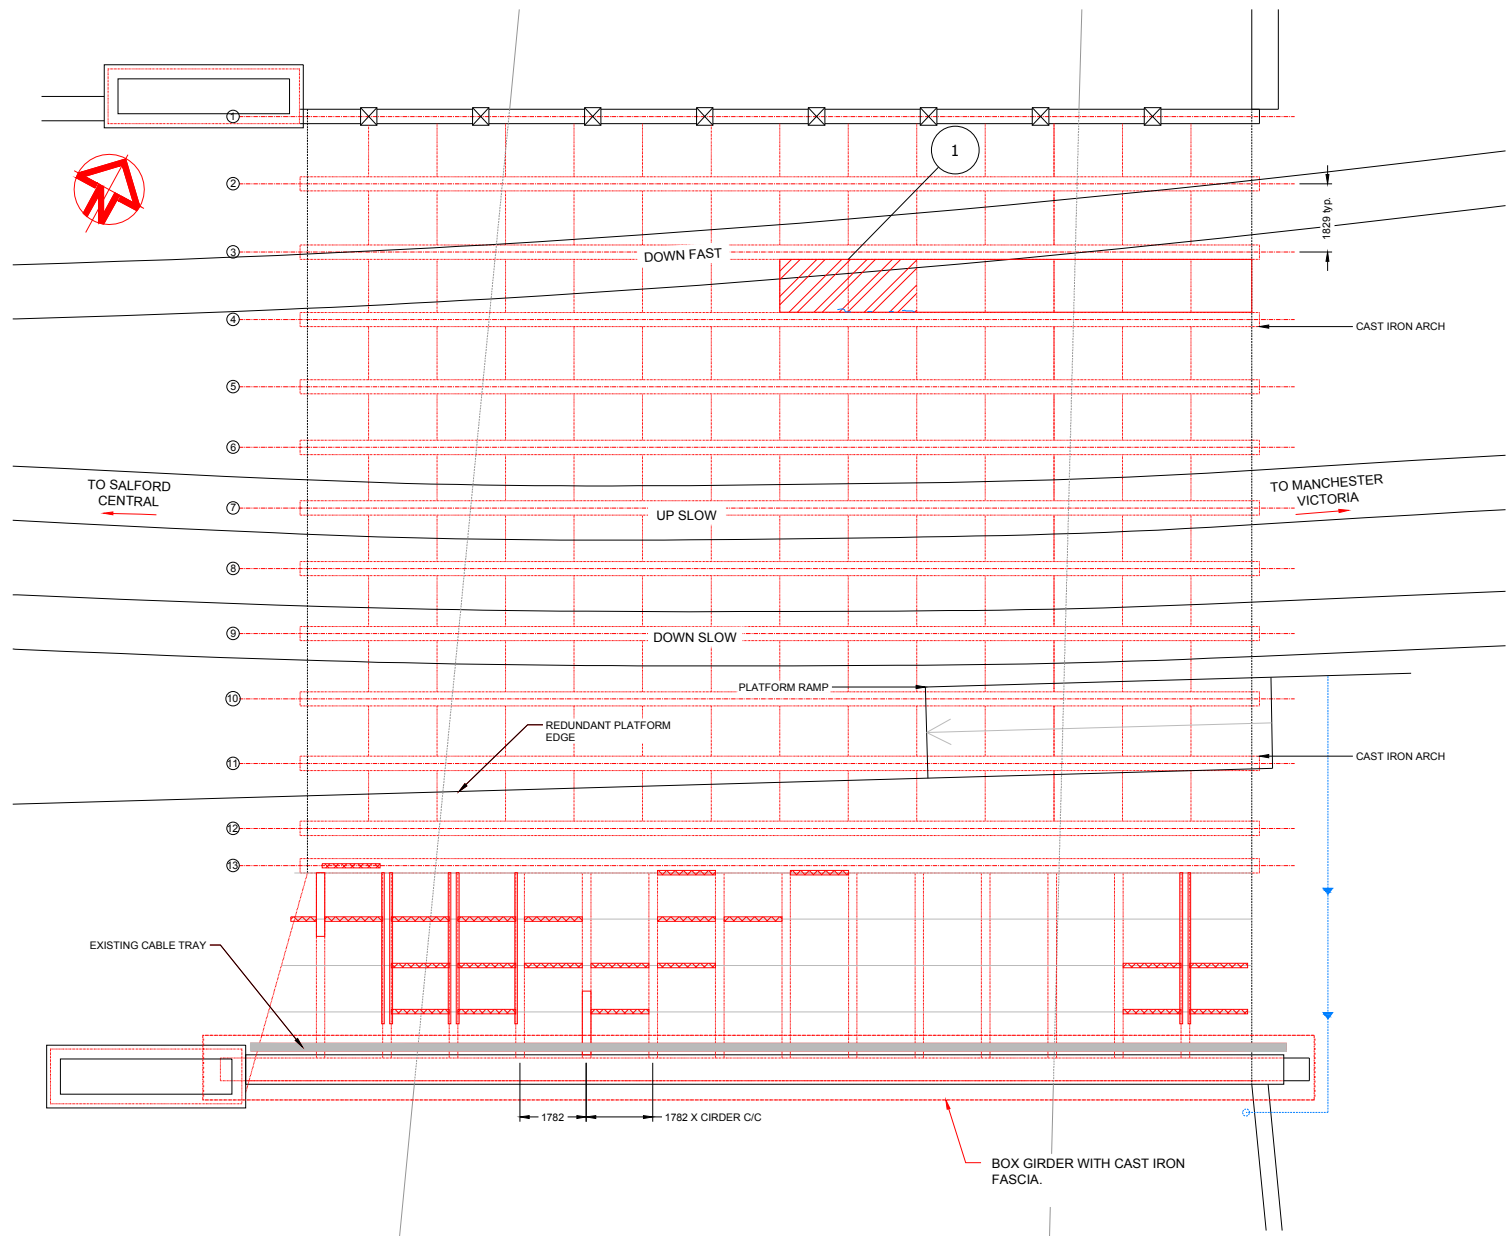


IMAGE 1 - PFC SUPPORTING DECK PLATES CORRODED AWAY MINOR CRACK IN DECK PLATE.



IMAGE 2 - PFC SUPPORTING DECK PLATES CORRODED AWAY MINOR CRACK IN DECK PLATE.




IMAGE 3 - LARGE CRACK IN DECK PLATE.



IMAGE 4 - PFC SUPPORTING DECK PLATES CORRODED AWAY, PFC TORN IN LOCATION OF THE FIXINGS TO BACKING PFC LARGE CRACK IN DECK PLATE.


1 VIEW TITLE

Scale: 1:100

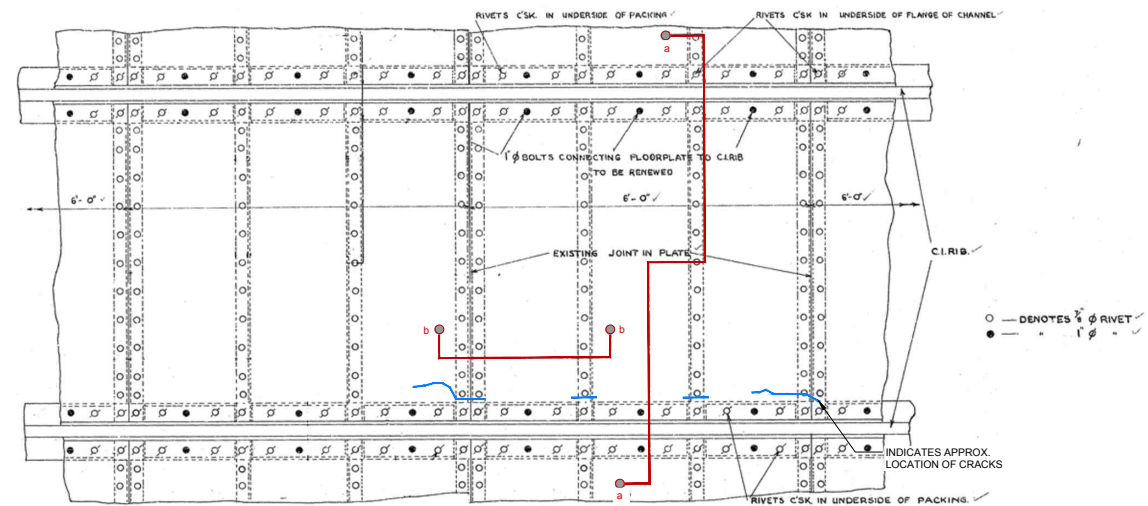

2 DETAIL 1 - PLAN ON DECK

Scale: 1:20

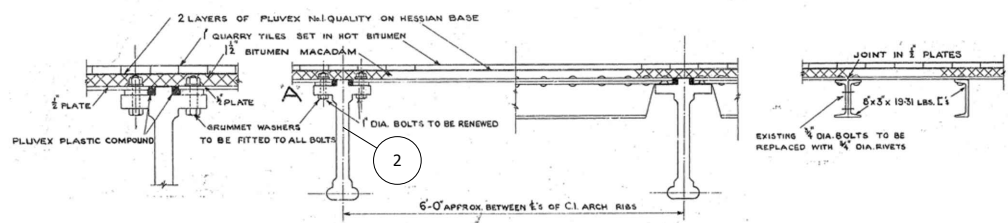

4 DETAIL 2

Scale: NTS

3 SECTION A-A

Scale: NTS

4 SECTION b-b

Scale: NTS

NOTES:

1. ALL DIMENSIONS ARE IN MILLIMETRES UNLESS NOTED OTHERWISE.
2. ALL LEVELS ARE IN METRES UNLESS NOTED OTHERWISE AND ARE RELATIVE TO ORDNANCE SURVEY DATUM.
3. TO BE READ IN CONJUNCTION WITH THE PROPOSED DECK REPAIR DRAWINGS:
 - 3.1. 0200-04-UA007926-UT41D-DSE 140 Deck Repair Detail-R02 Sheet 1of2
 - 3.2. 0201-04-UA007926-UT41D-DSE 140 Deck Repair Detail-R01 Sheet 2of2

REV	DRAWN	CHECKED	APPROVED	DATE
-----	-------	---------	----------	------



This document is issued for the party which commissioned it and for specific purposes connected with the captioned project only. It should not be relied upon by any other party or used for any other purpose. We accept no responsibility for the consequences of this document being relied upon by any other party, or being used for any other purpose, or containing any error or omission which is due to an error or omission in data supplied to us by other parties.

MURPHY
WORLD-CLASS INFRASTRUCTURE

Network Rail

J. MURPHY & SONS LTD Holehouse, Highgate Road, London NW5 1TN - Tel: 020 7267 4366		NETWORK RAIL Square 1, 4 Travis Street, Piccadilly, Manchester, M1 2BY	
Project: GREAT DUCIE STREET REFURBISHMENT		Revision: P01.1	
Sustainability: S0		Dwg Title: DSE 146 SPAN 130 EXISTING ARRANGMENT PLANNING	
Scale @ A1: 0:0		Dwg No: 0100-04-JMS007926-UT41D-DSE	
Sheets: 1 OF 1		Purpose of Issue: PLANNING	
Internal Proj Ref: -		Client Ref Number: -	