NOTES:
1. THIS DRAWING INDICATES THE OVERLAND FLOW ROUTES IN HIGH EXCEEDANCE EVENTS OR IN THE EVENT OF THE FLOW CONTROL MANHOLES BECOMING BLOCKED

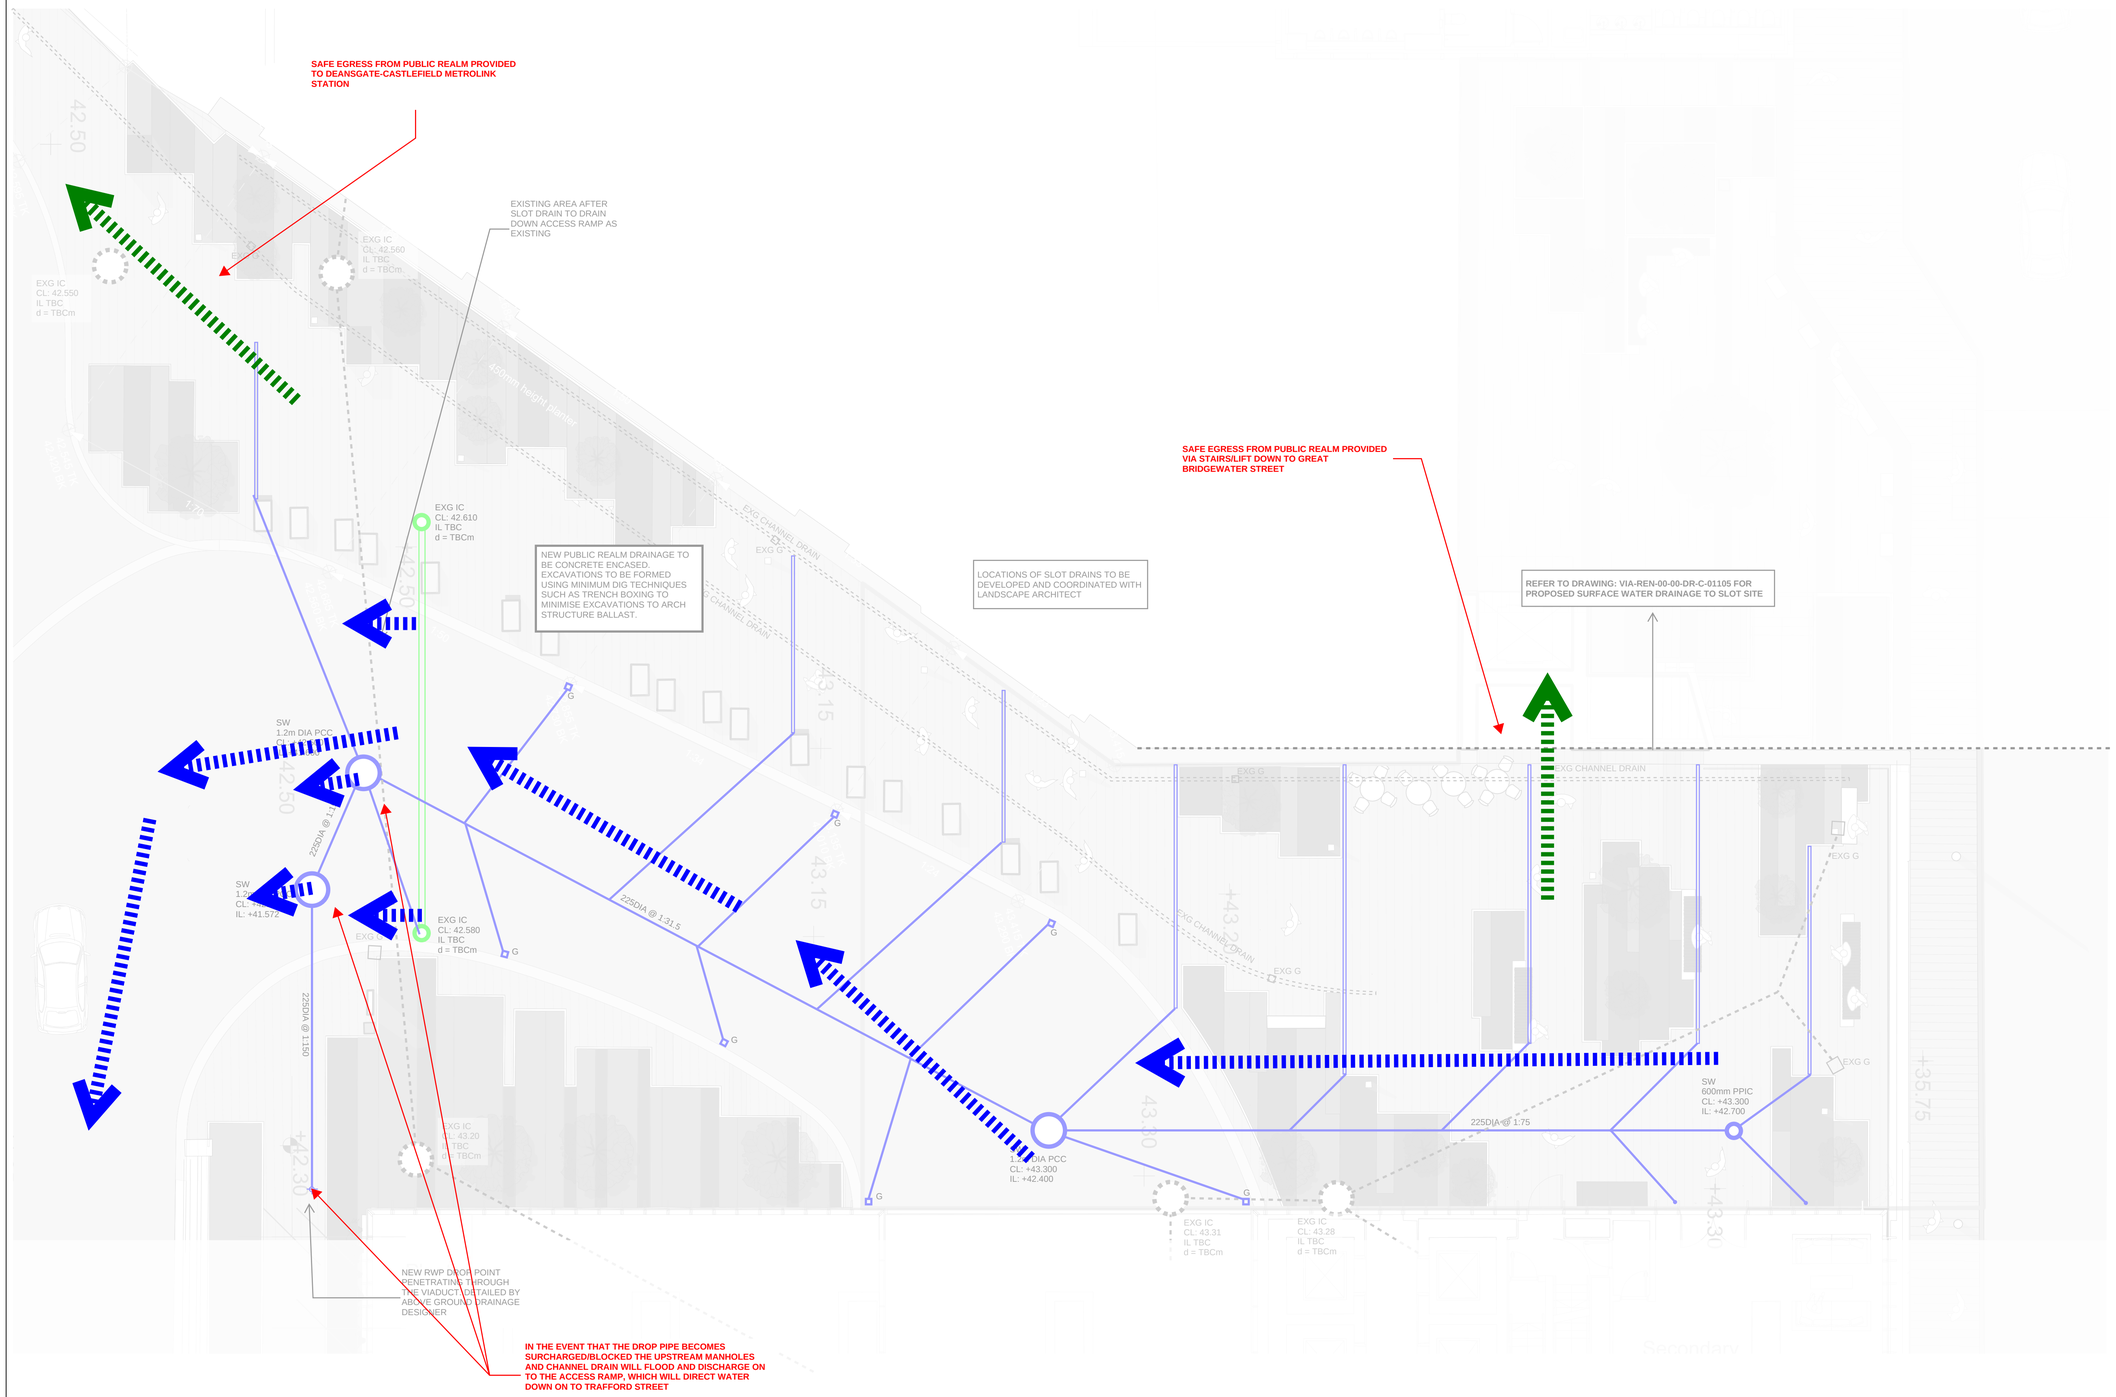

DRAWING LEGEND

- DIRECTION OF OVERLAND FLOW BASED ON LEVELS FOR AN EXCEEDENCE EVENT
- DIRECTION OF MOVEMENT FOR SAFE EGRESS DURING AN EXCEEDENCE EVENT

Rev:	Description:	Date:	By:	Chkd:
P01	INFORMATION	20.08.20	JB	HG

renaissance
Renaissance Associates Ltd
Carvers Warehouse
77 Dale Street
Manchester
M1 2HG

Project:
VIADUX
MANCHESTER

Drawing Title:
LEVEL 01 OVERLAND FLOW ROUTES SHEET 2

Status:
INFORMATION ONLY

Size:	Date:	Drawn by:	Designed by:	Checked by:
A1	AUG 20	JB	JB	HG

Scale:	Project No:
1:100	1910-12

Project:	Originator:	Volume:	Level:	Type:	Role:	Category/Number:	Rev:
VIA	REN	00	01	SK	C	00020	P01

This drawing has been prepared for the sole benefit, use and information of the client for the purpose set out in the instructions commissioning it. The liability of renaissance in the respect of the information contained in this drawing will not extend to any third party. This document should not be used in whole or part by any third parties without the express written permission of renaissance