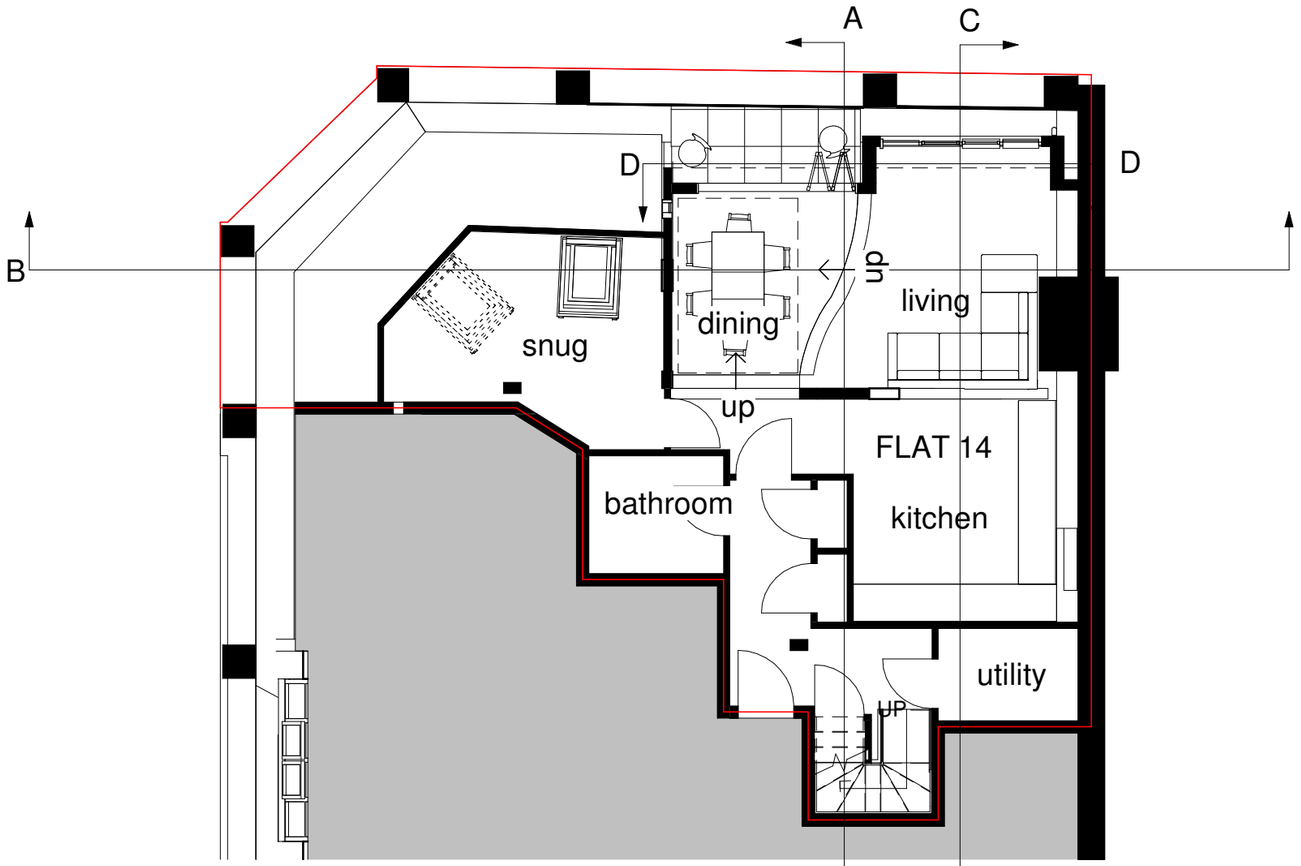

Proposed Ground Floor

1 : 100

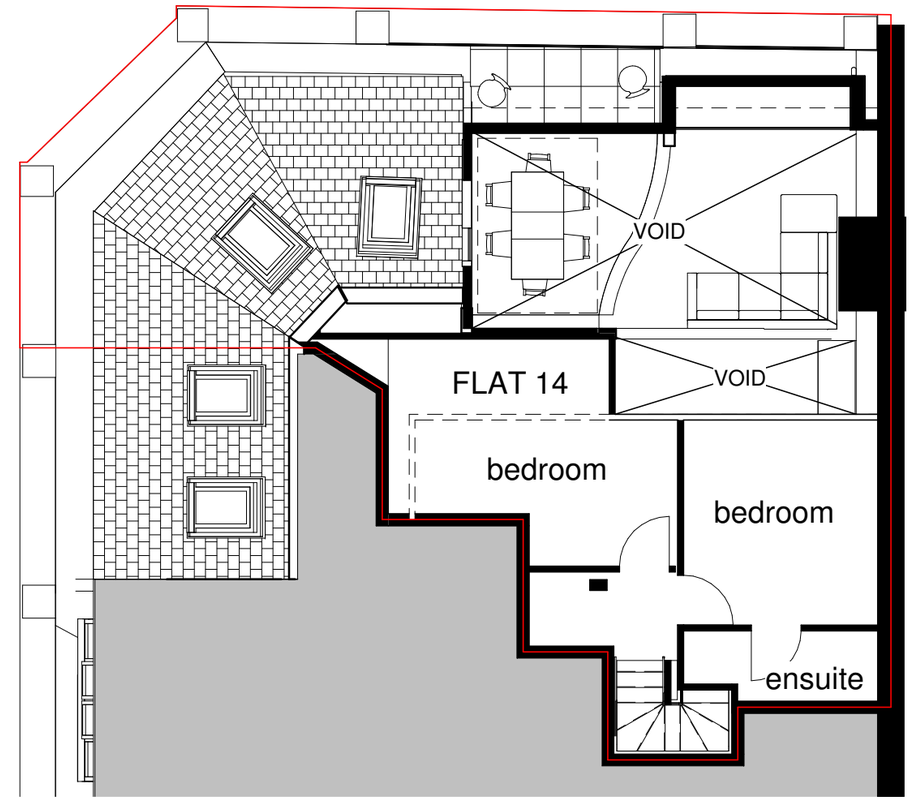

Proposed Mezzanine

1 : 100

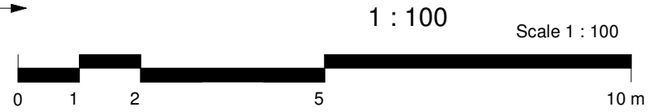

Planning

Jennifer Sewart

ARB Registered Architect

jennifer.sewart@googlemail.com
M: 07779 028968
W: jenarchitect.co.uk

NOTE:

To be read in conjunction with relevant structural engineer's drawings.

Do not scale from drawing, work to figured dimensions only. All dimensions to be checked by Contractor/Fabricator prior to construction, report all discrepancies to the Architect.

Any existing dimensions noted on the drawing are to be checked by the Contractor prior to commencement of the works.

Revision	Description	Date
A	Planning Issue	01/09/20

Client	Ellie Kuitunen & Rick Gardner
Project	Window changes
Address	Flat 14, Brazil House, M1 3PW
Drawing	Proposed plans
Scale	1 : 100
Date	01/09/20
Drawing No.	P04_P_06
Rev	A

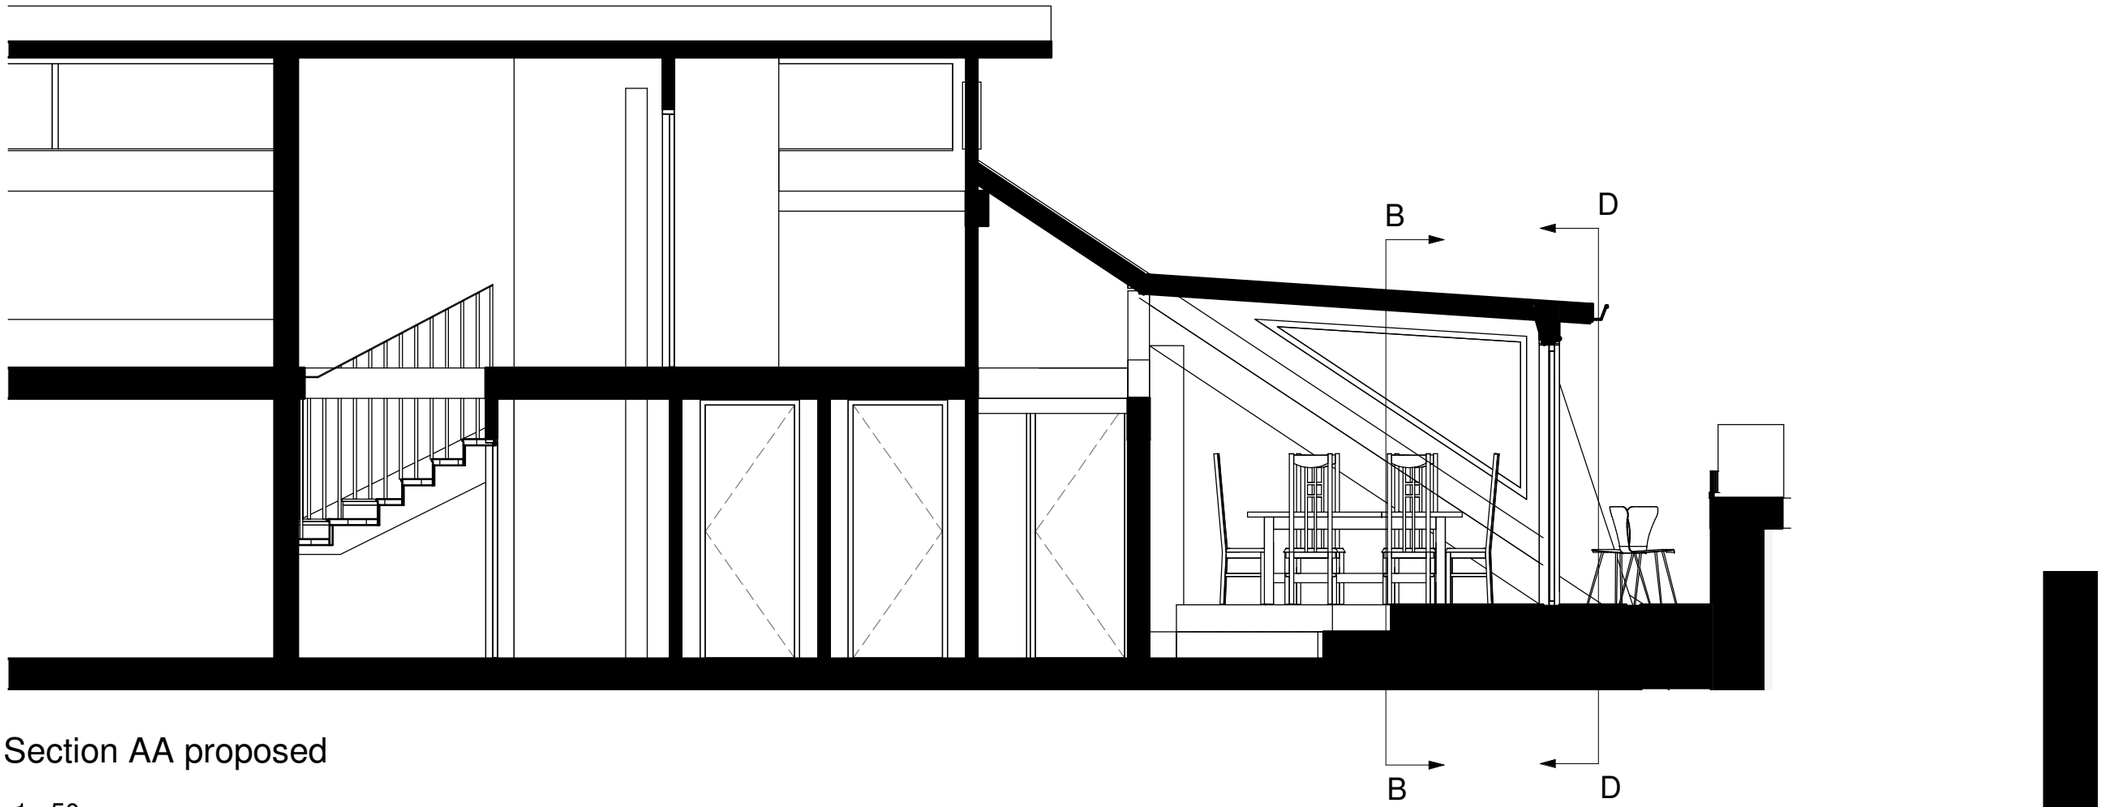

Section AA proposed

1 : 50

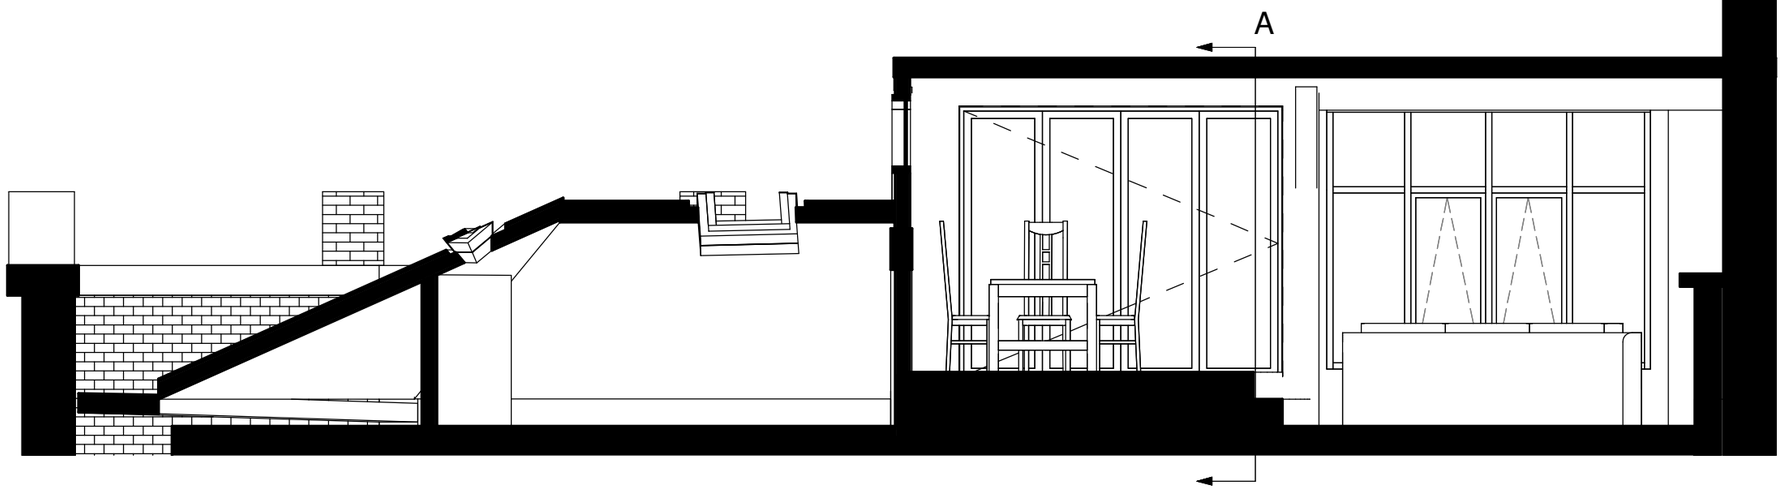

Section BB proposed

1 : 50

Planning

Jennifer Sewart

ARB Registered Architect

jennifer.sewart@googlemail.com
M: 07779 028968
W: jenarchitect.co.uk

NOTE:

To be read in conjunction with relevant structural engineer's drawings.

Do not scale from drawing, work to figured dimensions only. All dimensions to be checked by Contractor/Fabricator prior to construction, report all discrepancies to the Architect.

Any existing dimensions noted on the drawing are to be checked by the Contractor prior to commencement of the works.

Revision	Description	Date
A	Planning Issue	01/09/20

Client	Ellie Kuitunen & Rick Gardner		
Project	Window changes		
Address	Flat 14, Brazil House, M1 3PW		
Drawing	Proposed context sections		
Scale	1 : 50	**Date**	01/09/20
Drawing No.	P04_P_08	**Rev**	A



Proposed North elevation

1 : 50

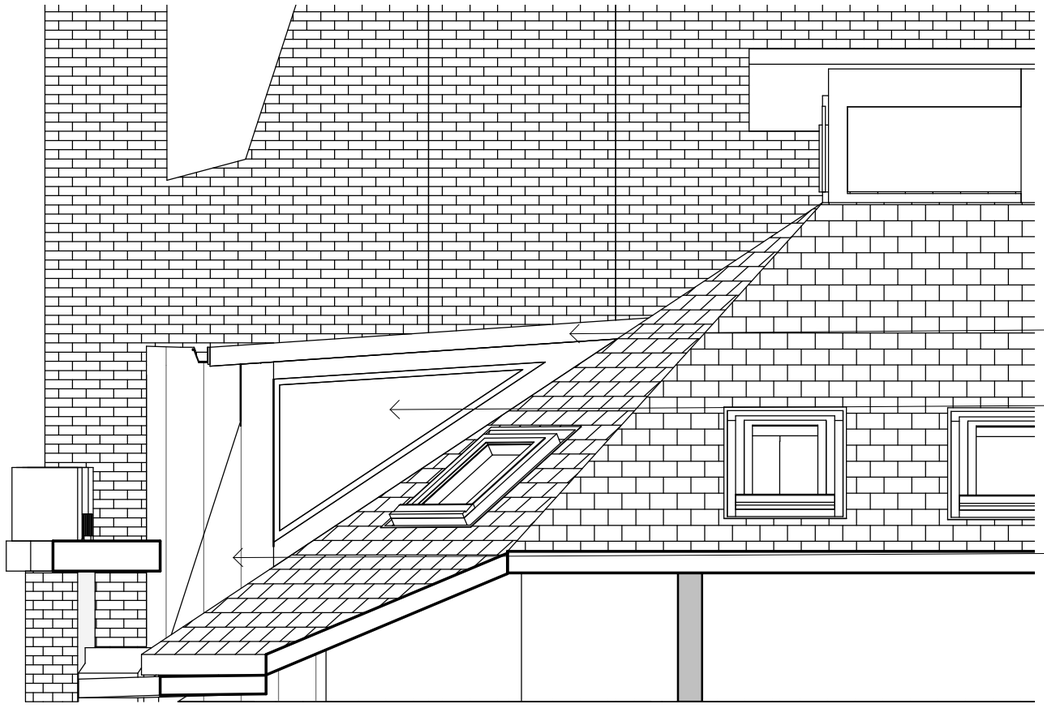

Proposed west elevation

1 : 50

Planning

Jennifer Sewart

ARB Registered Architect

jennifer.sewart@googlemail.com
M: 07779 028968
W: jenarchitect.co.uk

NOTE:

To be read in conjunction with relevant structural engineer's drawings.

Do not scale from drawing, work to figured dimensions only. All dimensions to be checked by Contractor/Fabricator prior to construction, report all discrepancies to the Architect.

Any existing dimensions noted on the drawing are to be checked by the Contractor prior to commencement of the works.

Revision	Description	Date
A	Planning Issue	01/09/20

Client	Ellie Kuitunen & Rick Gardner		
Project	Window changes		
Address	Flat 14, Brazil House, M1 3PW		
Drawing	Proposed elevations		
Scale	1 : 50	**Date**	01/09/20
Drawing No.	P04_P_09	**Rev**	A

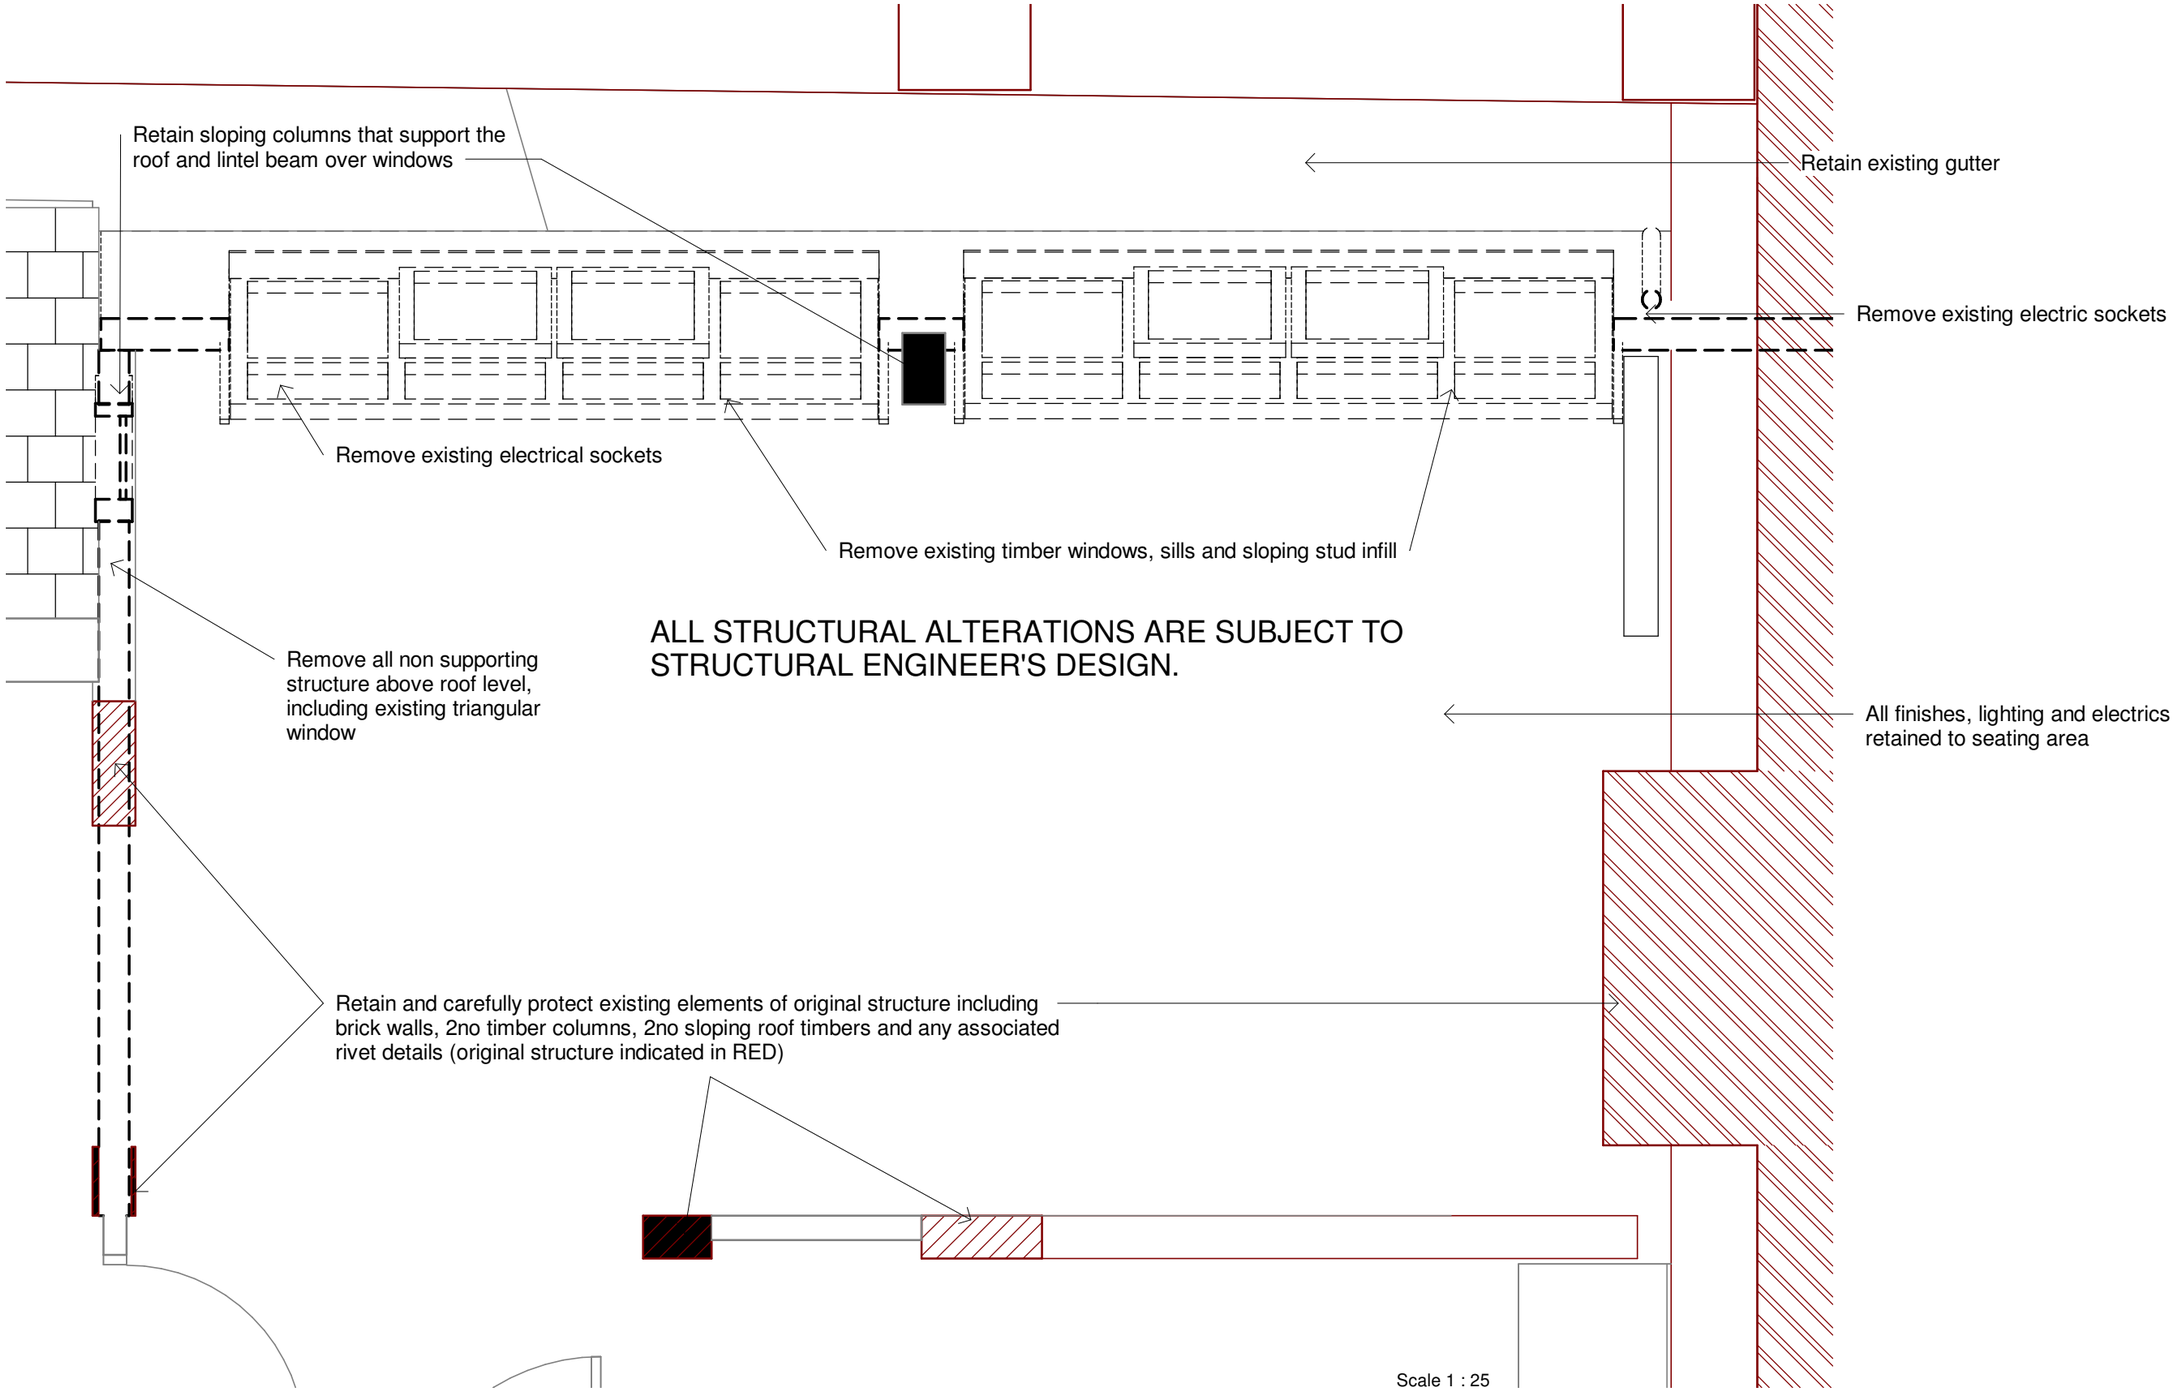

Proposed Ground Floor Demolition

1 : 25

Planning

Jennifer Sewart

ARB Registered Architect

jennifer.sewart@googlemail.com
M: 07779 028968
W: jenarchitect.co.uk

NOTE:

To be read in conjunction with relevant structural engineer's drawings.

Do not scale from drawing, work to figured dimensions only. All dimensions to be checked by Contractor/Fabricator prior to construction, report all discrepancies to the Architect.

Any existing dimensions noted on the drawing are to be checked by the Contractor prior to commencement of the works.

Revision	Description	Date
A	Planning Issue	01/09/20

Client	Ellie Kuitunen & Rick Gardner		
Project	Window changes		
Address	Flat 14, Brazil House, M1 3PW		
Drawing	Demolition		
Scale	1 : 25	**Date**	01/09/20
Drawing No.	P04_P_10	**Rev**	A

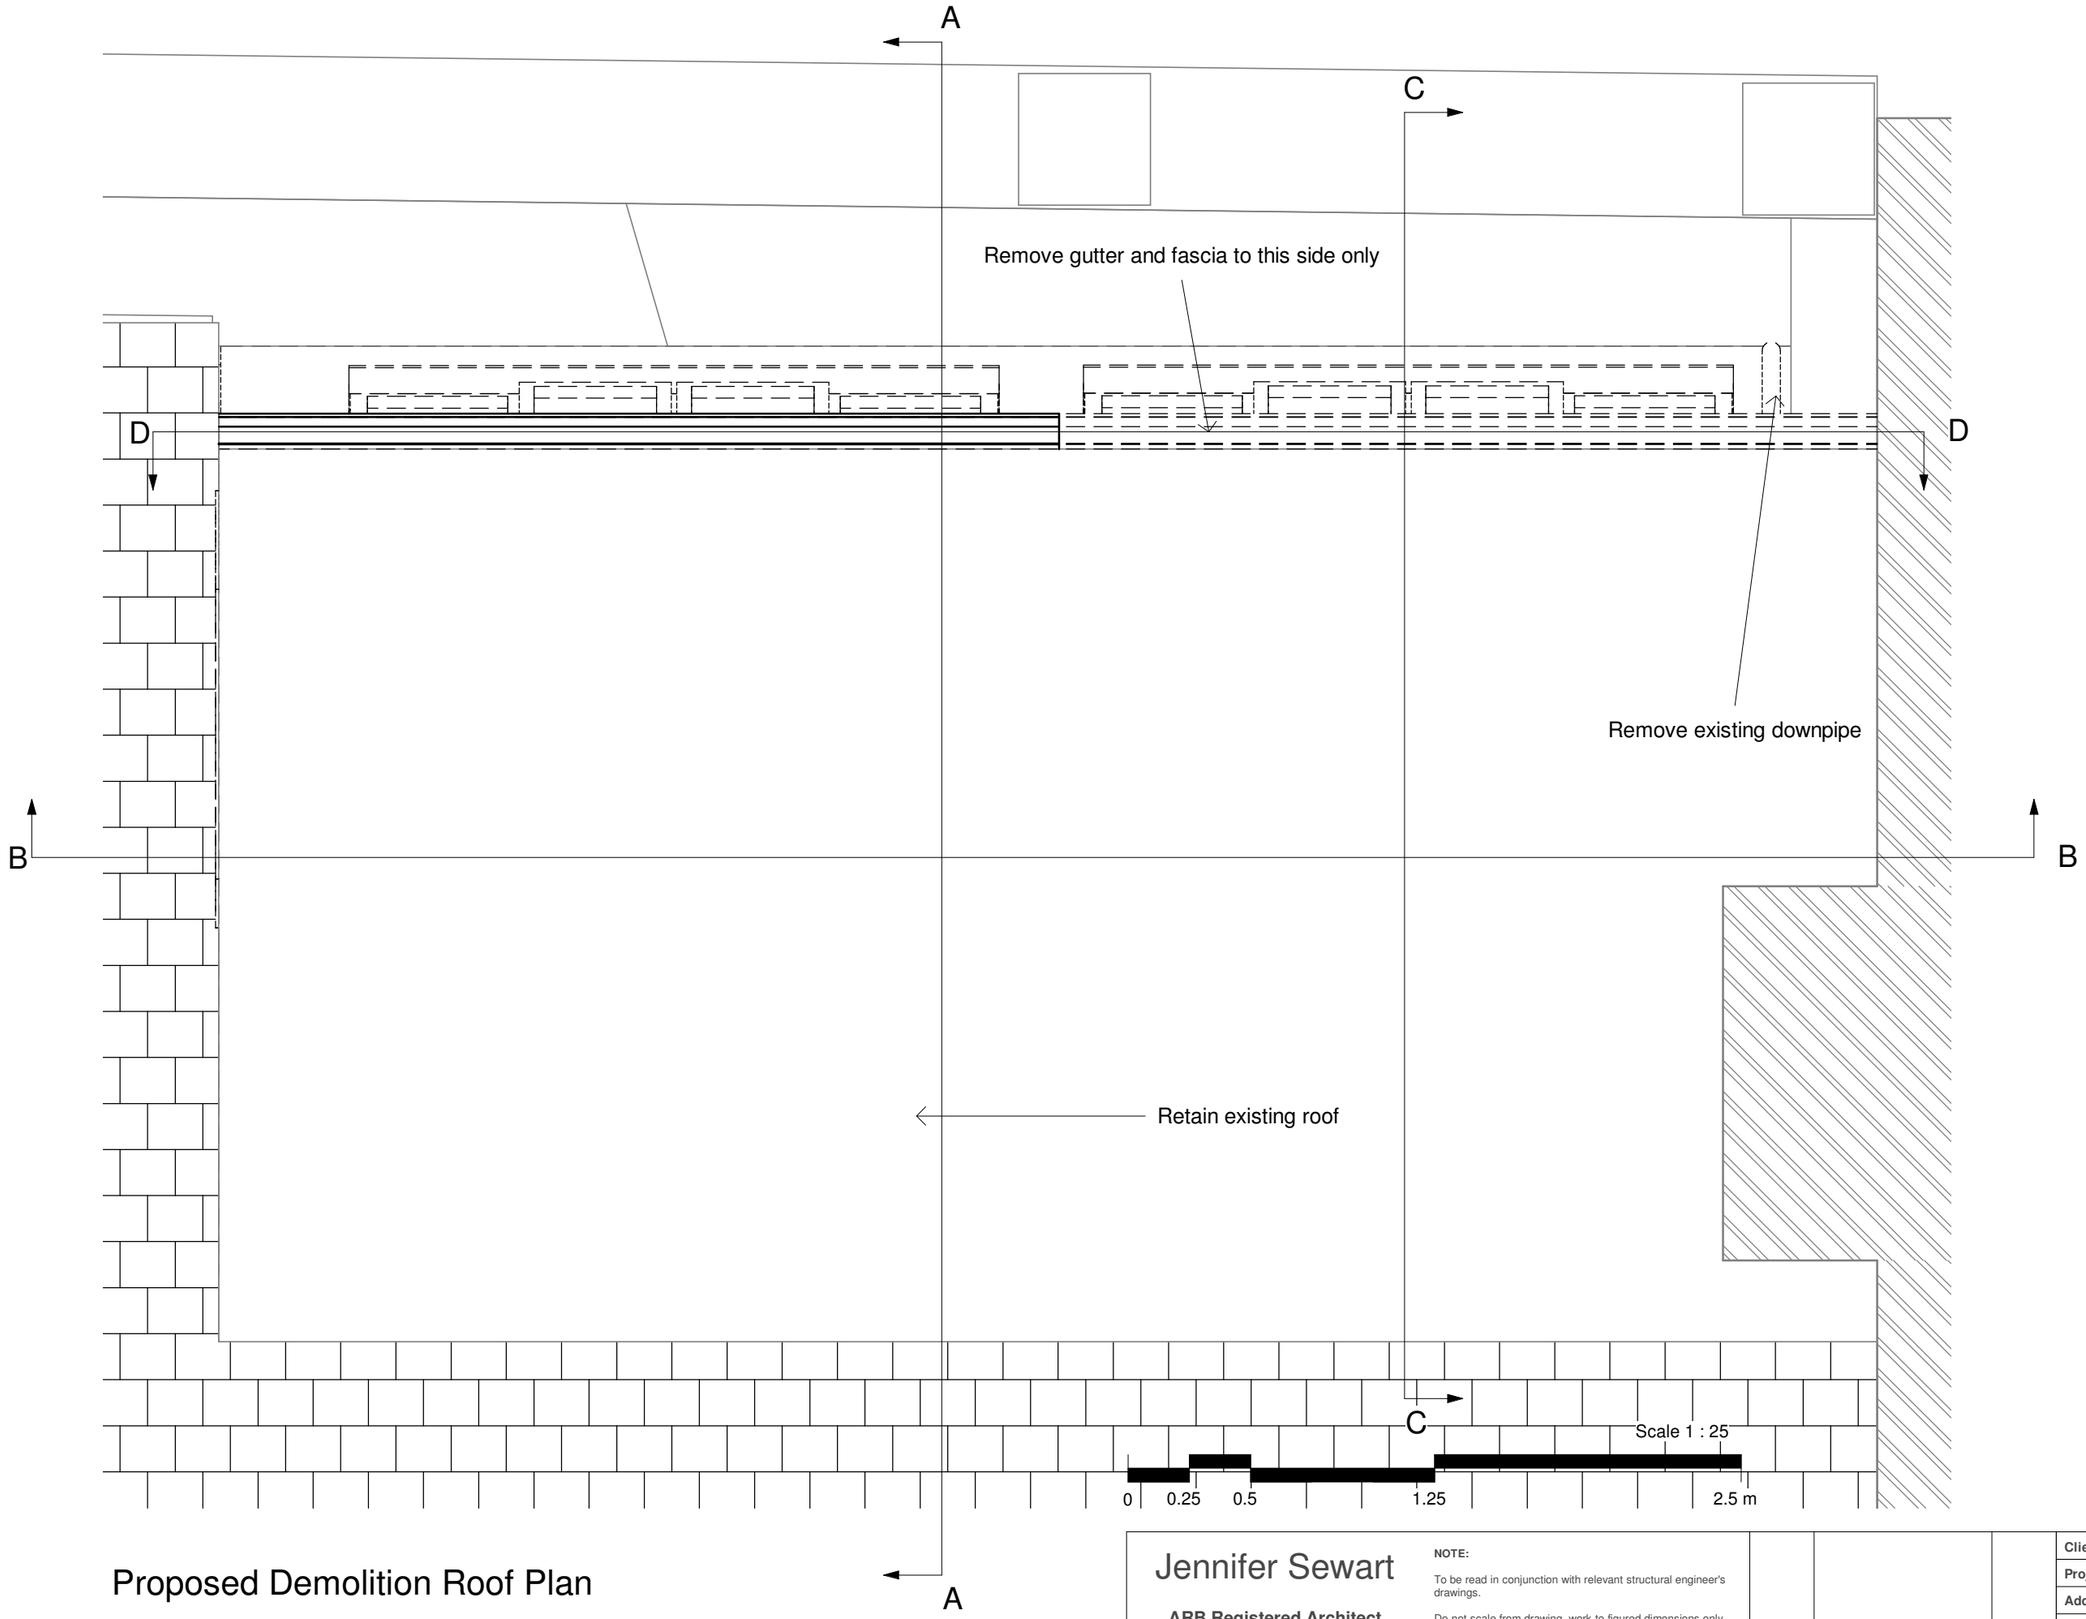

Proposed Demolition Roof Plan

1 : 25

Planning

Jennifer Sewart

ARB Registered Architect

jennifer.sewart@googlemail.com
M: 07779 028968
W: jenarchitect.co.uk

NOTE:

To be read in conjunction with relevant structural engineer's drawings.

Do not scale from drawing, work to figured dimensions only. All dimensions to be checked by Contractor/Fabricator prior to construction, report all discrepancies to the Architect.

Any existing dimensions noted on the drawing are to be checked by the Contractor prior to commencement of the works.

Revision	Description	Date
A	Planning Issue	01/09/20

Client	Ellie Kuitunen & Rick Gardner		
Project	Window changes		
Address	Flat 14, Brazil House, M1 3PW		
Drawing	Demolition Roof Plan		
Scale	1 : 25	**Date**	01/09/20
Drawing No.	P04_P_11	**Rev**	A

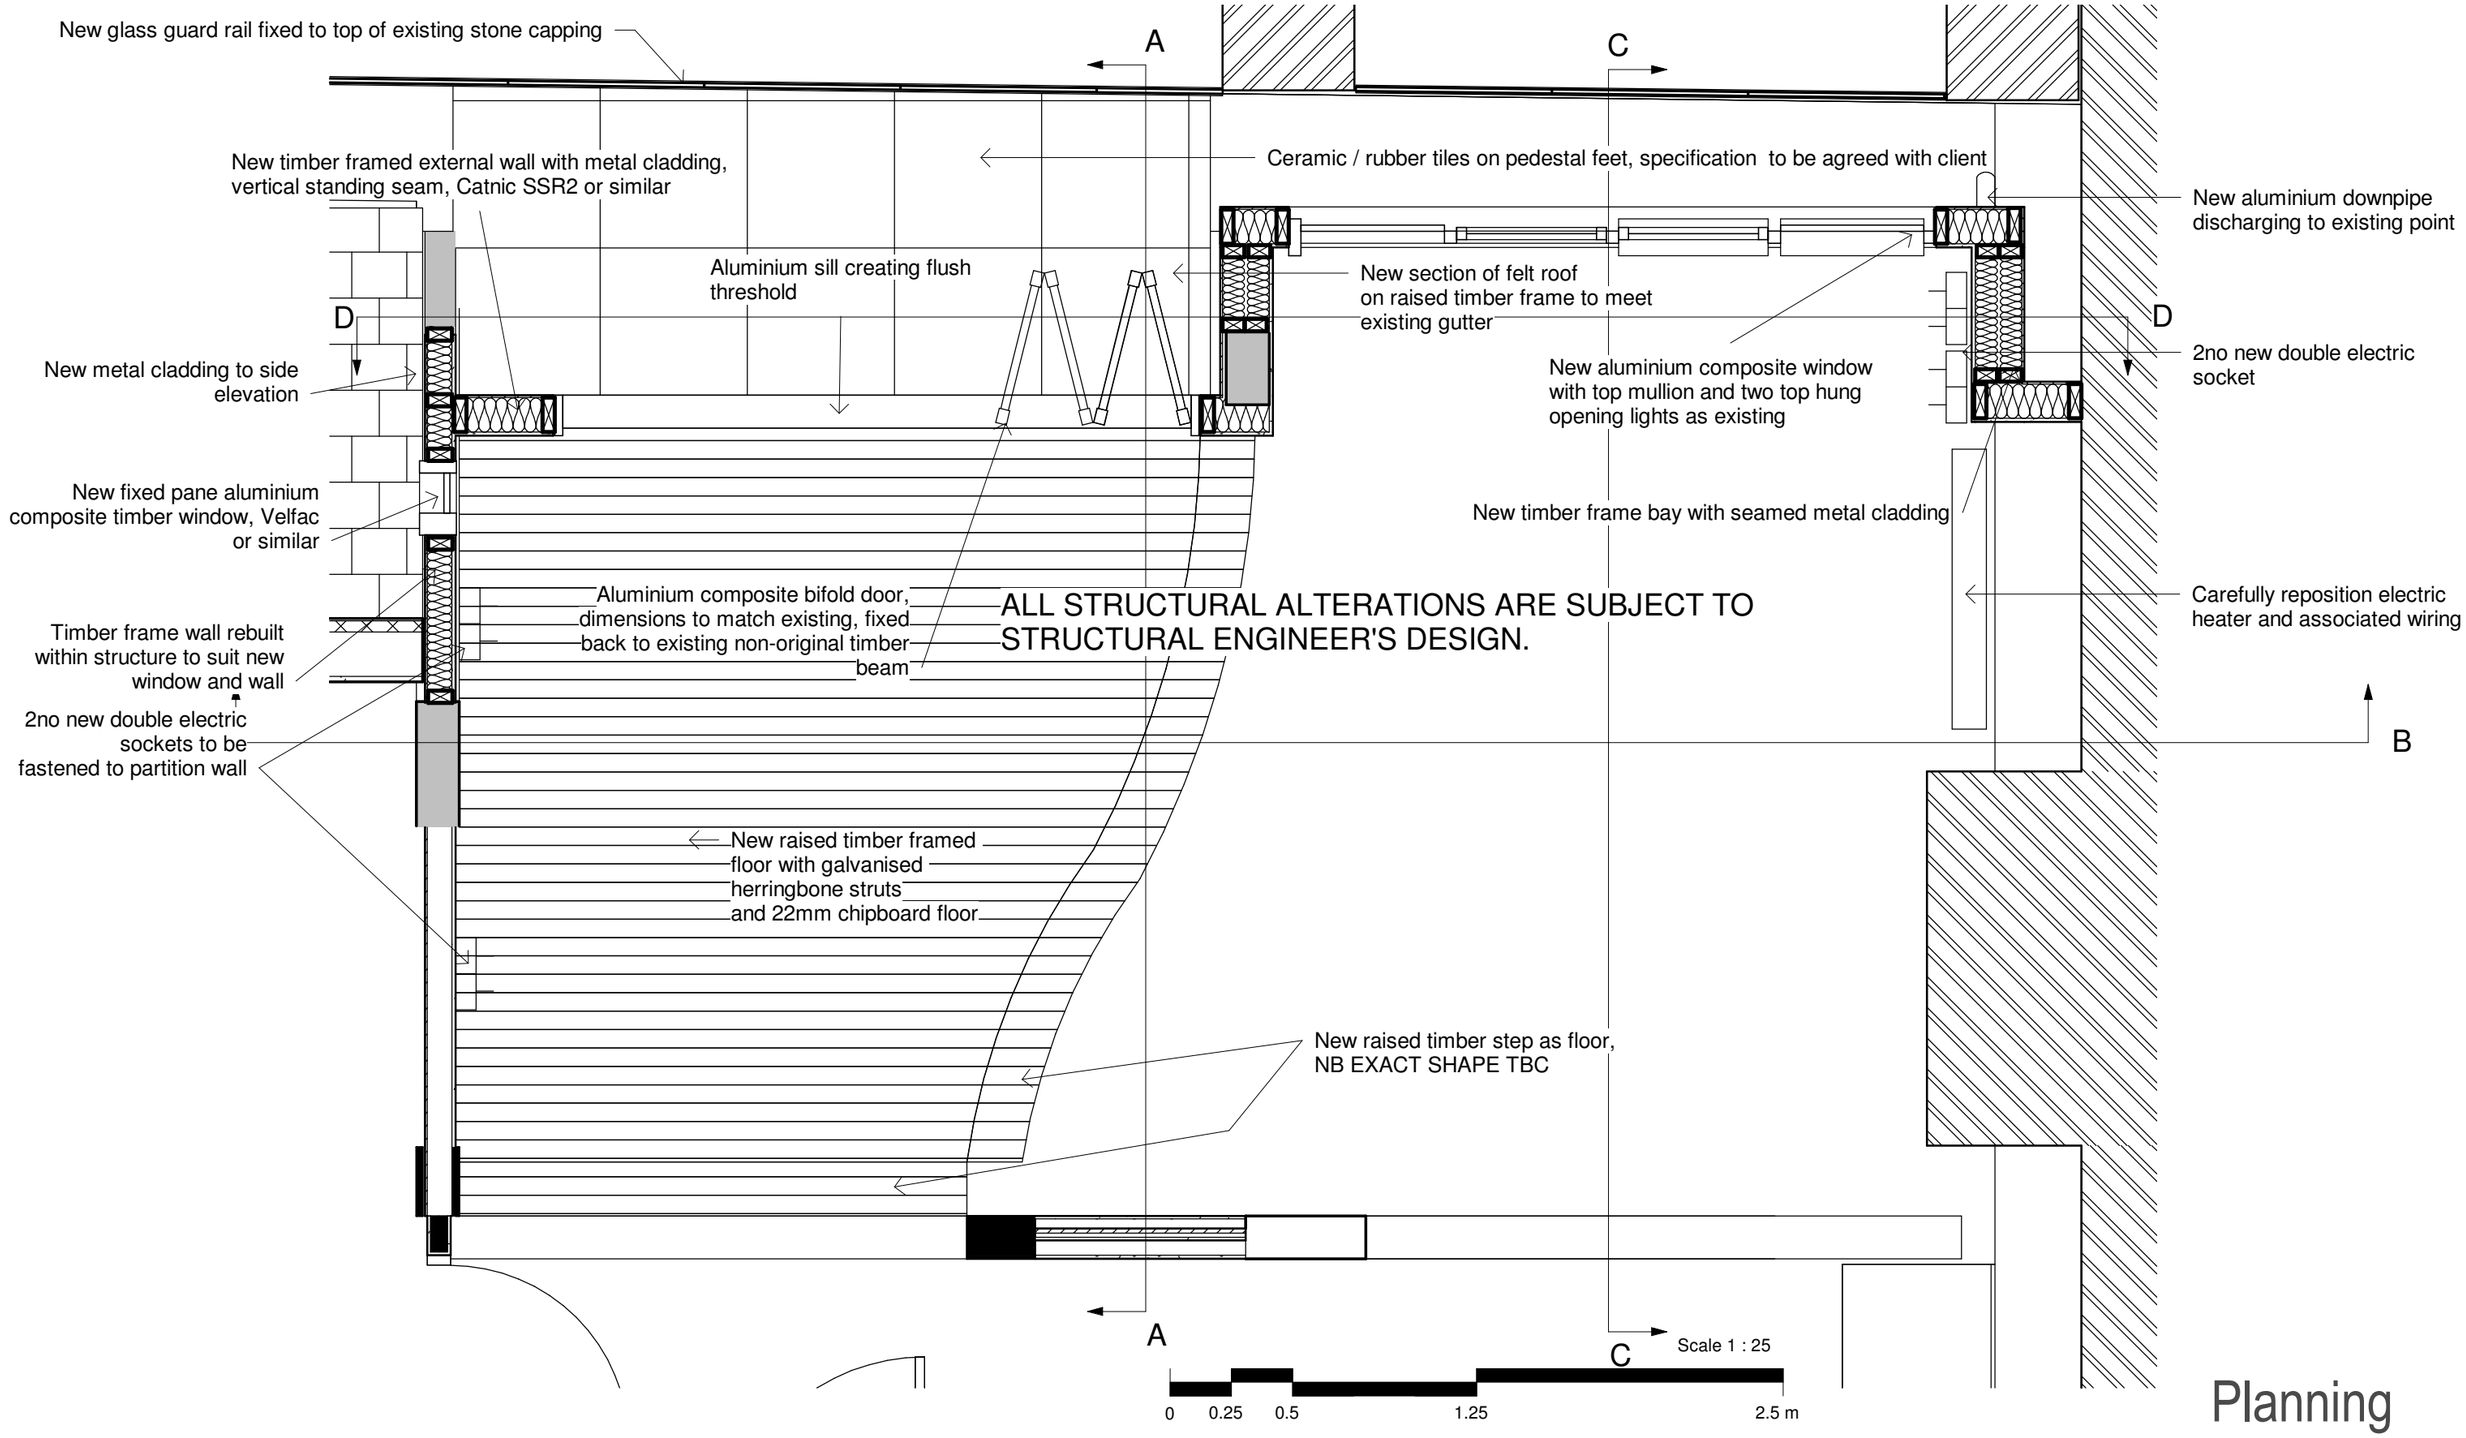

Planning

Proposed Ground Floor Works

1 : 25

Jennifer Sewart

ARB Registered Architect

jennifer.sewart@googlemail.com
M: 07779 028968
W: jenarchitect.co.uk

NOTE:

To be read in conjunction with relevant structural engineer's drawings.

Do not scale from drawing, work to figured dimensions only. All dimensions to be checked by Contractor/Fabricator prior to construction, report all discrepancies to the Architect.

Any existing dimensions noted on the drawing are to be checked by the Contractor prior to commencement of the works.

Revision	Description	Date
A	Planning Issue	01/09/20

Client	Ellie Kuitunen & Rick Gardner		
Project	Window changes		
Address	Flat 14, Brazil House, M1 3PW		
Drawing	Proposed works		
Scale	1 : 25	**Date**	01/09/20
Drawing No.	P04_P_15	**Rev**	A

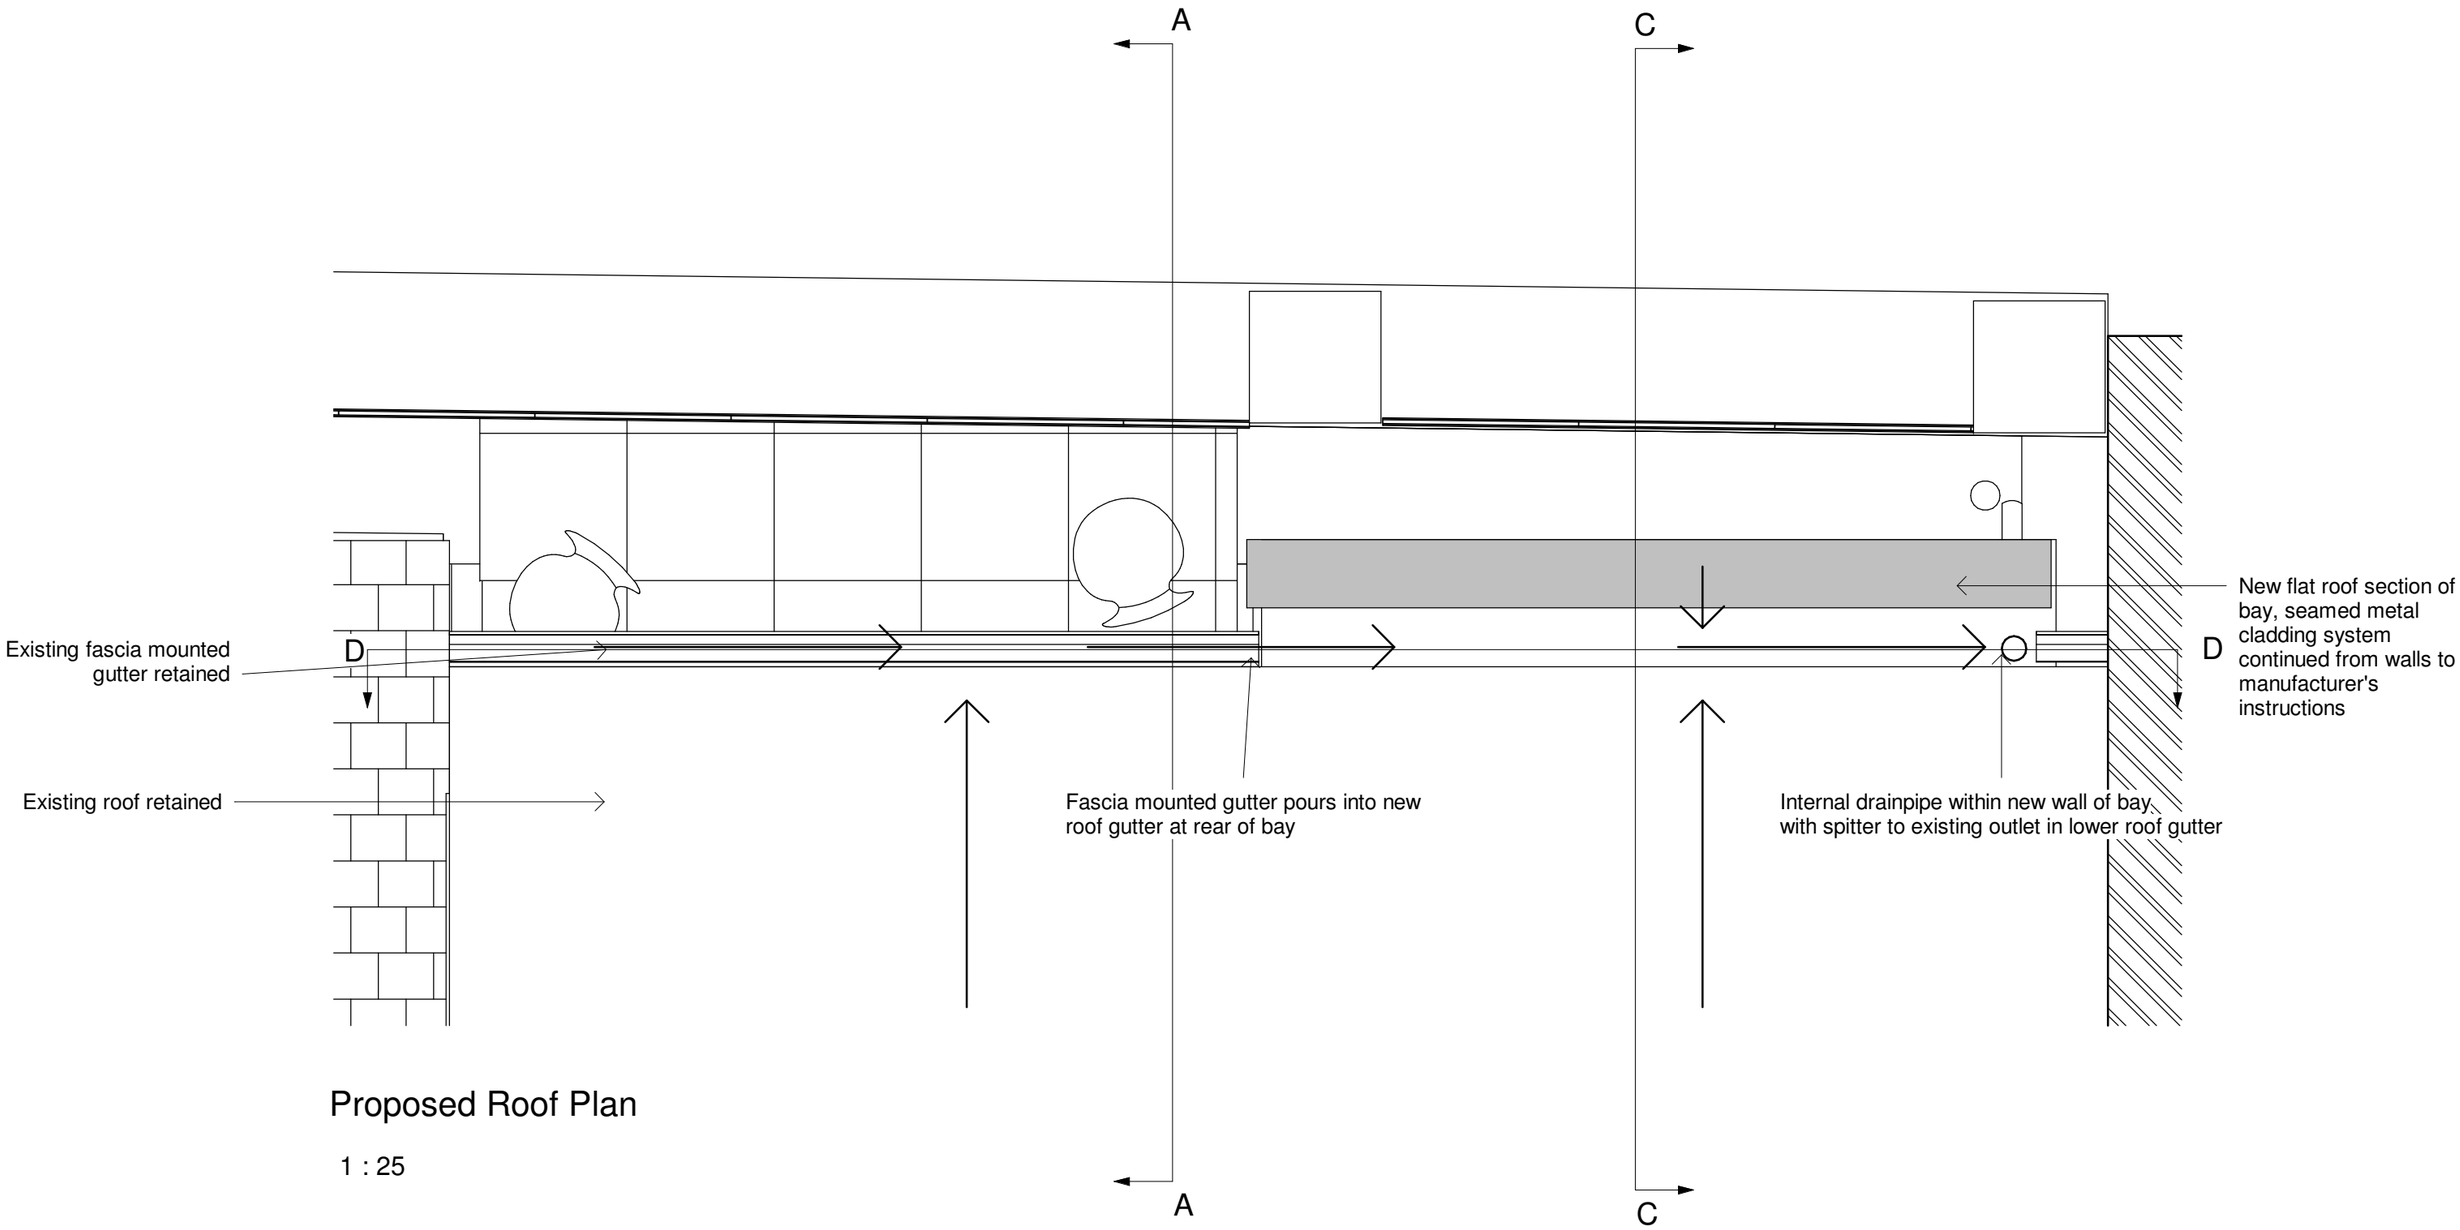

Proposed Roof Plan

1 : 25

Scale 1 : 25

0 0.25 0.5 1.25 2.5 m

Planning

Jennifer Sewart

ARB Registered Architect

jennifer.sewart@googlemail.com
M: 07779 028968
W: jenarchitect.co.uk

NOTE:

To be read in conjunction with relevant structural engineer's drawings.

Do not scale from drawing, work to figured dimensions only. All dimensions to be checked by Contractor/Fabricator prior to construction, report all discrepancies to the Architect.

Any existing dimensions noted on the drawing are to be checked by the Contractor prior to commencement of the works.

Revision	Description	Date
A	Planning Issue	01/09/20

Client	Ellie Kuitunen & Rick Gardner		
Project	Window changes		
Address	Flat 14, Brazil House, M1 3PW		
Drawing	Proposed roof works		
Scale	1 : 25	**Date**	01/09/20
Drawing No.	P04_P_16	**Rev**	A