29 OCTOBER 20

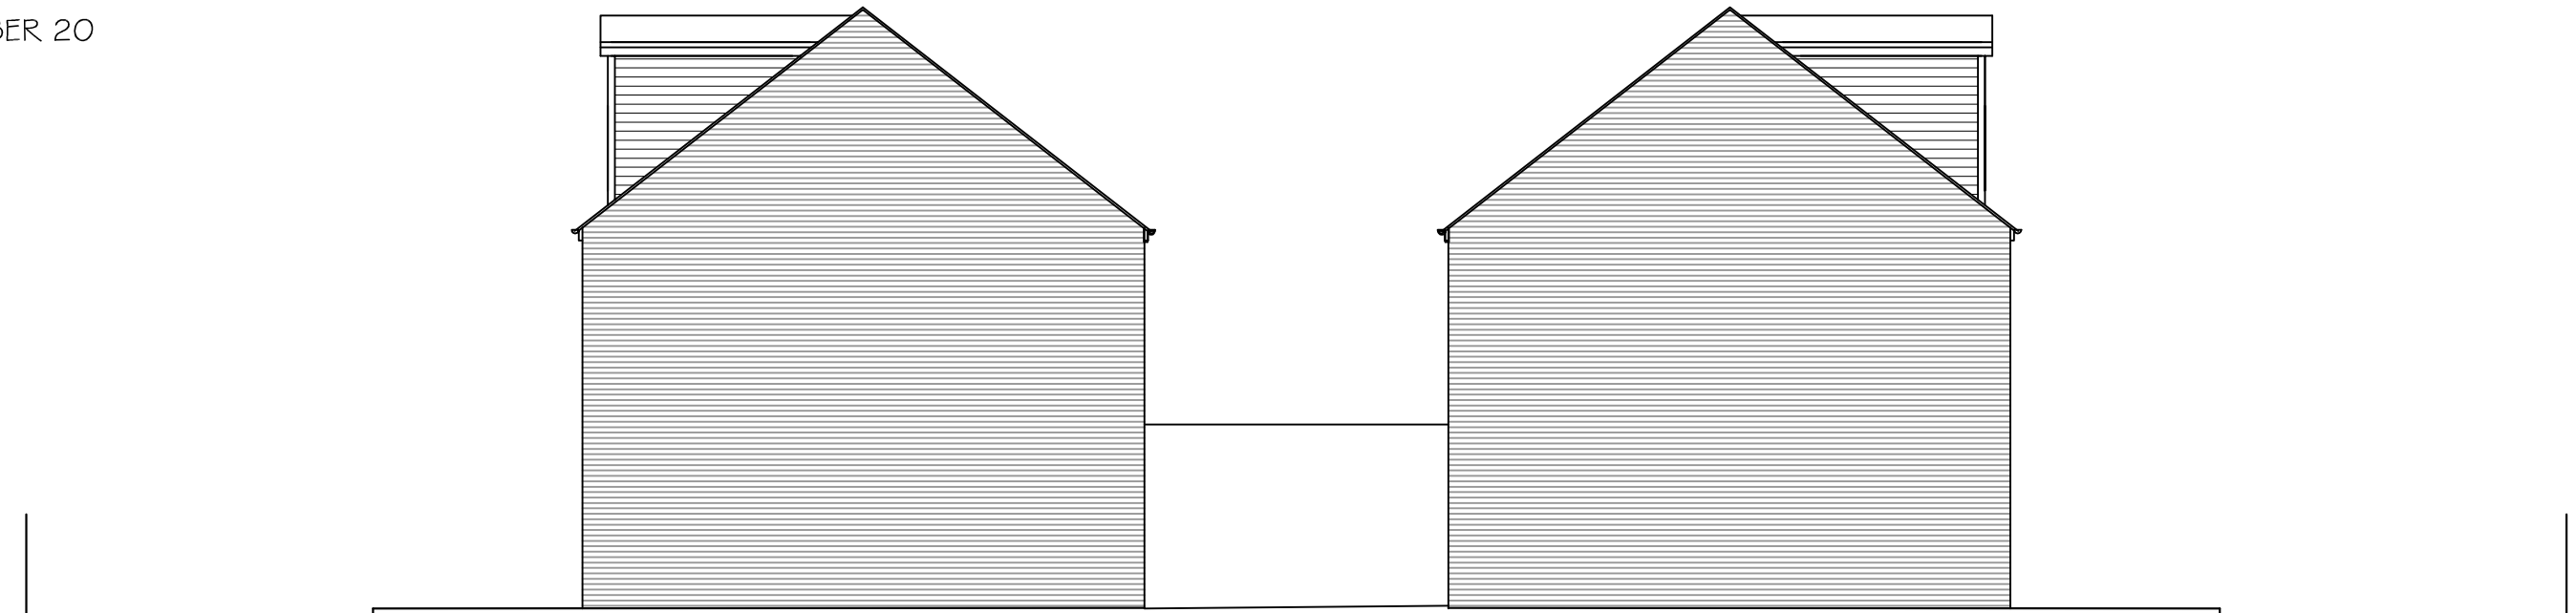

PROPOSED ELEVATION FROM NO5

PROPOSED ELEVATION FROM NO9

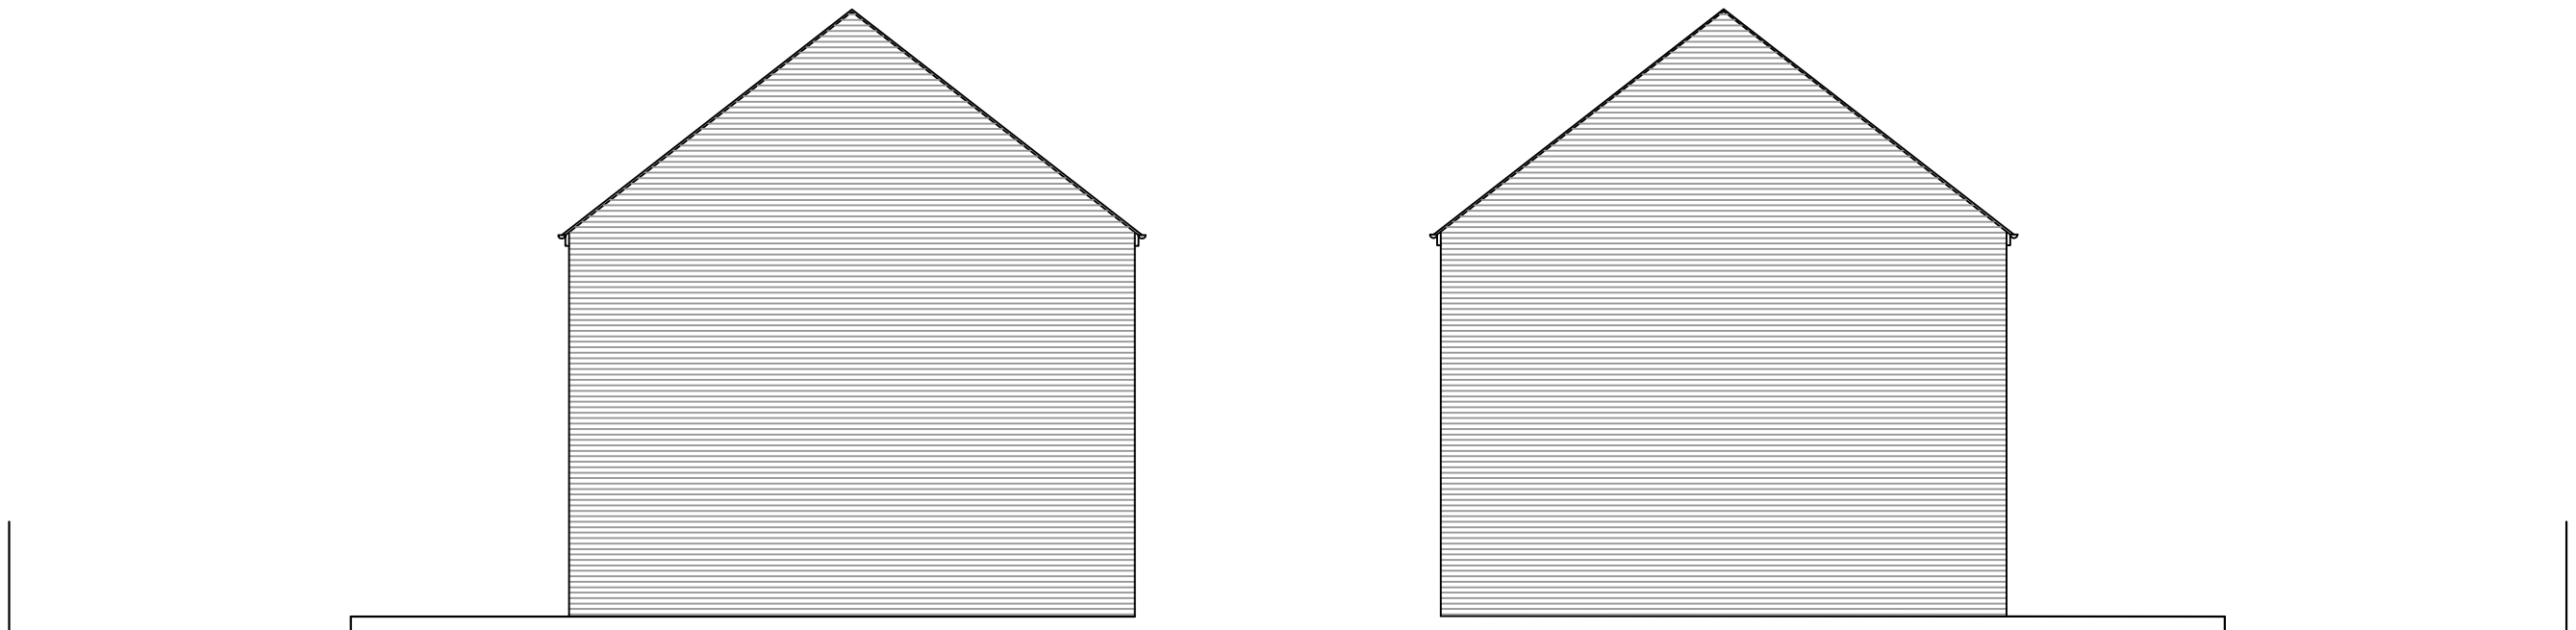

EXISTING ELEVATION FROM NO5

EXISTING ELEVATION FROM NO9

M 1:100

0 1 2 3 4 5 6 7 8 9 10 [m]

7 STONEYHOLME AVENUE, MANCHESTER
PROPOSED REAR DORMER

SIDE ELEVATIONS
scale 1:100

NO DIMENSIONS TO BE SCALED OFF THIS DRAWING. THIS DRAWING IS ONLY PRODUCED FOR SUBMISSION UNDER THE BUILDING REGULATIONS AND/OR PLANNING ACTS. THIS DRAWING MUST NOT BE USED AS A WORKING DRAWING. ALL DRAWINGS MUST BE READ IN CONJUNCTION WITH EACH OTHER AND ANY BUILDING REGULATION OR OTHER NOTES WITH THE APPROVED APPLICATION