
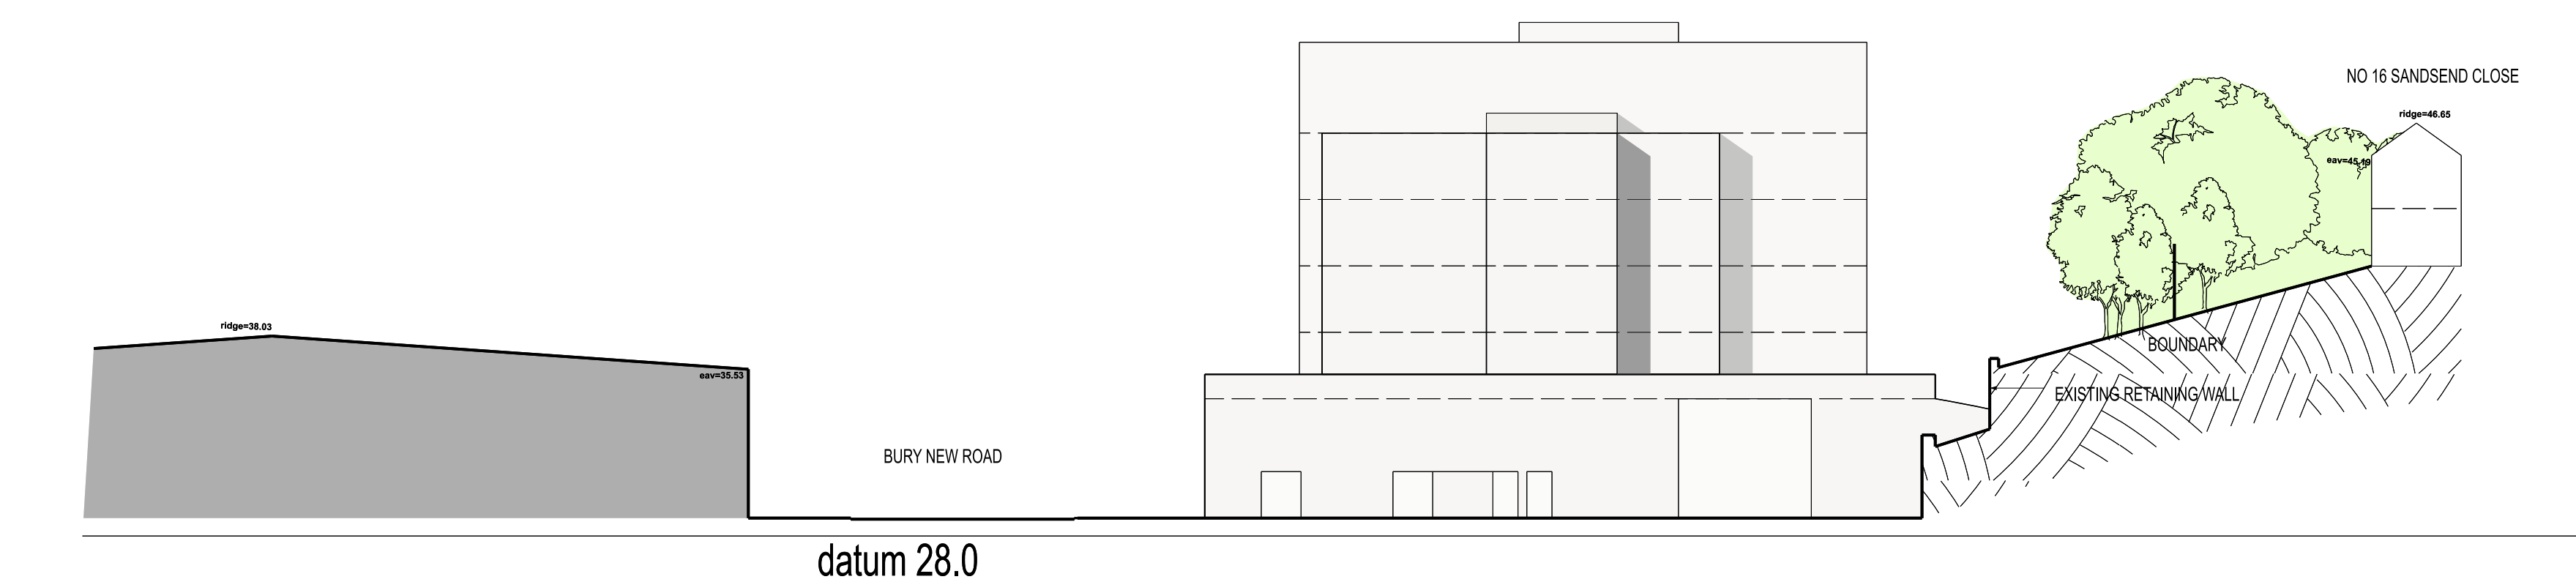
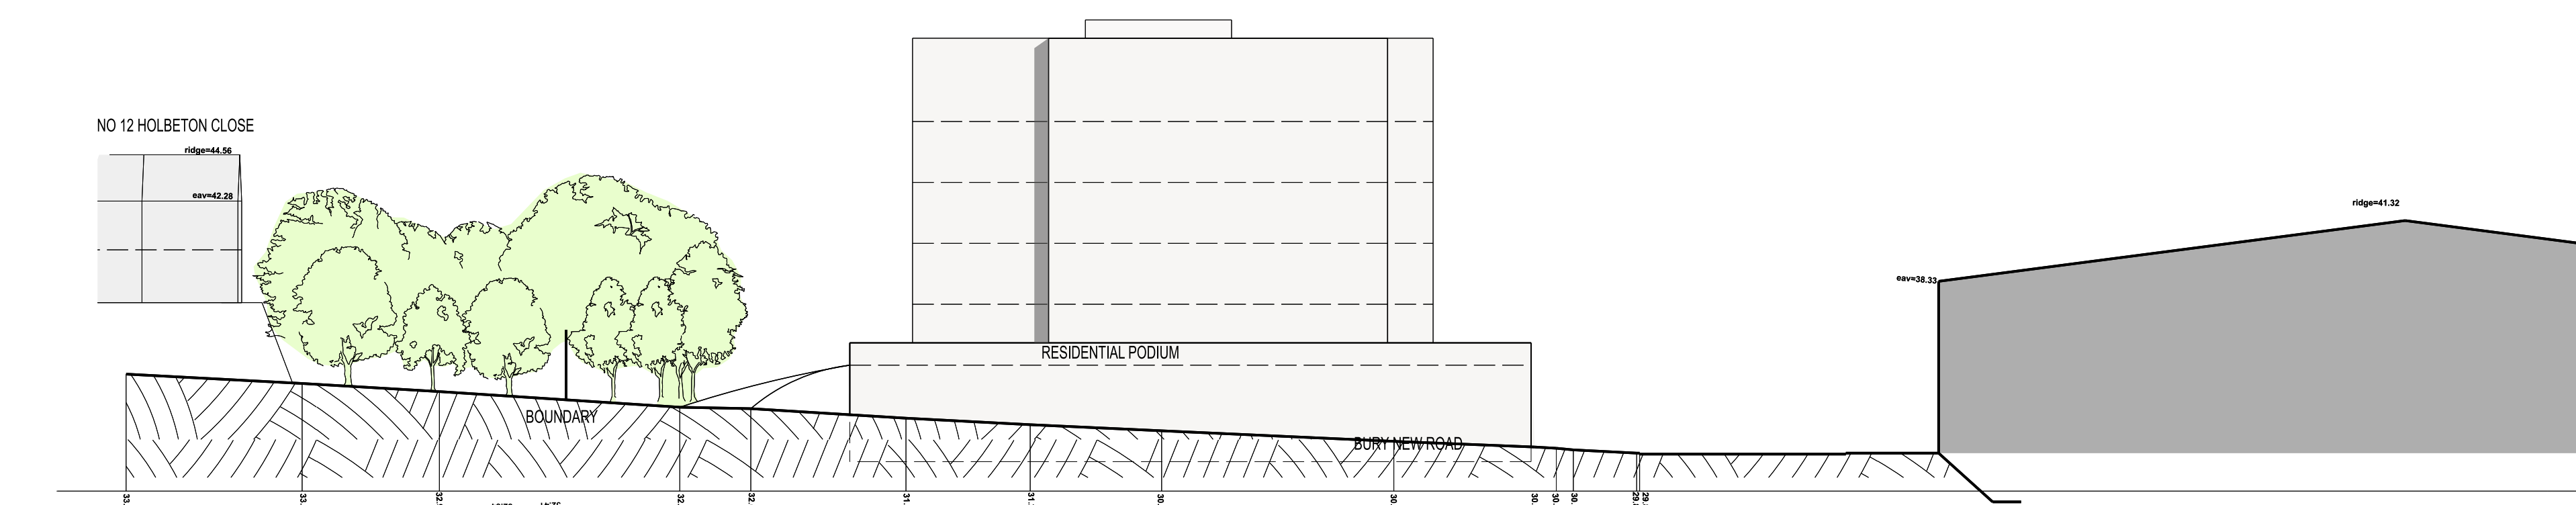
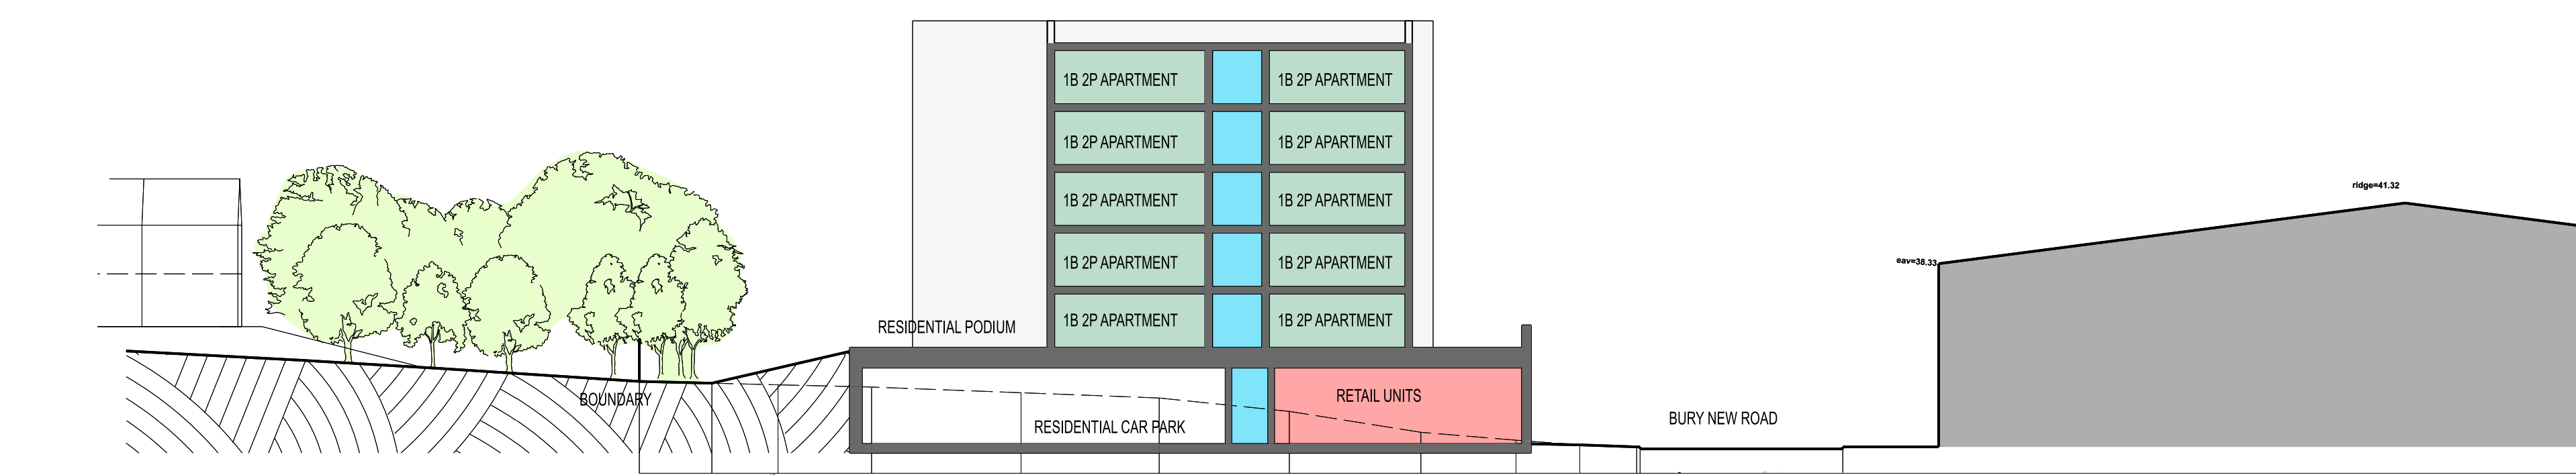


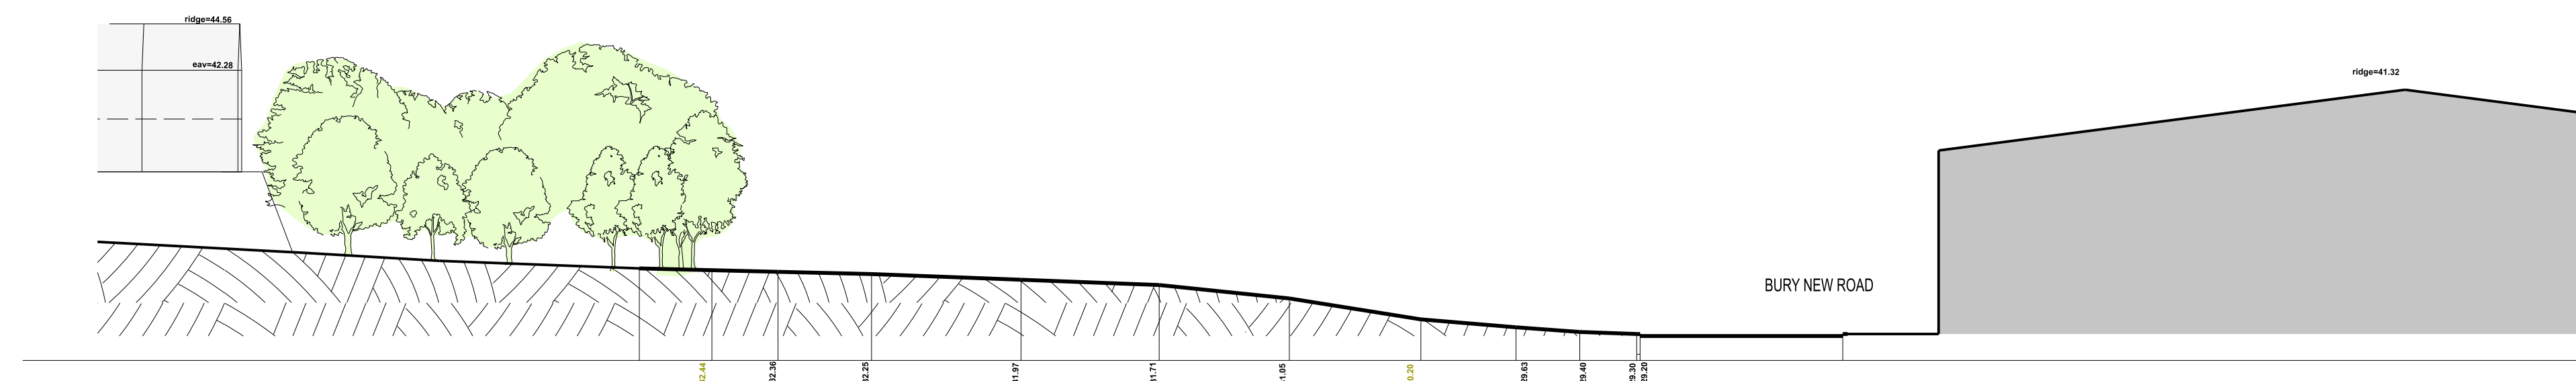

REV.	DATE	NOTES					INIT.
CLIENT / PROJECT							
BOI TRADING COMPANY LTD							
BURY NEW ROAD, MANCHESTER							
DRAWING TITLE							
EXISTING SECTIONS							
PROPOSED SECTIONS AND							
STREET SCENE - OPTION 3							
STATUS							
FOR INFORMATION							
DATE		DRAWN		SCALE (SHEET)			
JUNE 20		AAS		1:250			
PROJECT NUMBER	LINET / BLOCK	CI / SFB CODE	TYPE A	NUMBER	REVISION	CHECK	
DRAWING NO.				23			
Site Location	L	GA Plans	P	Drawings	E	E	
THE RATCLIFFE GROVES PARTNERSHIP				Practice Contact			
MANCHESTER							
105 MANCHESTER ROAD							
BURY MANCHESTER BL5 8TD							
T. 0161 797 6000 E. manchester@rpg.uk.com							
www.rpg.co.uk							
LONDON							
10 BEDFORD ROW LONDON WC1R 4EB							
T. 020 7460 6600 E. london@rpg.co.uk							
							