




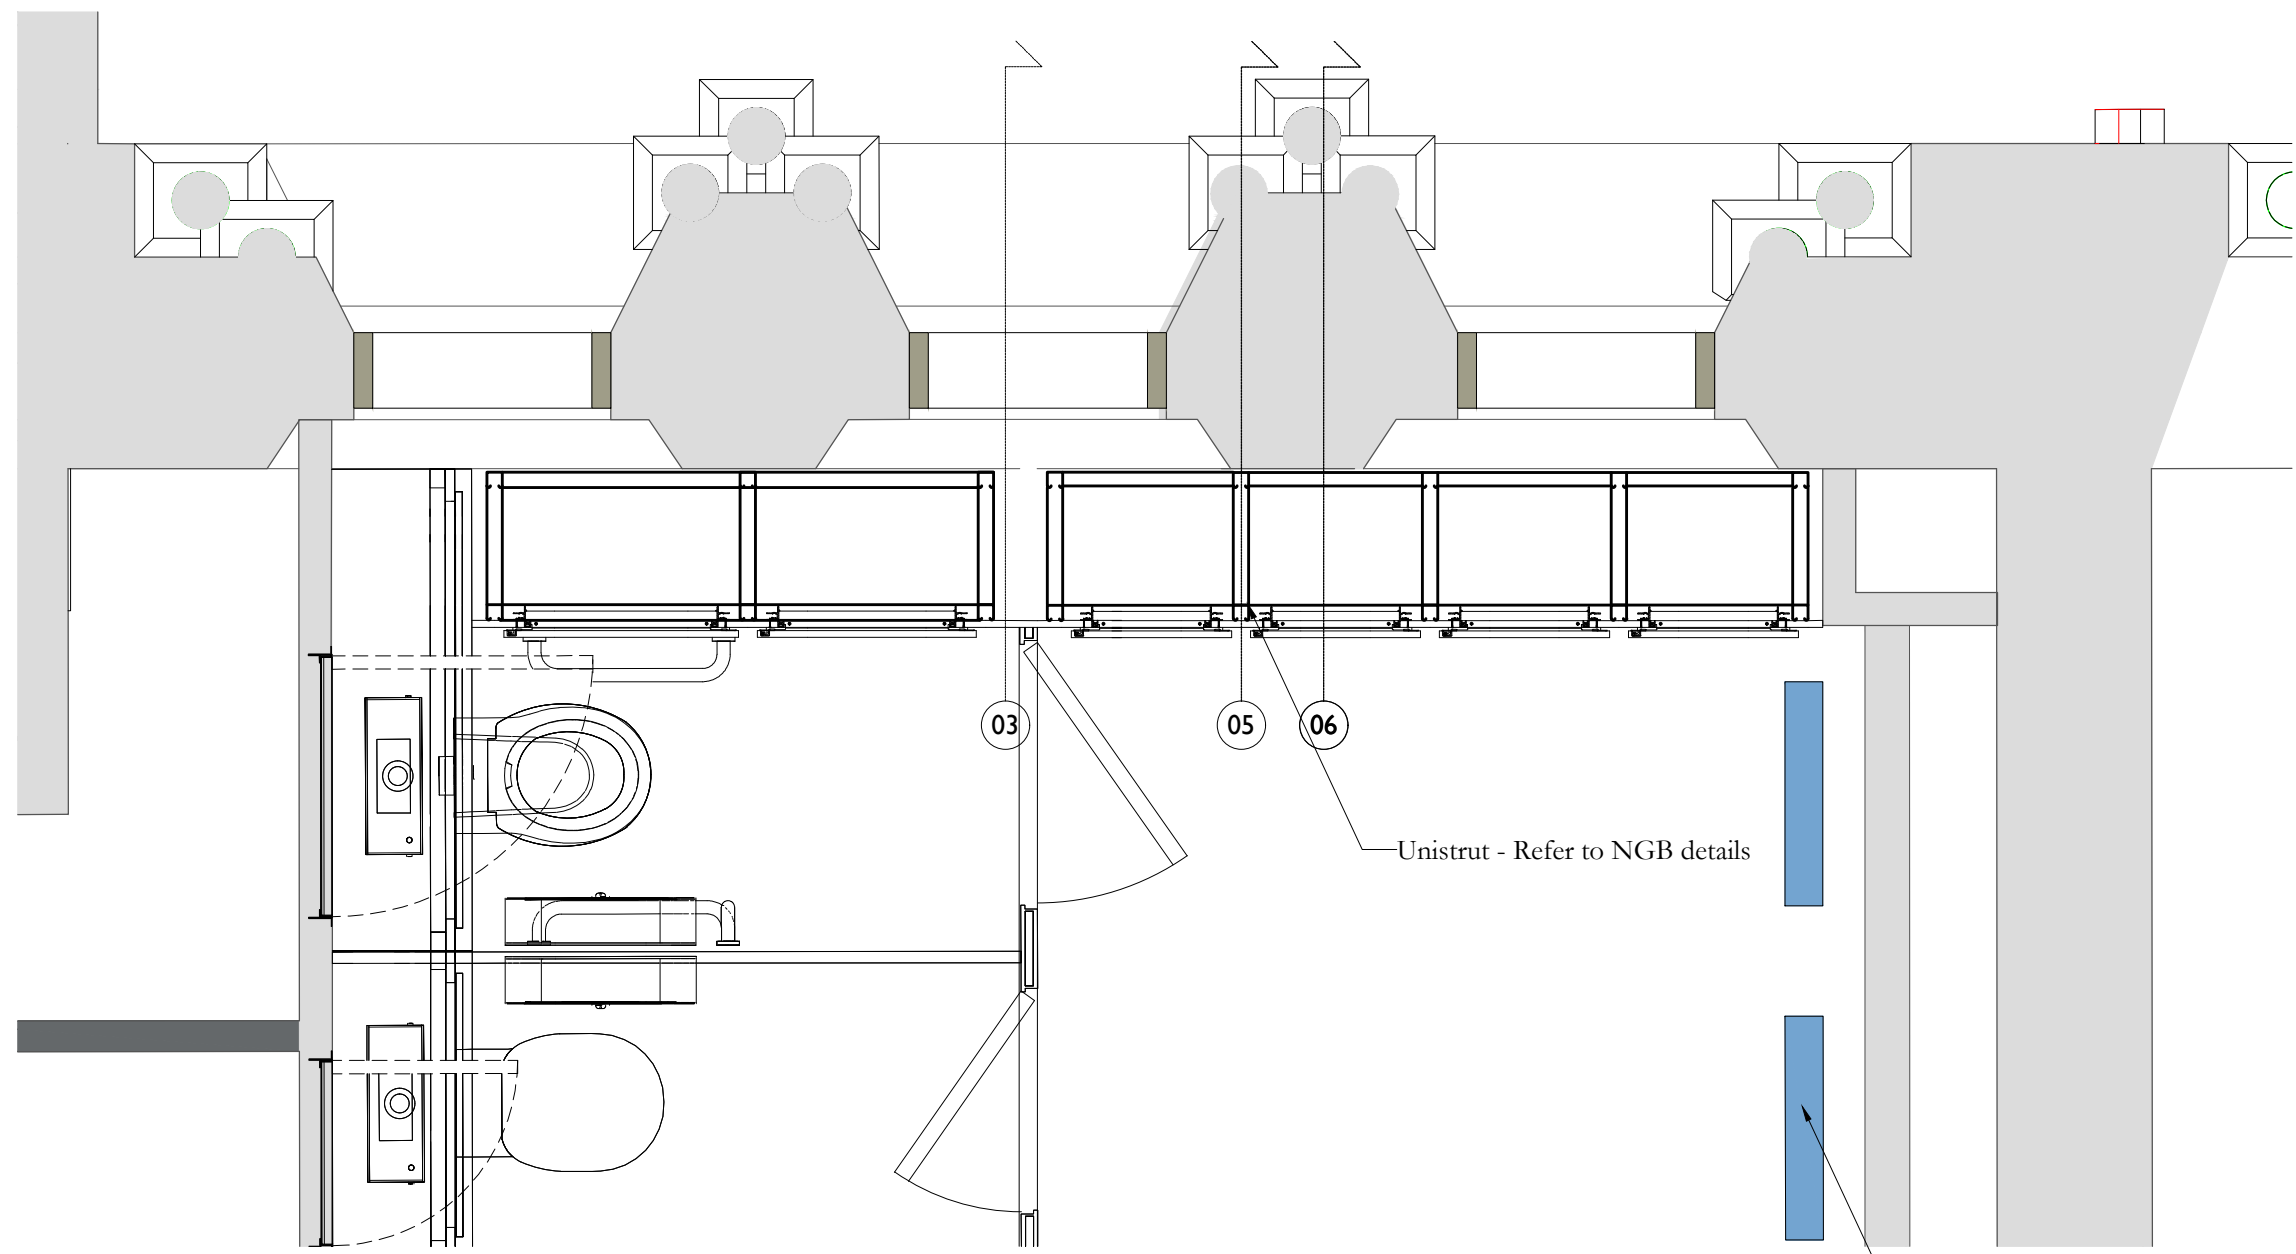


01 Type 4 - Perimeter Boxing in Welfare Areas - Plan
Scale: 1:20

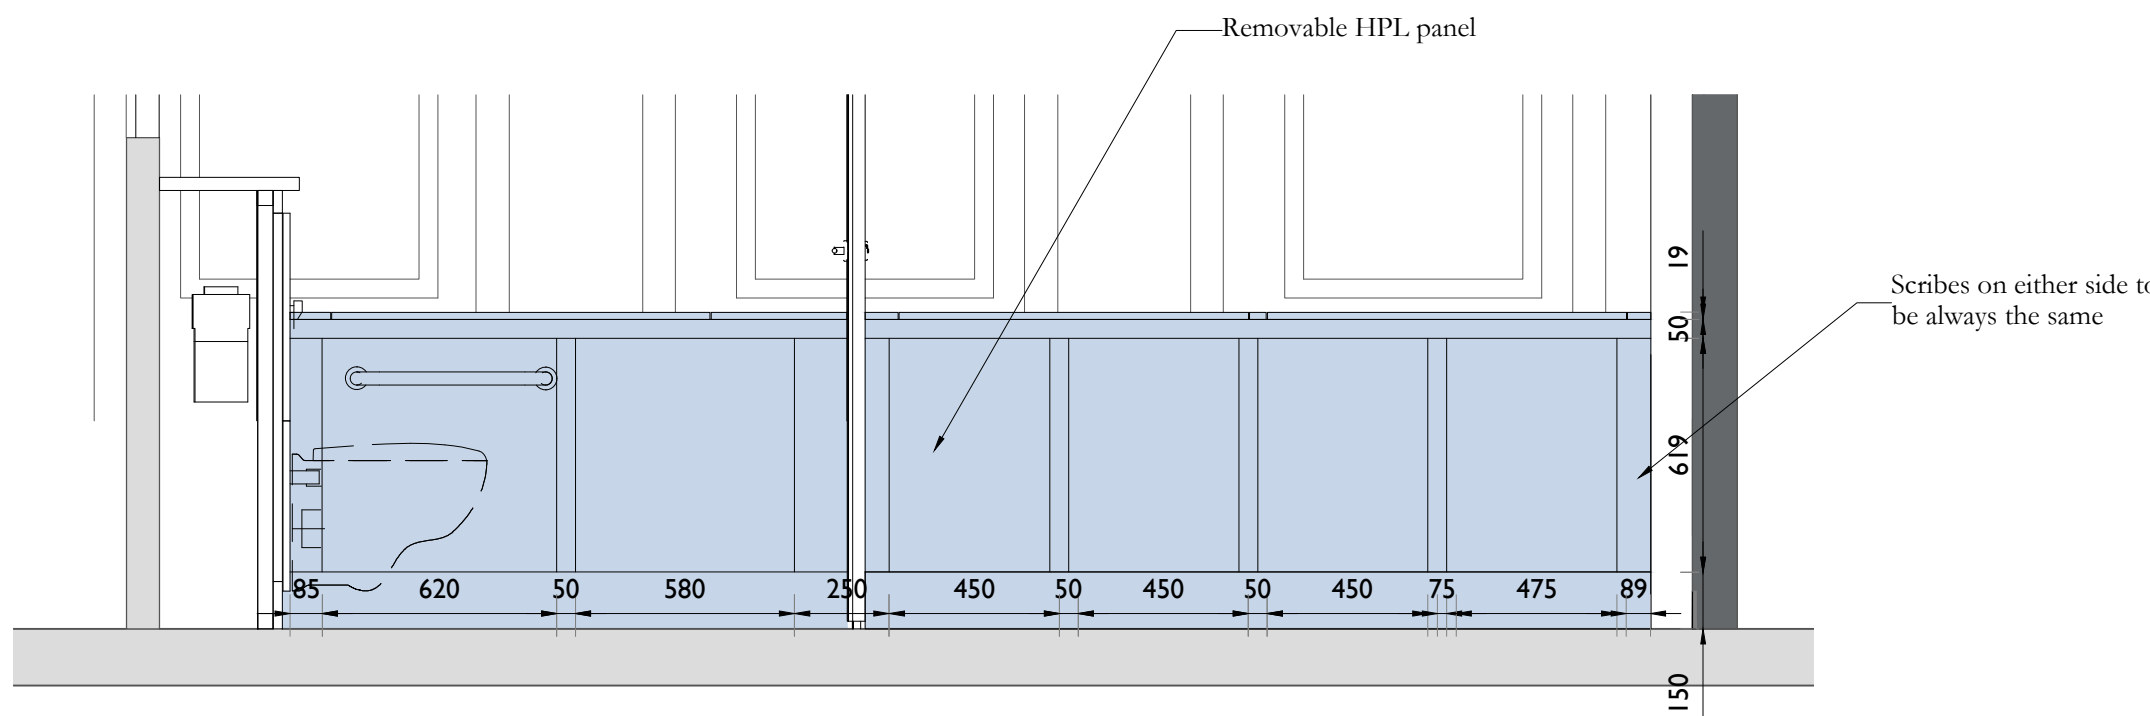


02 Type 4 - Perimeter Boxing Elevation 1
Scale: 1:20

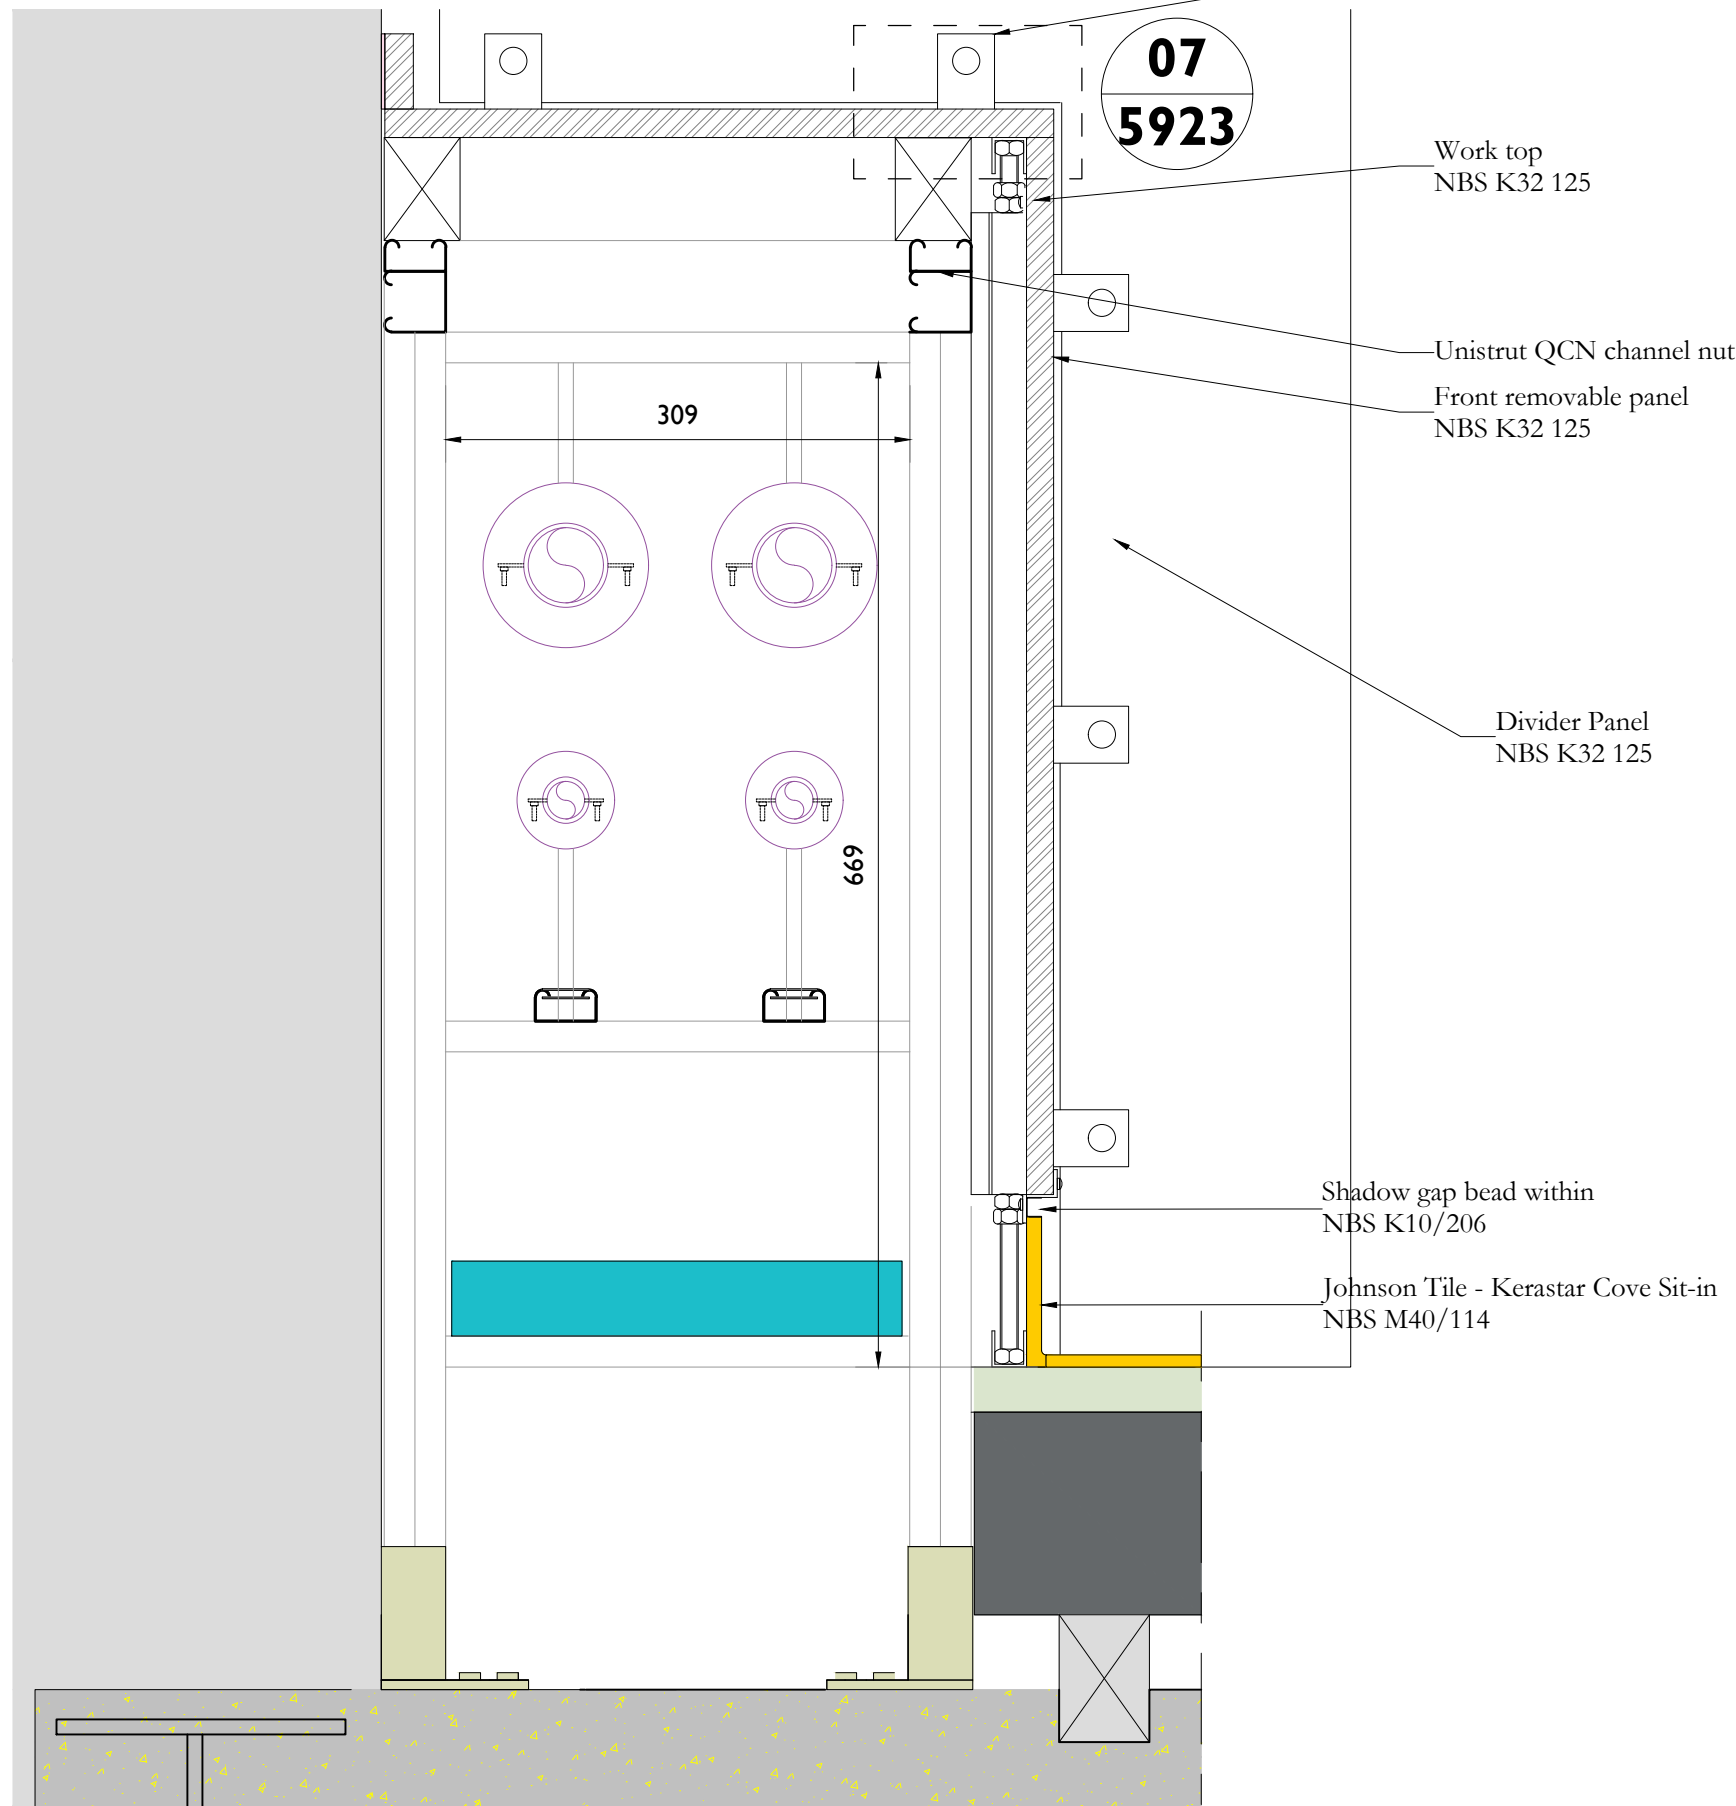


05 Type 4 - Perimeter Boxing Section
Scale: 1:5

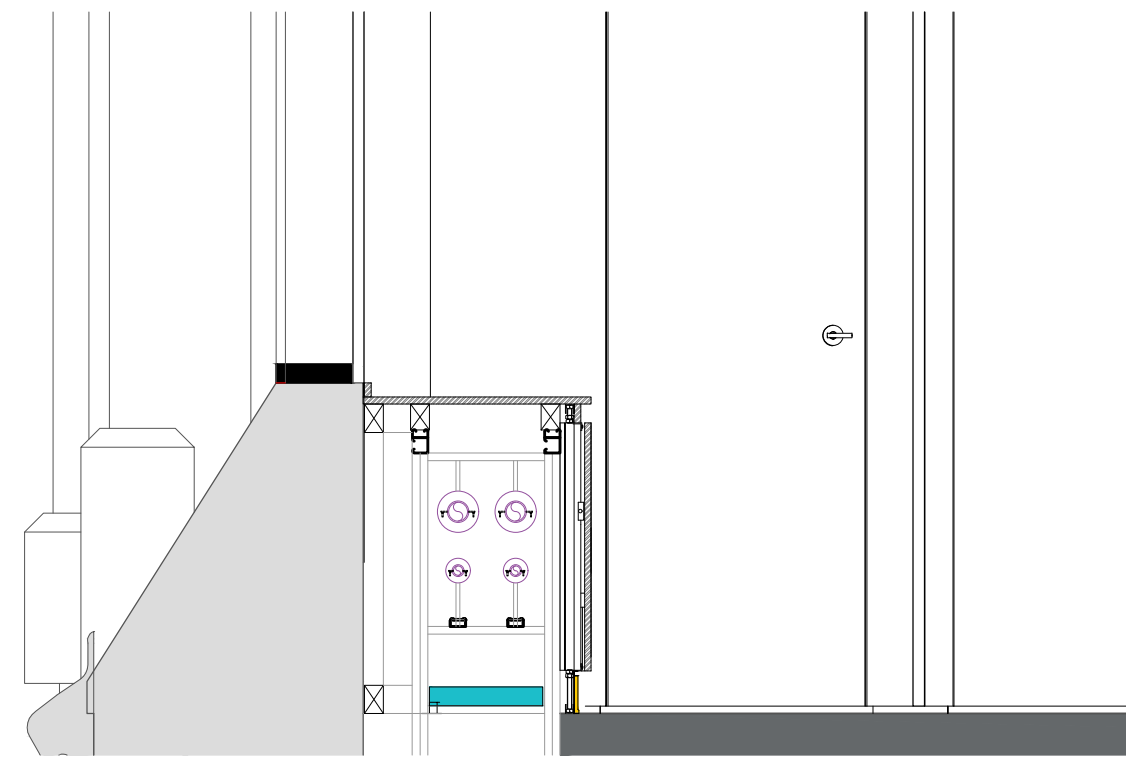

03 Type 4 - Perimeter Boxing within window sill - Section
Scale: 1:20

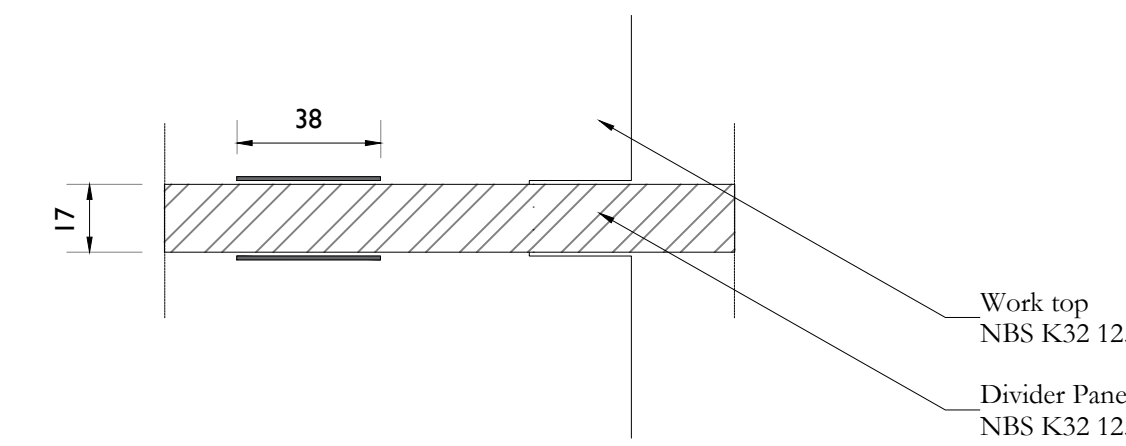


07 Detail of cubicle panel/worktop
Scale: 1:2

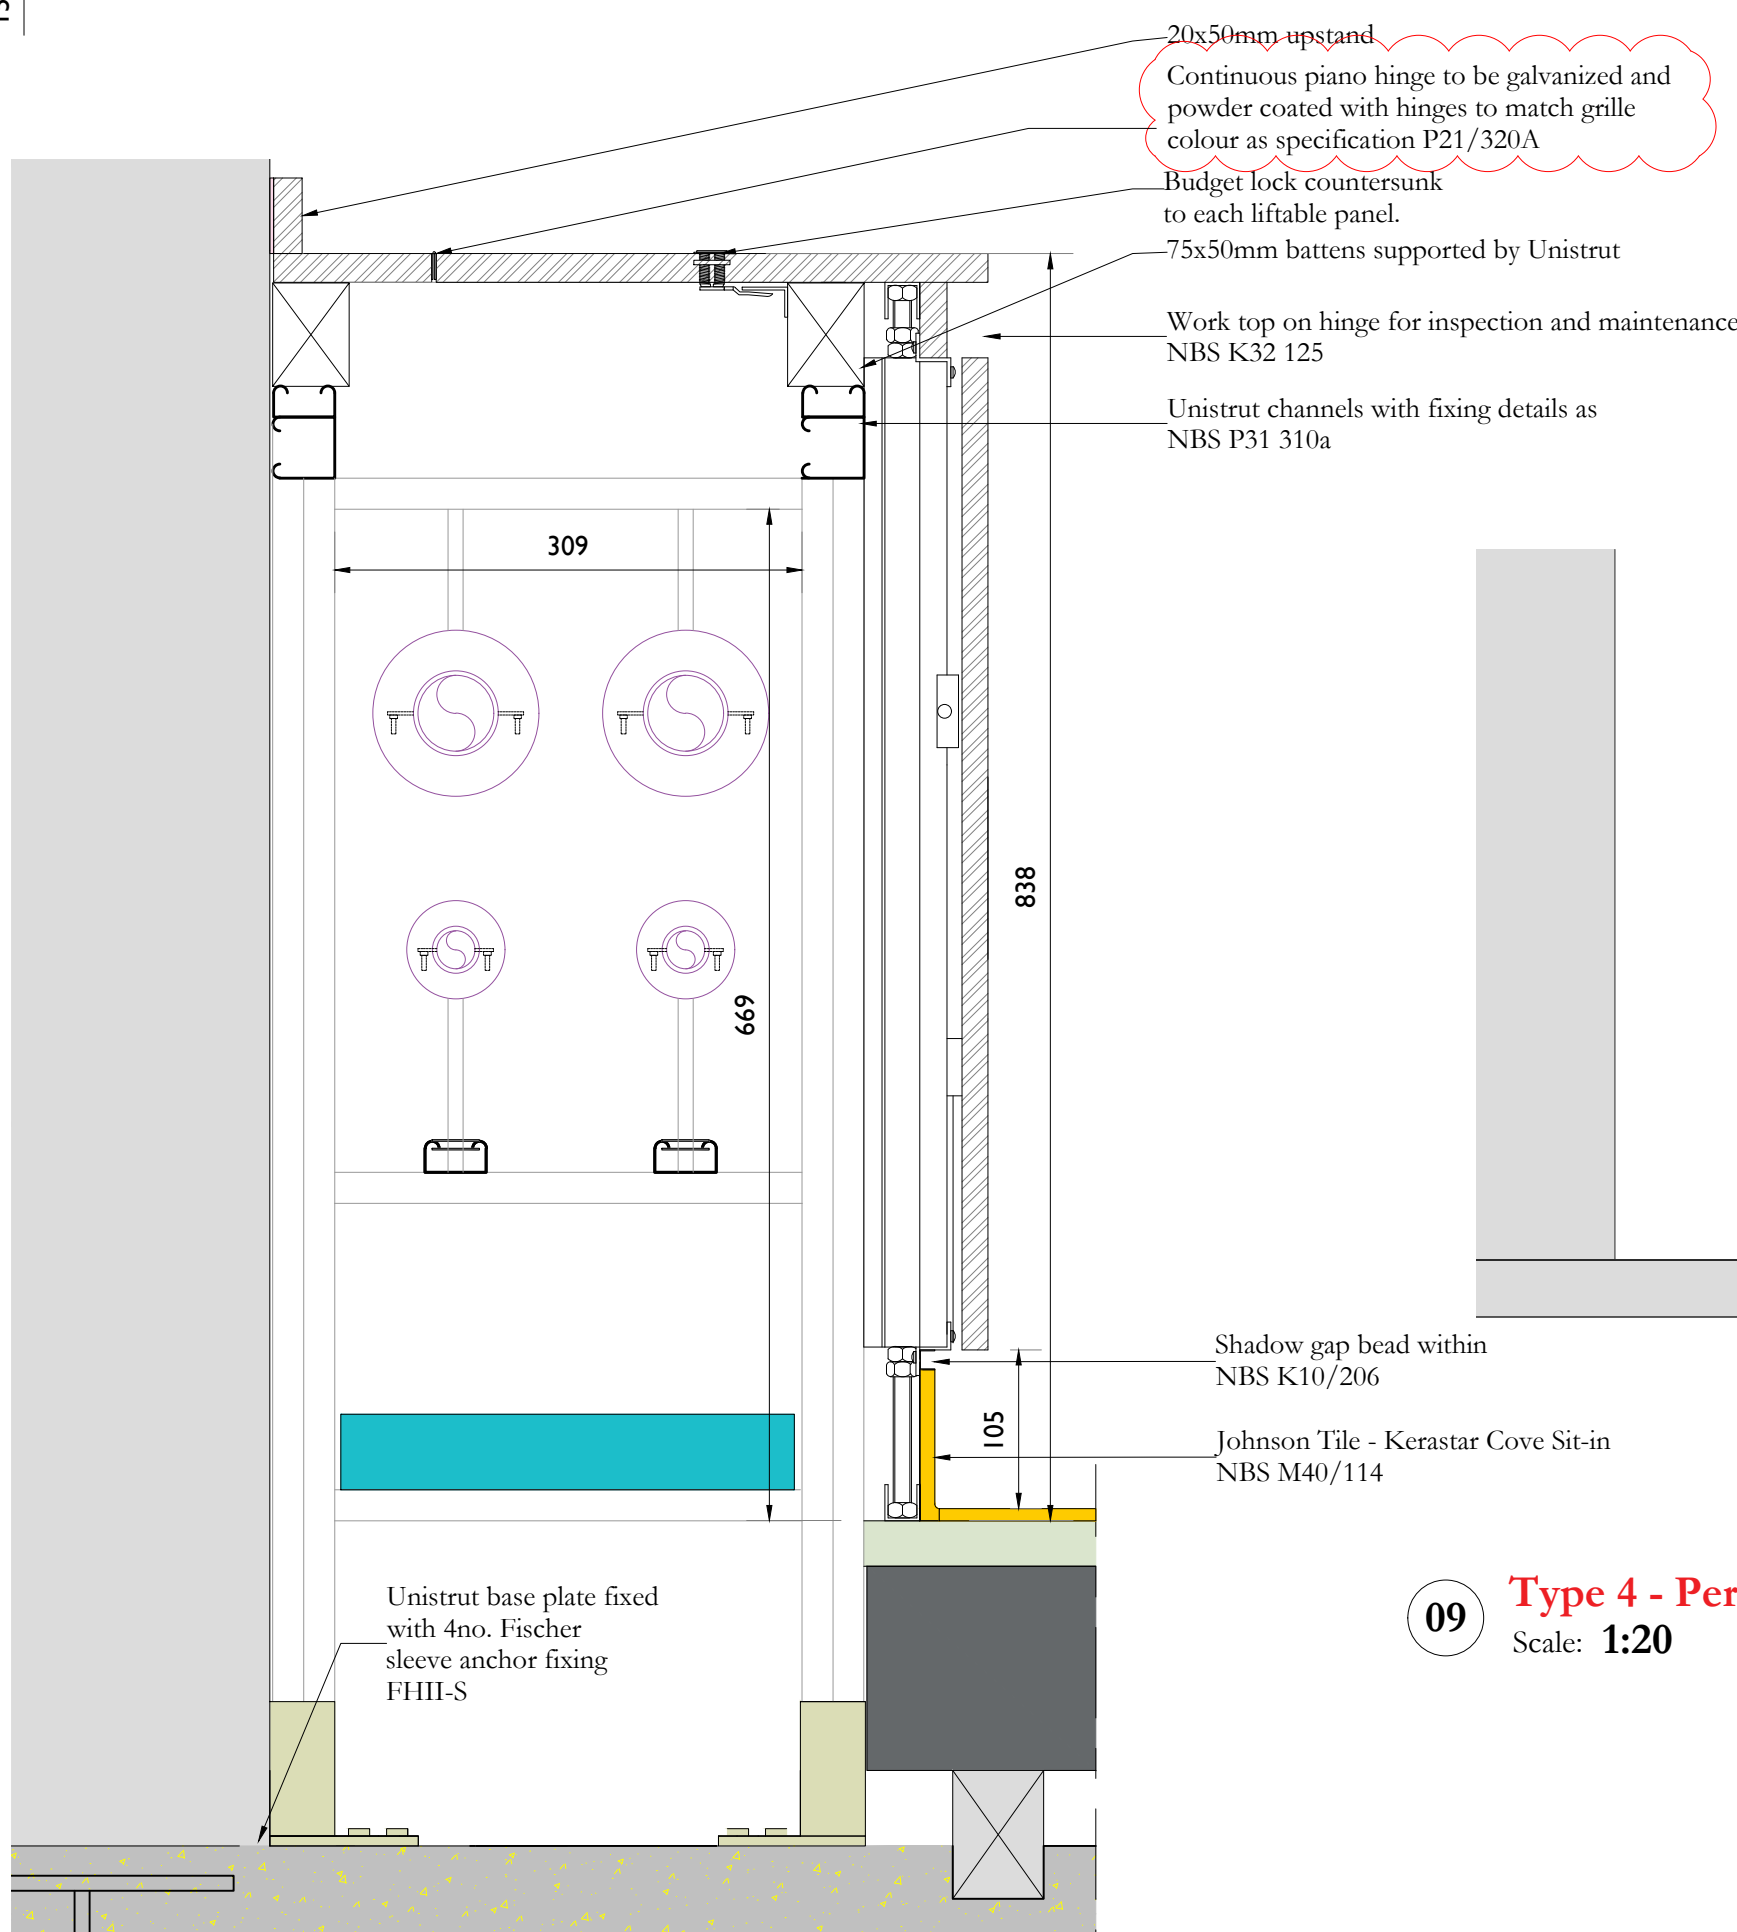

06 Type 4 - Perimeter Boxing Section
Scale: 1:5


Continuous piano hinge to be galvanized and powder coated with hinges to match grille colour as specification P21/320A

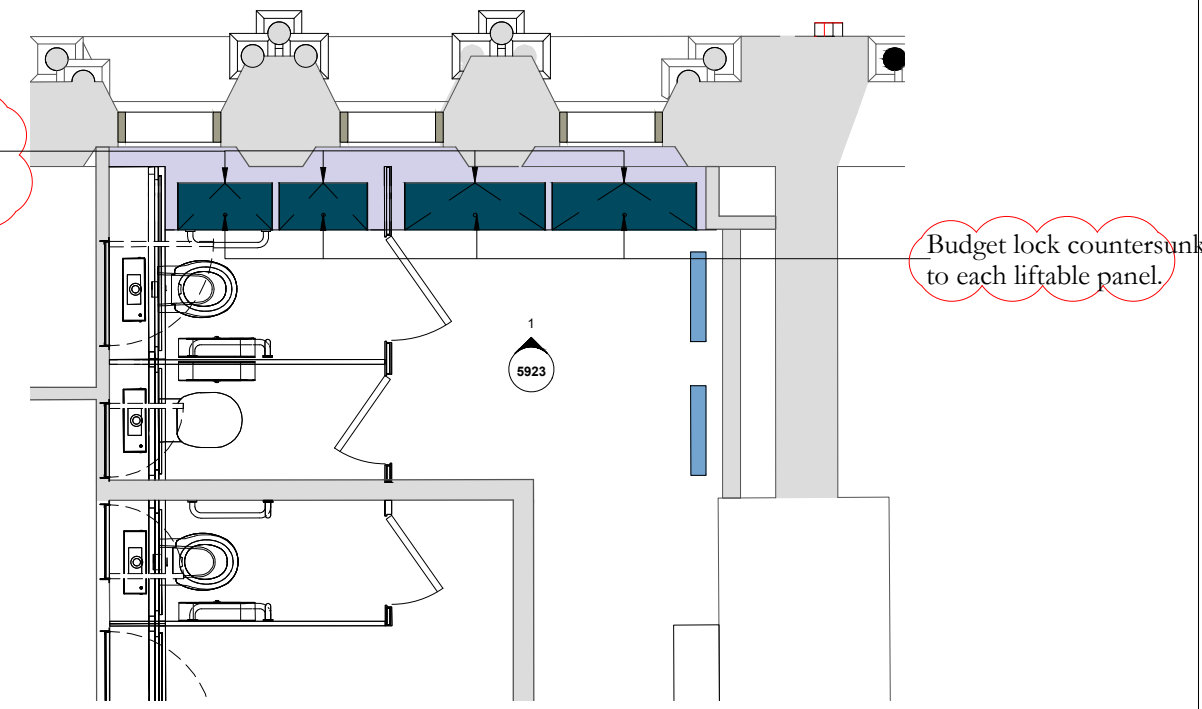


04 Type 4 - Perimeter Boxing Worktop Plan
Scale: 1:50

- Fixed part of work top to structure.
- Accessible work top for maintenance/inspection.

FINISH NOTE:
Manufacturer: Thrislington
System: Sentry
Material: HPL
Fully pre-fabricated modules to use for lining the boxing within welfare areas.
Colour: To match cubicles

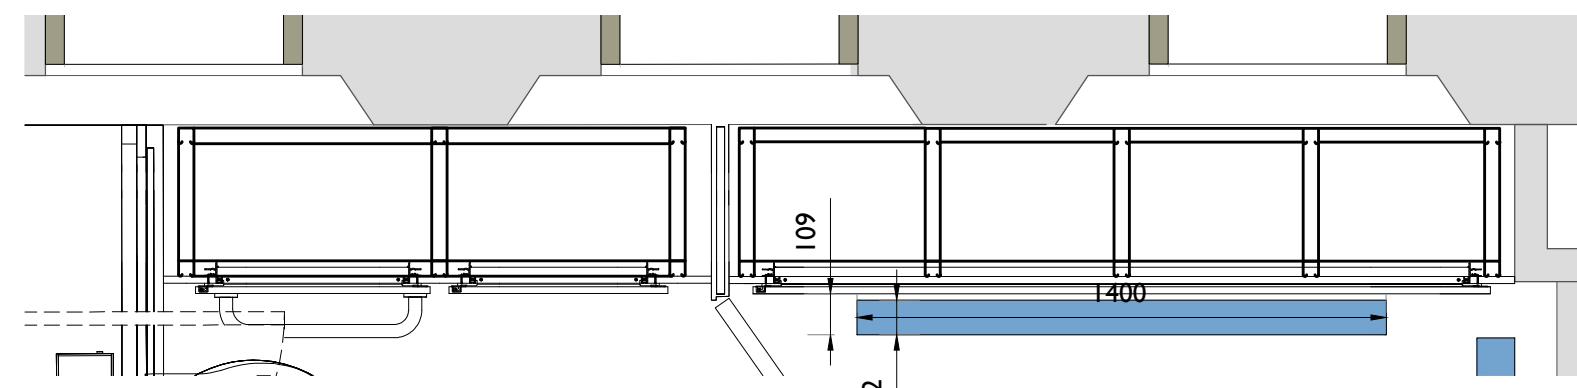

08 Type 4 - Perimeter Boxing - Example of Welfare unit with radiator mounted on boxing - Plan
Scale: 1:20

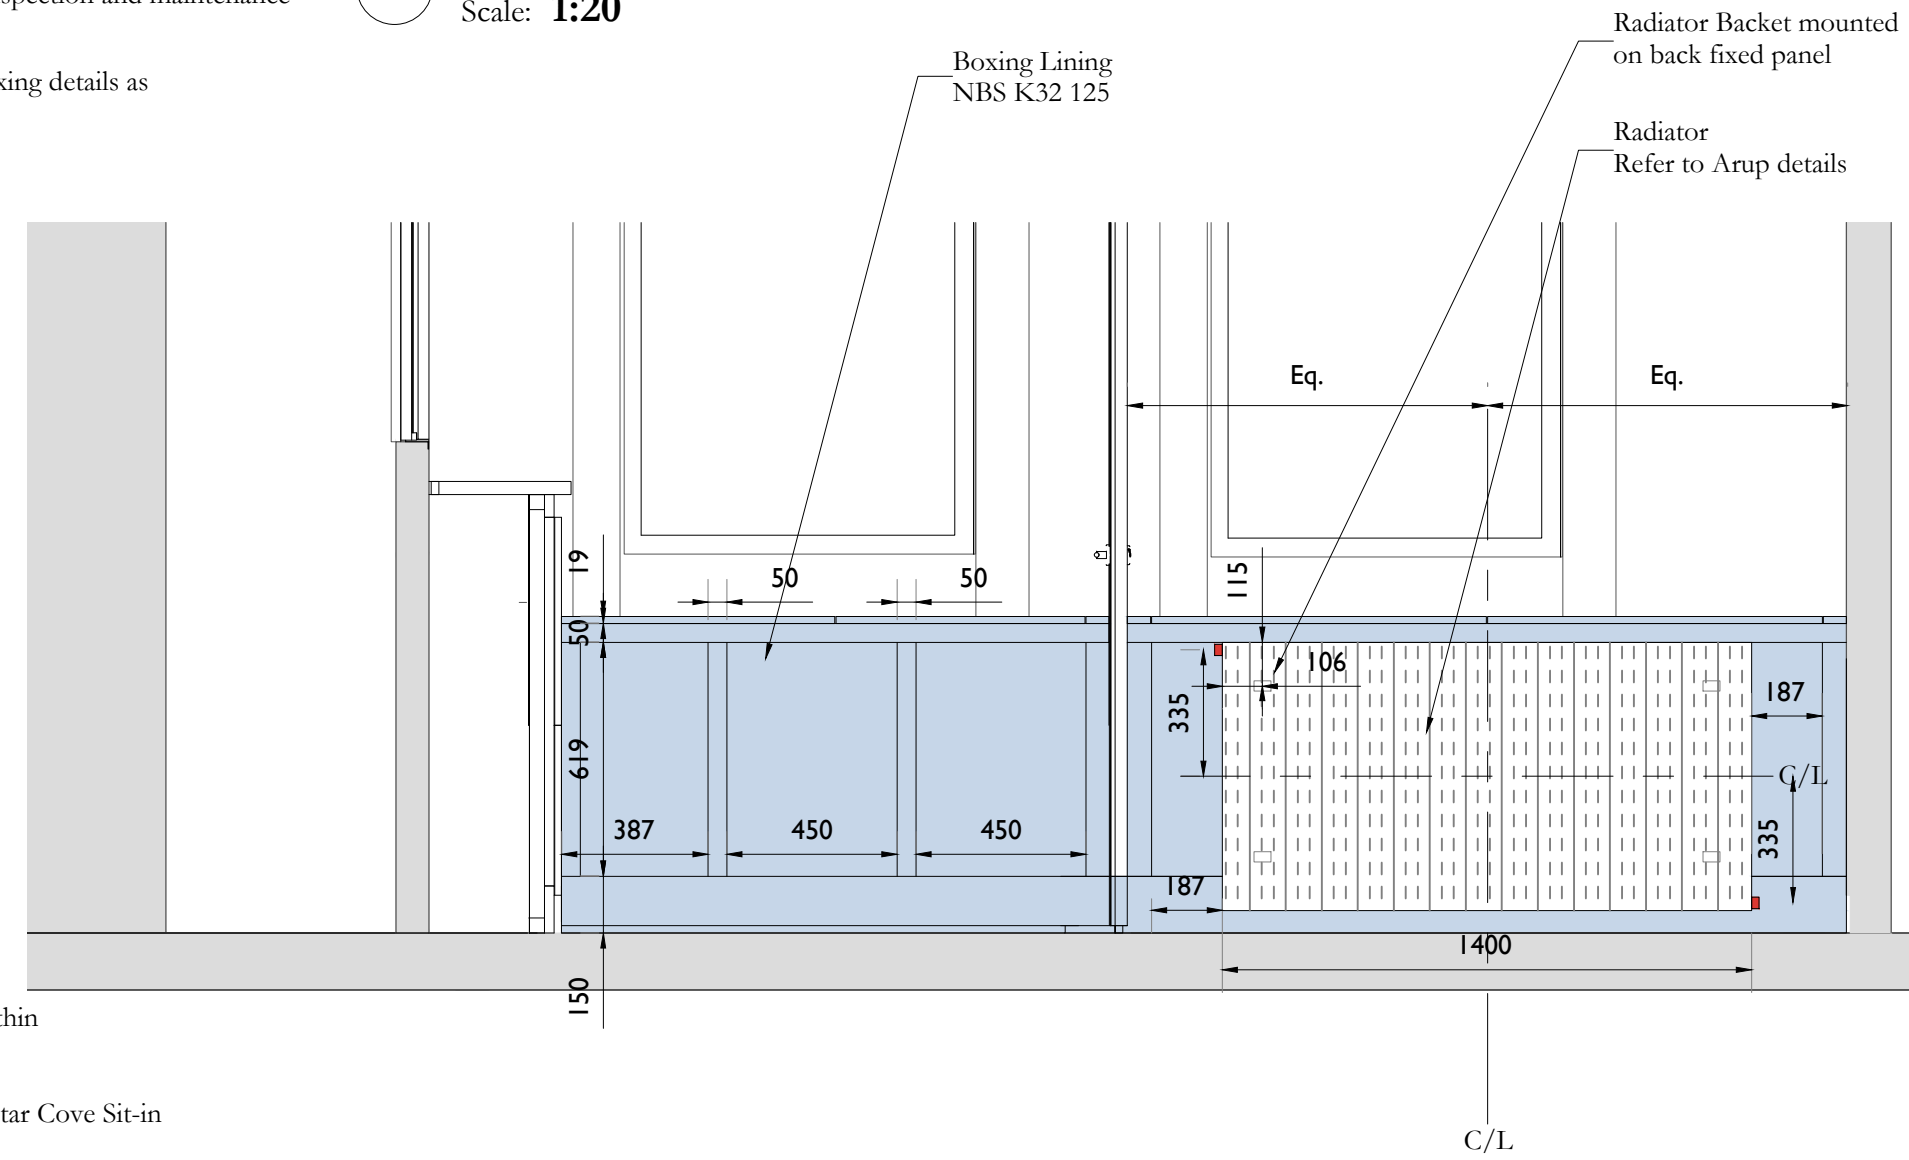

09 Type 4 - Perimeter Boxing - Example of Welfare unit with radiator mounted on boxing - Elevation
Scale: 1:20

Scale Bars to be used as guidance only - refer to sheet size below									
1:100	mm	000	1000	2000	3000	4000	5000	6000	7000
1:200	mm	000	1000	2000	3000	4000	5000	6000	7000
1:500	mm	000	1000	2000	3000	4000	5000	6000	7000
1:1250	mm	000	1000	2000	3000	4000	5000	6000	7000

Notes:
Drawings are based on survey data and may not accurately represent what is physically present.
Do not scale from this drawing. All dimensions are to be verified on site before proceeding with the work.
All dimensions are in millimeters unless noted otherwise.
Purcell shall be notified in writing of any discrepancies.

For location of perimeter boxing and indication of types refer to cabinetry plans Refs:
- OTH-PUR-TH-LG-DWG-A-0600
- OTH-PUR-TH-GF-DWG-A-0601
- OTH-PUR-TH-01-DWG-A-0602
- OTH-PUR-TH-02-DWG-A-0603
- OTH-PUR-TH-03-DWG-A-0604
- OTH-PUR-TH-04-DWG-A-0605
- OTH-PUR-TH-05-DWG-A-0606
- OTH-PUR-TH-06-DWG-A-0607
and also to the Schedule:
- OTH-PUR-TH-ZZ-SCH-A-5919

For NBS Specifications refer to the following documents:


K10 - OTH-PUR-TH-ZZ-SPE-A-5926
K20 - OTH-PUR-TH-ZZ-SPE-A-5909
K32 - OTH-PUR-TH-ZZ-SPE-A-5934
P20 - OTH-PUR-TH-ZZ-SPE-A-5921
P21 - OTH-PUR-TH-ZZ-SPE-A-5902
P31 - OTH-PUR-TH-ZZ-SPE-A-5937
M60 - OTH-PUR-TH-ZZ-SPE-A-5906
Z10 - OTH-PUR-TH-ZZ-SPE-A-5940

NOTE:
These are typical drawings to show the principles of the boxing, specific heat emitter numbers and lengths and socket requirements vary depending on room.
Refer to Arup Schedule
- OTH-ARU-TH-ZZ-SCH-B-0011

01	15/09/2020	NM	DW	Revised following MCC input and LL work flow comments.
02	24/07/2020	NM	MP	Tender Issue
ISSUE	DATE	APPROVED	DRAWN	DESCRIPTION



OUR
TOWN
HALL
PROJECT

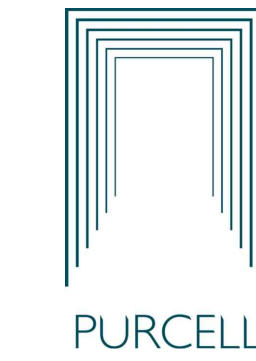

PURCELL

Project Office, Room 308, Town Hall, MANCHESTER M60 2L1
+44 (0) 7970 097 432
www.purcelluk.com

PROJECT STATUS	RIBA STAGE 4
CLIENT	MANCHESTER CITY COUNCIL
PROJECT	OUR TOWN HALL
DRAWING TITLE	Type 4 Perimeter Boxing in Welfare Areas
SIZE & SCALE	A1: As indicated
DRAWING STATUS	TENDER ISSUE
JOB NUMBER	236959
DRAWING NO.	OTH-PUR-TH-ZZ-DWG-A-5923
REV	01