



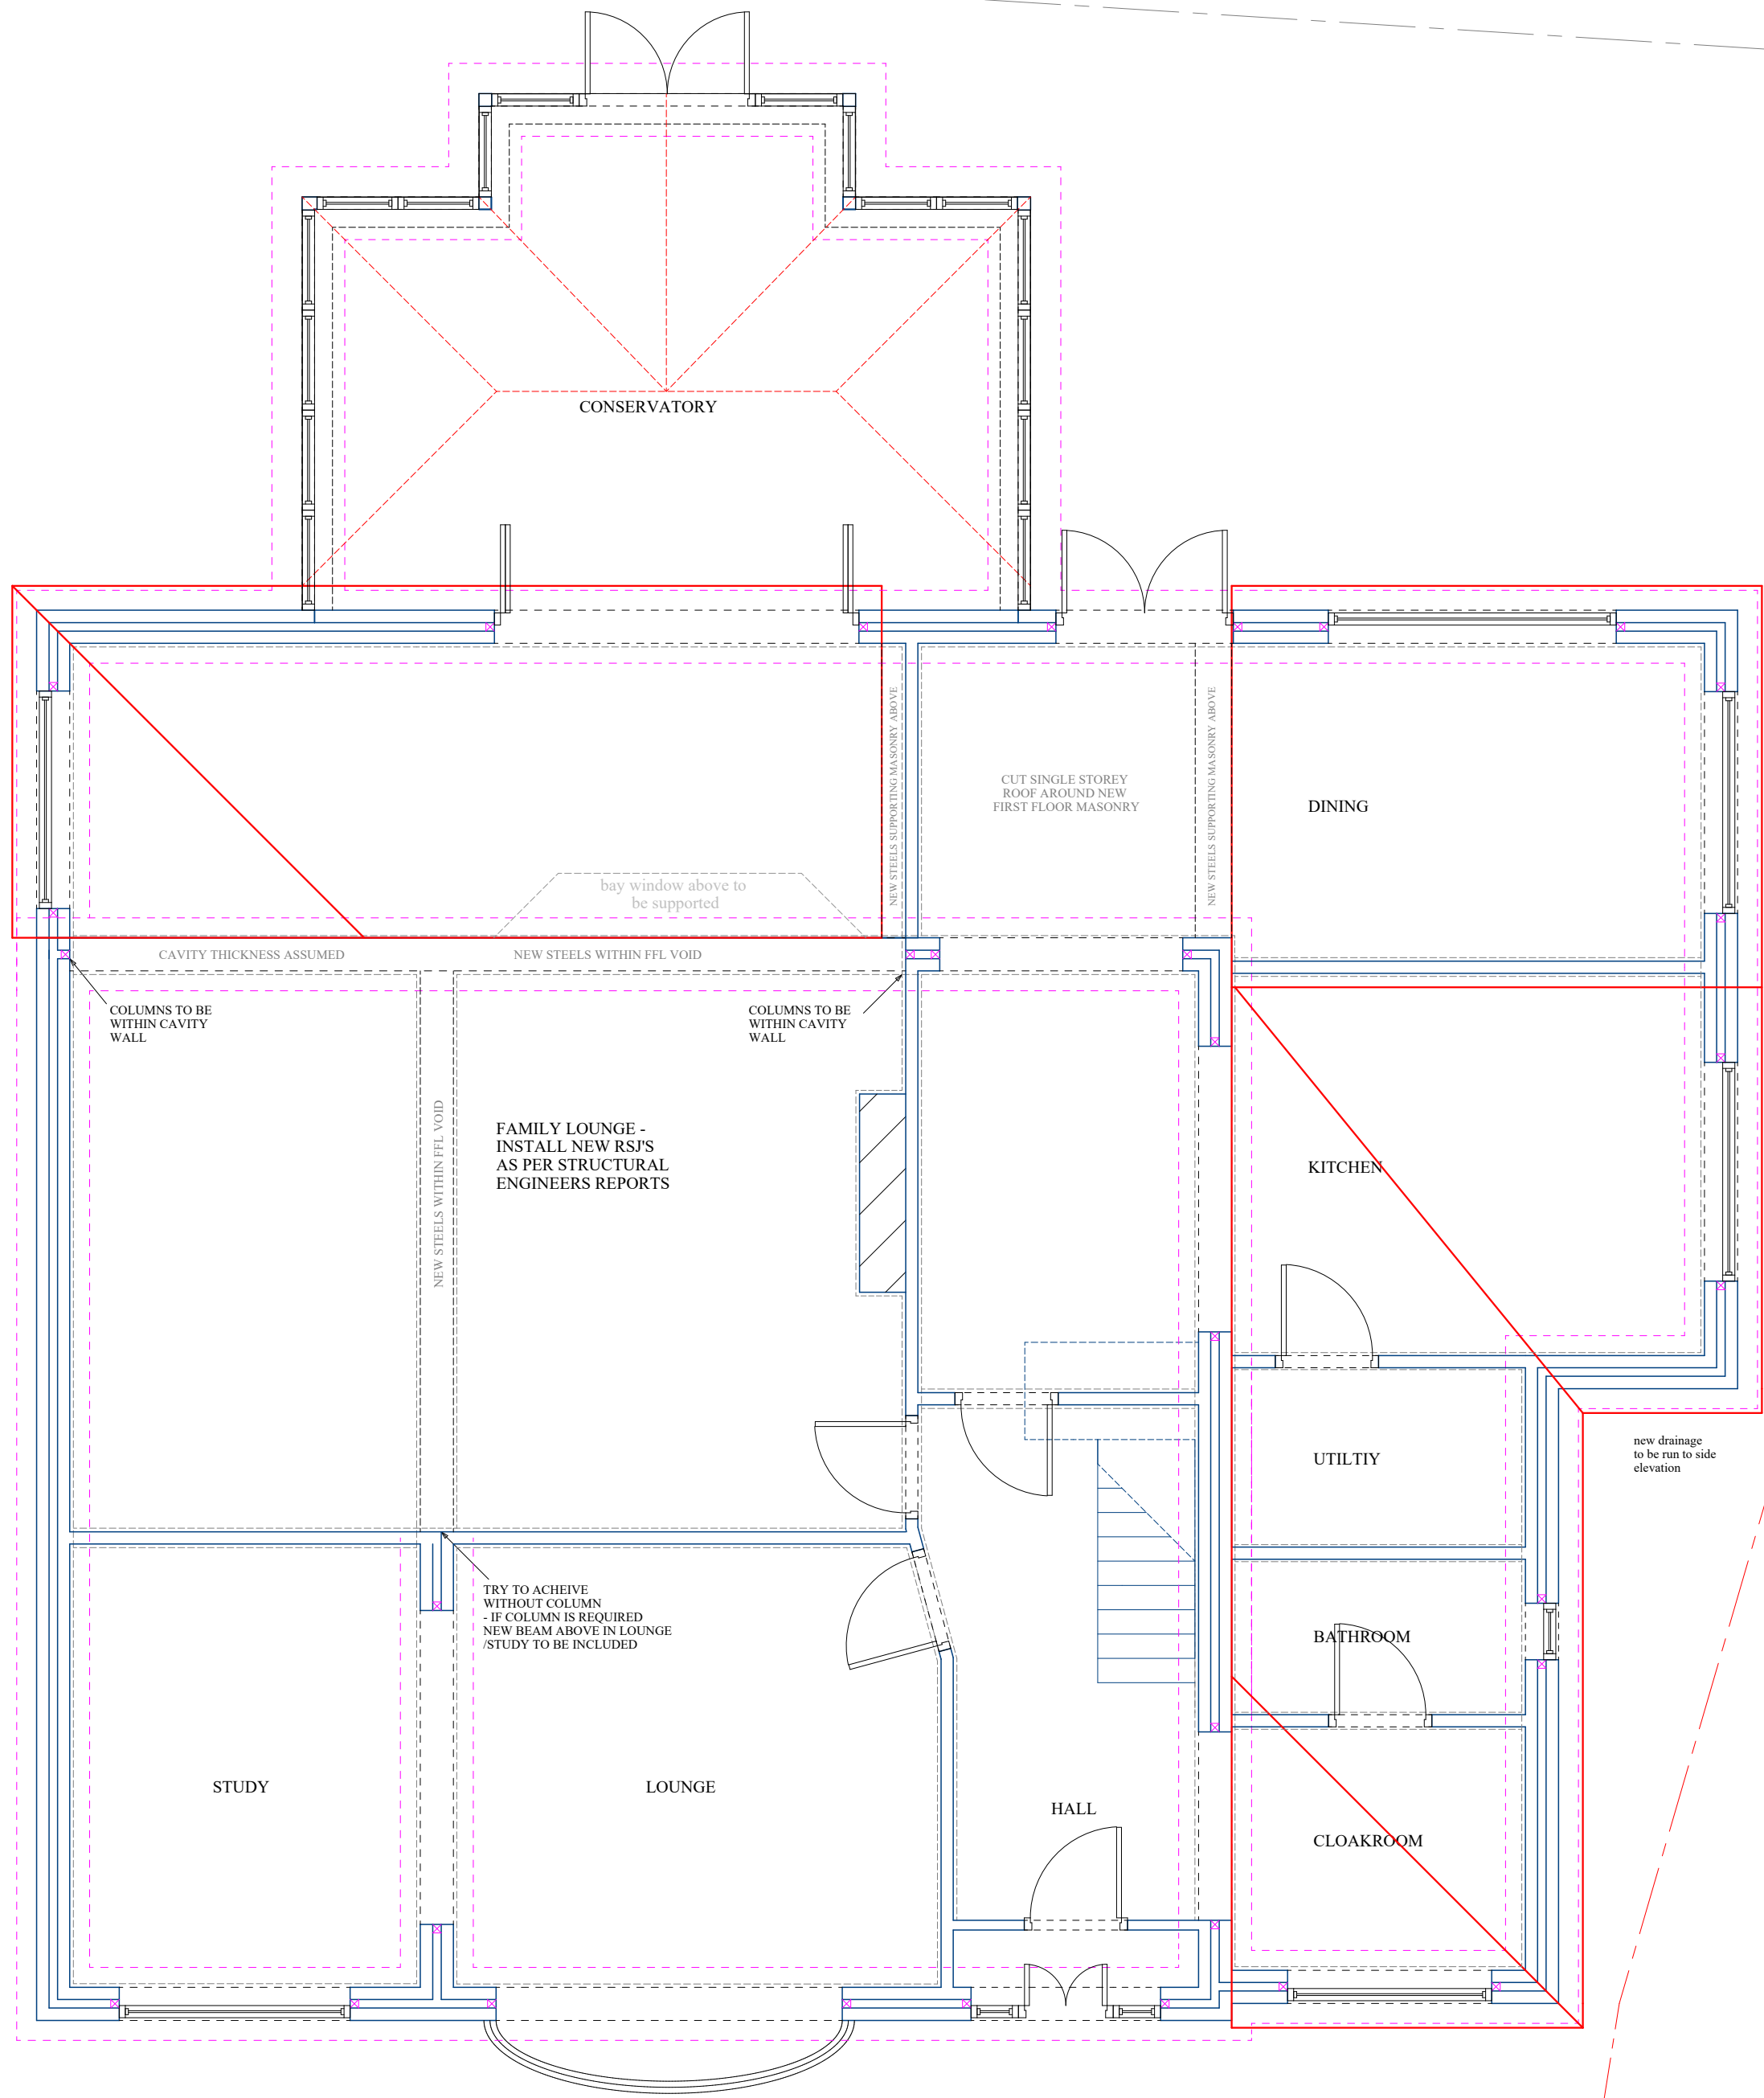

PROPOSED GROUND FLOOR LAYOUT

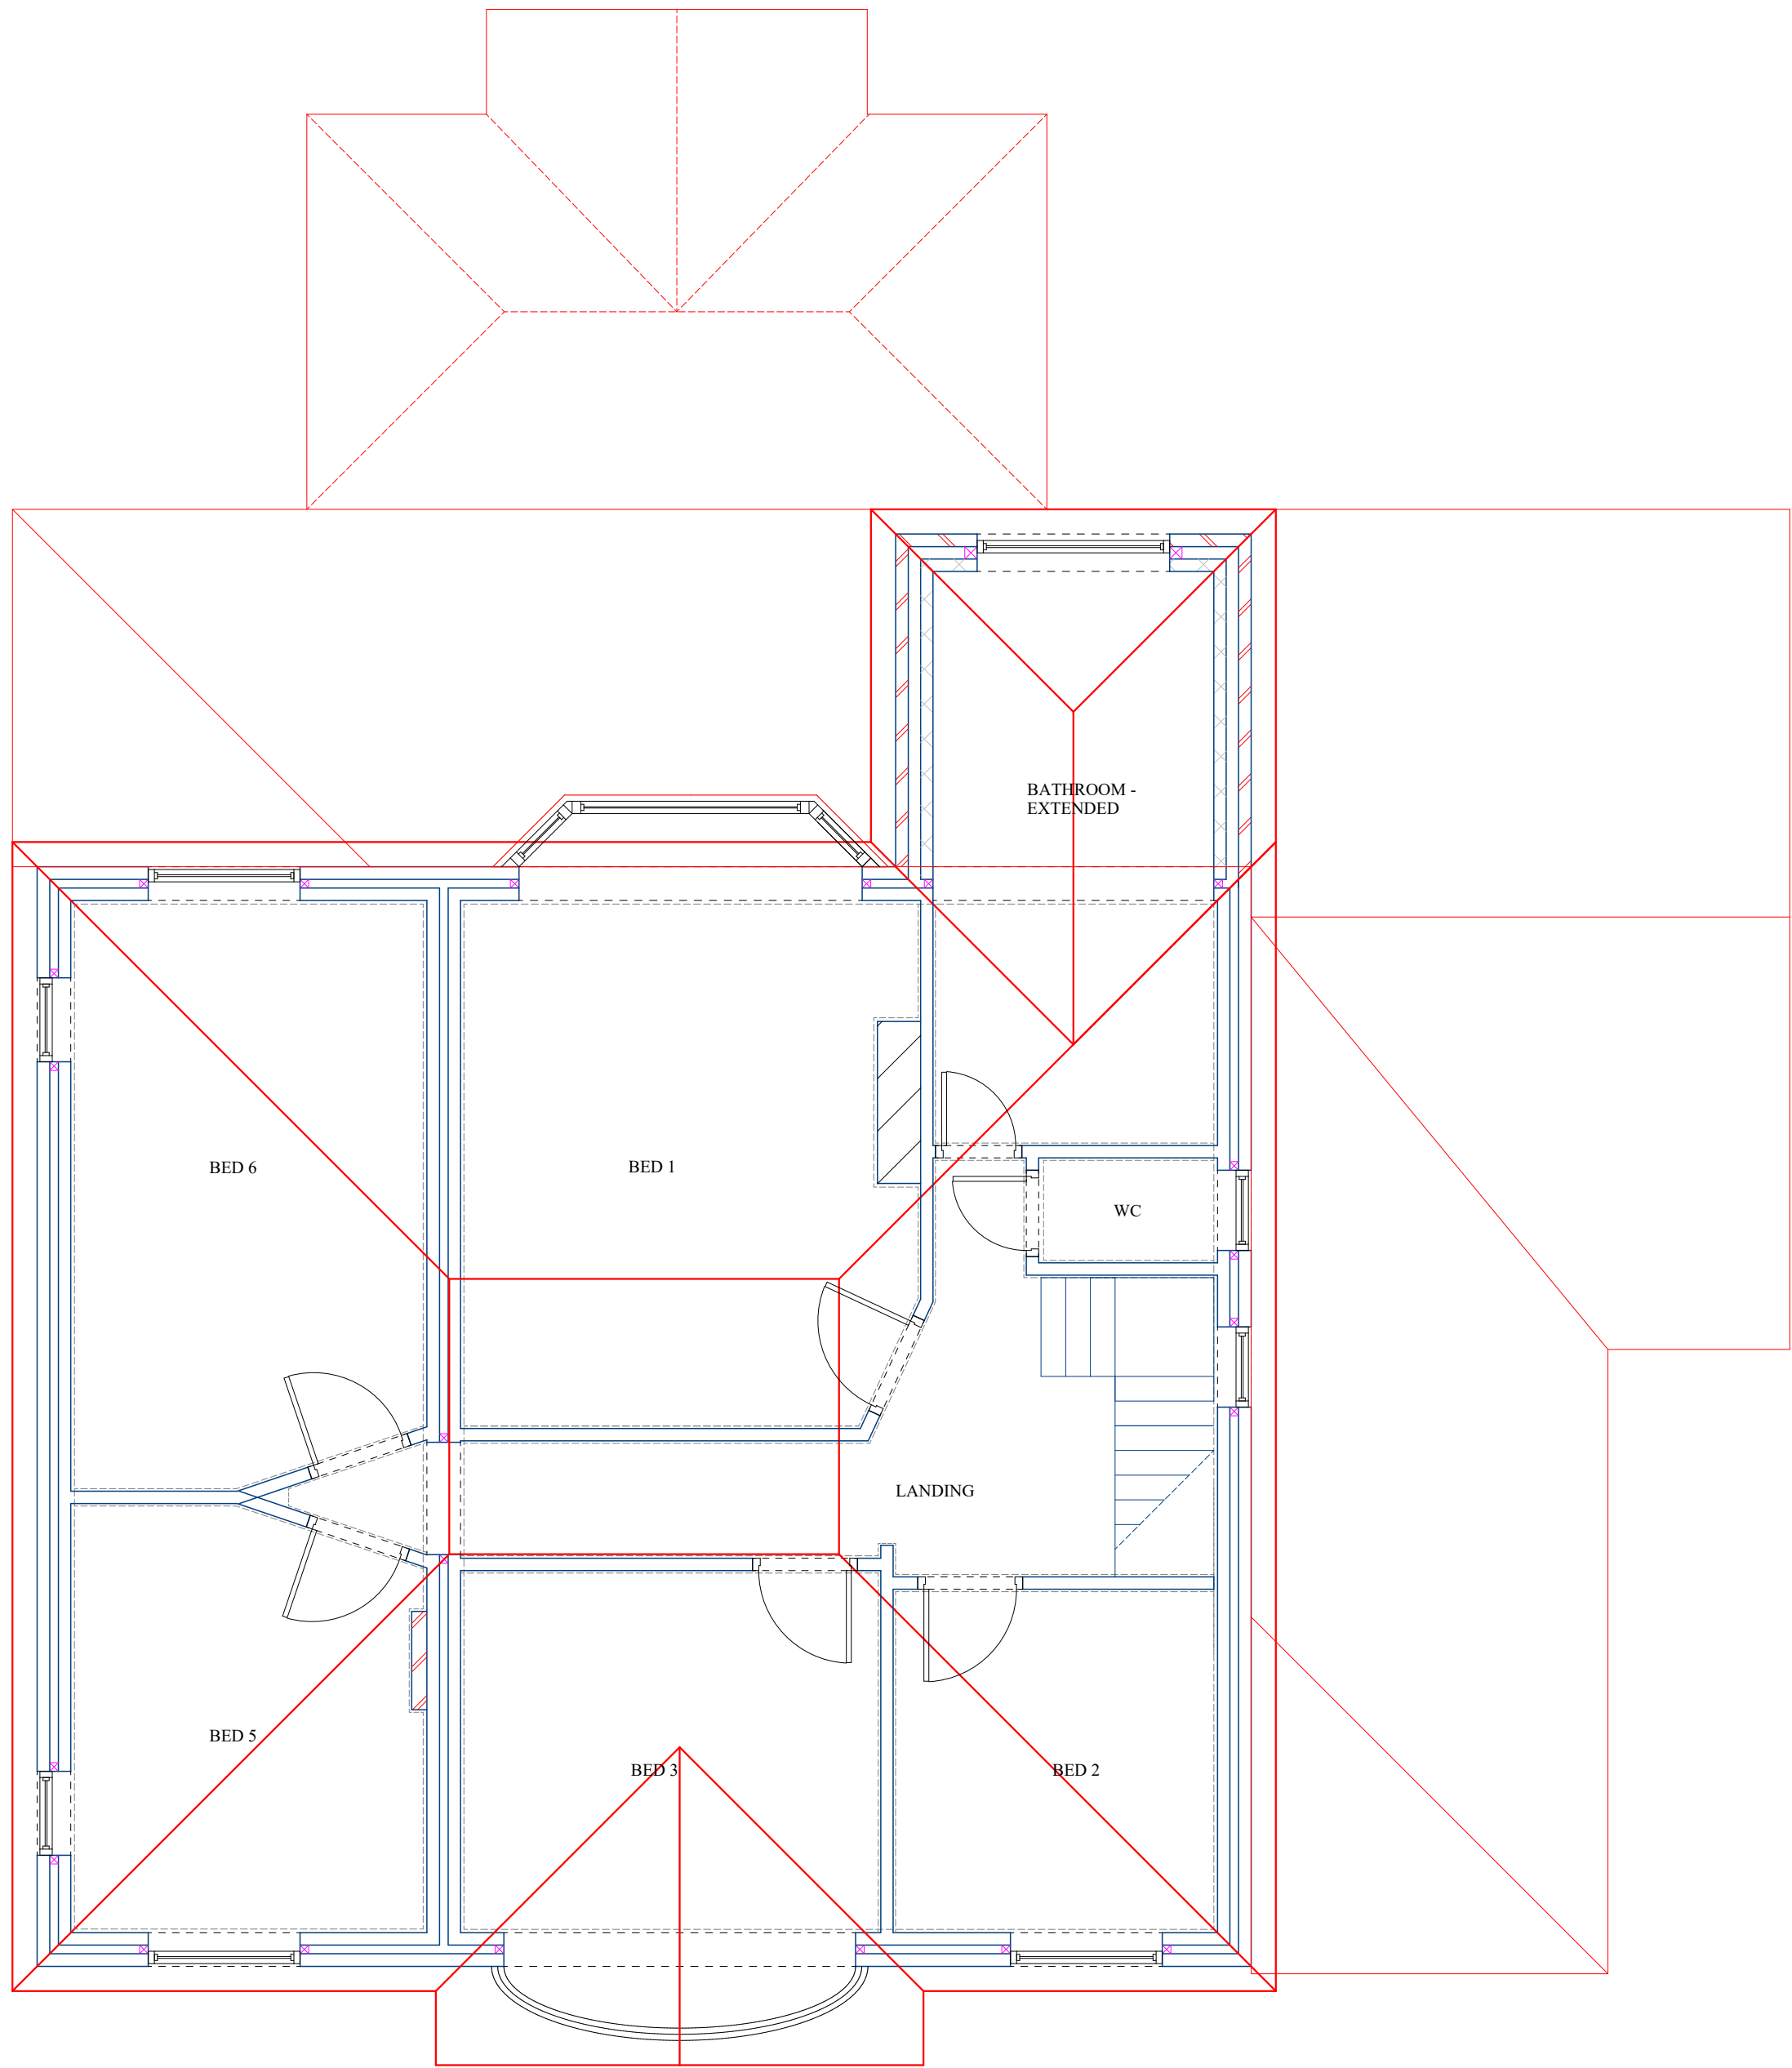

PROPOSED FIRST FLOOR LAYOUT

Notes

These Drawings have been provided for submission to the local authority for Planning Approval and/or Building Regulations approval.

Do not scale from this drawing.

It is the responsibility of any nominated builder/contractor to take full site measurements & provisions for drain runs before any development commences.

The survey has been carried out to what is visible to the naked eye. No investigations have been carried out such as the removal of plasterboard the filling of floorboards, full investigations or ground suitability.

Copyright © Date 22/12/20 Produced by Chris Manden of PLANS 2 EXTEND LTD

All rights reserved. No part of these drawings may be reproduced, stored, distributed, or transmitted in any form or by any means, including photocopying, or other electronic or mechanical methods, without the prior written permission of PLANS 2 EXTEND.

For permission requests, write or Email to Chris Manden at the address below:

Plans 2 Extend Ltd
The Print Centre
Johnson Street
Alberton
M46 0RB
email address: chris@plans2extend.co.uk



Plans 2 Extend Ltd: 07557367769

Project
First floor rear extension & Internal associations
110 Birchfields Road
Fallowfield
Manchester
M14 6PF

Planning purpose drawings

Client
Mr Shomshir Ahmed

Drawing No.
P2E120619 - Proposed Layout

Date
24-08-2020

Scale
1:50

Drawn by
Chris

Page Size - A1

3000 mm

Plans 2 Extend Ltd
The Print Centre
Johnson Street
Alberton
M46 0RB
email address: chris@plans2extend.co.uk

drawings subject to final approval