PRODUCED BY AN AUTODESK STUDENT VERSION

1 Property Boundary

2 Proposed Development

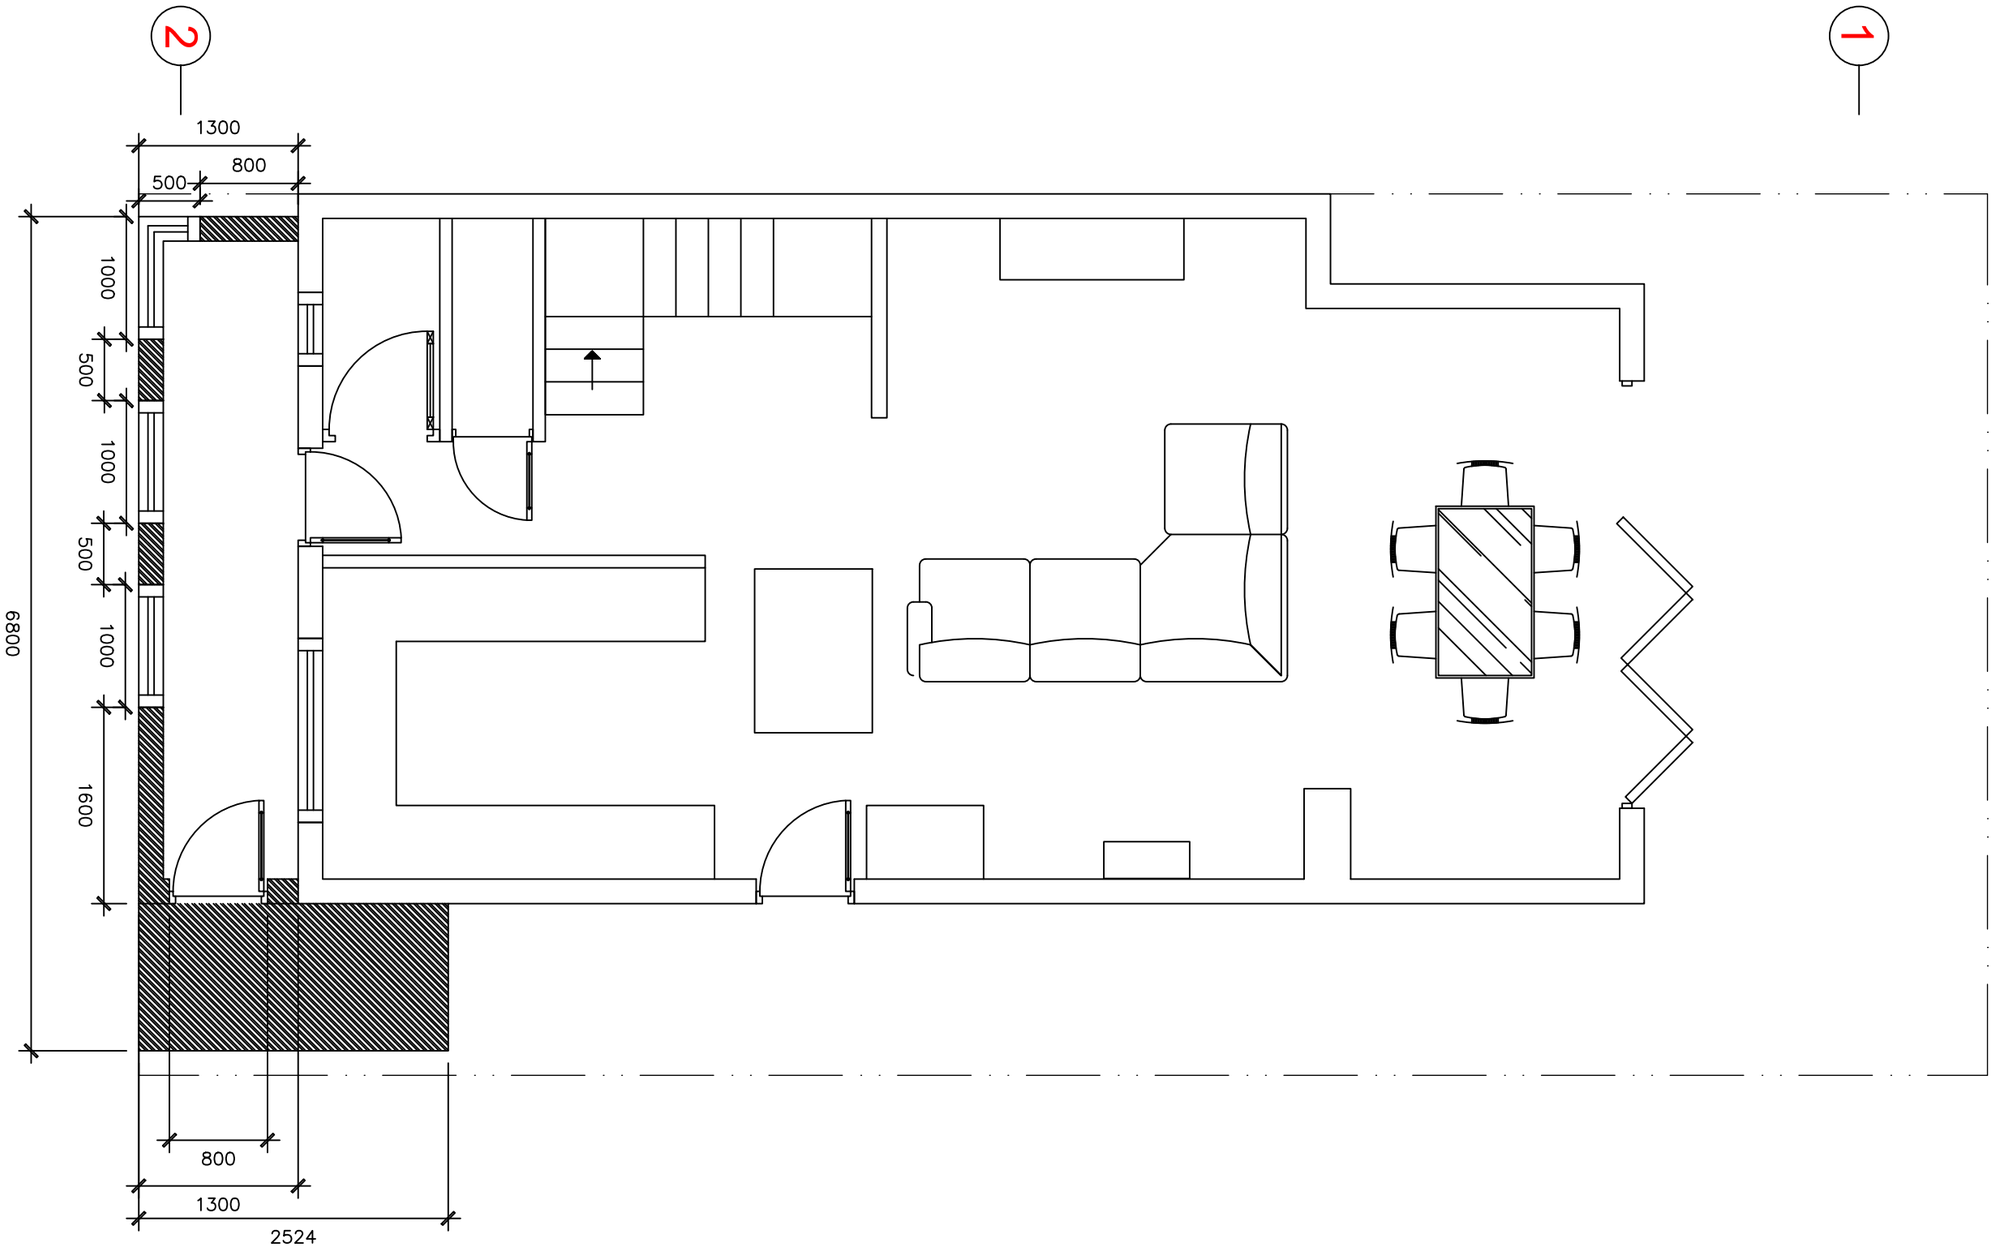

Scale 1:50

0 1 2 3 4 5

PRODUCED BY AN AUTODESK STUDENT VERSION

Notes:

REV:	DESCRIPTION:	BY:	DATE:
B	Revised plan to address concerns		20/09/2020

STATUS:

YourSpreadsheets
Address line 1
Address line 2
Telephone line 1
Fax line 1
www.YourSpreadsheets.co.uk

CLIENT: Mike Prentice
2 Hitchen Street
MANCHESTER
M13 9EZ

DESIGNER: Sean Prentice
2 Hitchen Street
MANCHESTER
M13 9EZ

SITE: 2 Hitchen Street
M13 9EZ

TITLE: Ground Floor Plan

SCALE AT A3:	DATE:	DRAWN:	CHECKED:
1:50	08/09/2020	SP	SP
PROJECT NO:	DRAWING NO:		REVISION:
P0001	A3/P004		B

PRODUCED BY AN AUTODESK STUDENT VERSION