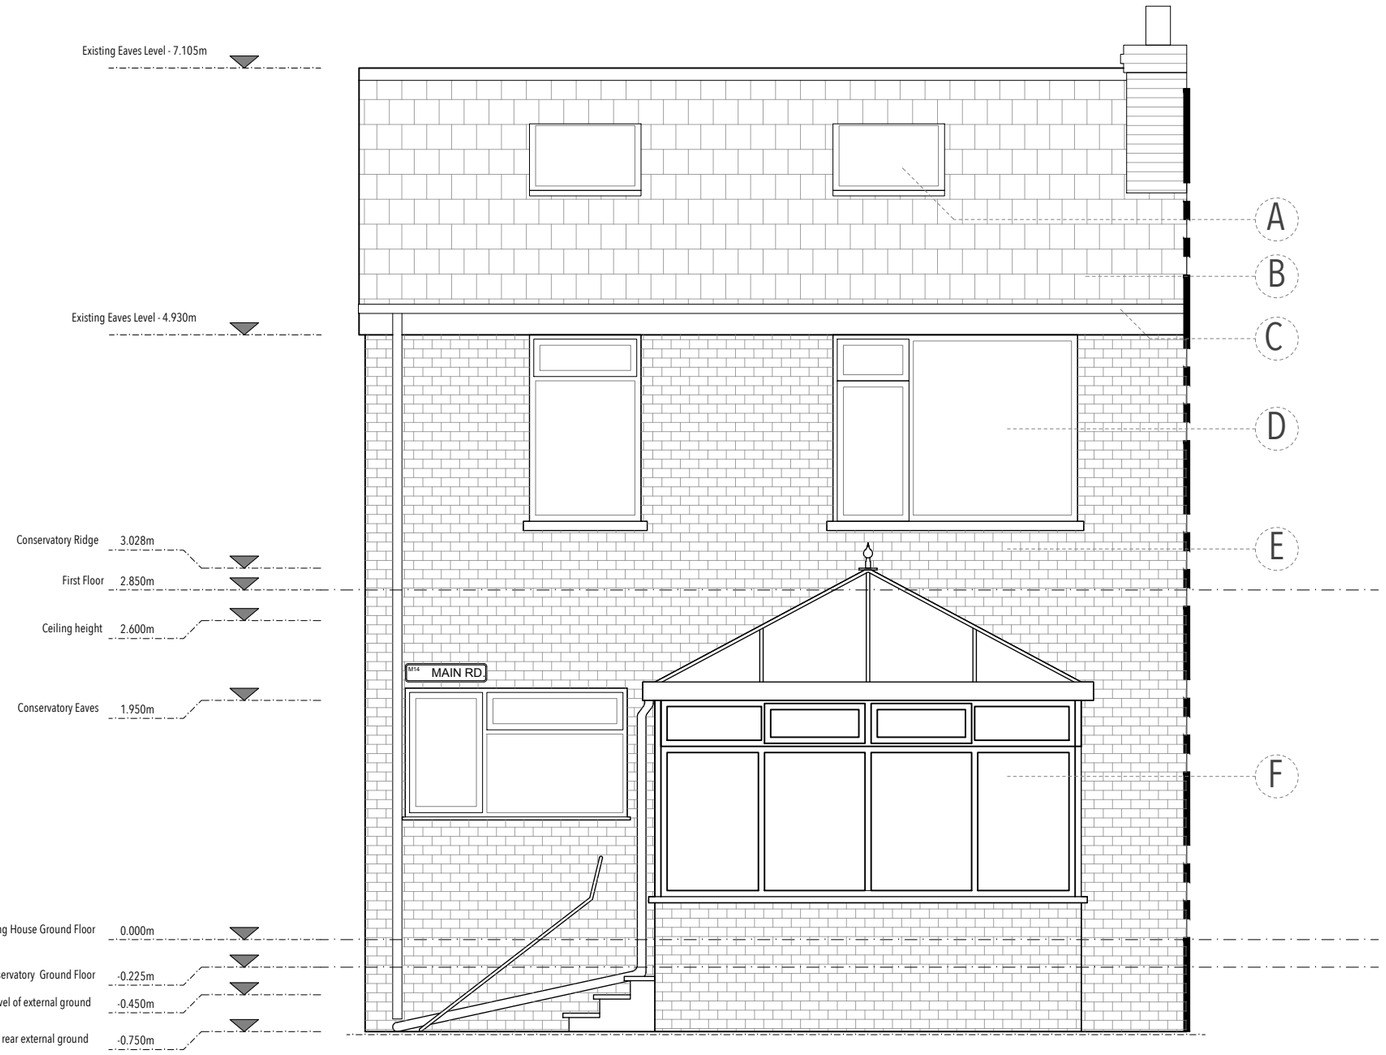

EXISTING SOUTH ELEVATION

Scale 1:50 · 20mm=1m

0 1 2 3 4 5 Metres

KEY

Ⓐ Existing roof lights (Colour grey)
Ⓑ Existing slate roof tiles
Ⓒ Existing White rainwater goods
Ⓓ Existing White UPVC windows
Ⓔ Existing brick work
Ⓕ Existing White UPVC conservatory

NOTES

1. Do not scale this drawing except for planning purposes
2. Drawing to be used for the status indicated only
3. All dimensions and setting out shall be checked and confirmed and any discrepancies to be reported to the Designer prior to commencement of any work
4. All work and materials to be in accordance with current statutory legislation, relevant codes of practice and British Standards
5. Drawing to be read in accordance with relevant consultants and sub-contractors drawings and specifications
6. This drawing is the property of the Designer and is not to be used in whole or in part without written consent

no.	revision	date

key plan:

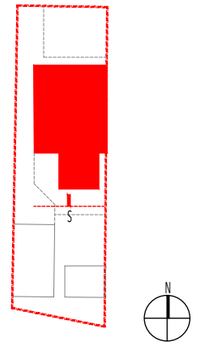

CROSS STREET ARCHITECTS
(E) stephen@crossstreetarchitects.co.uk
(M) (44)7913633424

project:
Audrey + Lee Whelan
43 Milwain Road
Burnage
M19 2PX

title:
Rear Extension
Existing South Elevation

scale:	sheet:	date:
1:50	A3	September 2020

drawing status:
Planning

drawing no:	rev:
116- (08) - 008	-