


Do not scale off this drawing. All dimensions to be checked on site prior to manufacture and construction. This drawing is the property of Harrison Ince Partnership and should not be reproduced without permission.
All discrepancies to be brought to the attention of the architect immediately.
This drawing to be read in conjunction with the specification / bill of quantities and related drawings.


REVISIONS

— FIRST ISSUE


DD/MM/YY XX

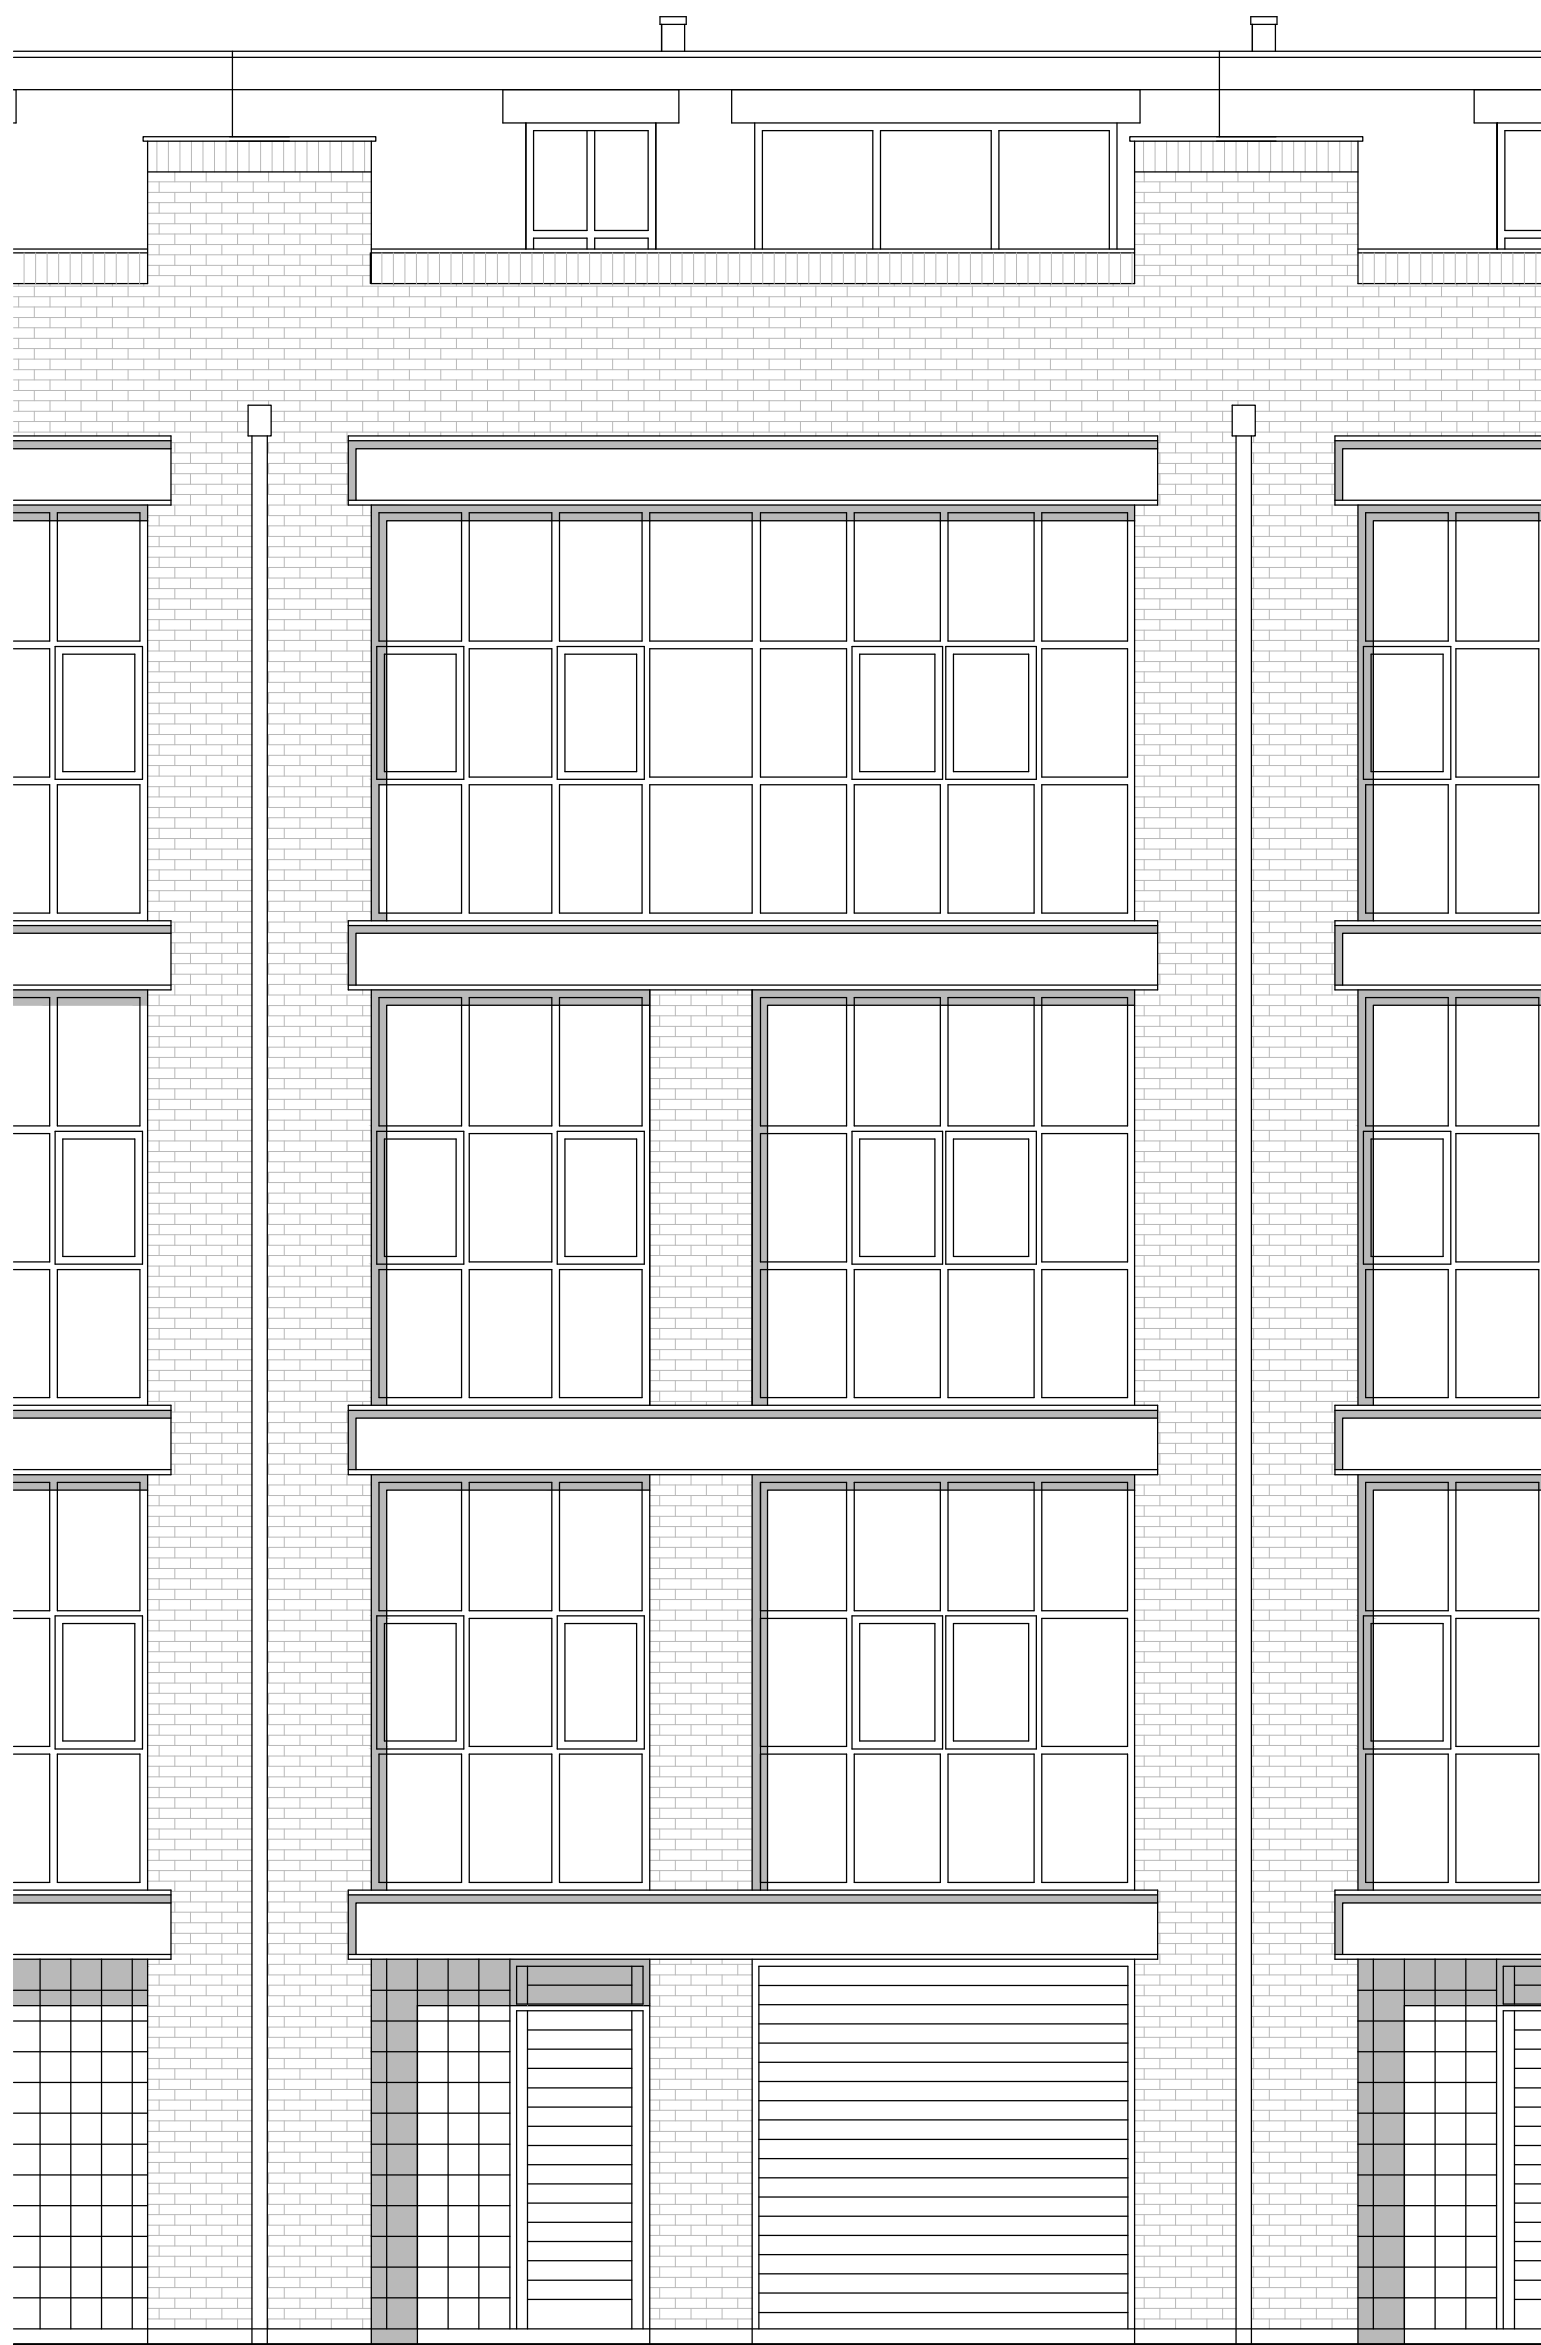

COMMERCIAL ST ELEVATION

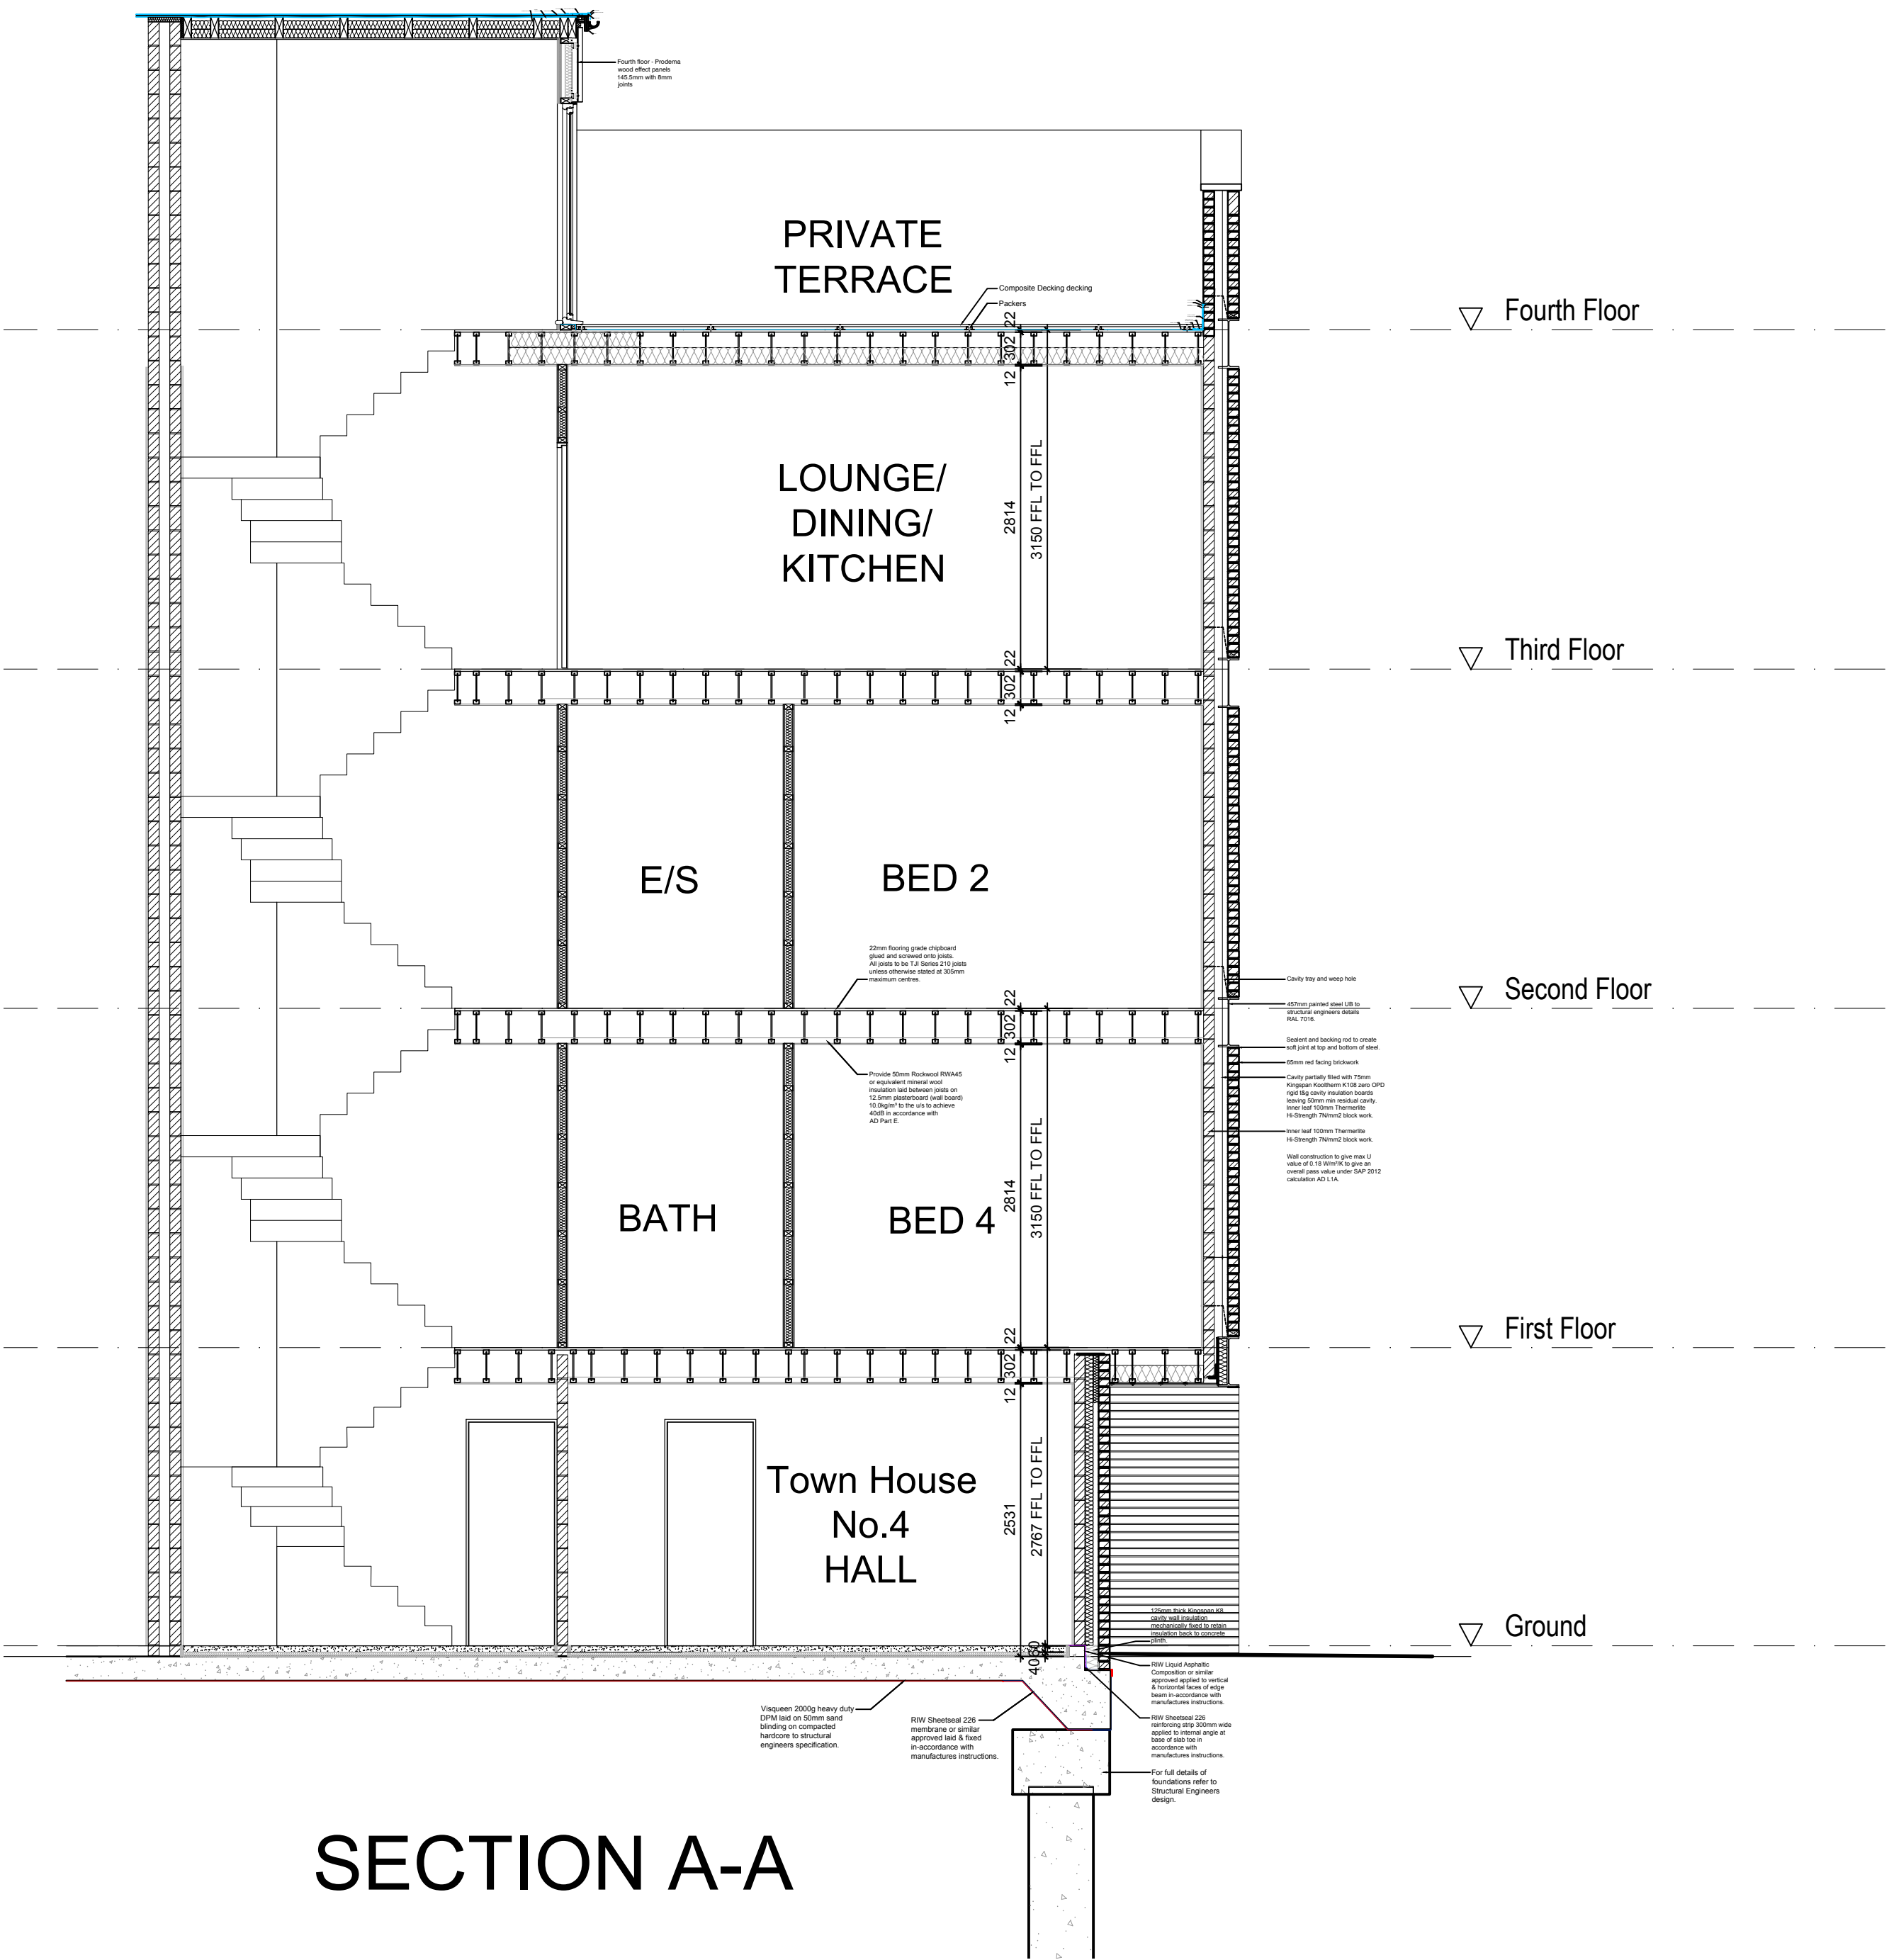

SECTION A-A

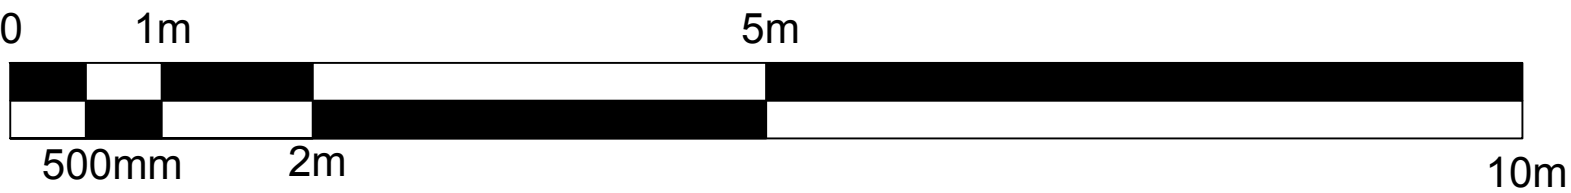

 HARRISON INCE		ARCHITECTS INTERIOR DESIGNERS	
client		IN-FILL DEVELOPMENTS LTD	
project		1 COMMERCIAL ST, KNOTT MILL MANCHESTER M15 4PZ	
title		PROPOSED SECTION AND PART ELEVATION	
date	OCT 20	scale	1:50 @ A1
job no.	IFD 01	drawg. no.	AX01
drawn	AI	checked	

2, Jordan Street, Knott Mill
Manchester M15 4PZ
Tel: 0161 236 3650
Fax: 0161 236 3651
e-mail: info@harrison-ince.co.uk