All These drawings are for the purpose of achieving local authority planning and building regulations plans approval only and should not be used as a working drawings for building construction. These design drawings must be read in conjunction with structural engineers design, drawings and calculations.

N

Location plan Scale 1:1250

Site Plan Scale 1:500

Location & site plan @A3

a2z estates
& MAINTENANCE
256 Finney Lane SK8 3QD
www.a2zestates.co.uk
0161 232 9307

Retail Unit
1 Meldon Rd Manchester M13 0TZ

1915

01 A

All rights reserved. © Crown copyright 2011. These plans & specifications are the property of A2Z Estates, and shall not be re-printed, reproduced, modified in whole or part without written consent, nor shall any building or structure be constructed in accordance with such plans or specifications thereof without written consent.

All These drawings are for the purpose of achieving local authority planning and building regulations plans approval only and should not be used as a working drawings for building construction. These design drawings must be read in conjunction with structural engineers design, drawings and calculations.

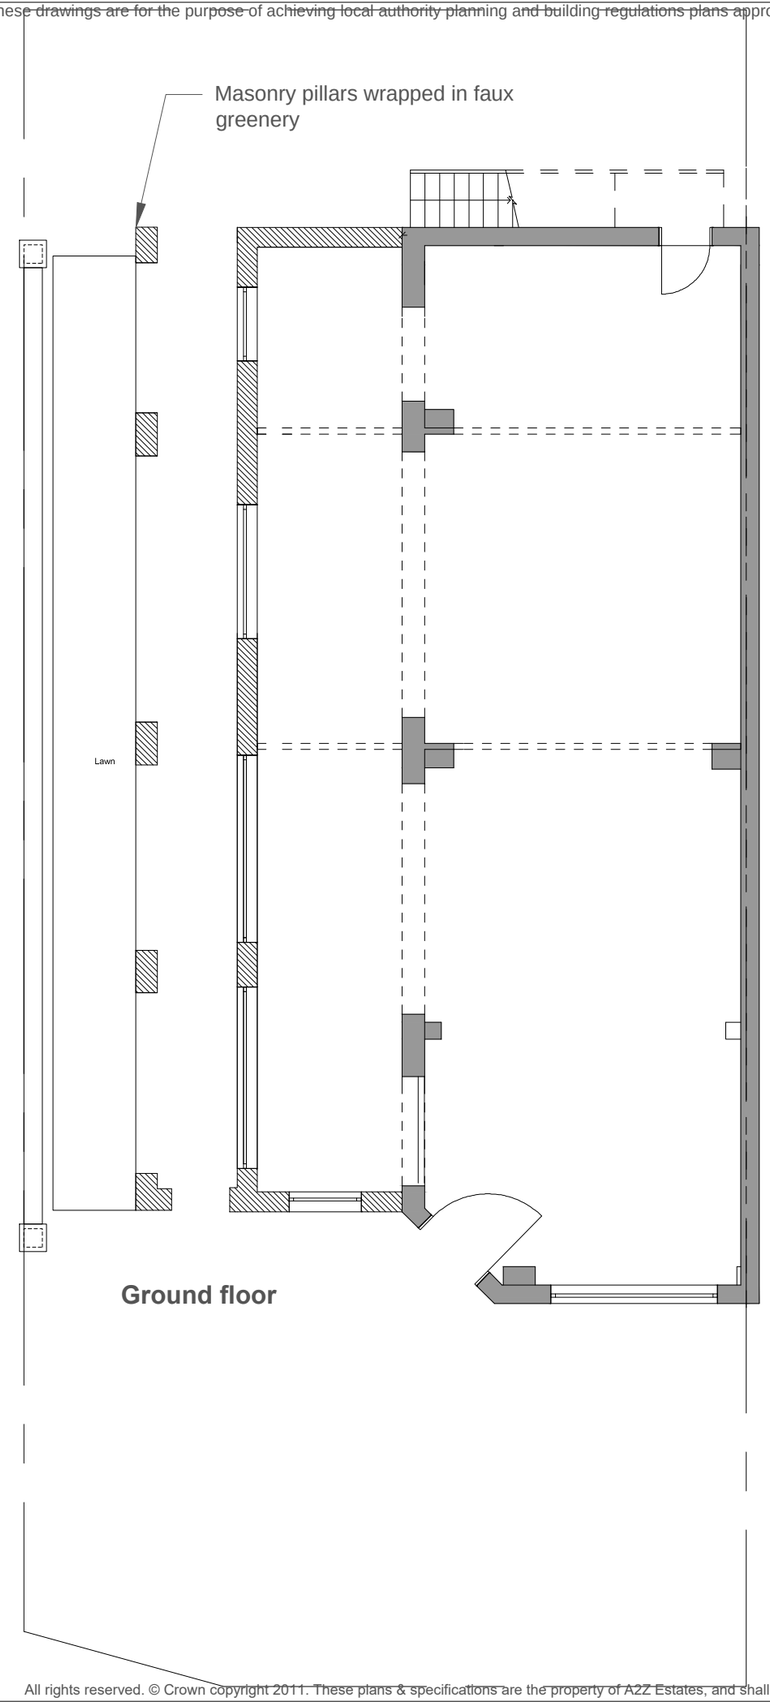

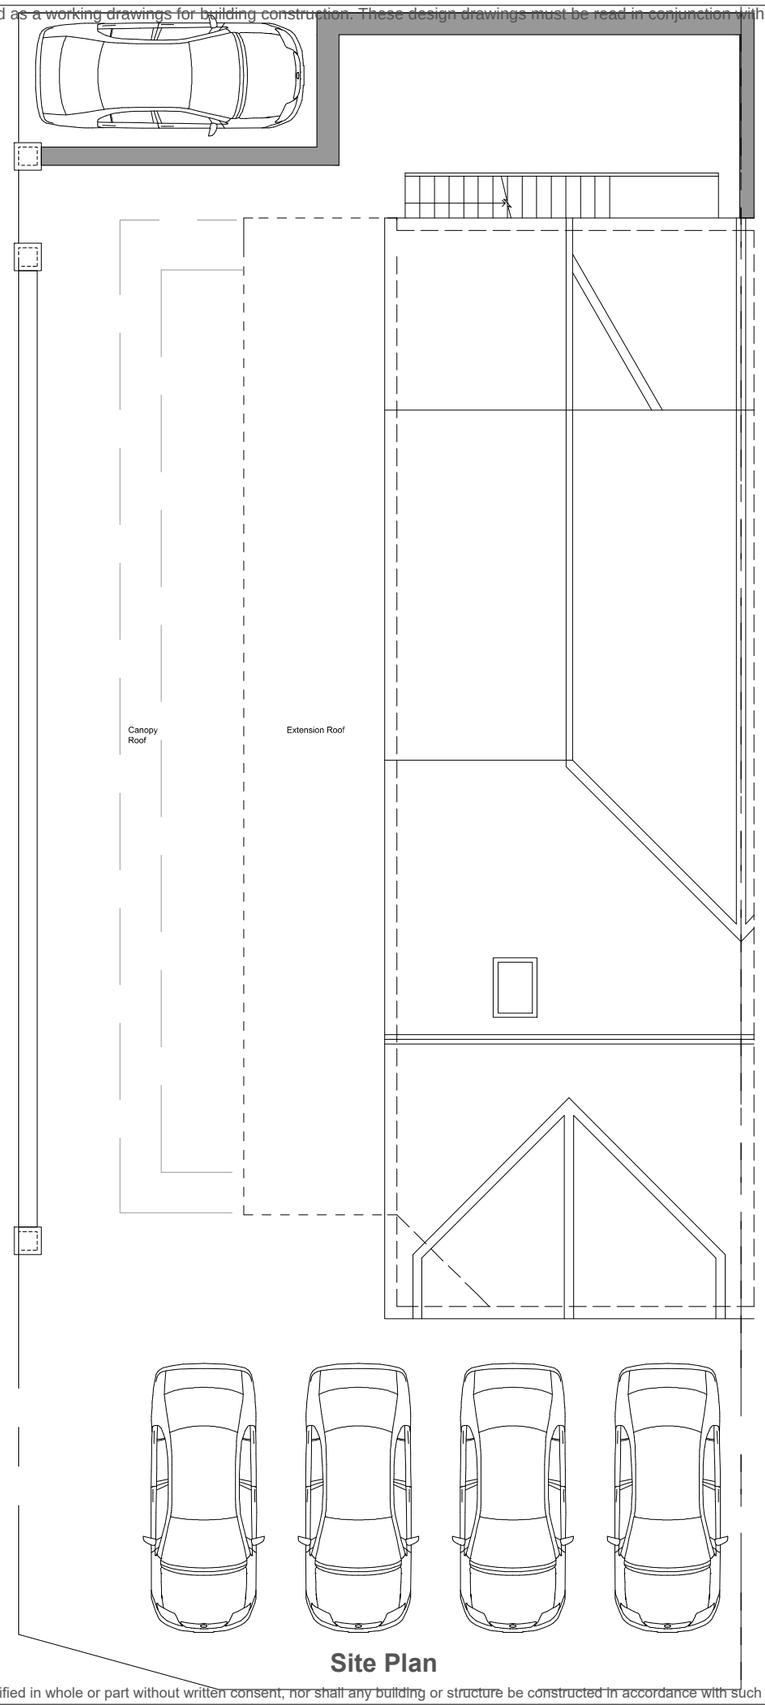

Floor and site plans

1:100@A3

Proposed

a2z estates & MAINTENANCE
256 Finney Lane SK8 3QD
www.a2zestates.co.uk
0161 232 9307

Retail Unit

1 Meldon Rd Manchester M13 0TZ

1915

02 A

All rights reserved. © Crown copyright 2011. These plans & specifications are the property of A2Z Estates, and shall not be re-printed, reproduced, modified in whole or part without written consent, nor shall any building or structure be constructed in accordance with such plans or specifications thereof without written consent.

All These drawings are for the purpose of achieving local authority planning and building regulations plans approval only and should not be used as a working drawings for building construction. These design drawings must be read in conjunction with structural engineers design, drawings and calculations.

Side Elevation

Masonry pillars wrapped in faux greenery

Masonry pillars rendered Grey

Front Elevation

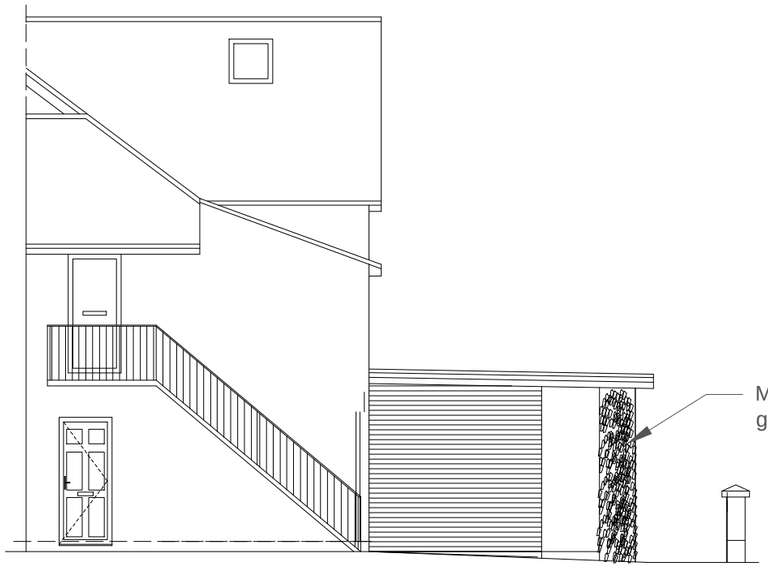

Masonry pillars wrapped in faux greenery

Rear Elevation

Elevations 1:75@A3

Proposed

a2z estates & MAINTENANCE
256 Finney Lane SK8 3QD
www.a2zestates.co.uk
0161 232 9307

Retail Unit

1 Meldon Rd Manchester M13 0TZ

1915

03 A

All rights reserved. © Crown copyright 2011. These plans & specifications are the property of A2Z Estates, and shall not be re-printed, reproduced, modified in whole or part without written consent, nor shall any building or structure be constructed in accordance with such plans or specifications thereof without written consent.