

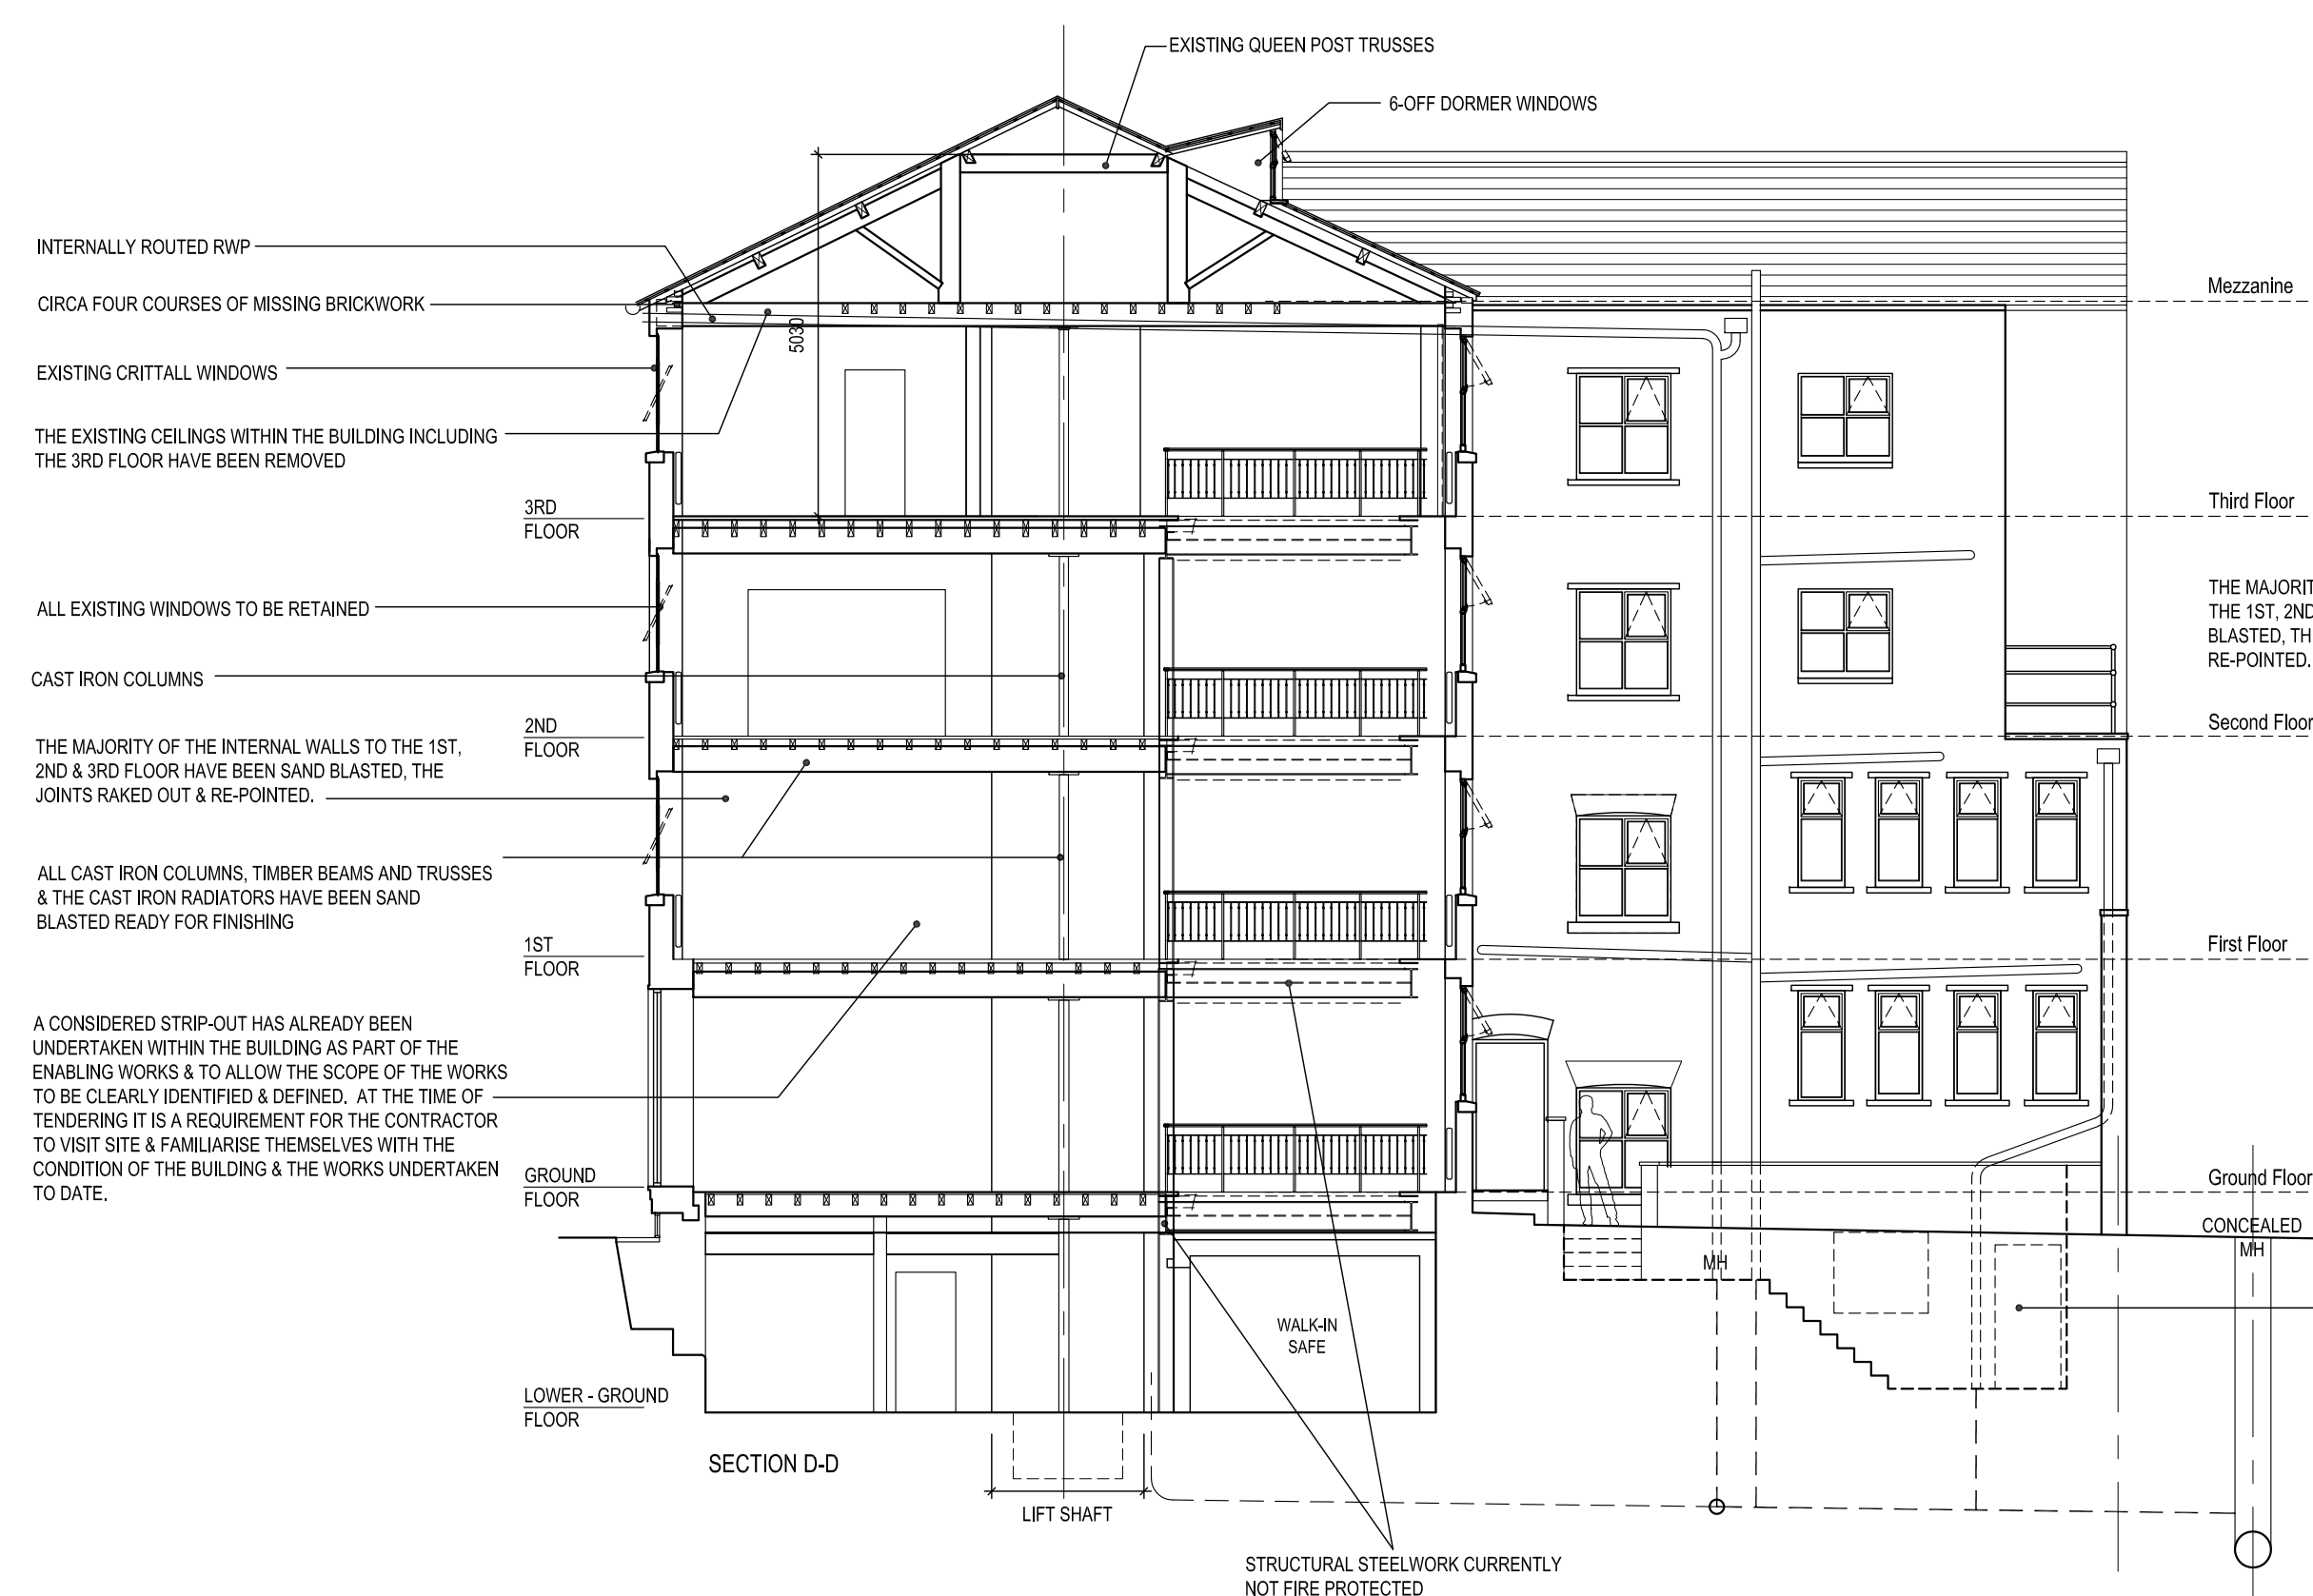
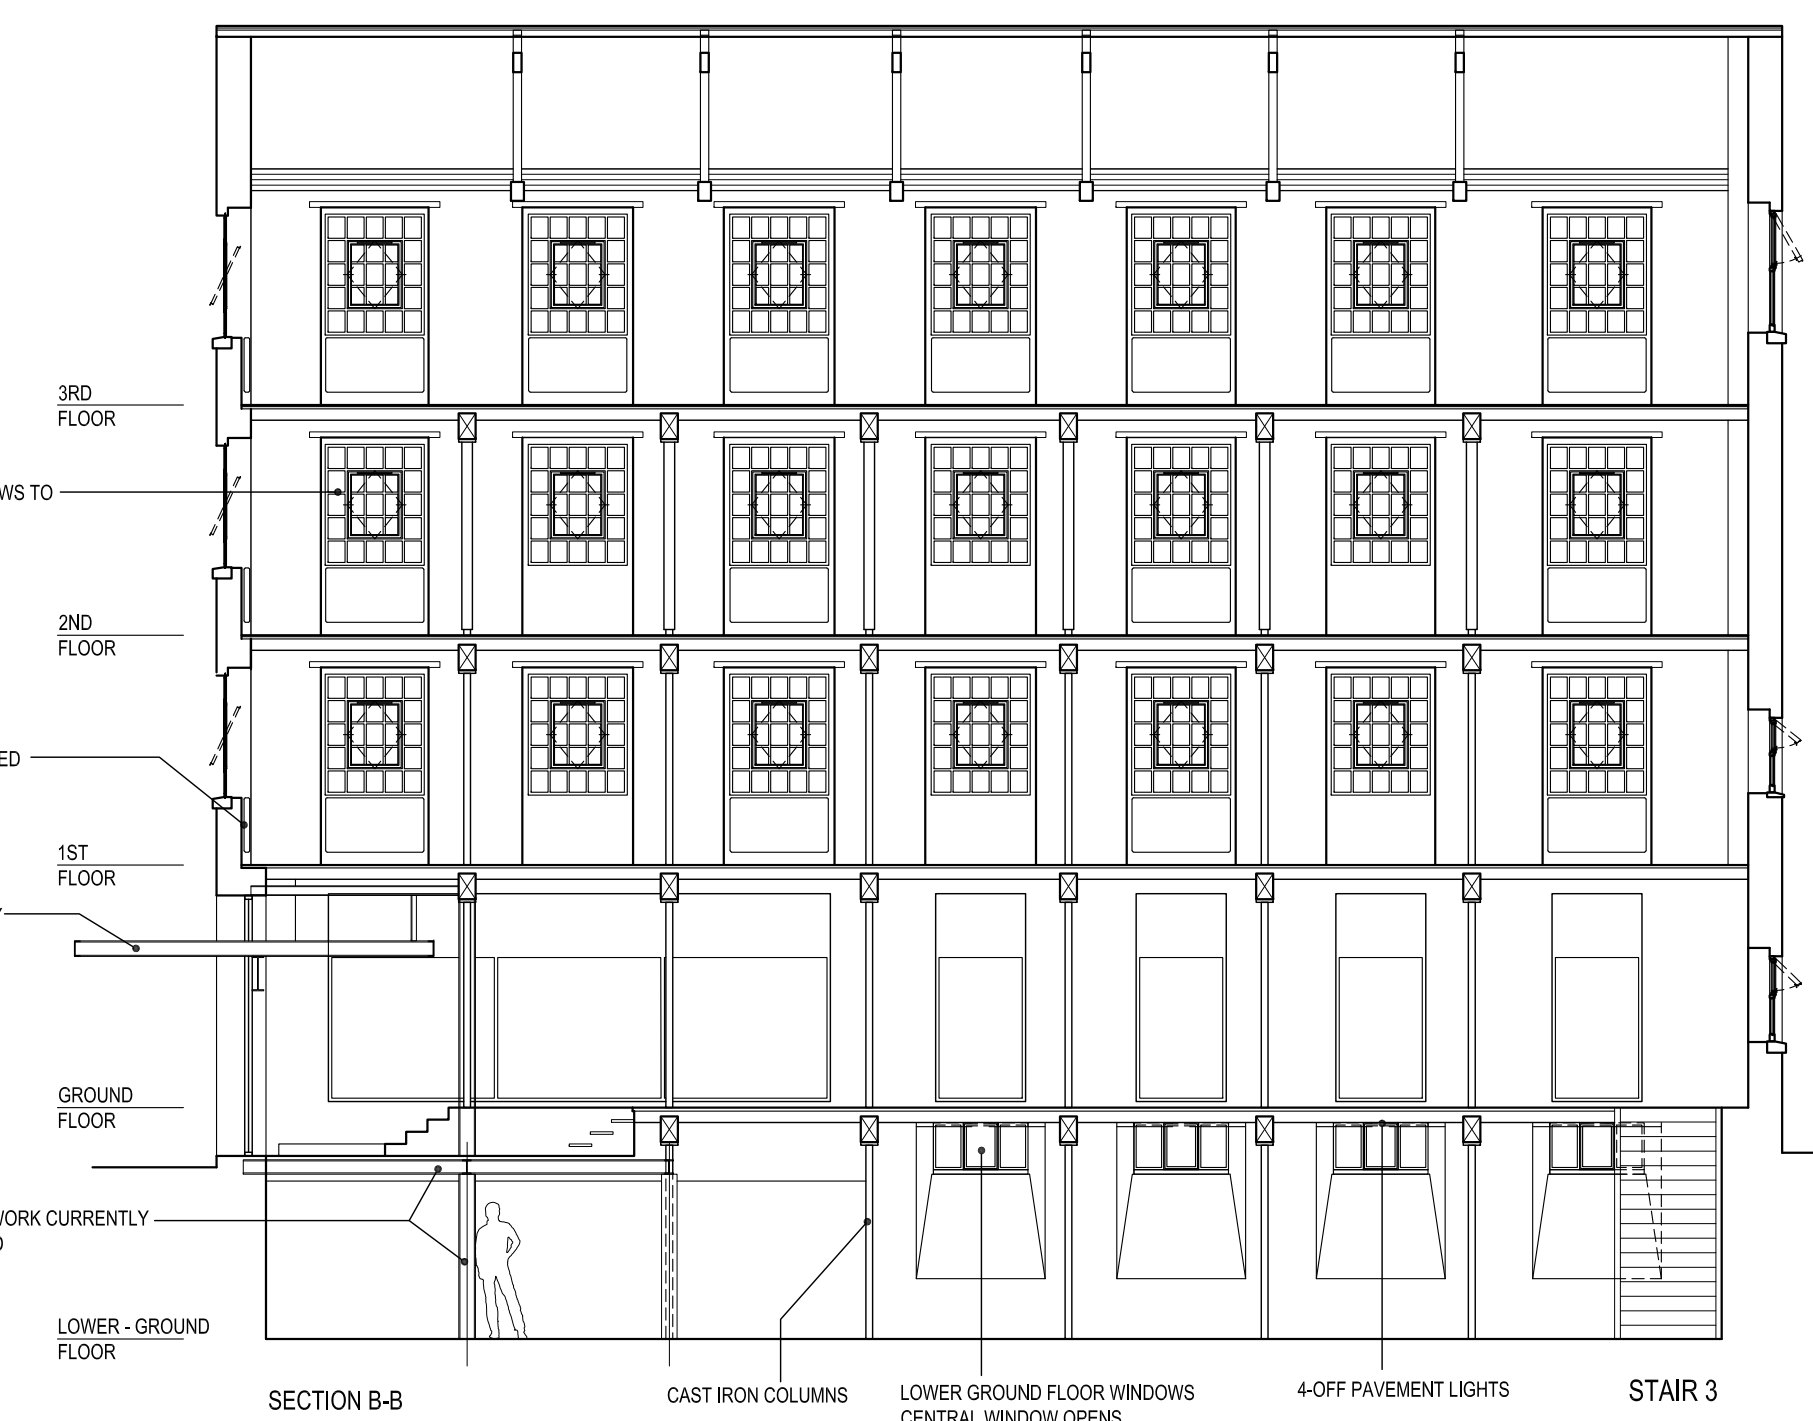


This drawing is subject to copyright. ©

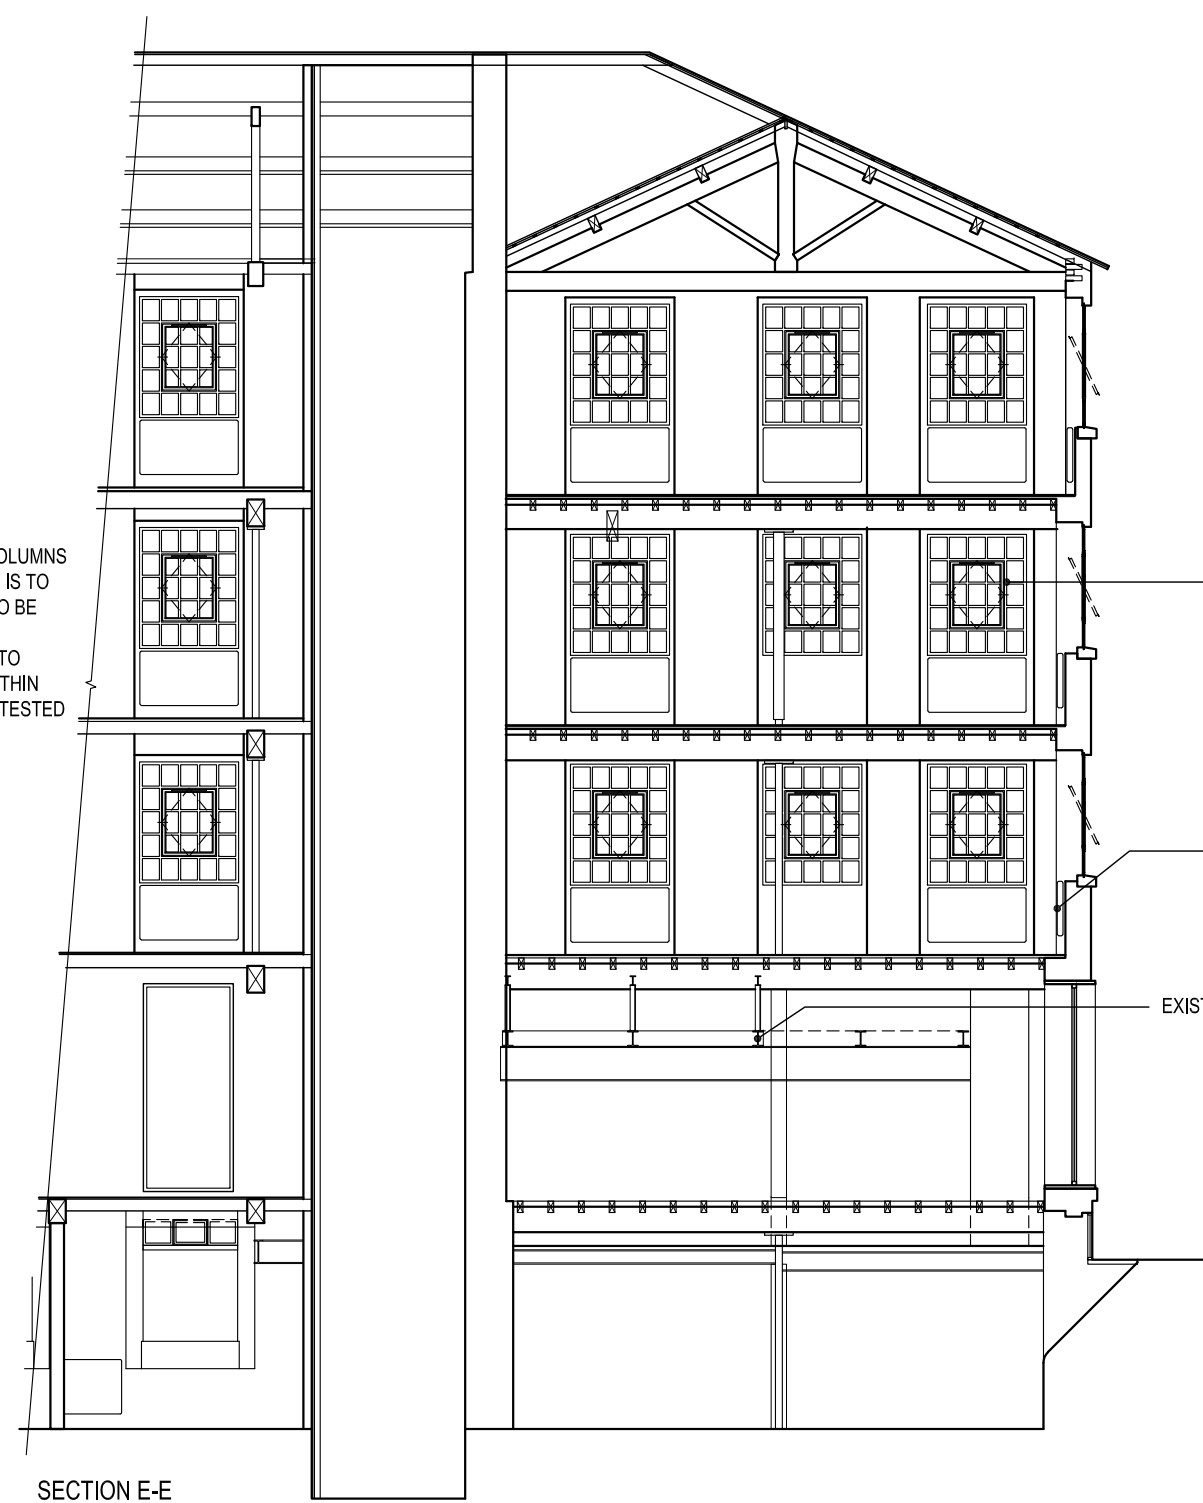

THE CHIMNEY BREAST FROM THE GROUND & FIRST FLOOR HAVE HISTORICALLY BEEN REMOVED. THE EXISTING STRUCTURAL SUPPORTS INSTALLED TO SUPPORT THE CHIMNEY BREAST FROM THE 2ND FLOOR UPWARDS ARE INADEQUATE & NEED TO BE REPLACED.

THE EXISTING STAIRCASE FROM THE GROUND TO 1ST FLOOR HAS ALREADY BEEN REMOVED - OPEN VOID

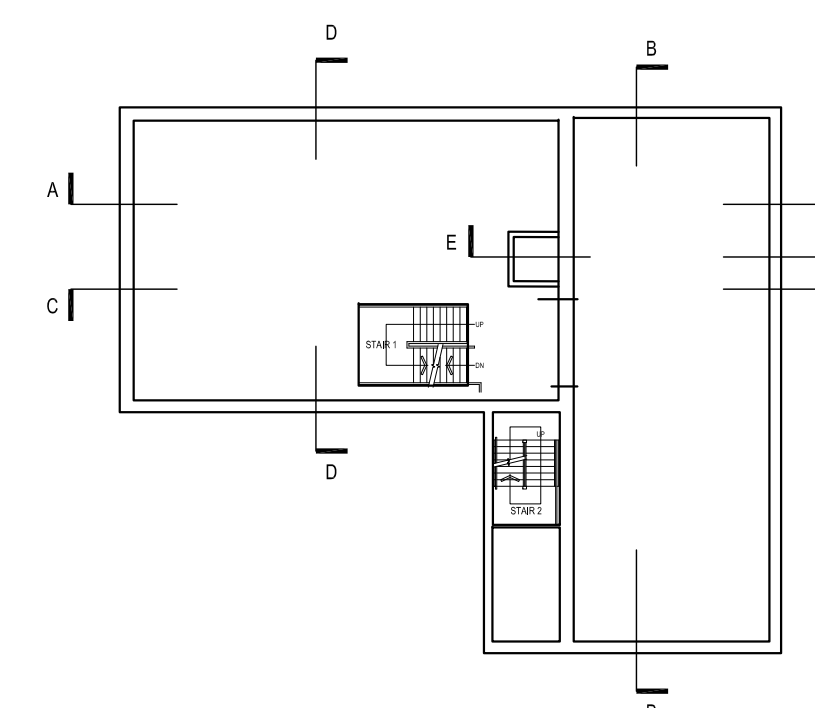

DRAWING APPROVED

SIGNED BY: DATE:

-	-	-
date	revision	

NRN

Designing The Difference

NRN Design Ltd
51 Turner Street
Northern Quarter
Manchester
M4 1DN

t: 0161 839 5544
e: mail@nrmdesign.co.uk

client

Noble Estates

project

9 Stevenson Square, Manchester. M1 1DB

drawing title

Existing Building Sections

location

Stevenson Sq, Lever St & Stevenson Place

drawn by

RC

date

02.10.19

design reference

NEL/001

drawing no.

004

revision

10

—

1

00

22

18