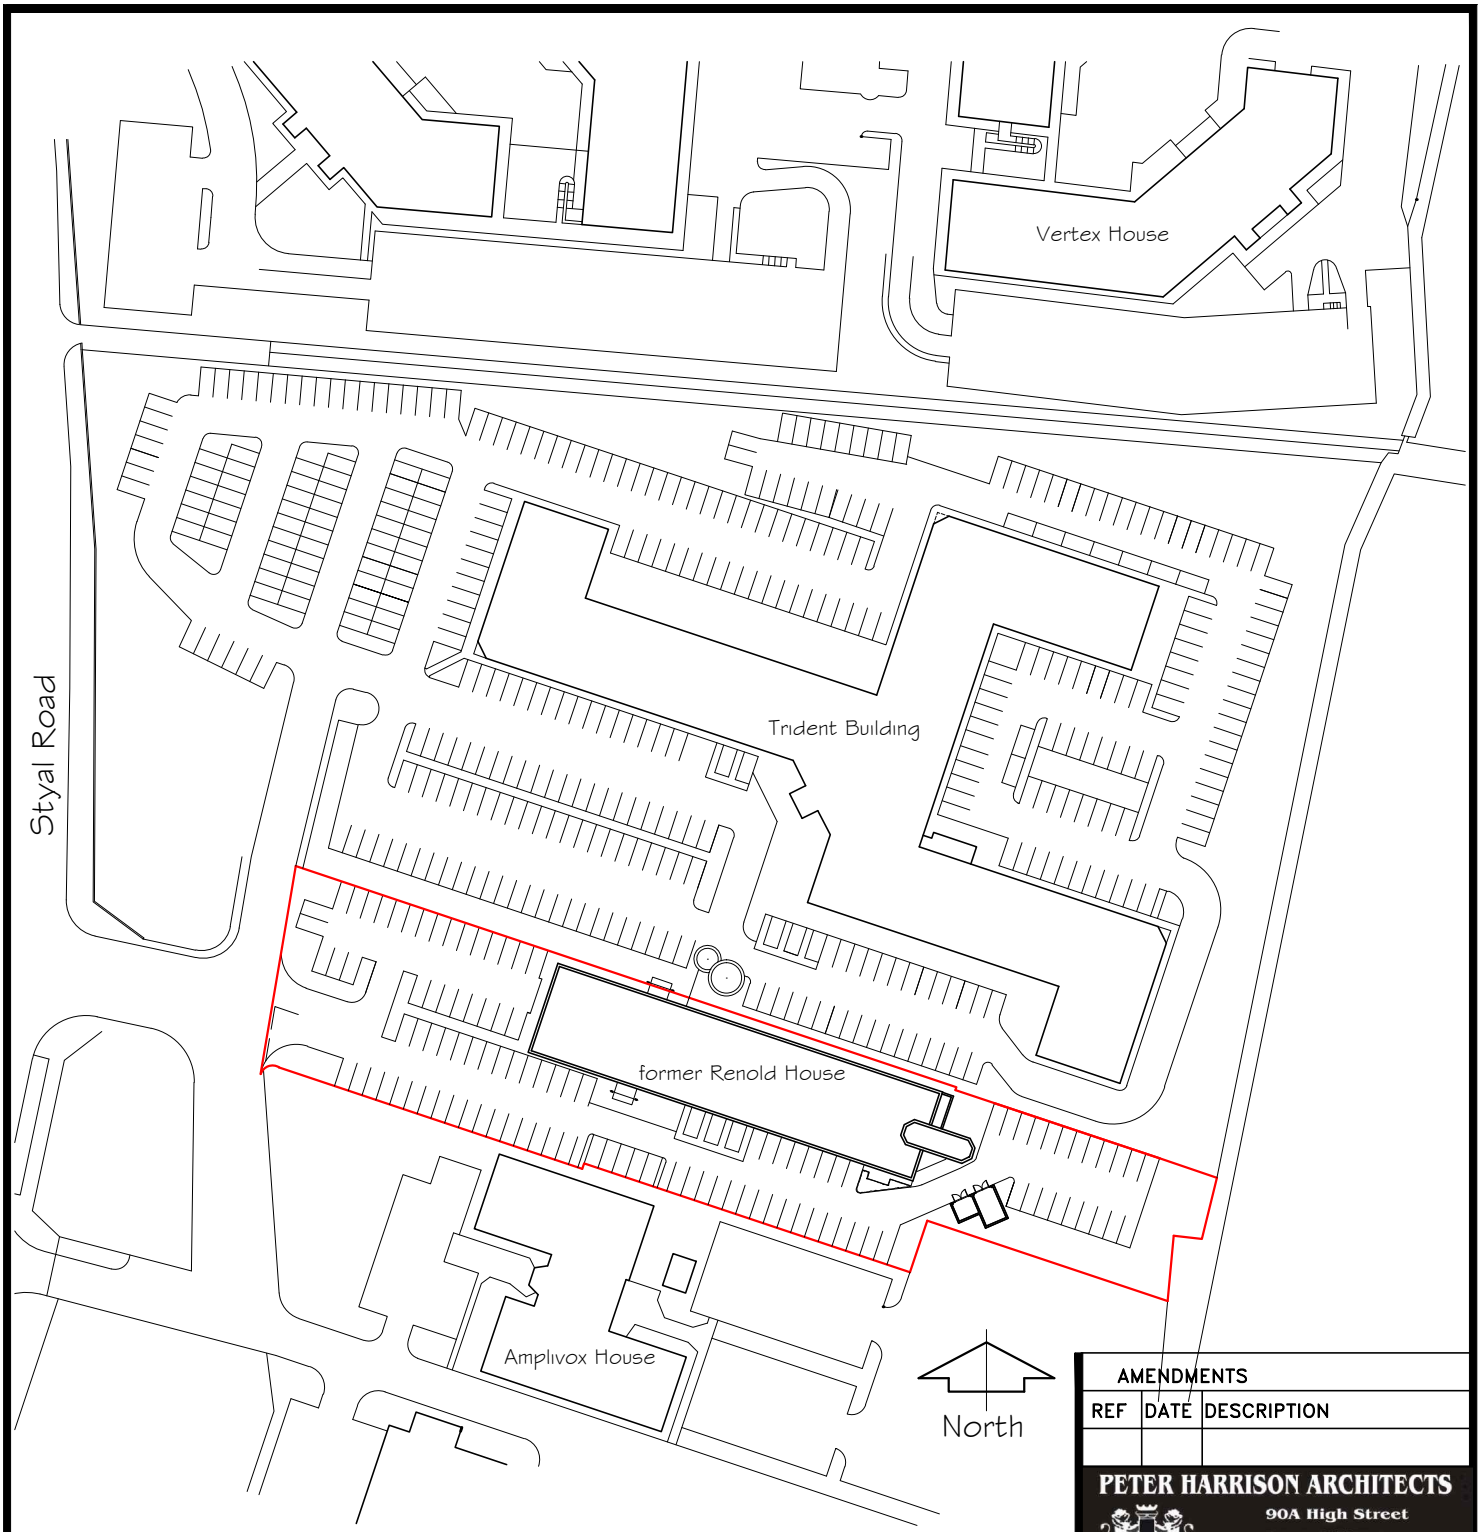

0 10 20 30 40 50
Metres

Site Area = 0.46 hectares
Easting 384160
Northing 385432

DO NOT SCALE FROM THIS DRAWING

This scheme is subject to town planning and all other necessary consents.
Dimensions, area and levels where given are only approximate and subject to site survey.
All dimensions are to be checked on site.
Any discrepancies are to be reported to the architect before work commences.
Figured dimensions only are to be taken from this drawing.
This drawing is to be read in conjunction with all relevant consultants and / or specialists drawings / documents and any discrepancies or varations are to be notified to the architect before the affected work commences.
This drawing has been prepared to accompany an application for approval under the Town & Country Planning Act and shall not be copied in any format or used for any other purpose without the written permission of PETER HARRISON ARCHITECTS.

AMENDMENTS

REF	DATE	DESCRIPTION

PETER HARRISON ARCHITECTS
90A High Street
Lees, Oldham,
Lancashire OL4 5AA
Tel: 0161 785 9045

PROJECT
Proposed New Gas Compound / Bin Store
at
The Landings
former Renold Building, Trident 2,
Styal Road, Manchester, M22 5XB
for
Landis + Gyr Limited

TITLE
Location Plan

PLANNING APPLICATION

DATE	DRAWN
Sept 2020	MEP
SCALE	**DRG No**
1:1250	2799/AL/1000