
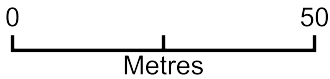


Location Plan - 14 Chilworth Steet, Manchester, M14 7PL

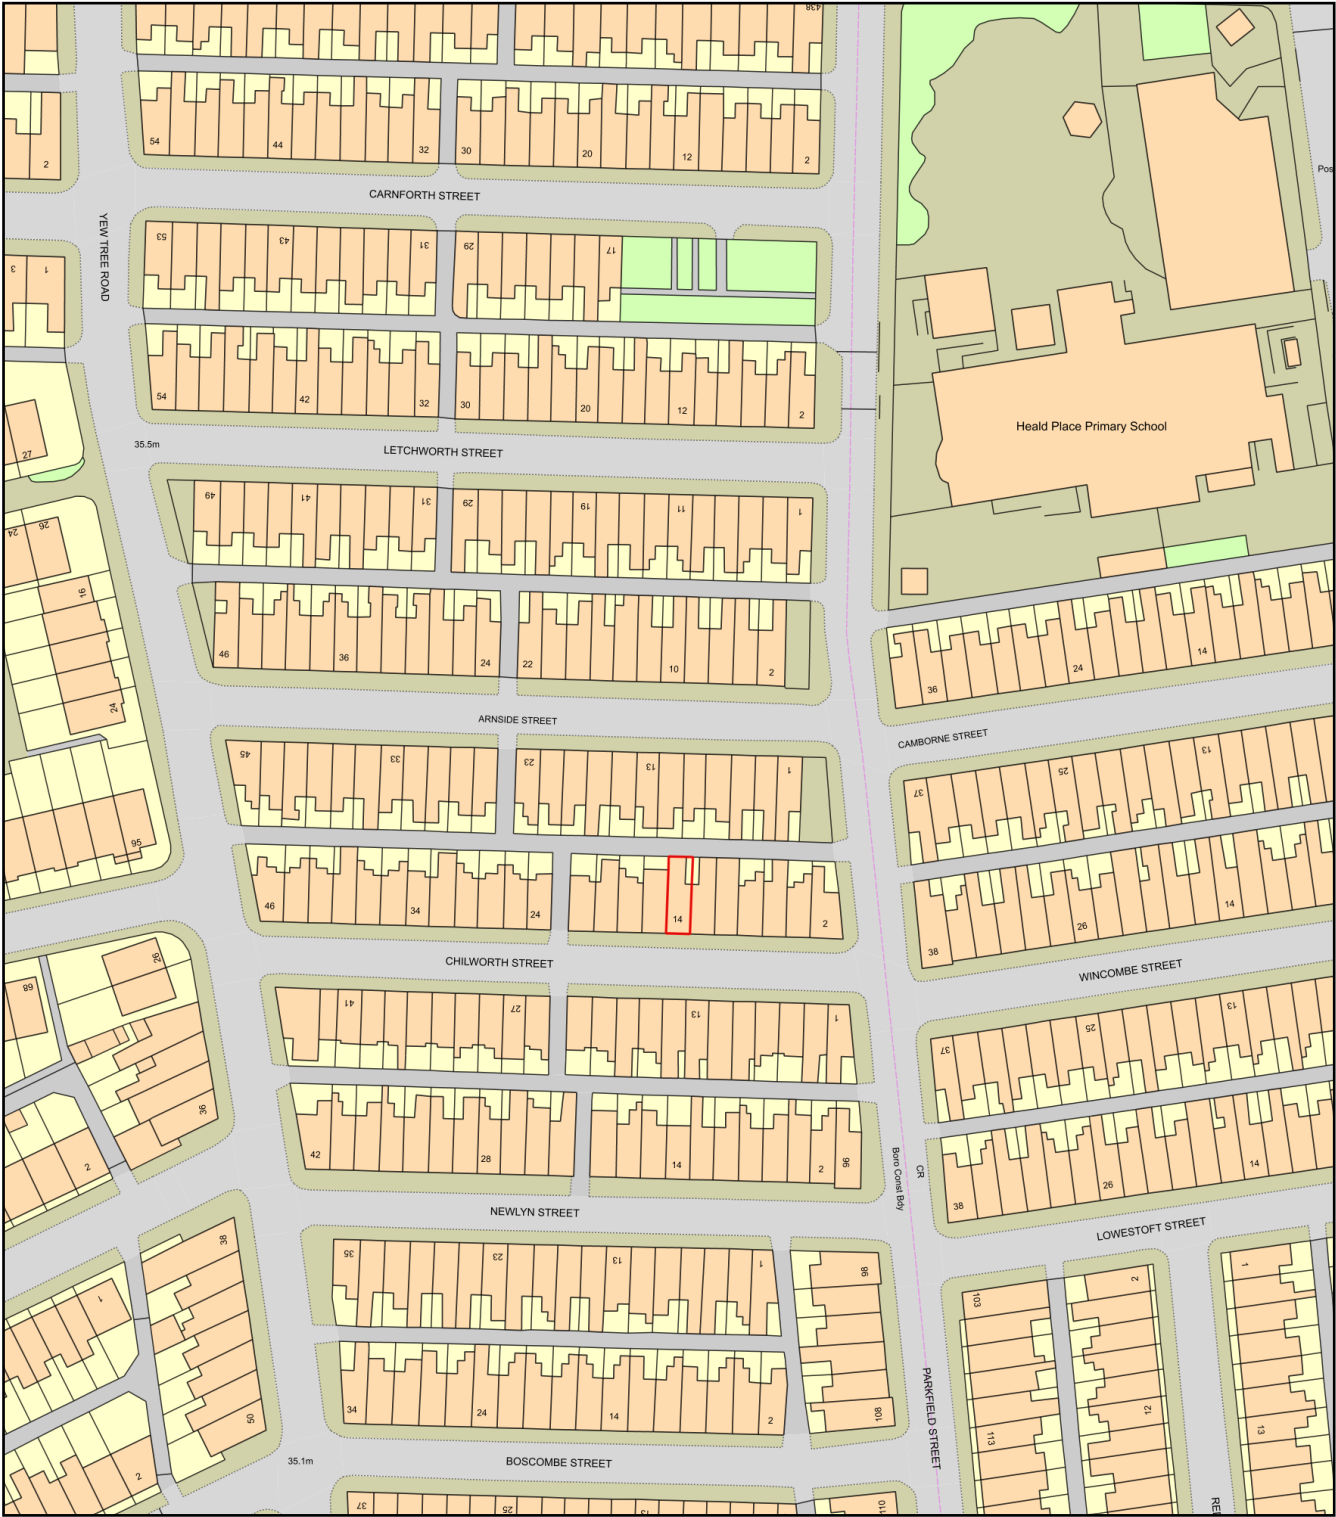

Plan Produced for: Andrew Blair
Date Produced: 28 Sep 2020
Plan Reference Number: TQRQM20272130837114
Scale: 1:1250 @ A4