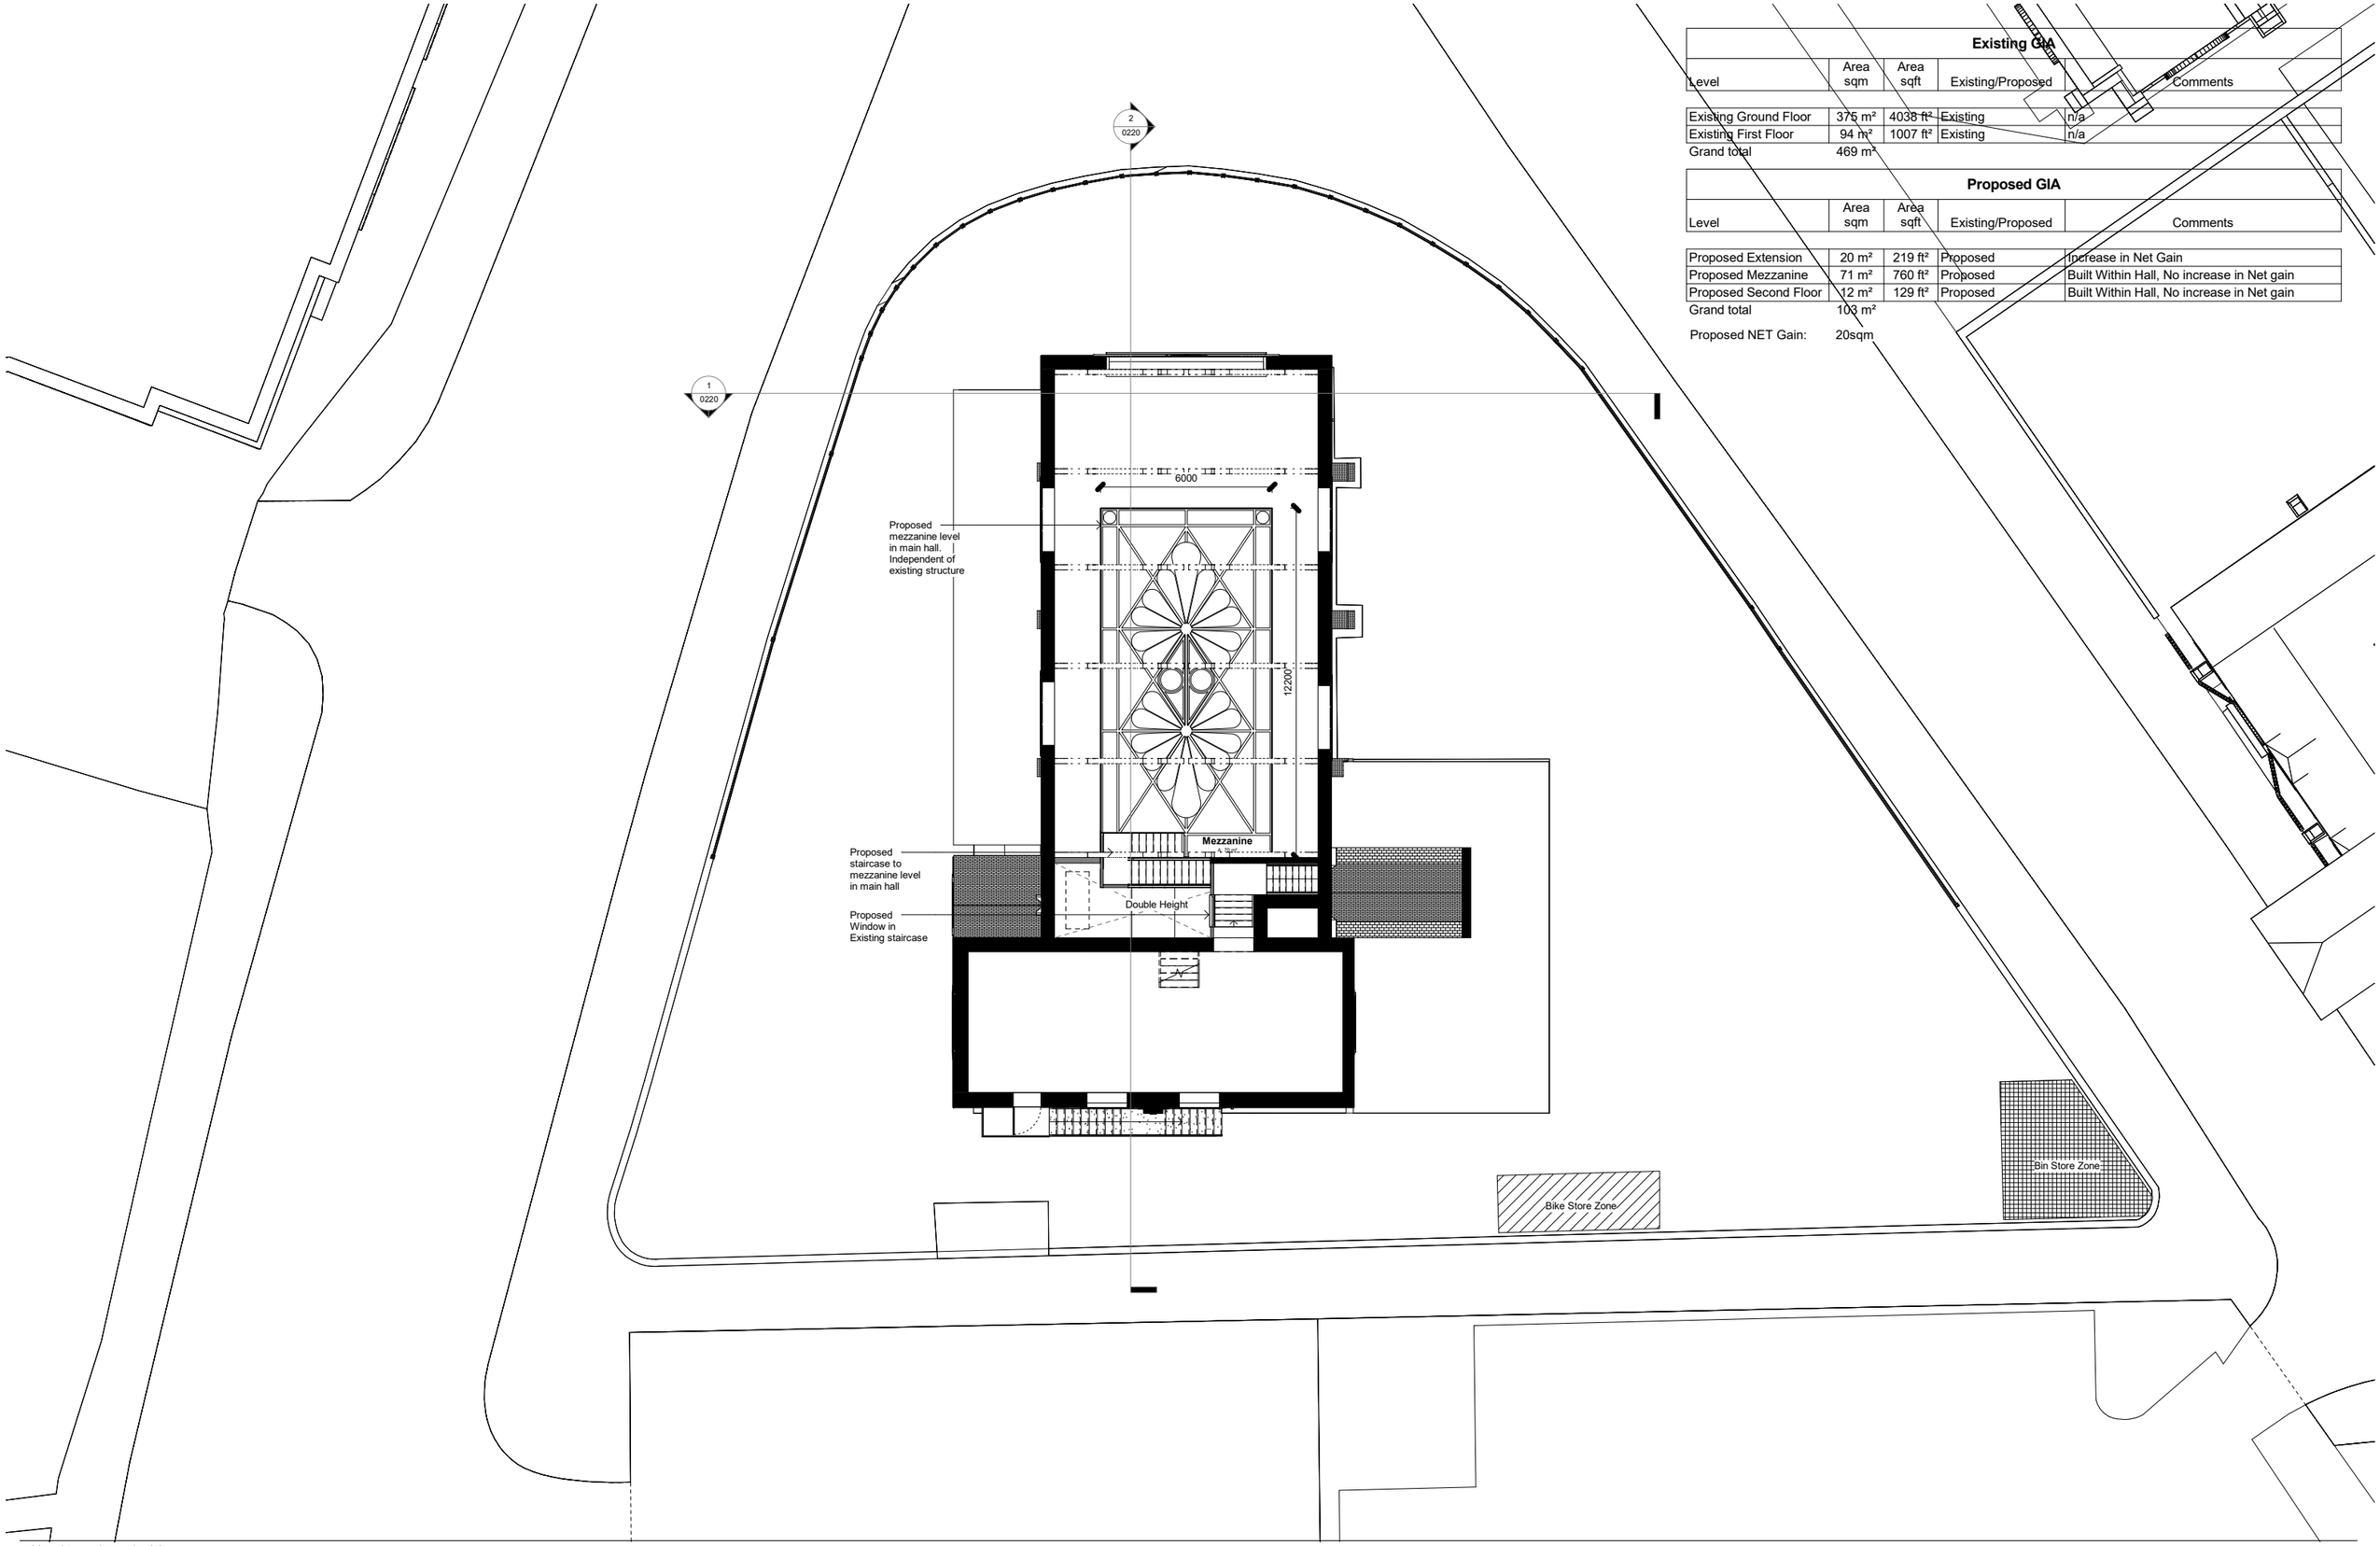


Existing GIA

Level	Area sqm	Area sqft	Existing/Proposed	Comments
Existing Ground Floor	375 m²	4038 ft²	Existing	n/a
Existing First Floor	94 m²	1007 ft²	Existing	n/a
Grand total	469 m²			

Proposed GIA

Level	Area sqm	Area sqft	Existing/Proposed	Comments
Proposed Extension	20 m²	219 ft²	Proposed	Increase in Net Gain
Proposed Mezzanine	71 m²	760 ft²	Proposed	Built Within Hall, No increase in Net gain
Proposed Second Floor	12 m²	129 ft²	Proposed	Built Within Hall, No increase in Net gain
Grand total	103 m²			

Proposed NET Gain: 20sqm

revision	date	drawn	description
-	XX.03.20	TH3M	Issued For Planning

Do not scale from drawings unless by agreement with architect. Use figured dimensions only. Check all dimensions on site prior to commencing the works. Drawing to be read in conjunction with other relevant consultant information.

This drawing is the copyright of TH3M Architects Ltd and must not be copied or reproduced in part, or in whole, without the express permission of the architect. Drawing to be read in conjunction with specification.

T H ∃ M

0m 2m 4m 6m 8m 10m

First Floor Plan
Proposed

T-0230-2-0201-First Floor Plan — number
- — revision

MKCC Parsonage St

1:100 @ A1 — scale
0230 — job reference
MGS — drawn

FOR PLANNING