


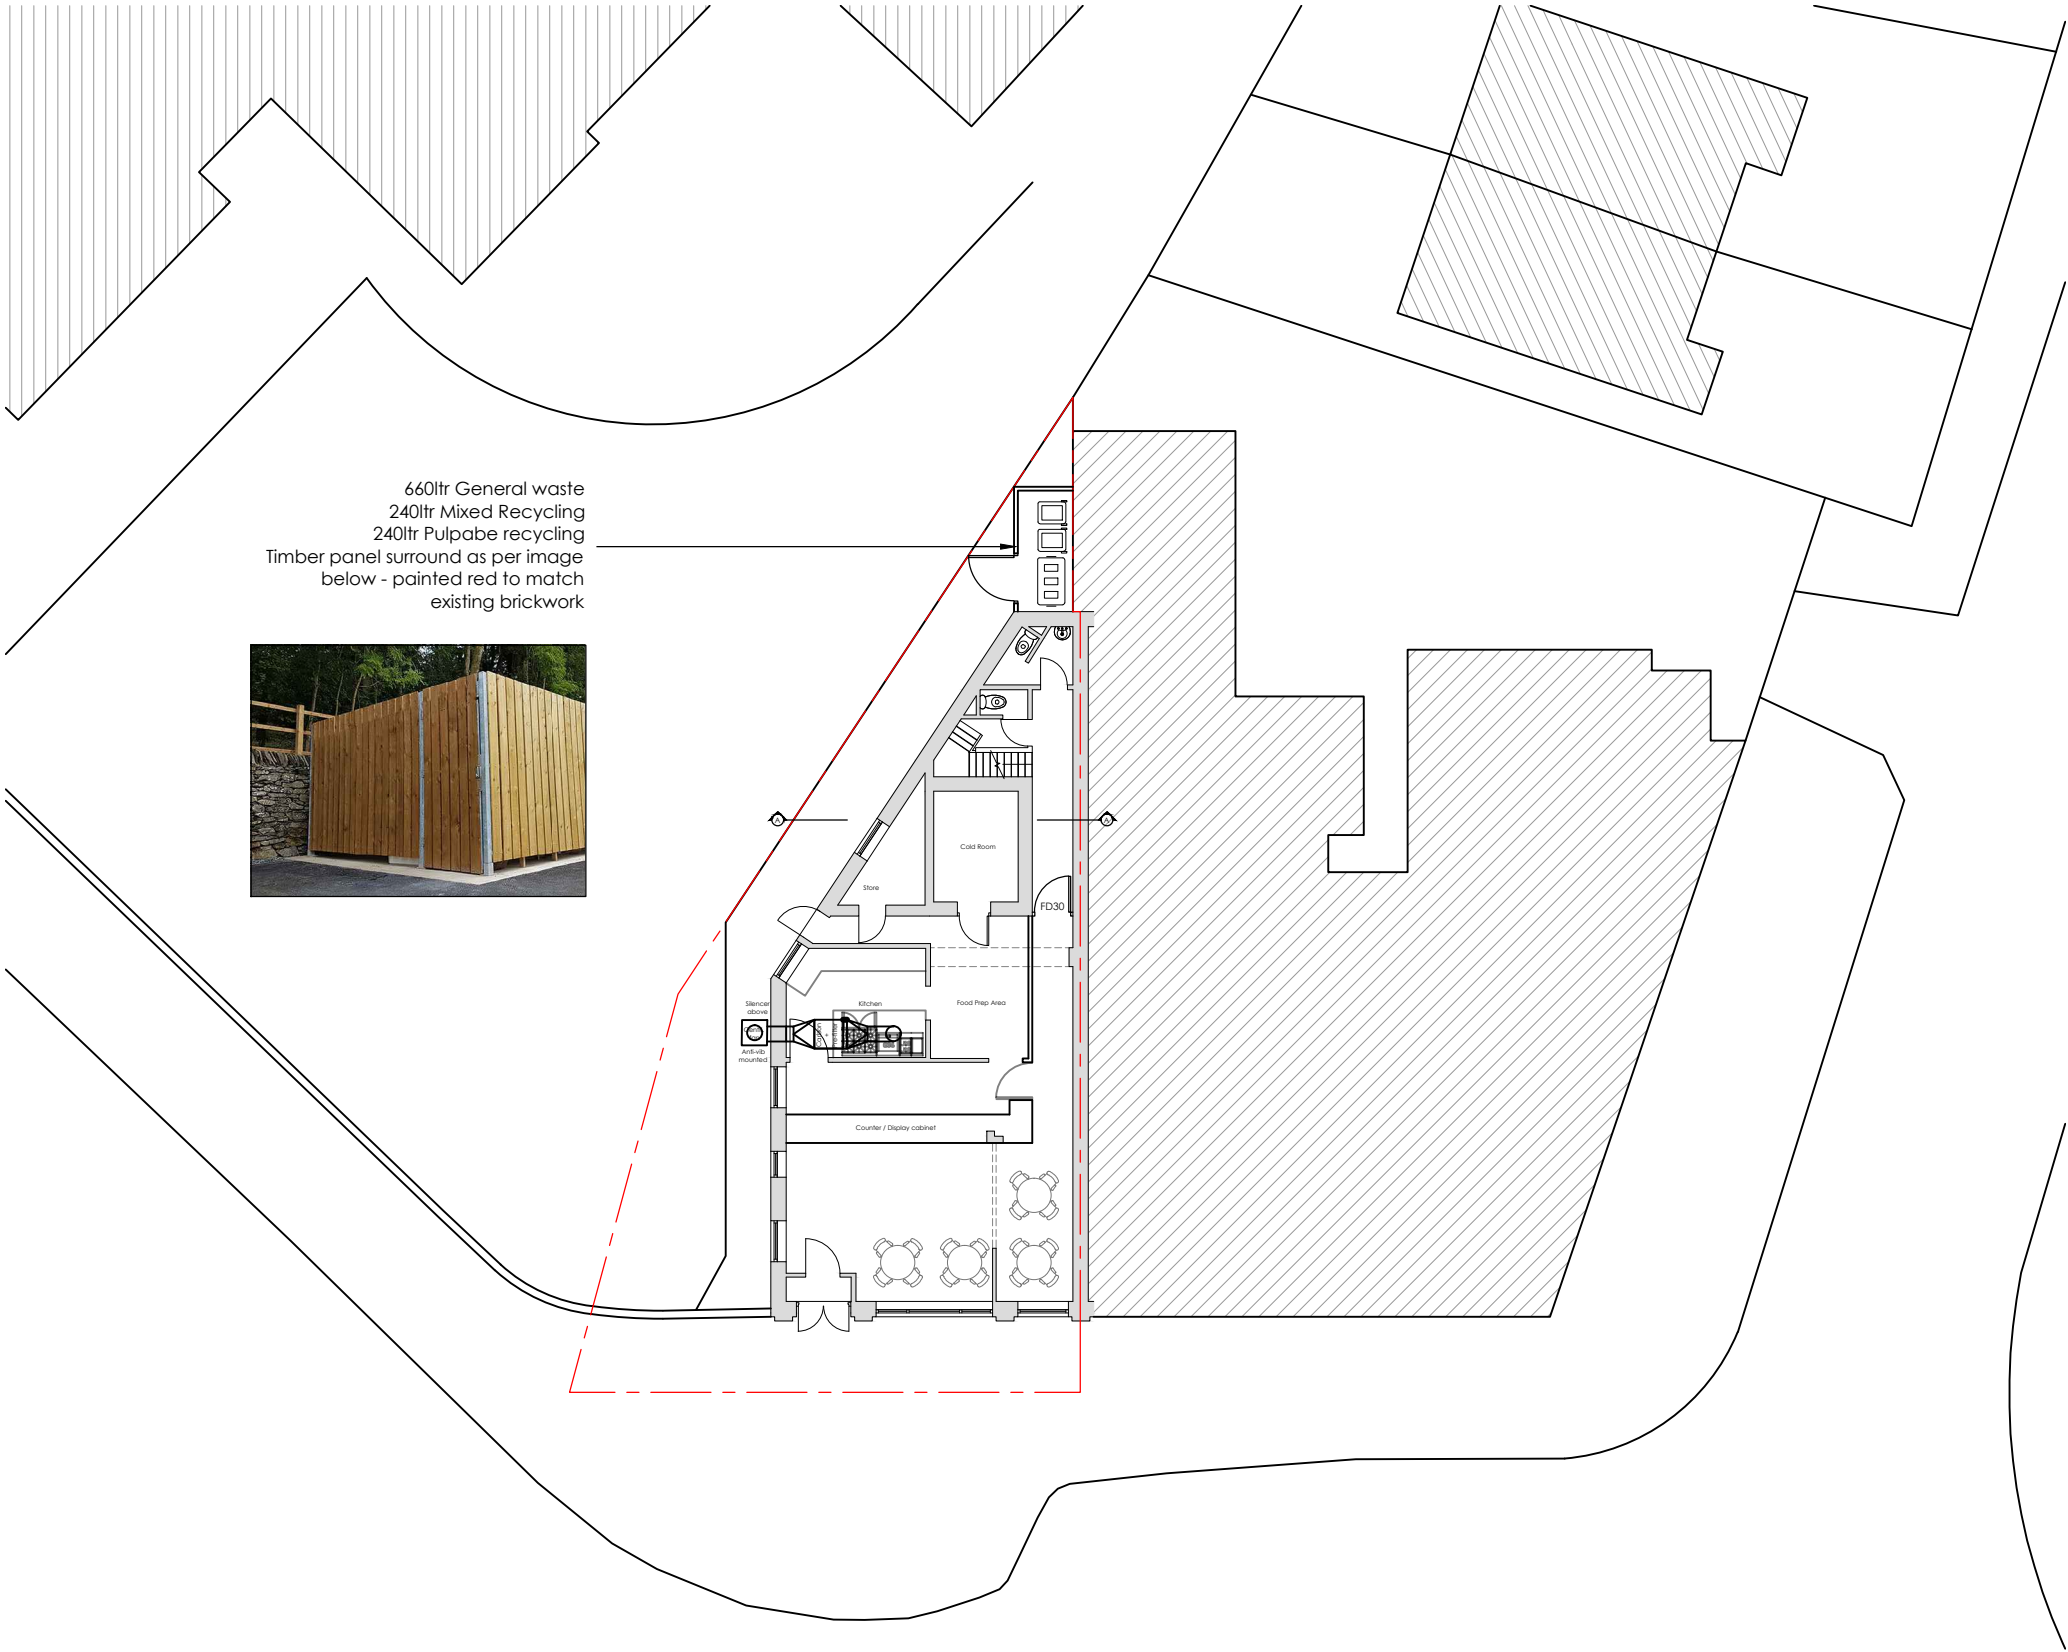


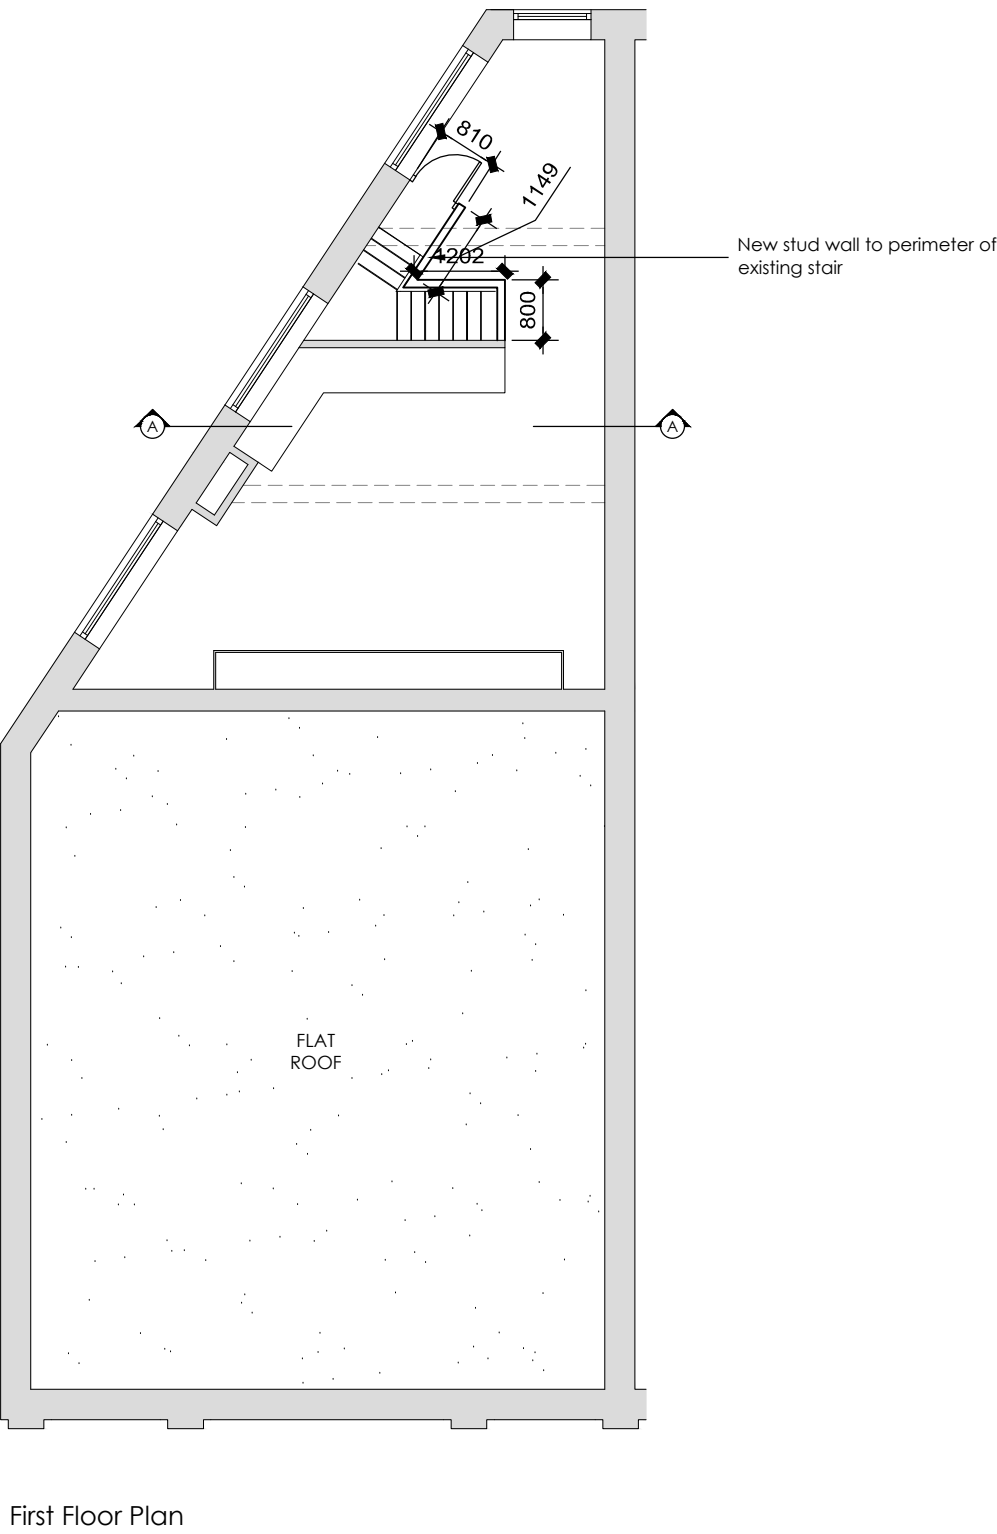


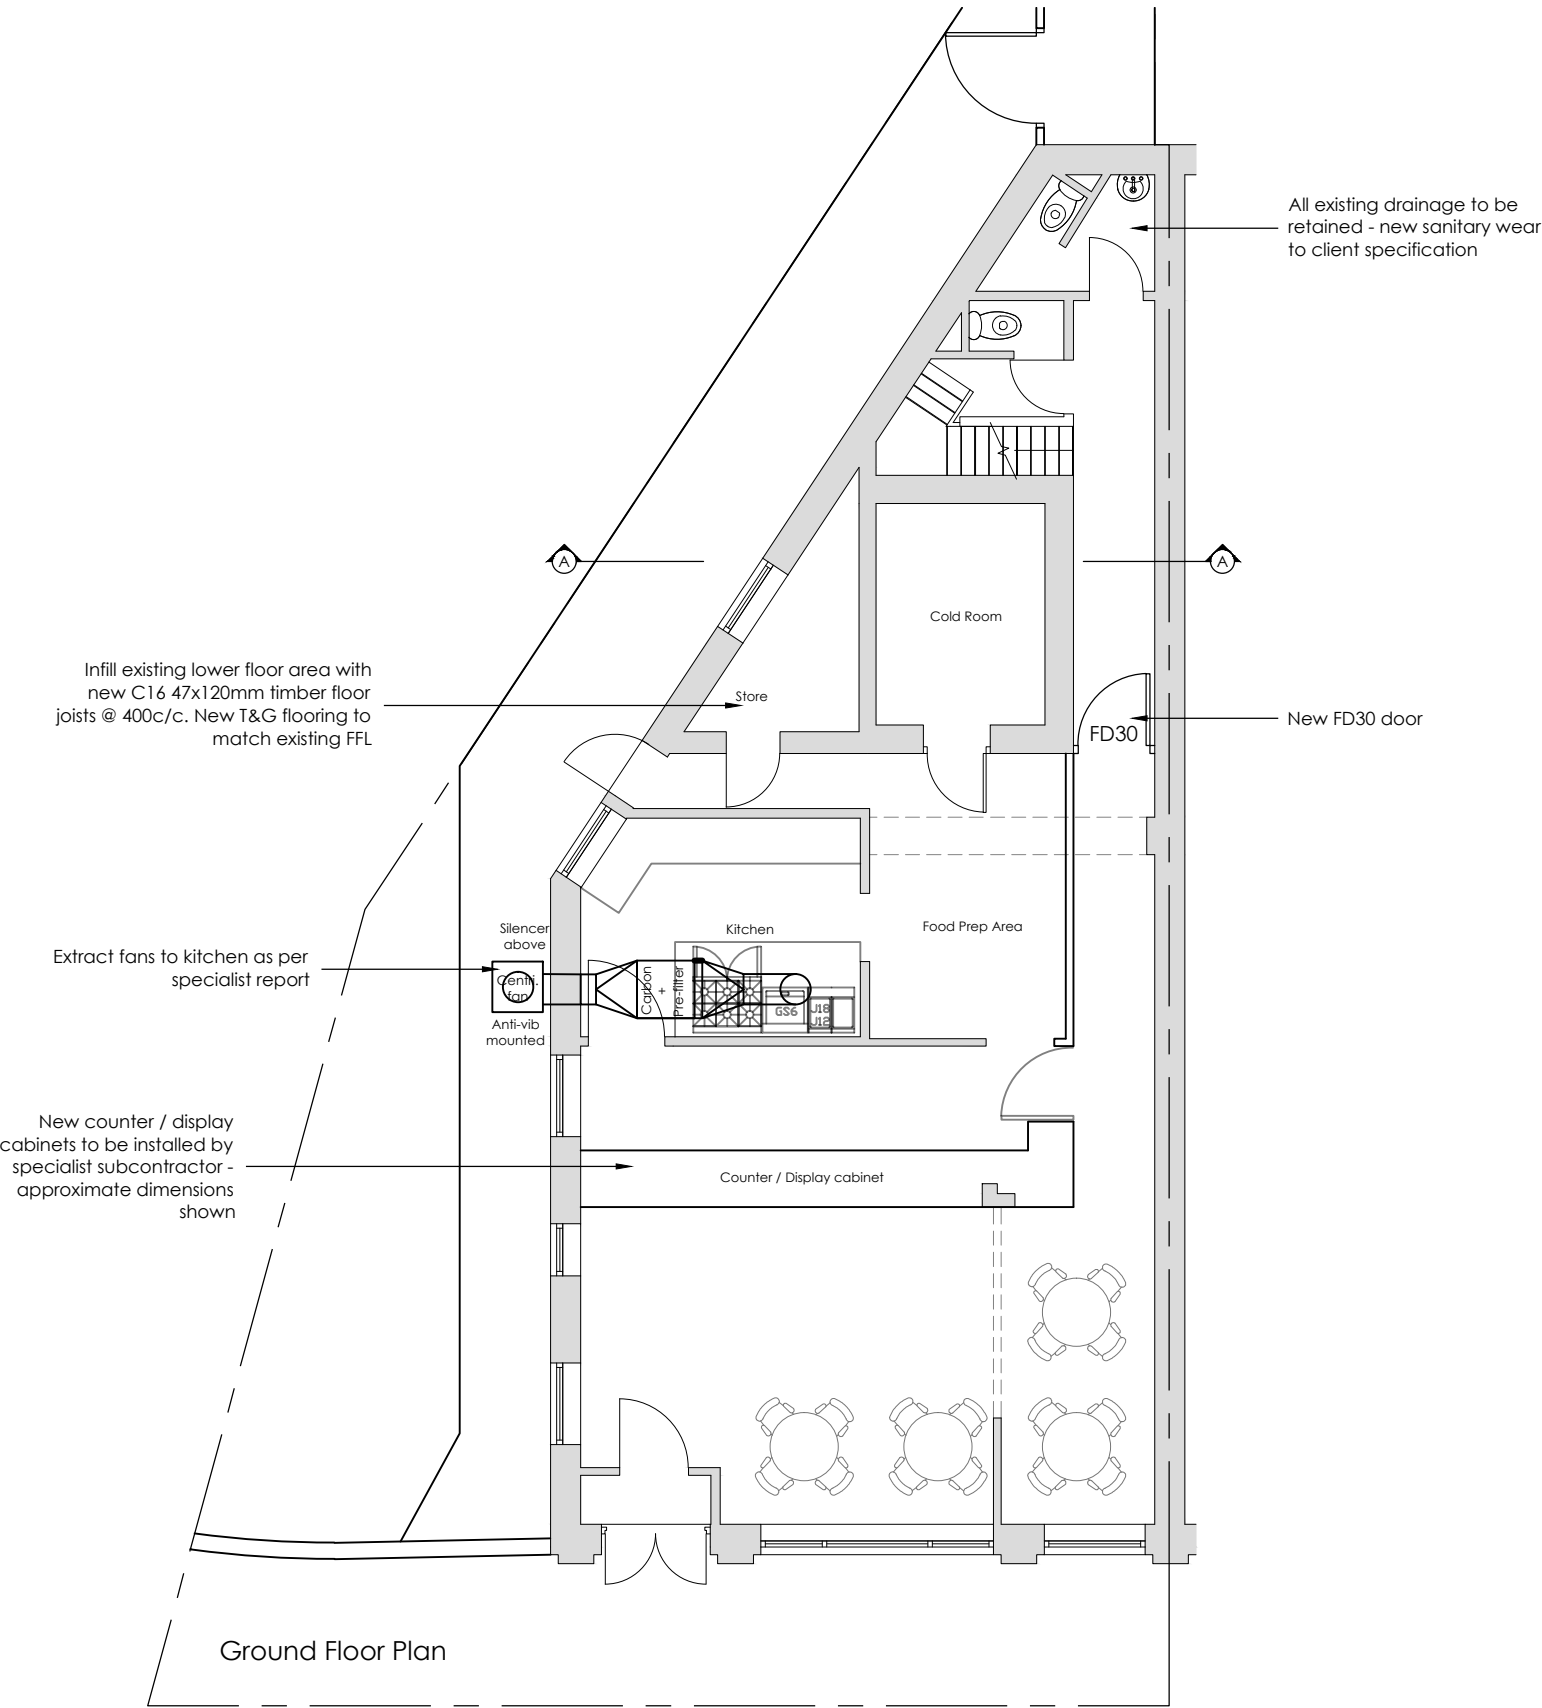

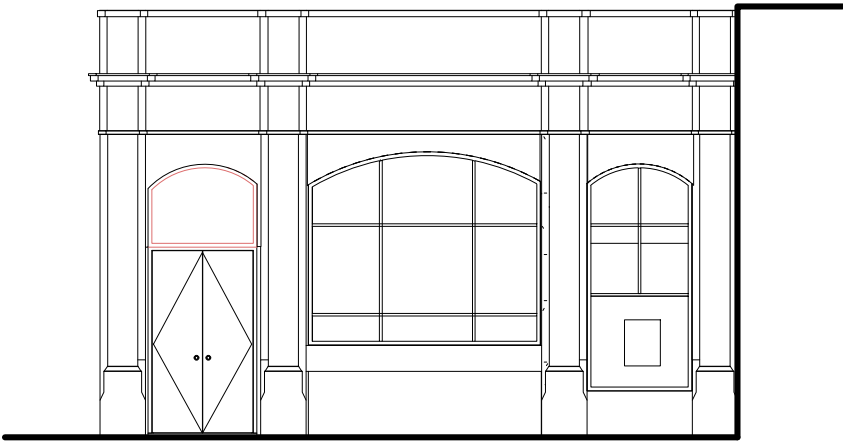


Front Elevation

Existing first floor windows provide unobstructed opening of 850 x 500mm wide (min 800mm & max 1100mm above floor) to form escape window in accordance with approved document B.

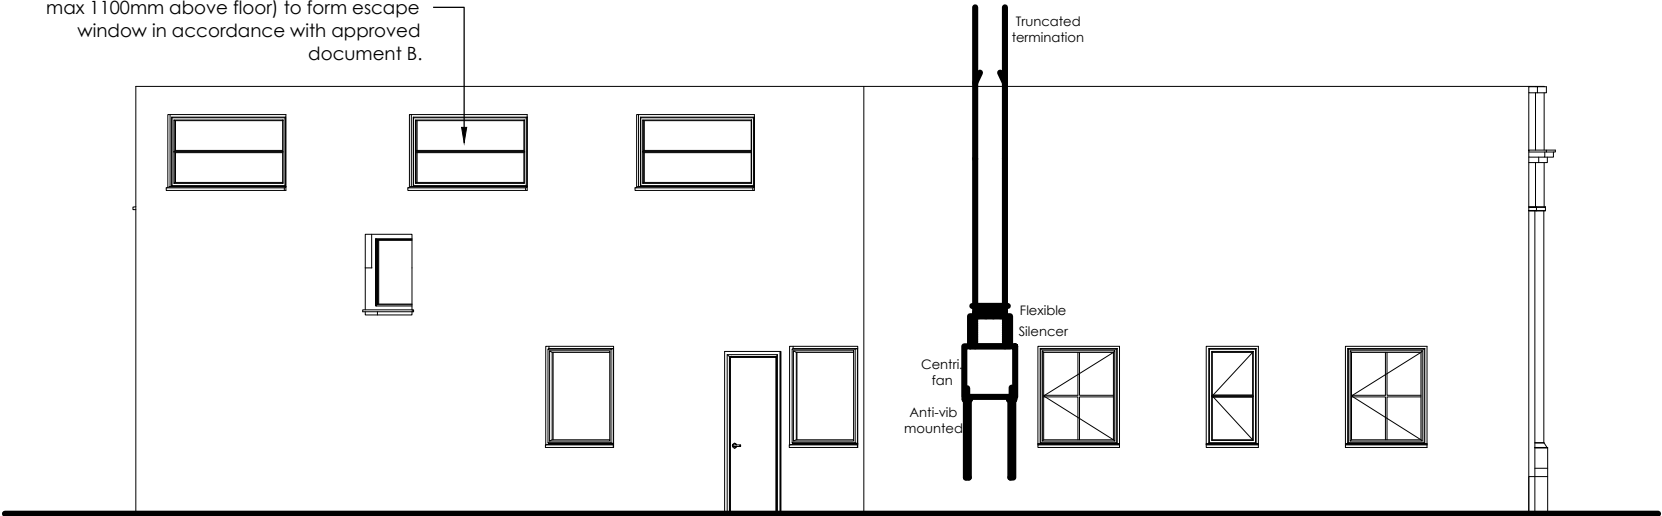

Side Elevation

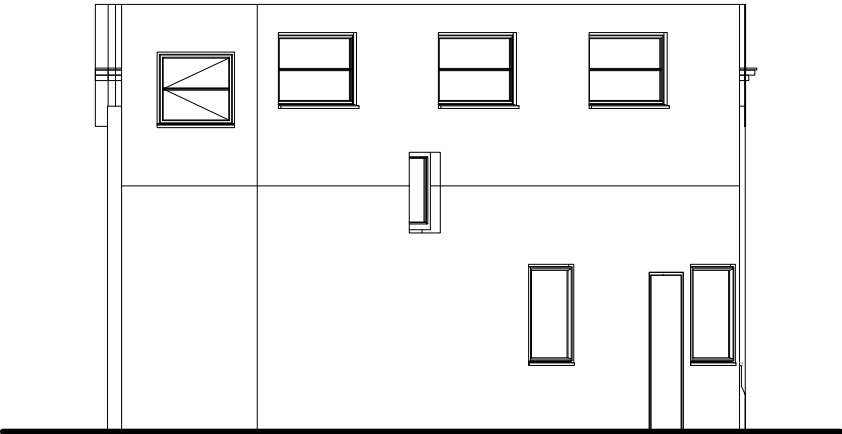

Rear Elevation