



ACOUSTIC FENCE TO REAR OF PLOTS 1 to 14 (scale - 1 to 20)

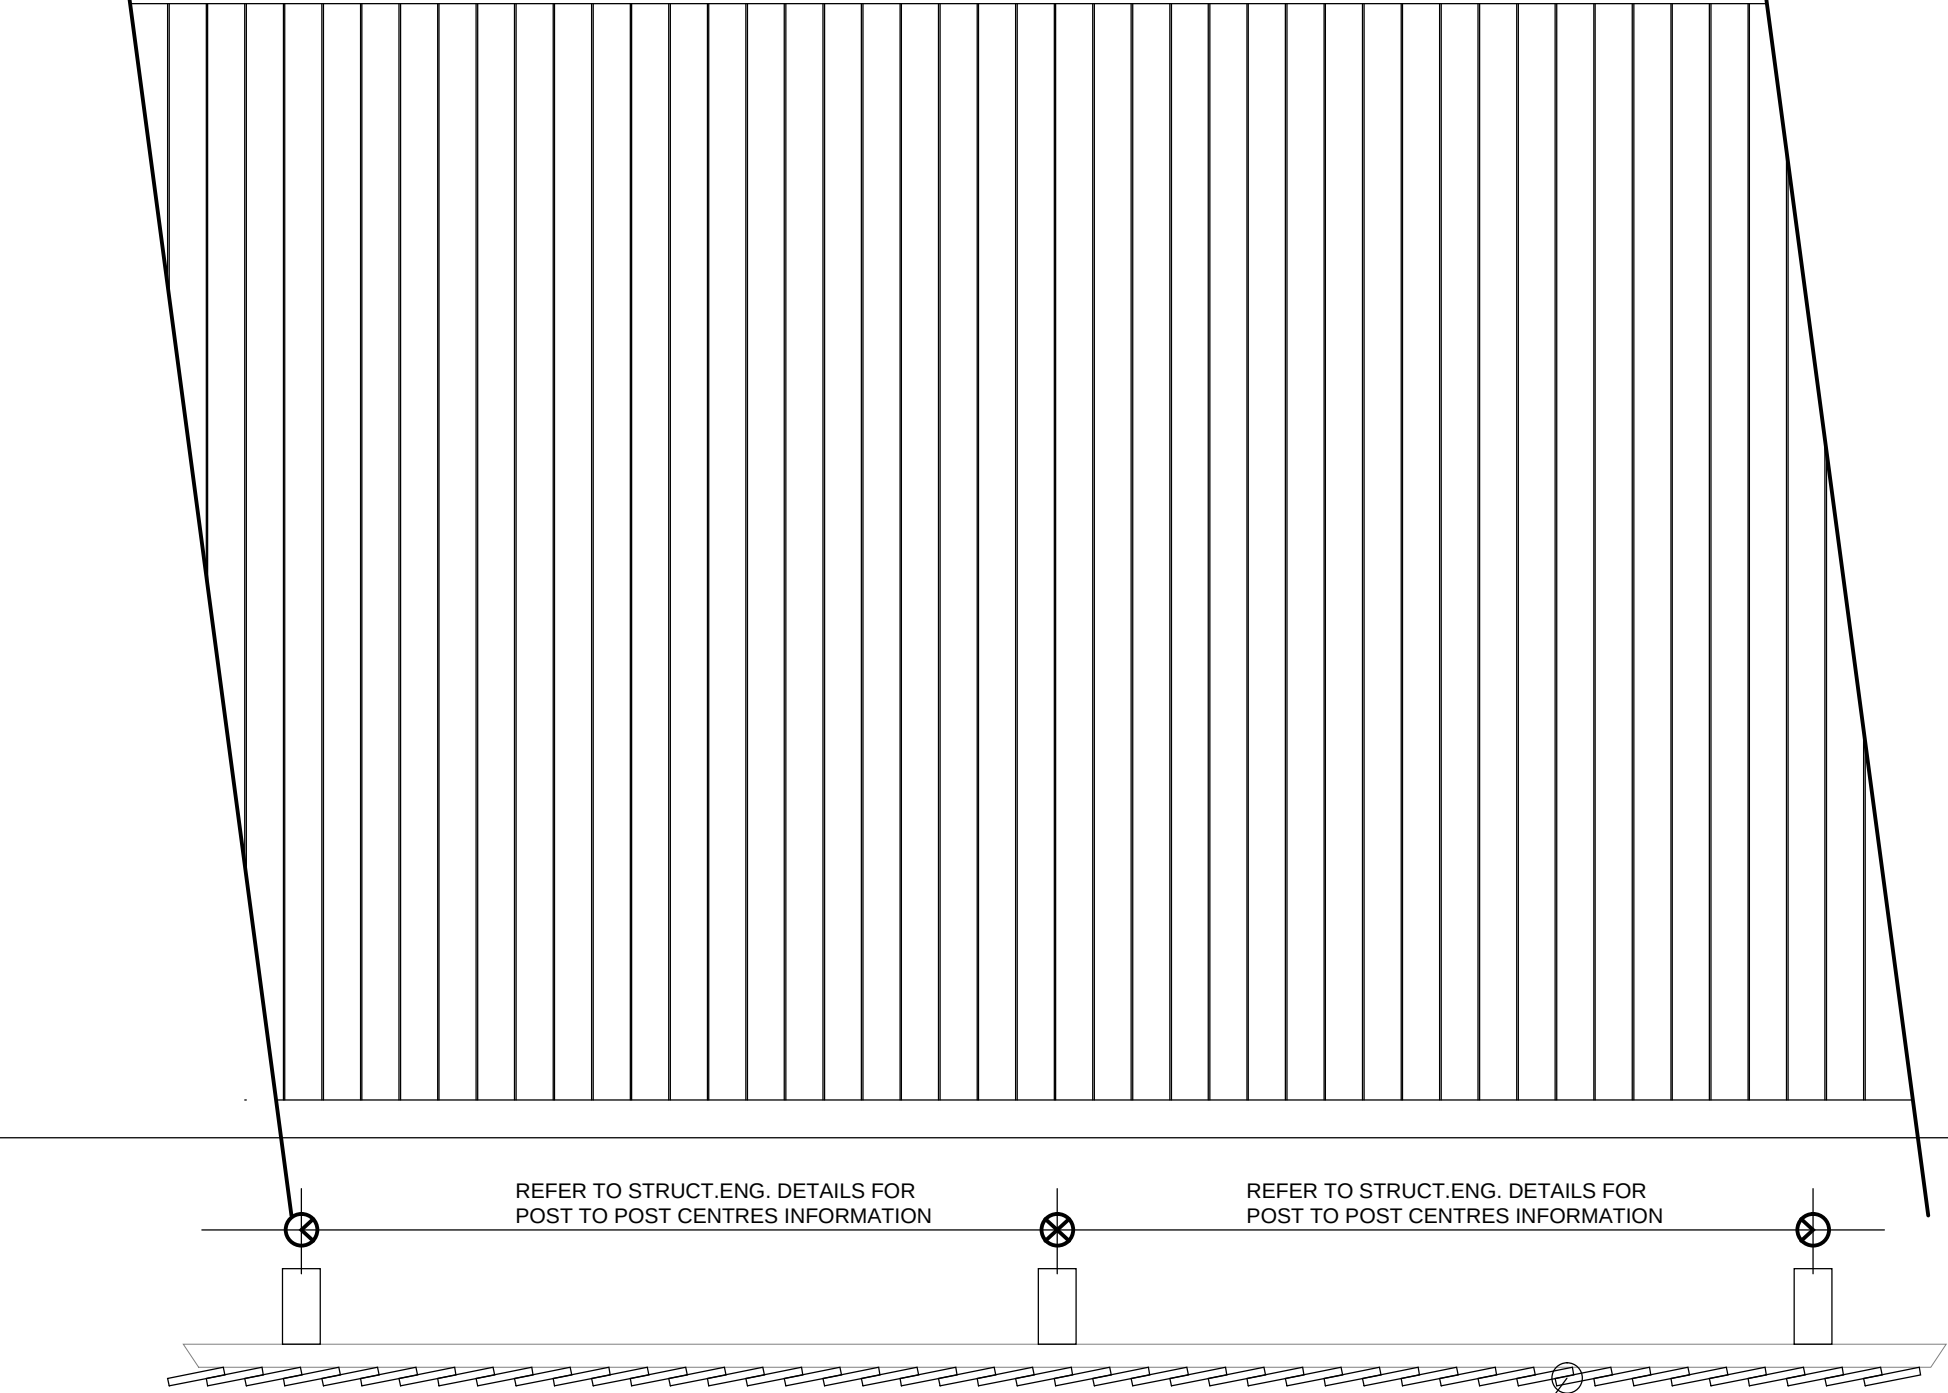

- DETAILS BASED IN BS1722 PART 5 TYPE BW180A.
- ALL TIMBER TREATED TO BS5589 CAT 'A' 40 YEAR LIFE.
- THE SUPERFICIAL MASS OF 25mm THICKNESS OF TIMBER IS APPROX. 10/15kg/m² NOISE REDUCTION.
- FENCE TO BE PAINTED GREEN
- TO BE READ IN CONJUNCTION WITH STRUCTURAL ENGINEERS DRAWINGS
- REFER TO O&M MANUAL FOR MAINTENANCE INSTRUCTIONS

25x150mm (min.C16)TIMBER FEATHER
EDGE BOARDS WITH MIN.50mm OVERLAP

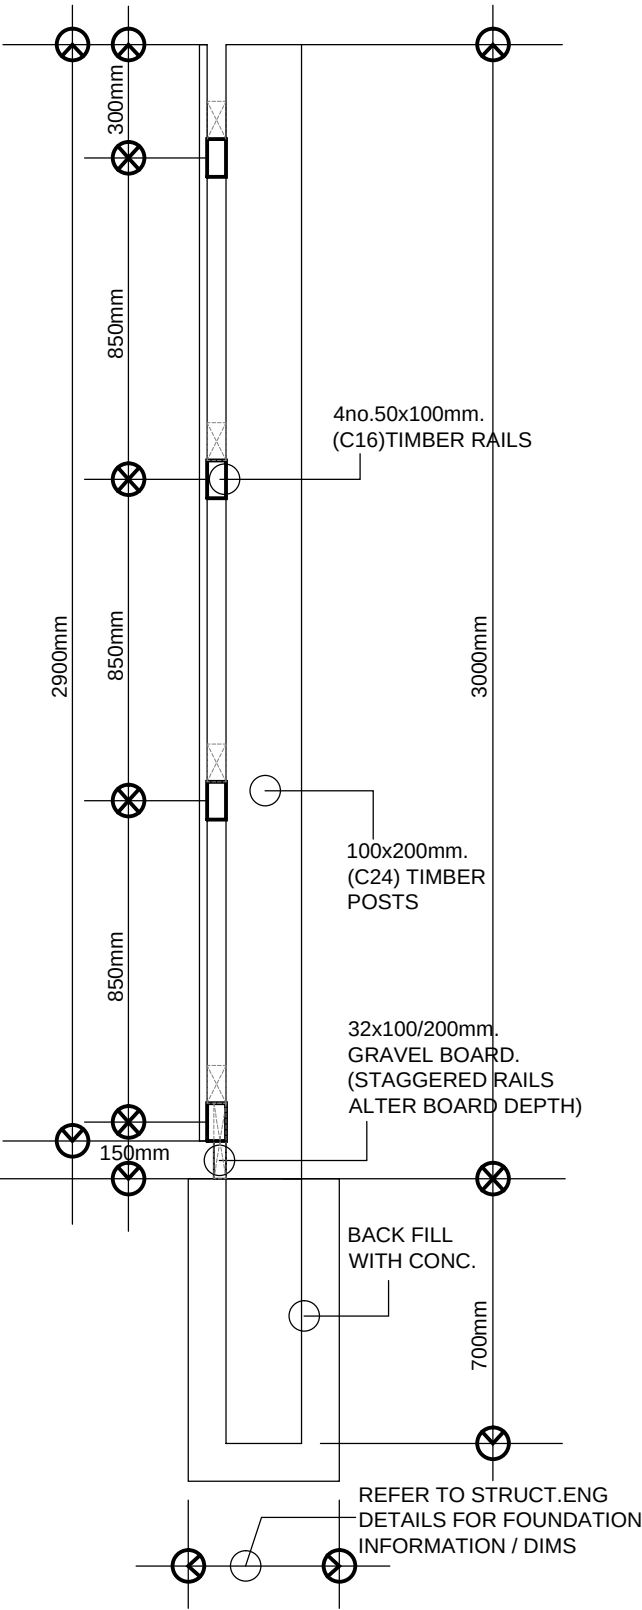

				HOWARD & SEDDON A.R.I.B.A. CHARTERED ARCHITECTS, 64 WASHWAY ROAD, SALE, CHESHIRE. M33 7RE. TEL No 0161-973 8296 FAX No 0161-962 3485 e-mail : admin@howardandseddon.co.uk	PROJECT PROP RESIDENTIAL DEVELOPMENT OFF CRESCENT ROAD ADJ. CLARKESVILLE FARM CRUMPSALL CLIENT ABRAHAM HALPERN	TITLE WALL / RAILING DETAIL	DRAWN BLWORTHY	DRG No. 12,490 /136
							DATE 24.04.2019	
A	FIRST ISSUE		24.04.2019				SCALE 1:20 (A3)	AMENDMENT B
REV	DESCRIPTION	BY	DATE					