
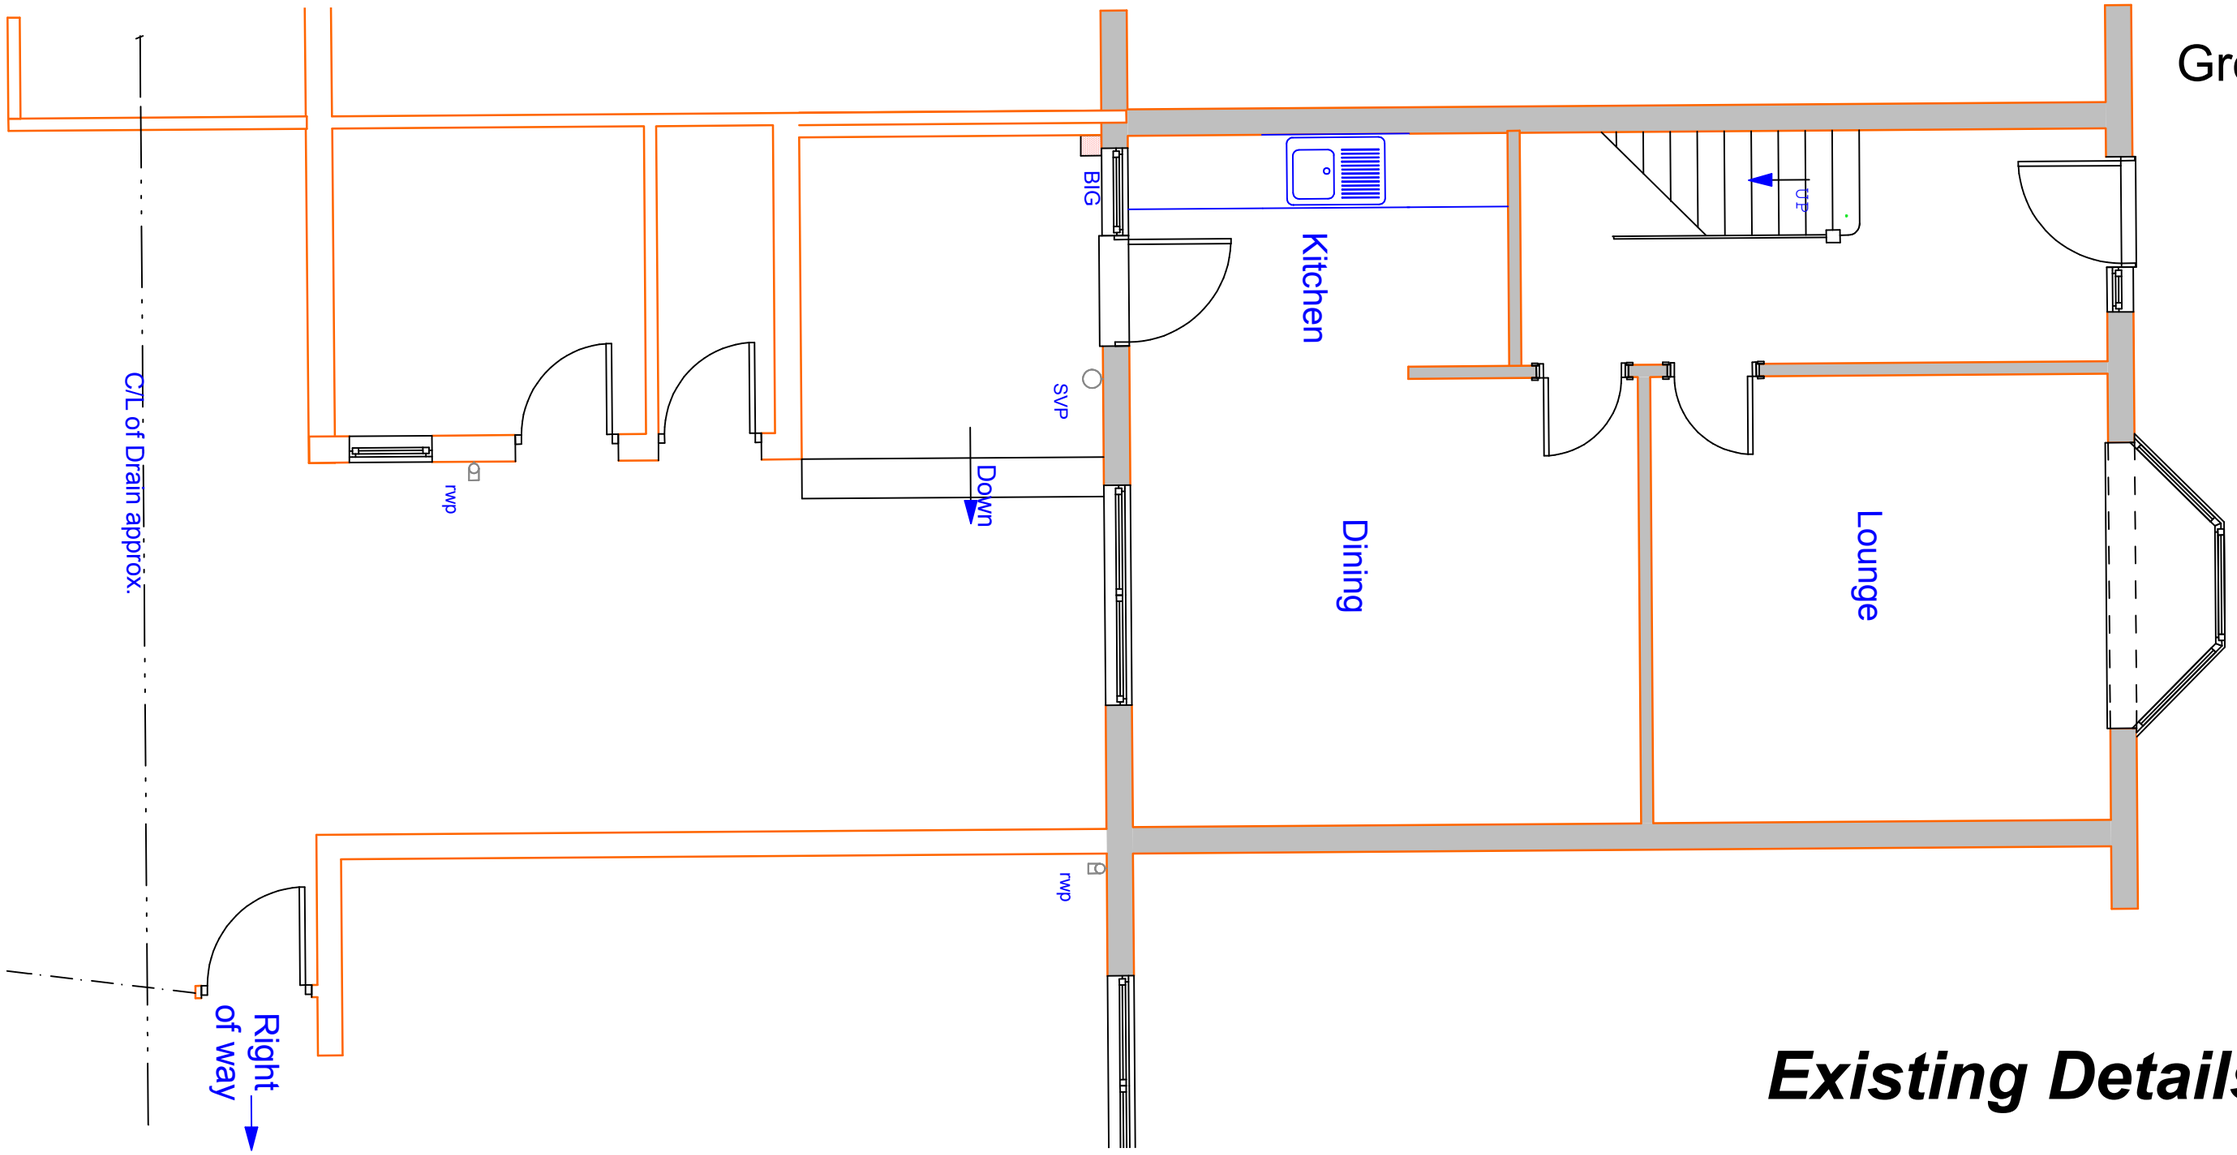


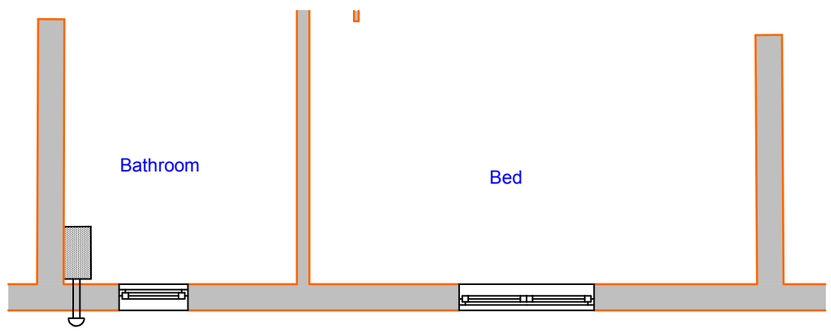

First Floor


Existing Details

Notes:- This drawing is COPYRIGHT no copy or alteration may be made without our prior permission


DO NOT SCALE FROM THIS DRAWING FOR SETTING OUT OF WORKS

Jeffrey C. Goodchild
Architectural Technologist
62 Belmont Ave, Springhead,
Oldham, OL4 4RS.
Tel : 07815 165 98985

Dwg.Size A3	**Client:** Mr N Rogers
Scale: 1/50	**Address:** 29 Victoria Rd, Northenden, Mancester. M22 4JP
Date: 15/09/2020	
Dwg. Rev. Page 5534	**Title:** Rear Single storey Extension

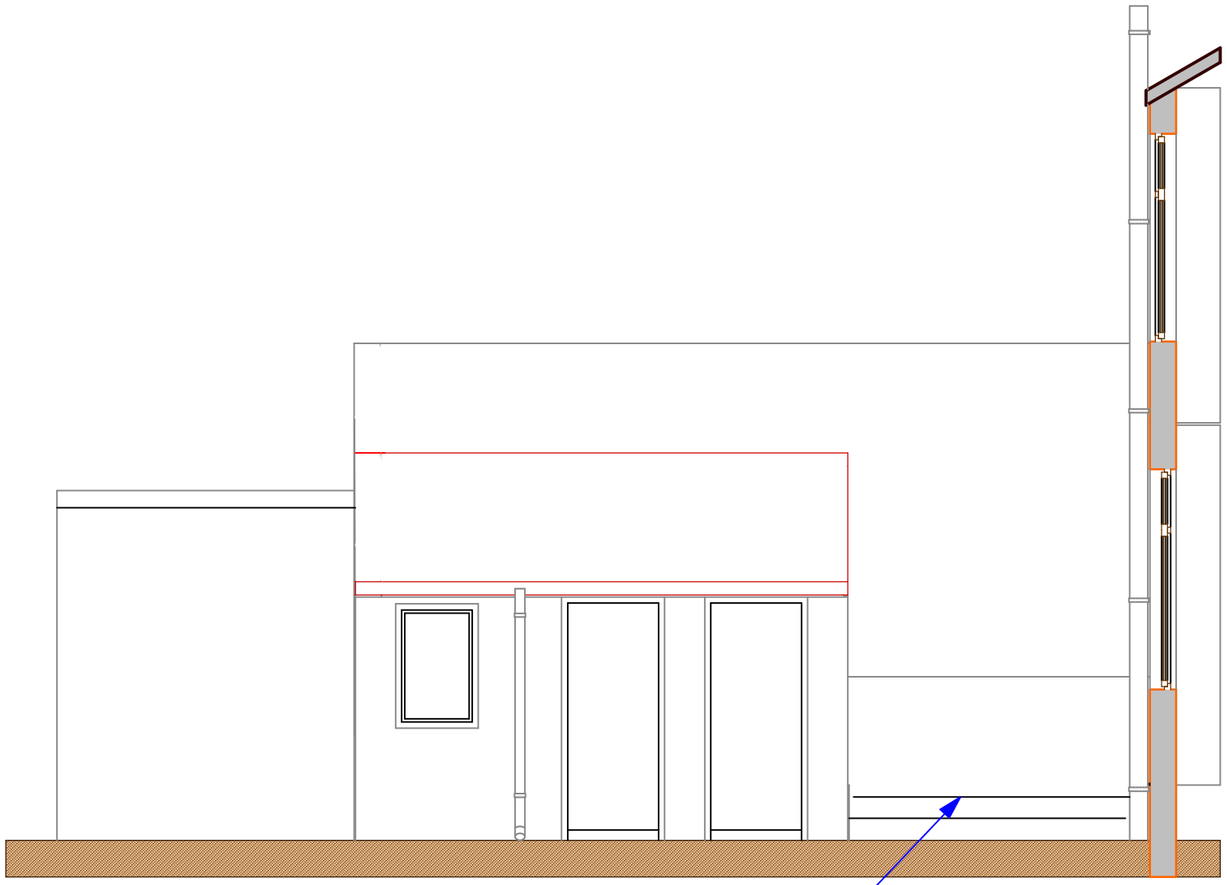

Side Elevation

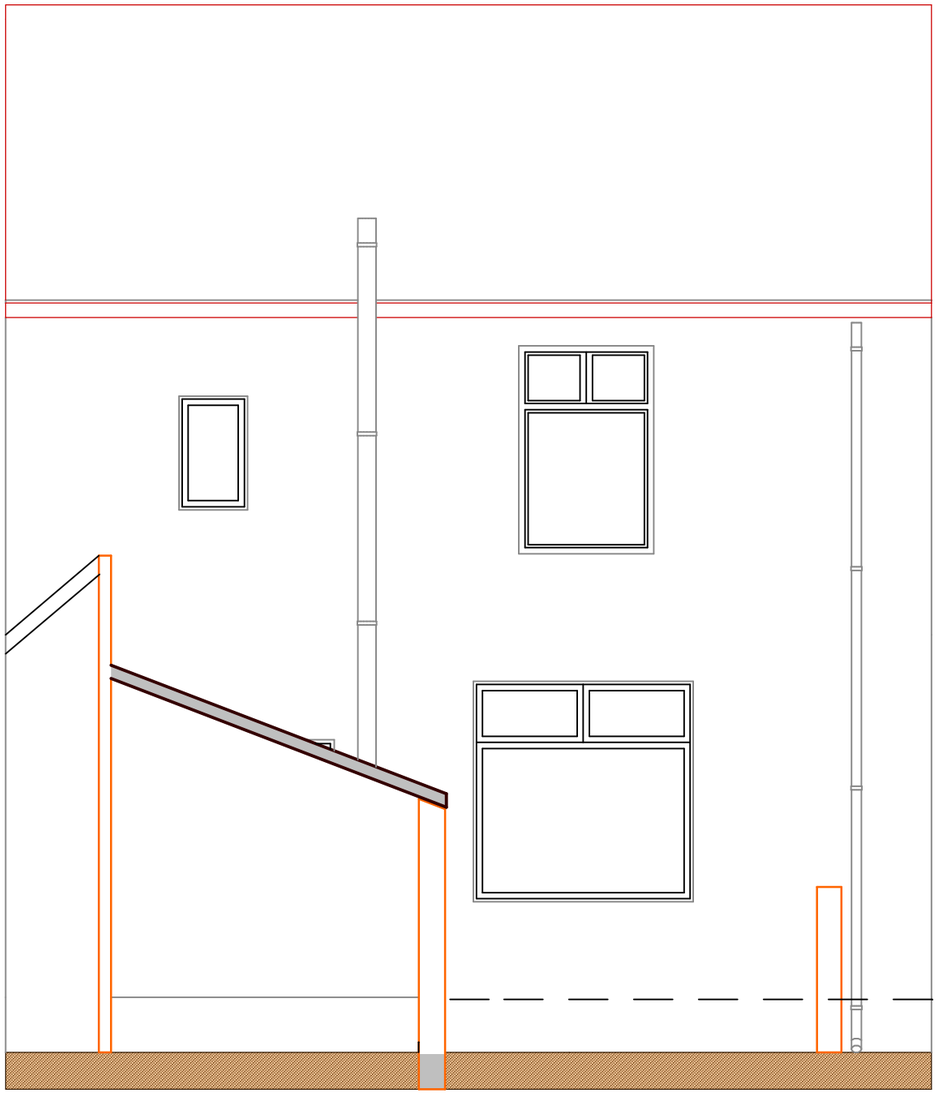

Rear Elevation


Existing Details

Notes:- This drawing is COPYRIGHT no copy or alteration may be made without our prior permission


DO NOT SCALE FROM THIS DRAWING FOR SETTING OUT OF WORKS

Jeffrey C. Goodchild
Architectural Technologist
62 Belmont Ave, Springhead,
Oldham, OL4 4RS.
Tel : 07815 165 98985

Dwg.Size	A3
Scale:	1/50
Date:	15/09/2020
Dwg. Rev. Page	5534
Client:	Mr N Rogers
Address:	29 Victoria Rd, Northenden, Mancester. M22 4JP
Title:	Rear Single storey Extension

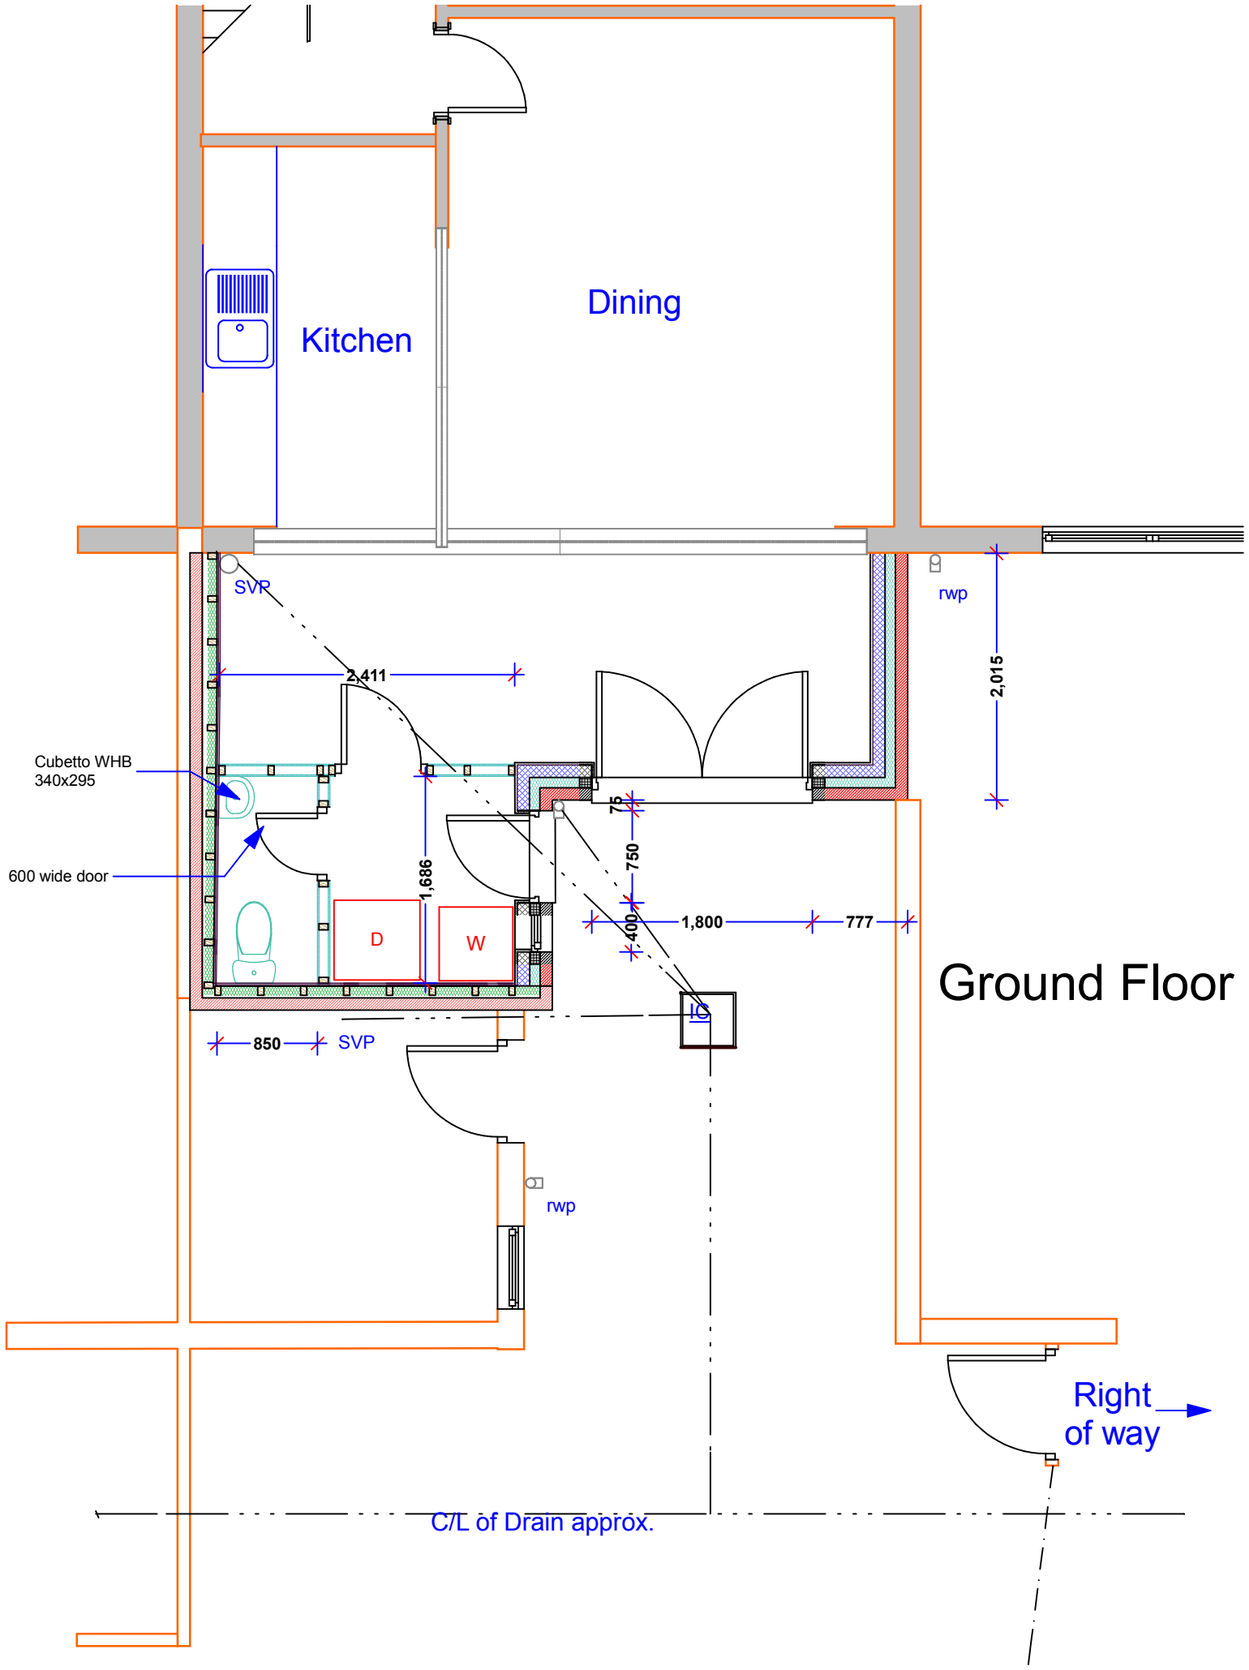

Ground Floor

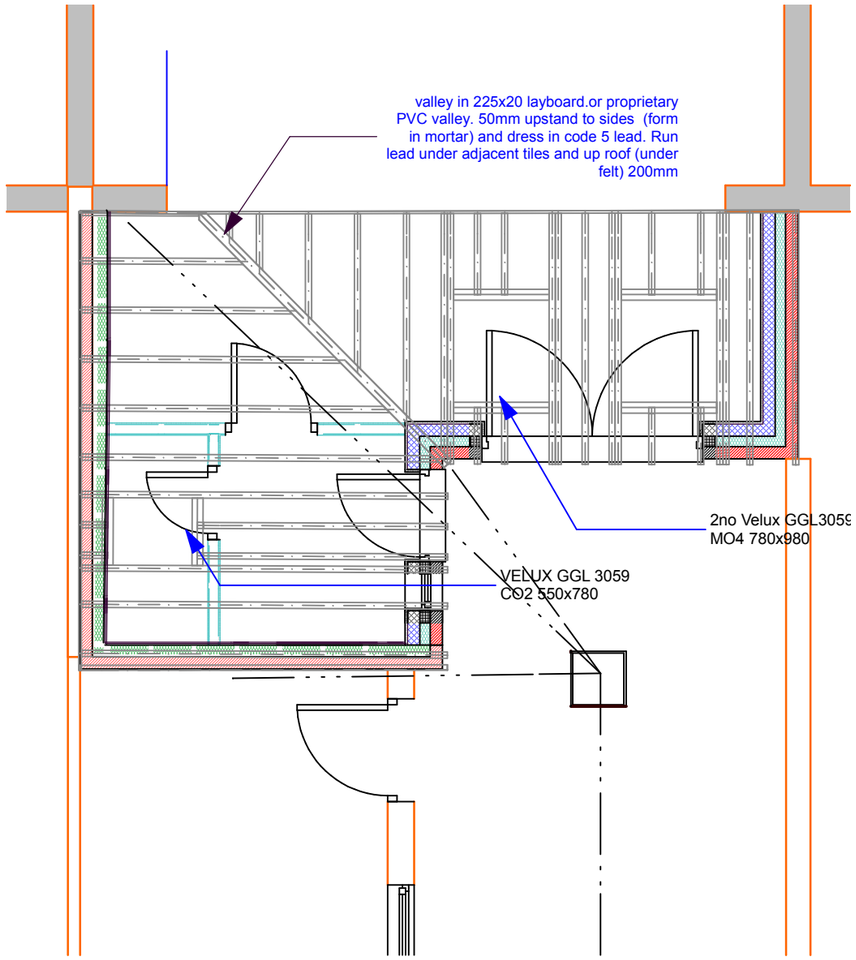

Roof Details

Proposed Details


Notes:- This drawing is COPYRIGHT no copy or alteration may be made without our prior permission

DO NOT SCALE FROM THIS DRAWING FOR SETTING OUT OF WORKS


Jeffrey C. Goodchild
Architectural Technologist
62 Belmont Ave, Springhead,
Oldham, OL4 4RS.
Tel : 07815 165 98985

Dwg.Size	**A3**
Scale:	1/50
Date:	15/09/2020
Dwg. Rev. Page	5534
Client:	Mr N Rogers
Address:	29 Victoria Rd, Northenden, Mancester. M22 4JP
Title:	Rear Single storey Extension

Rear Elevation

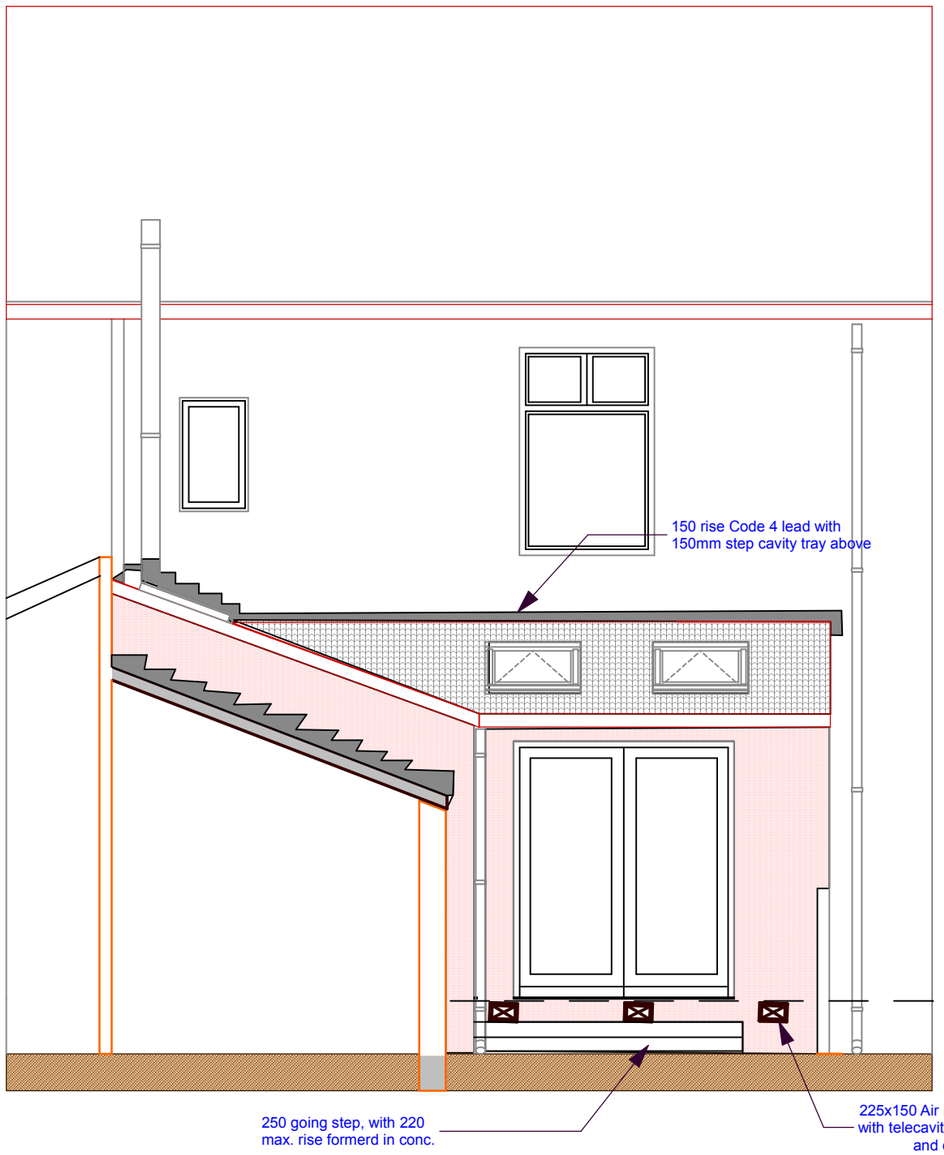

Side Elevation

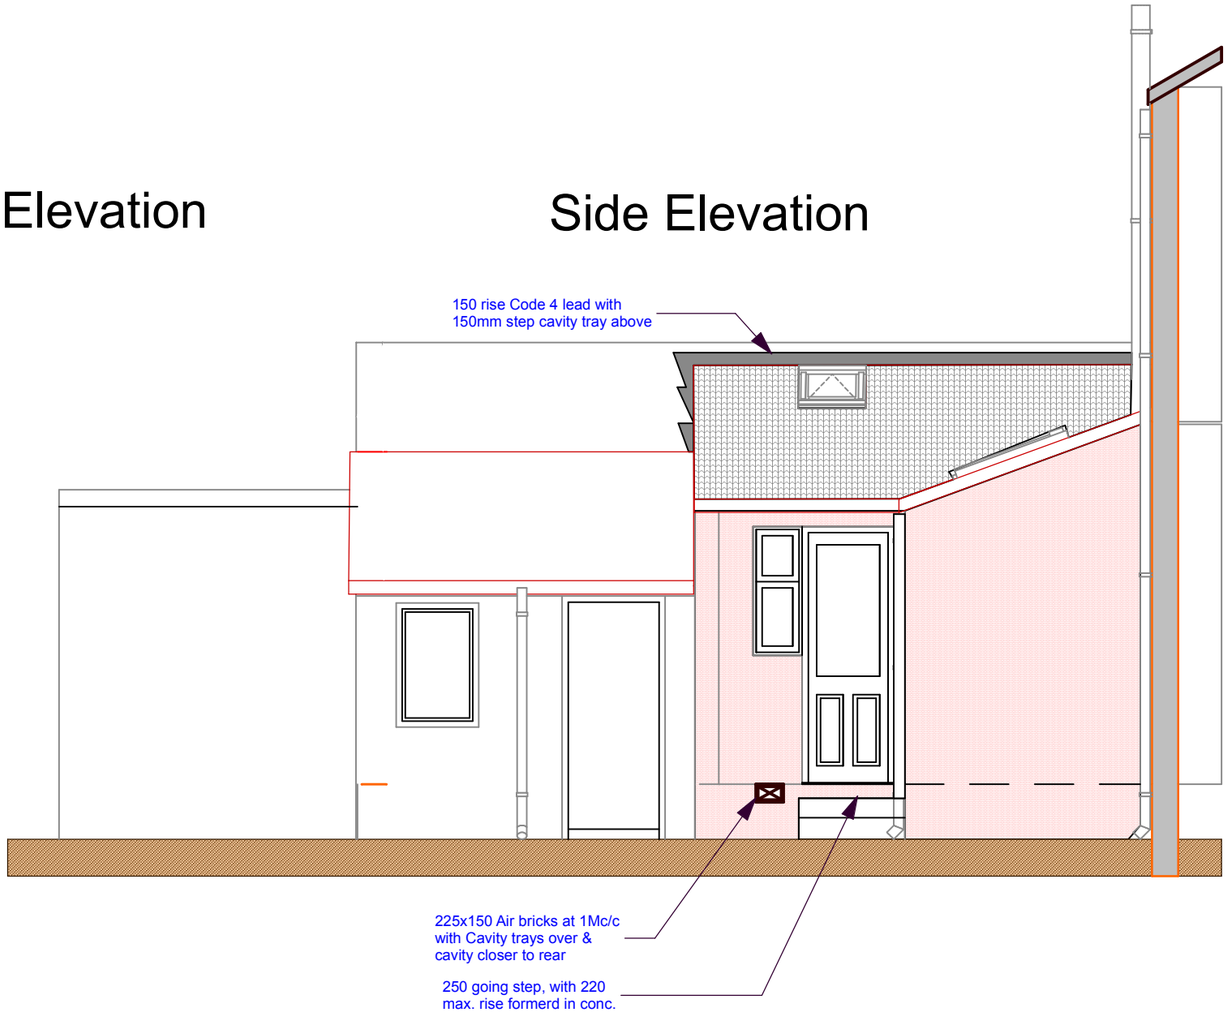

Proposed Details

Notes:- This drawing is COPYRIGHT no copy or alteration may be made without our prior permission

DO NOT SCALE FROM THIS DRAWING FOR SETTING OUT OF WORKS

Jeffrey C. Goodchild
Architectural Technologist
62 Belmont Ave, Springhead,
Oldham, OL4 4RS.
Tel : 07815 165 98985

Dwg.Size	**A3**
Scale:	1/50
Date:	15/09/2020
Dwg. Rev. Page	5534
Client:	Mr N Rogers
Address:	29 Victoria Rd, Northenden, Mancester. M22 4JP
Title:	Rear Single storey Extension