



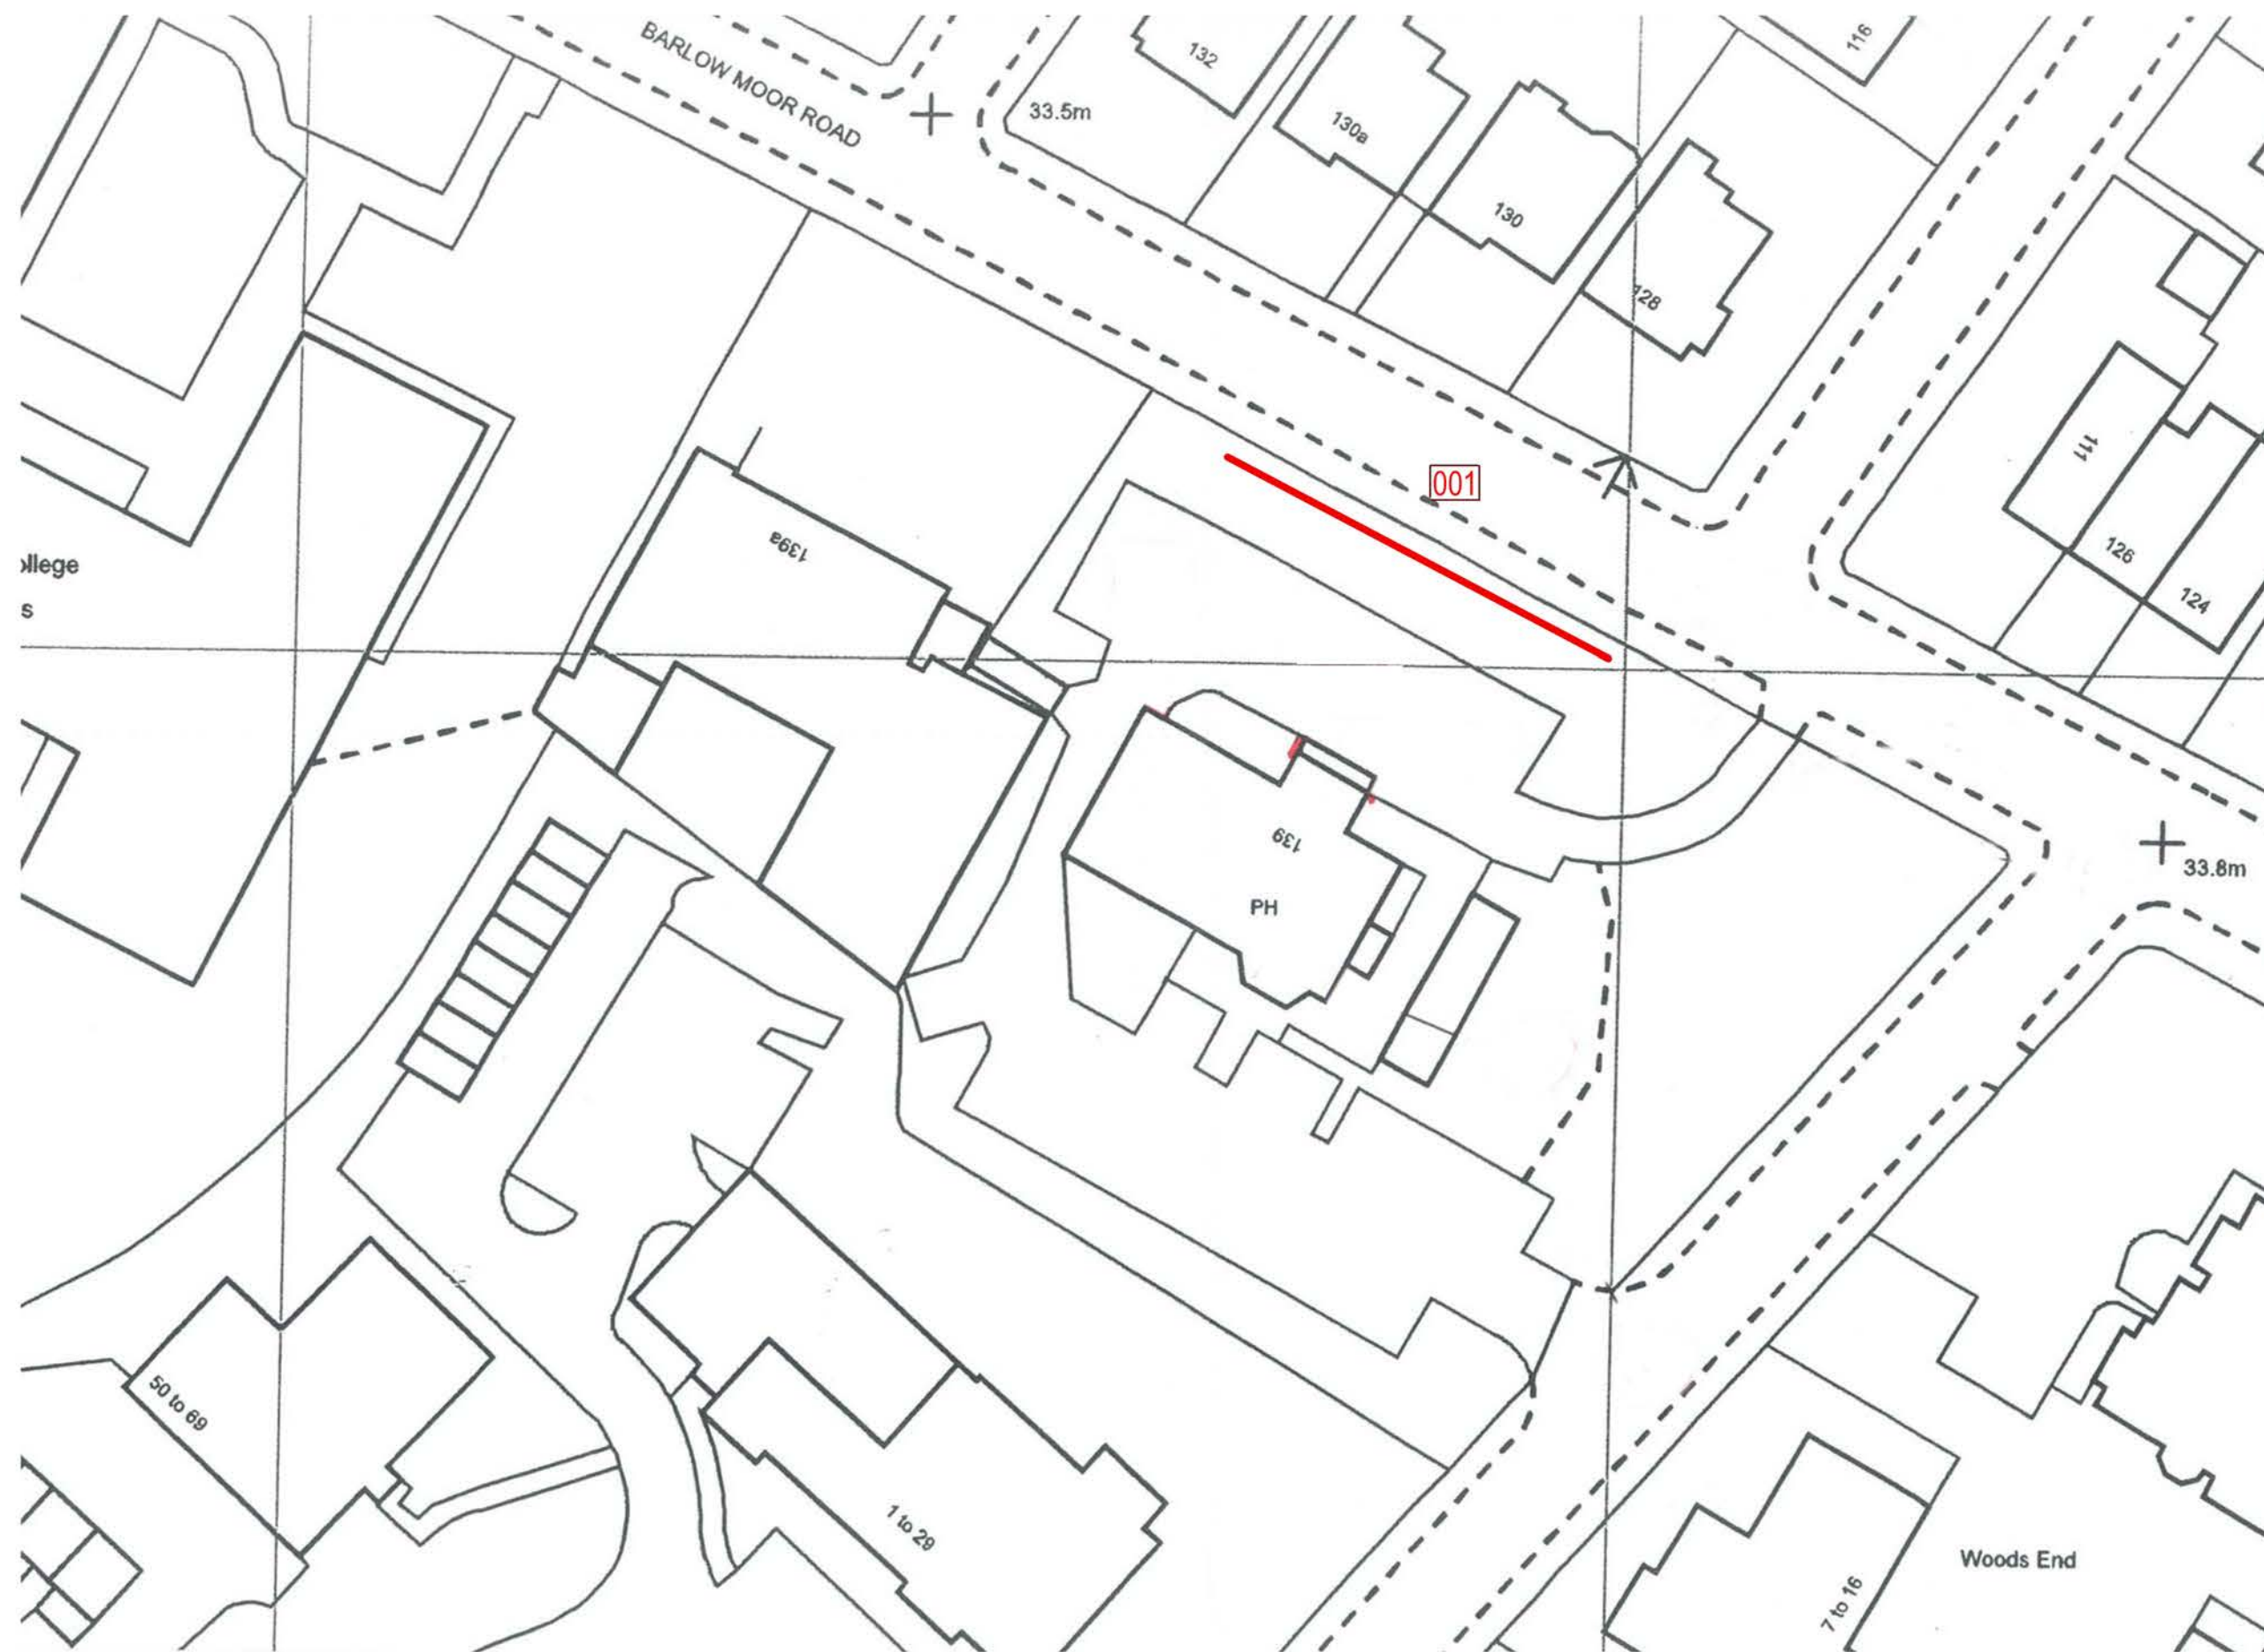

SCALE 1:500 @ A2
PROPOSED LOCATION PLAN

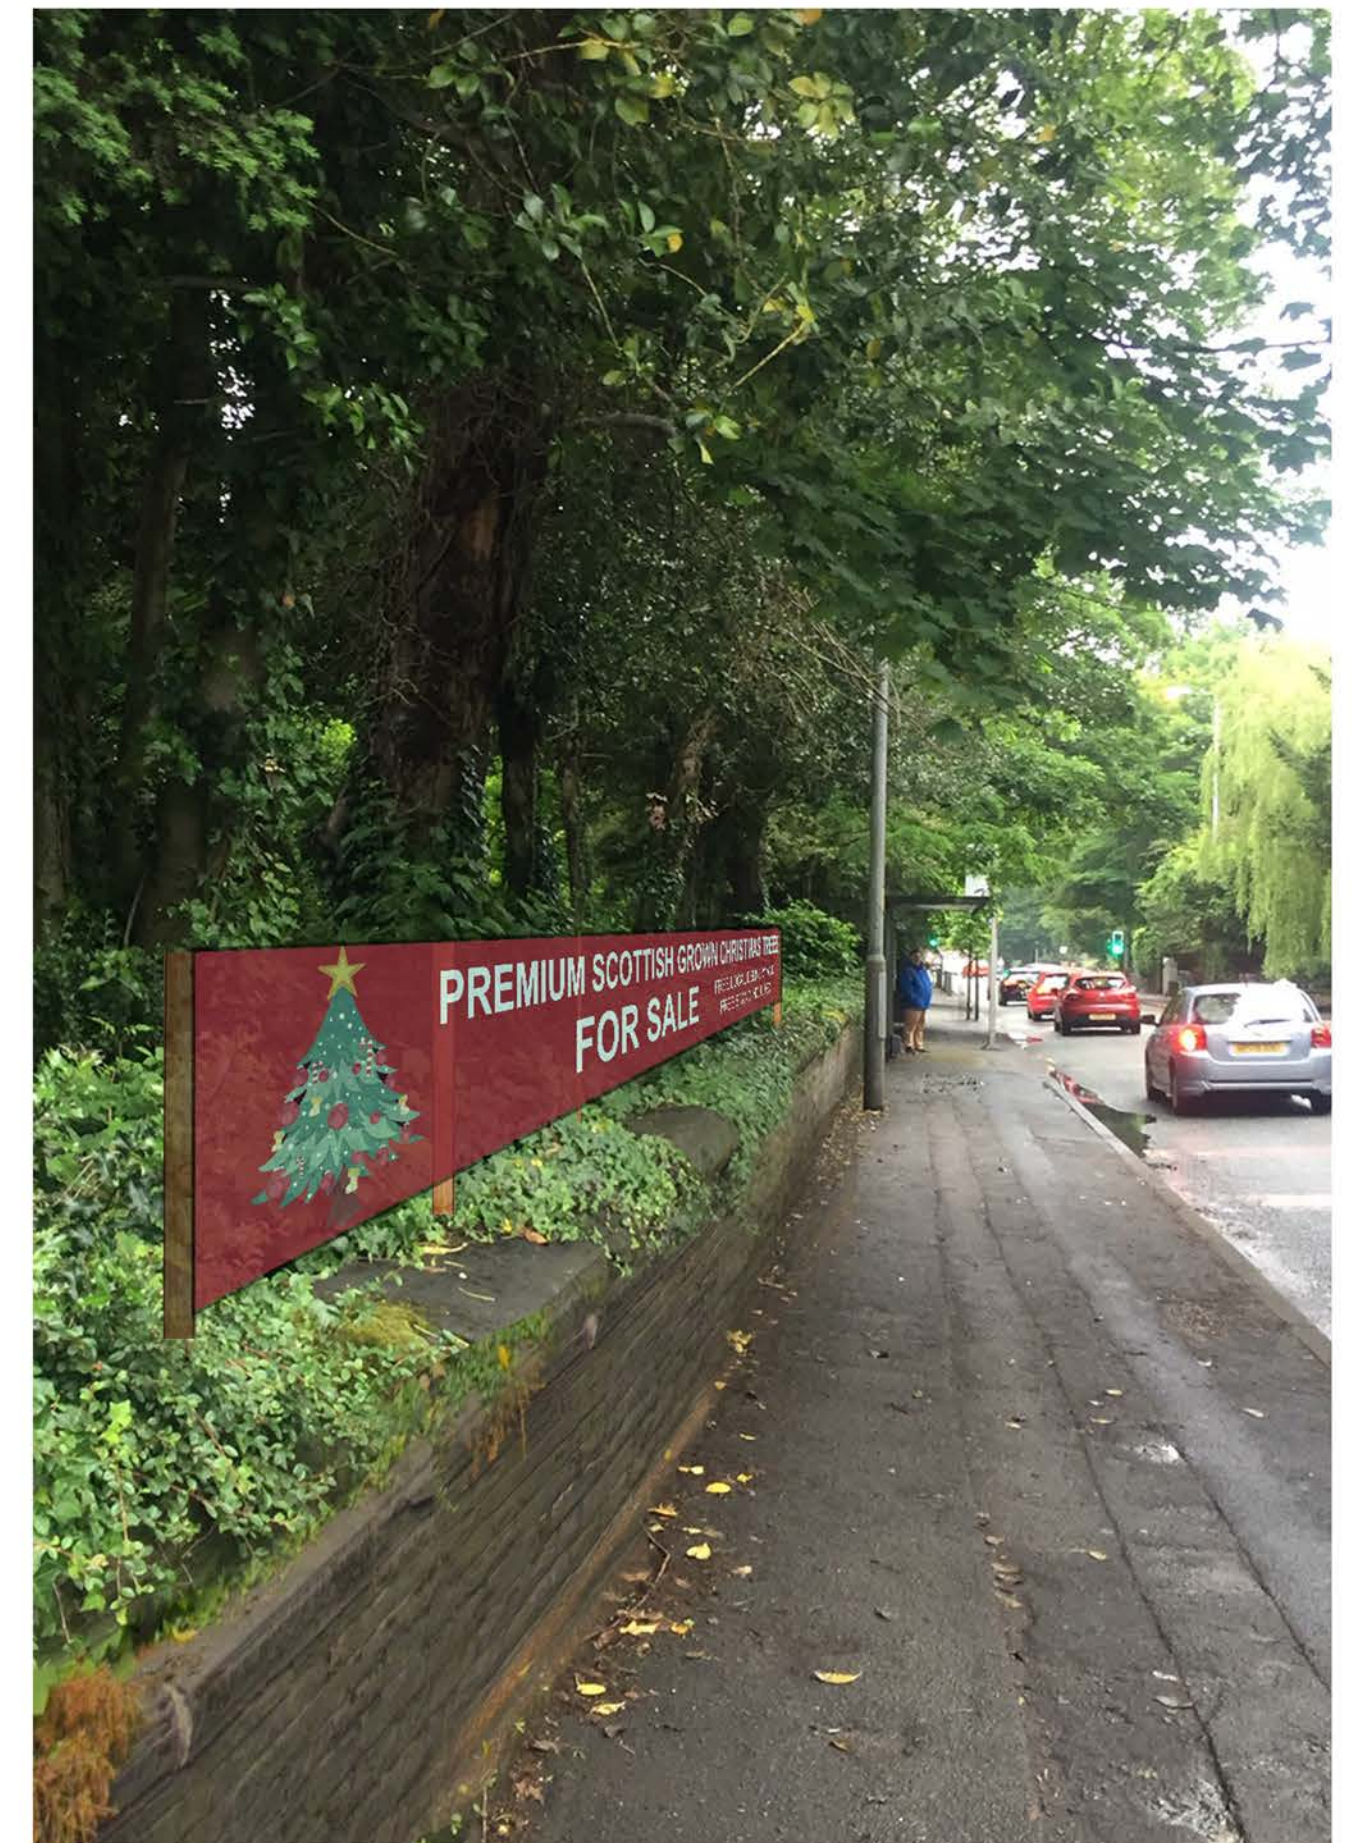

001 SIGNAGE INSITU