



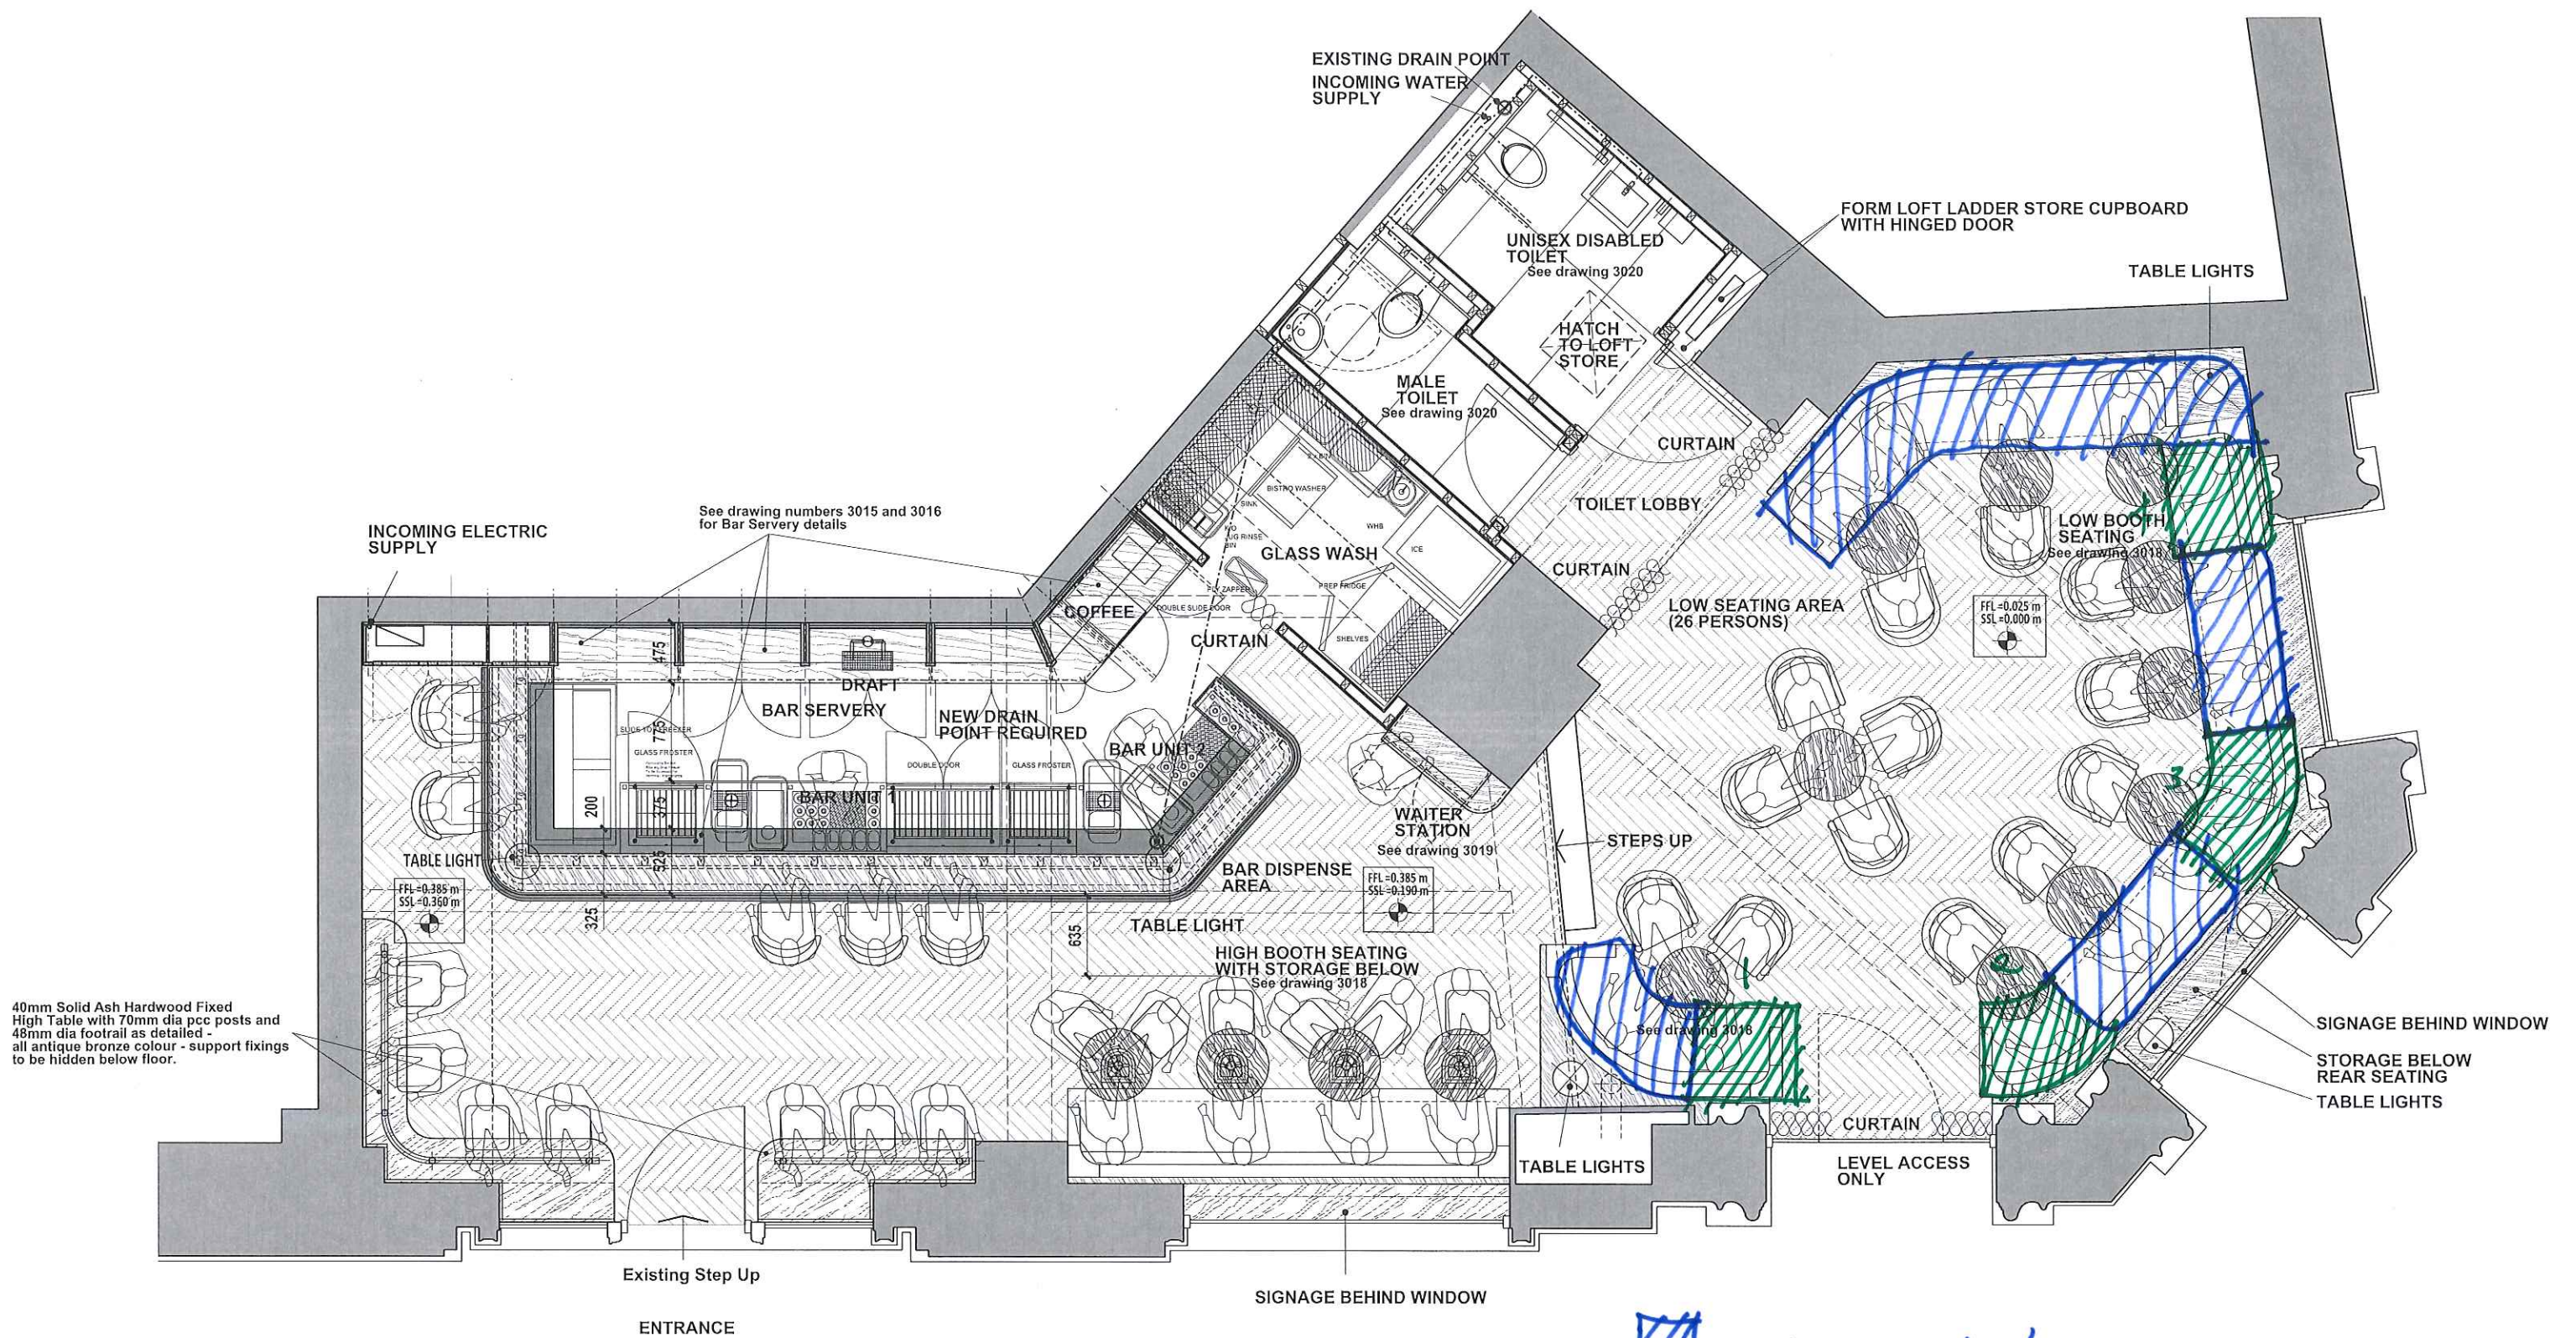

PROPOSED GROUND FLOOR PLAN 1 : 50

 - AREA OF FIXED SEATING  
AGAINST WALLS & WINDOWS.  
 ~ AREA OF FIXED SEATING  
IN FRONT OF STONEWORK.

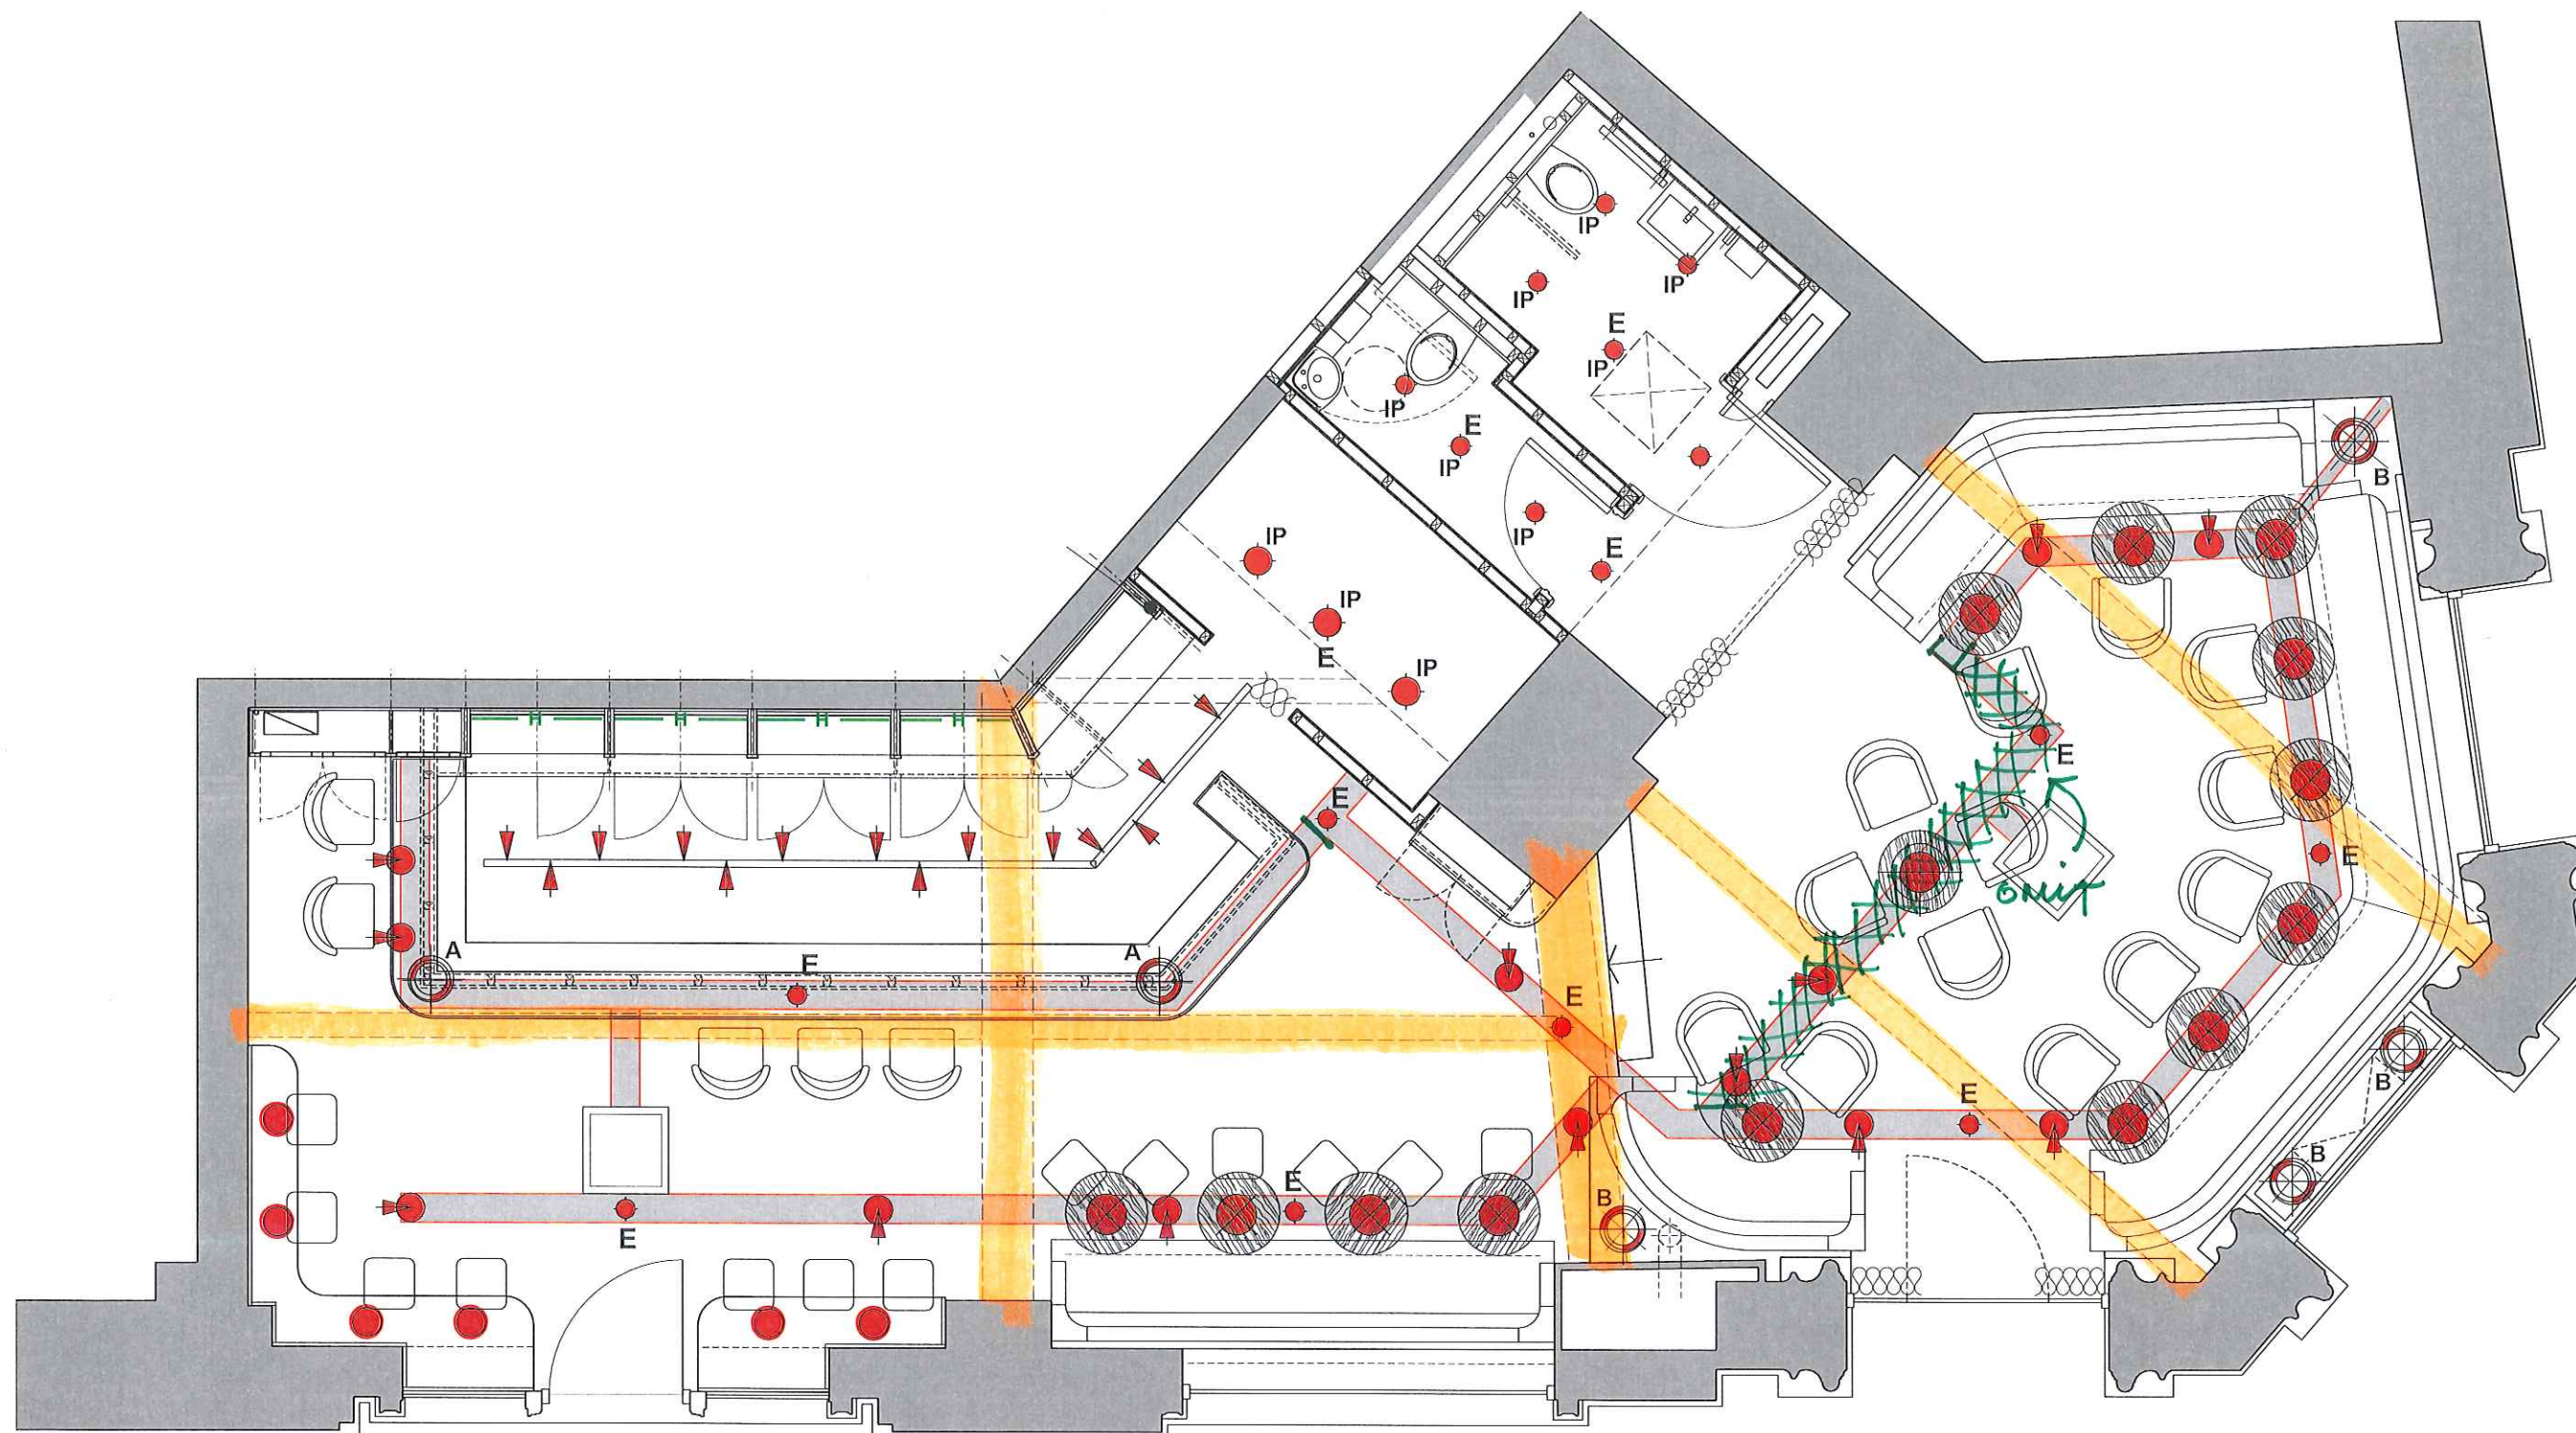

LIGHTING PLAN 1 : 50

~~---~~ - CABLE TRAY OMITTED.

- EX DOWNSTAND BEAMS.