

Front (South) Elevation
1 : 50

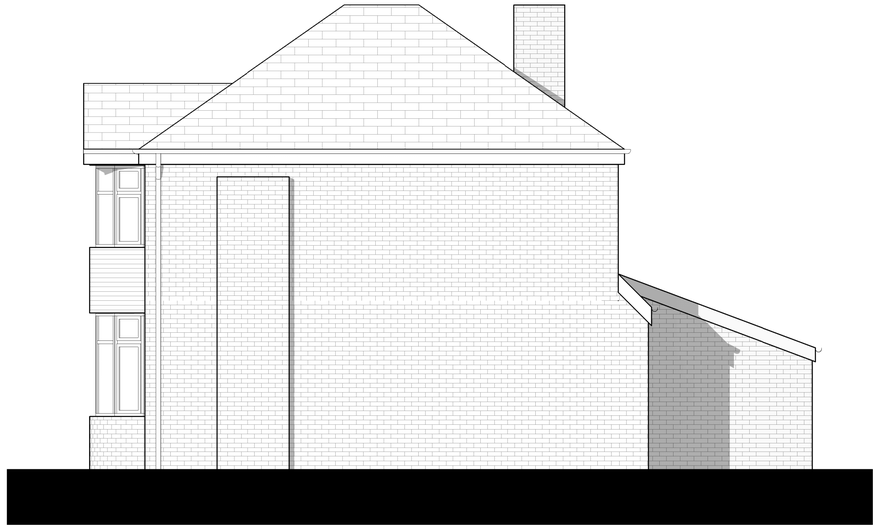

Side (East) Elevation
1 : 50



Rear (North) Elevation
1 : 50



Side (West) Elevation
1 : 50

Metres 1 2 3 4 5

NOTES

The Contractor is to check all dimensions and site conditions before commencing.
Do not scale from this drawing.
This drawing remains the copyright of WHYL Architecture.

KEYPLAN

Rev	Description	By	Date
B	Planning Issue	WL	20.09.20
A	First Issue	WL	29.08.20

Client: Mr Foster

Project: 190 Victoria Avenue, Blackley

Drawing: Existing Elevations

Drg. No.: W2012 - 115 Rev: B

Date: 25/08/20 Scale: 1 : 50 @ A1

Drawn: Author Approved: Approver

Status: Concept

WHYL ARCHITECTURE
T: 07894 348777
whylarchitecture@hotmail.co.uk