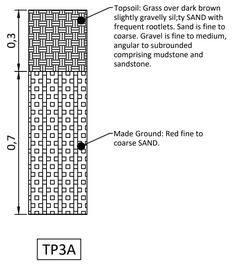

TP3A

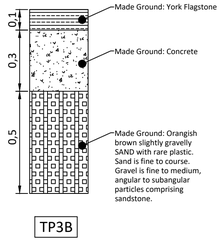

TP3B

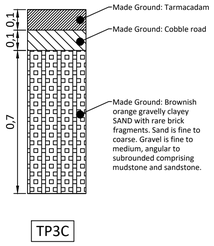

TP3C

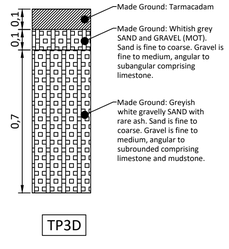

TP3D

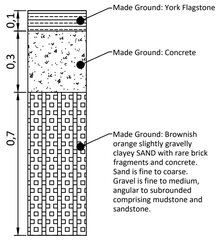

TP4

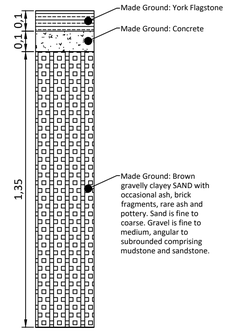

TP5A

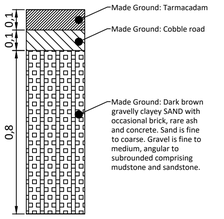

TP5B

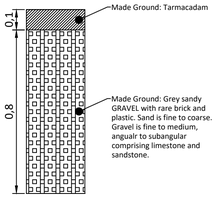

TP5C

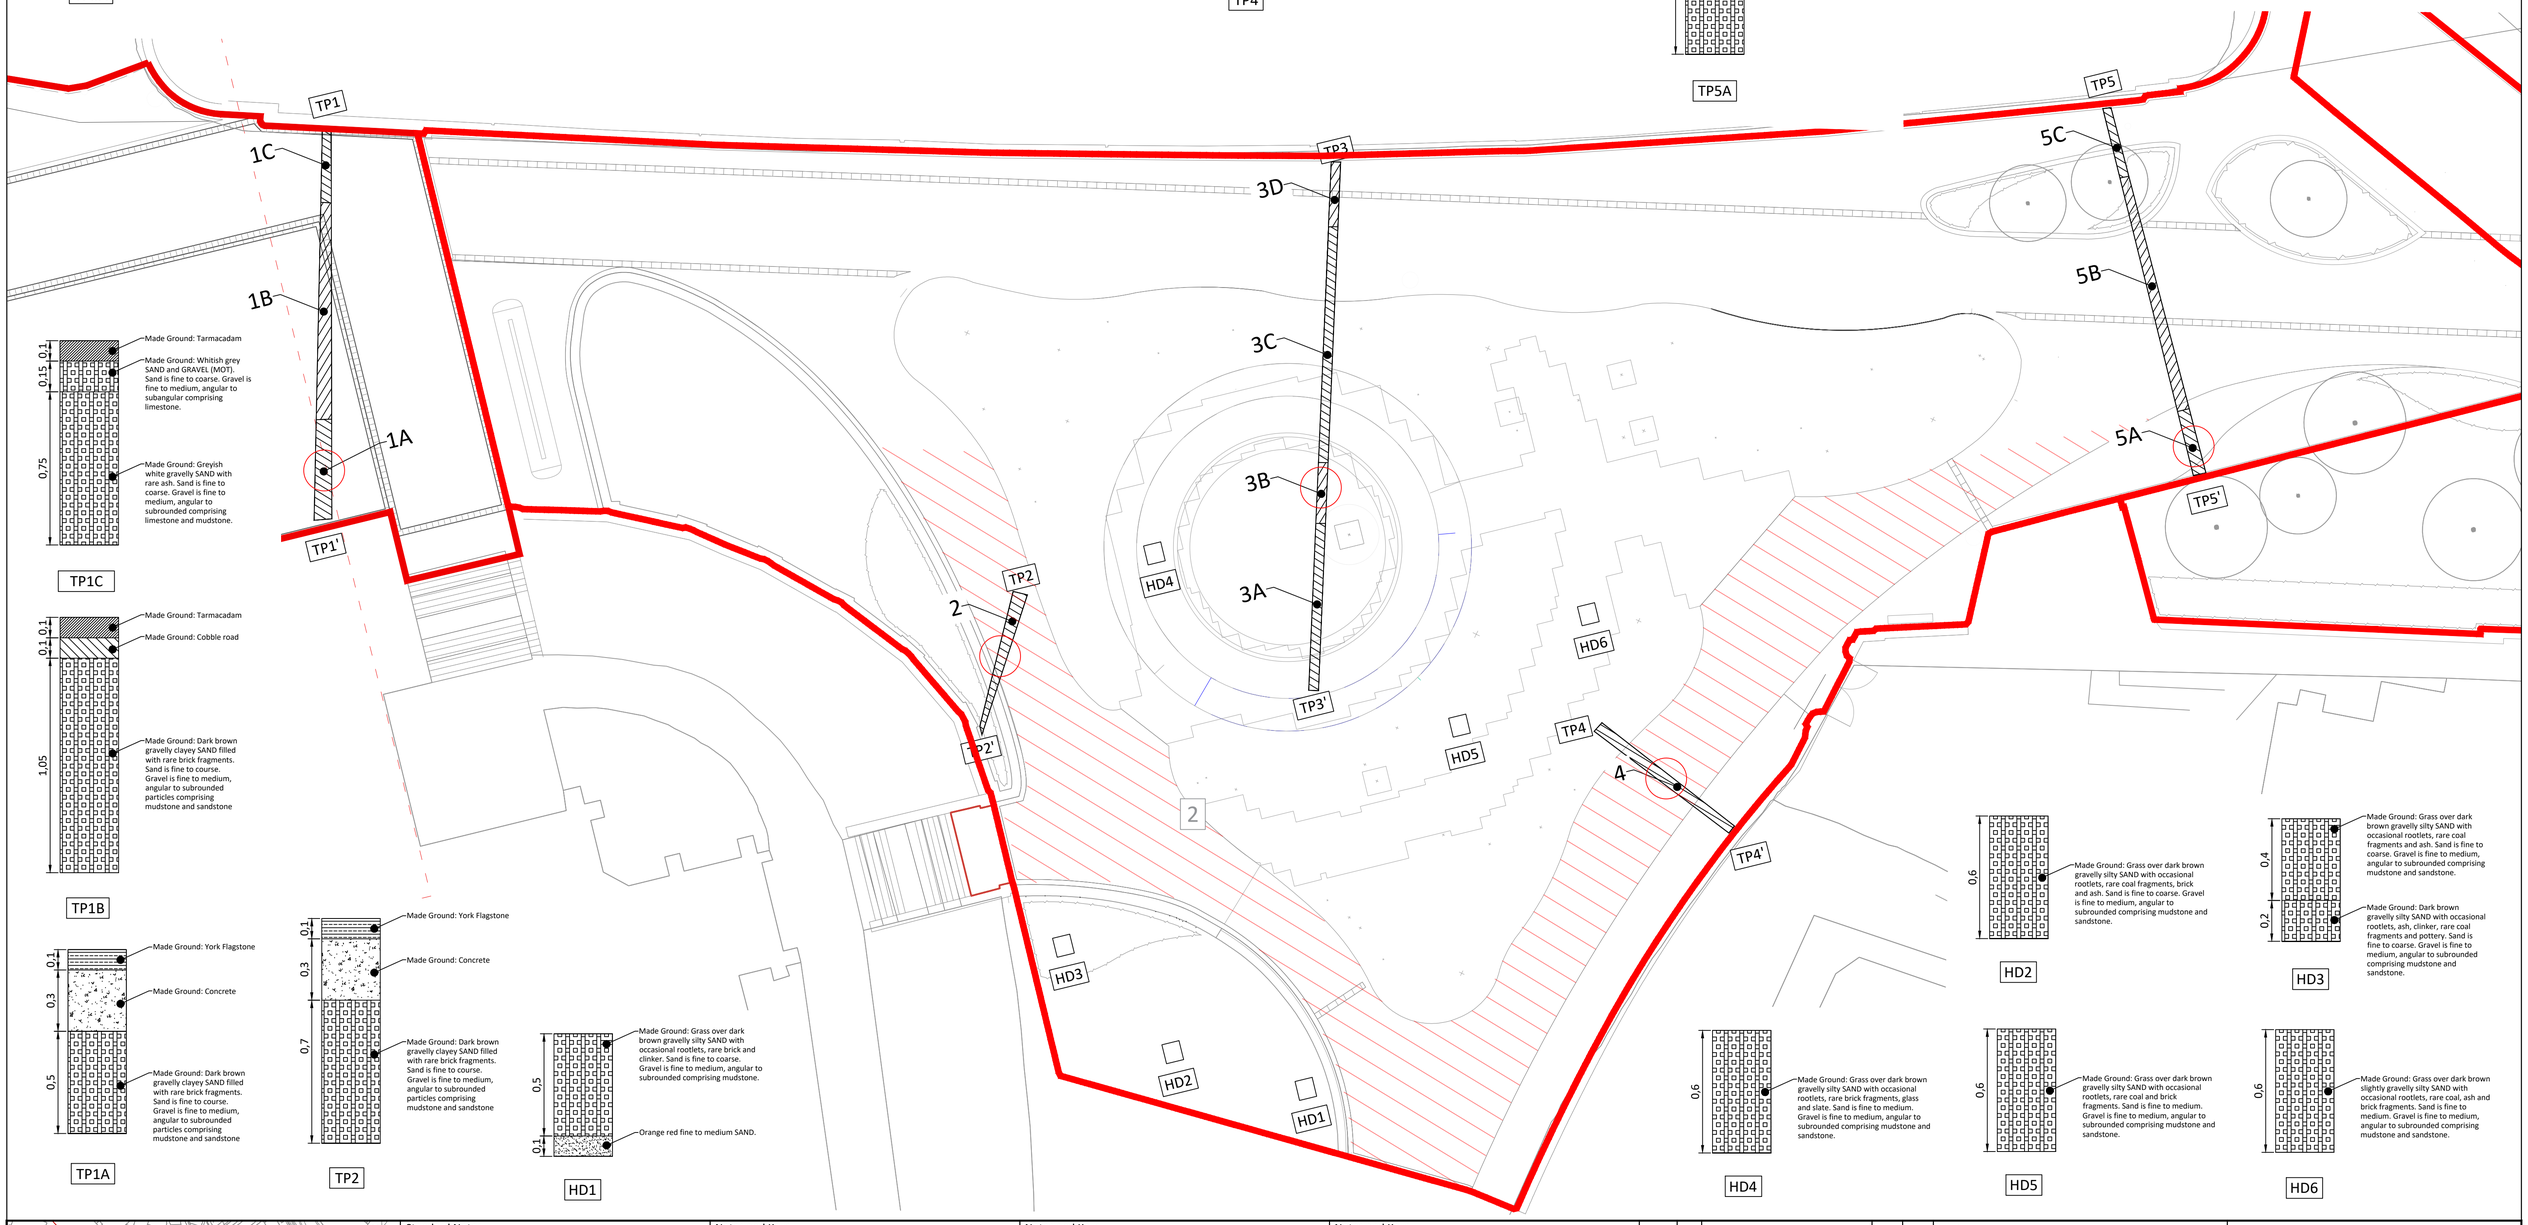

TP1C

TP1B

TP1A

TP2

HD1

HD4

HD2

HD5

HD3

HD6

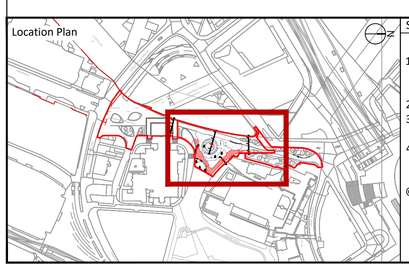

Standard Notes

1. This drawing is to be read in conjunction with all relevant Architect's and Engineer's drawings and the specification.
2. This drawing should not be scaled.
3. All dimensions are to be verified by the contractor on site.
4. All discrepancies should be reported to the C.A. prior to the commencement of the works.

© CIVIC ENGINEERS

Notes and Keys

1. PROPOSED GENERAL ARRANGEMENT, SITE BOUNDARY ARE AS PER PLANIT-IE DRAWING 'PL1784-VW-001-23-PLANIT IE WORKING FILE', RECEIVED ON 02/07/2020.
2. TRIAL PIT SECTIONS AS PER LK GROUP REPORT: LKC 18 1367 DATED FEBRUARY 2019.

Notes and Keys

TRIAL PITS WHERE CONCRETE WAS IDENTIFIED

AREA WHERE EXISTING CONCRETE MAY BE FOUND AND CONSIDERED FOR RE-USE, LOCATED IN PROPOSED HARDSCAPE AREAS

Notes and Keys

Date	Rev	Description	Drawn	Chk
14/08/20	P01	STAGE 3 ISSUE	DC	NH

Project

MEDIEVAL QUARTER & GLADE OF LIGHT
MANCHESTER

Title

AREAS OF RE-USABLE CONCRETE ROADBASE
PHASE 1A

Civic Engineers

MANCHESTER Carver's Warehouse, 77 Dale Street, Manchester, M1 2HG. Tel: 0161 228 6757
LONDON Lloyds Wharf, 3 Mill Street, London SE1 2BD. Tel: 020 7253 2977
LEEDS Tower Works, Unit 02-01, Globe Road, Leeds, LS11 5QG. Tel: 0113 2025 130

www.civicengineers.com

Status

INFORMATION

Scale @ A1	Date Created	Drawn	Checked	Project Number	Originator	Discipline	Drawing Number	Revision
1:150	14/08/20	DC	NH	949-02	CIVIC	C	GA-007	P01