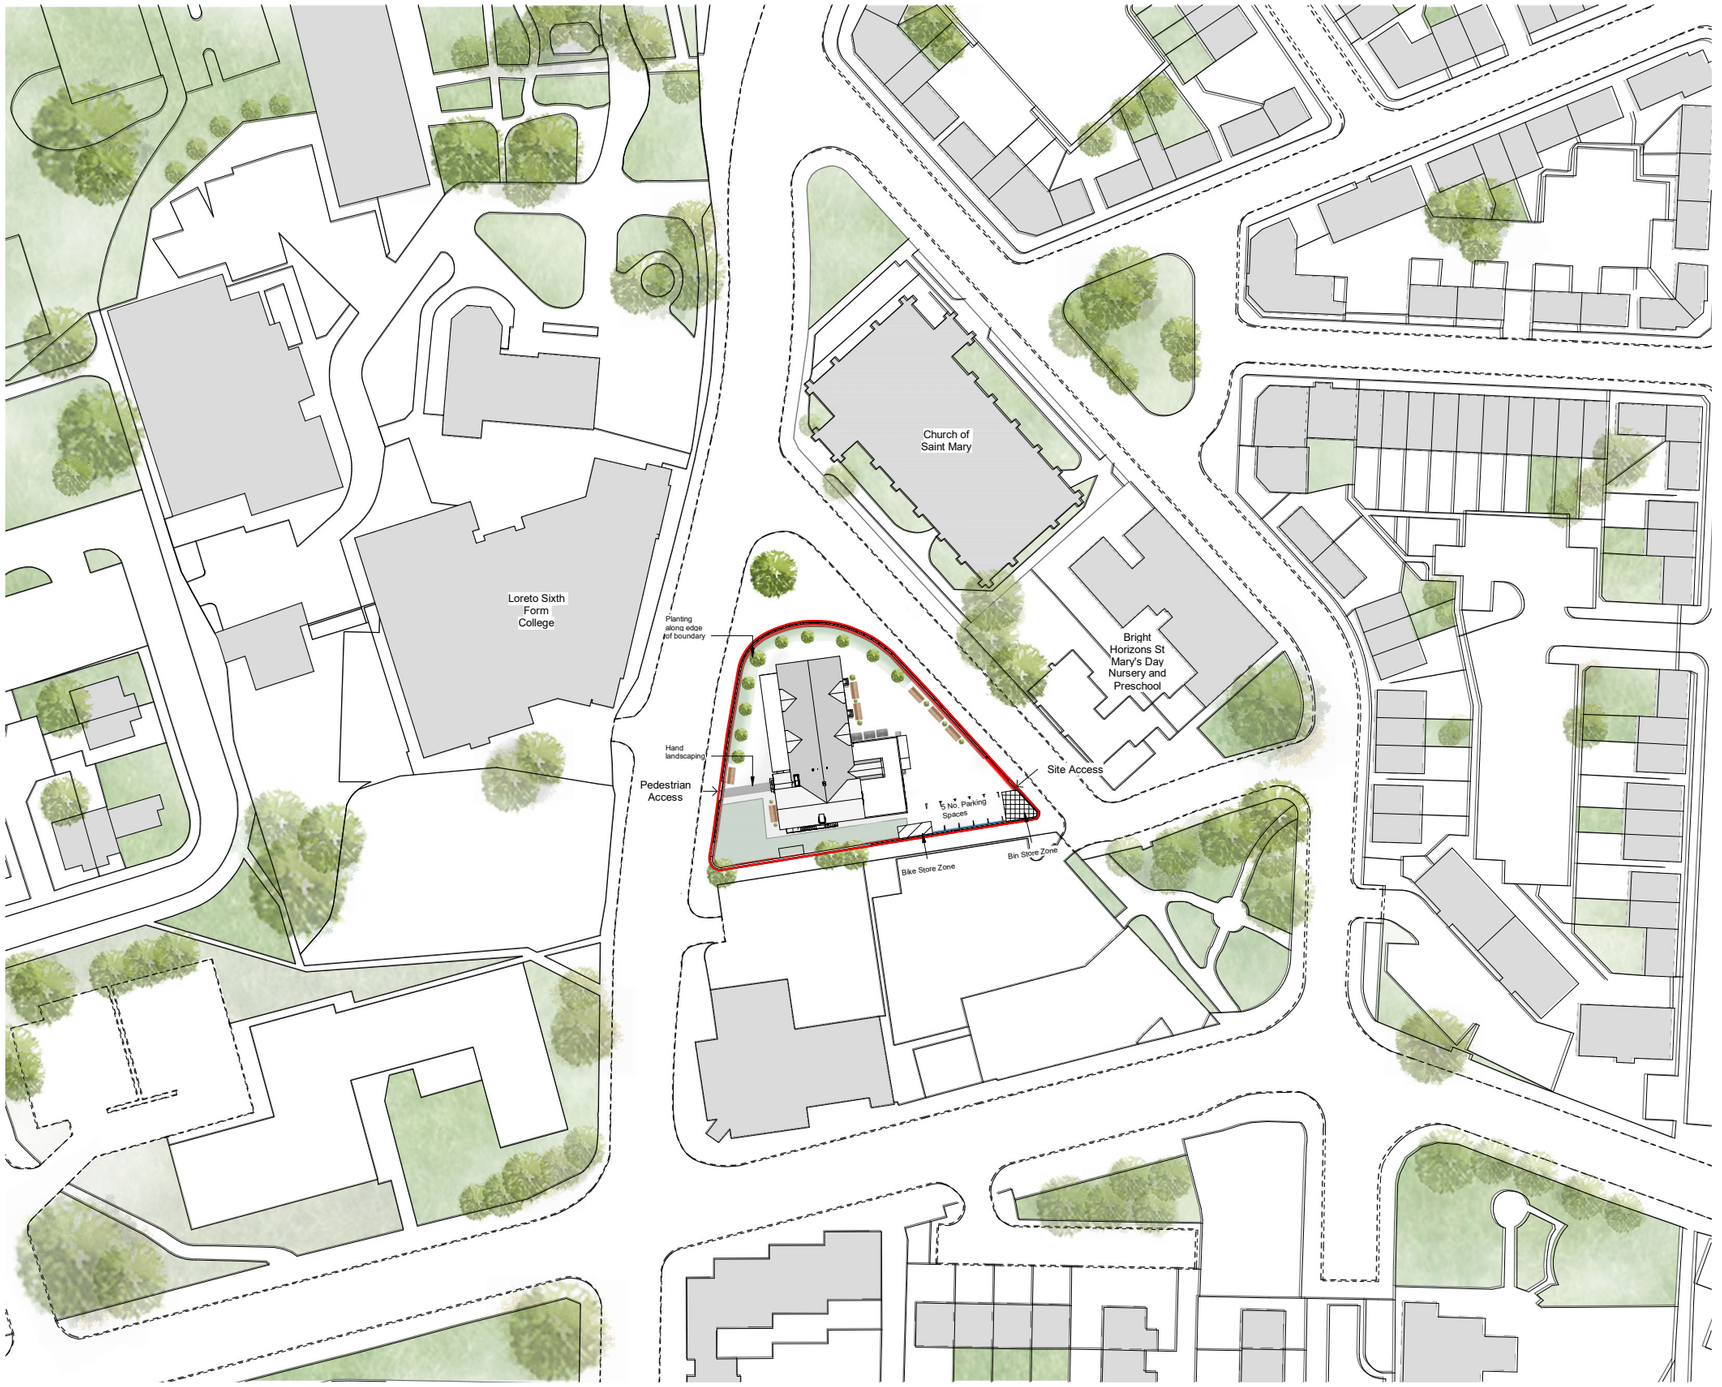


revision	date	drawn	description
-	XX.03.20	TH3M	Issued For Planning

Site Boundary Line

N

Do not scale from drawings unless by agreement with architect. Use figured dimensions only. Check all dimensions on site prior to commencing the works. Drawing to be read in conjunction with other relevant consultant information.

This drawing is the copyright of TH3M Architects Ltd and must not be copied or reproduced in part, or in whole, without the express permission of the architect. Drawing to be read in conjunction with specification.

T H 3 M

0m 10m 20m 30m 40m 50m

Site Plan
Proposed

T-0230-2-0100-Site Plan
number

-
revision

MKCC Parsonage St

1:500 @ A1
scale

0230
job reference

MGS
drawn

FOR PLANNING