Ground Floor

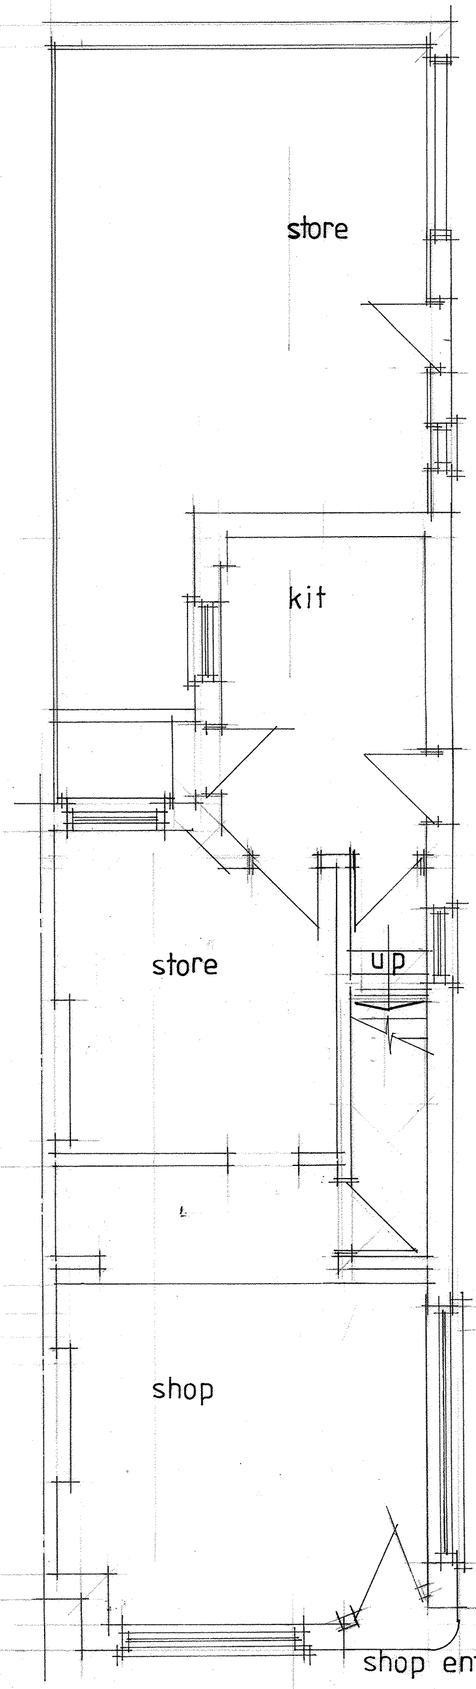

First Floor

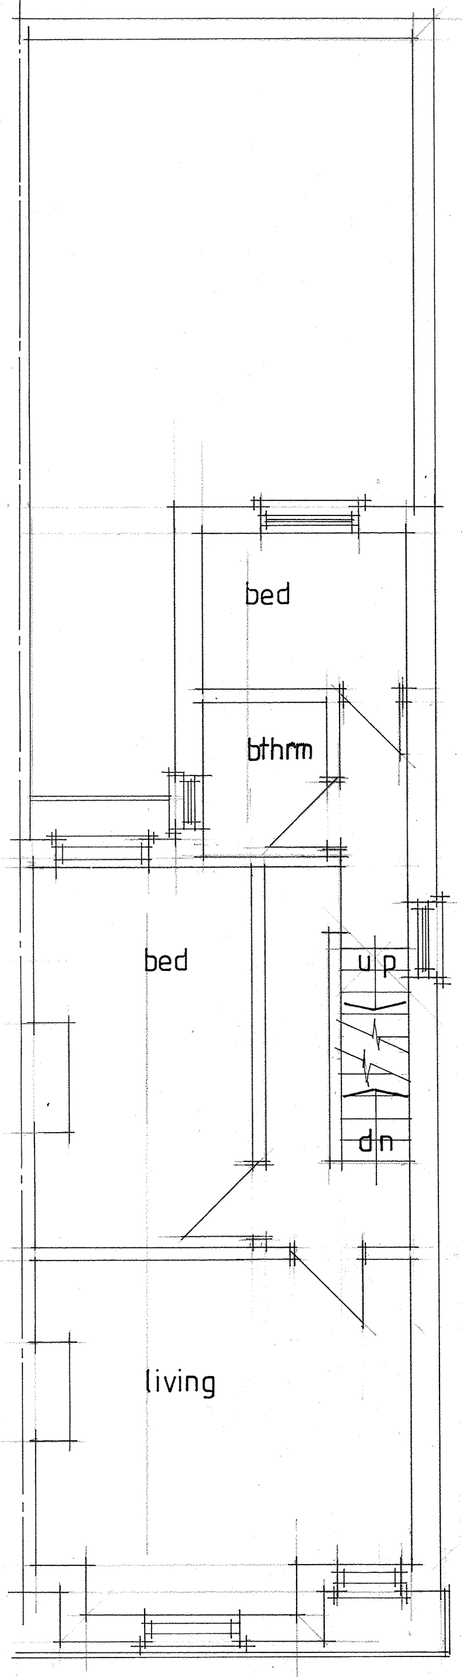

Second Floor

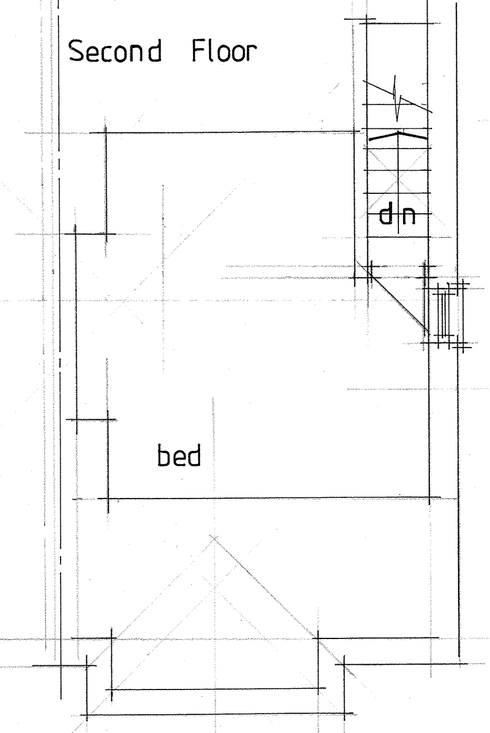

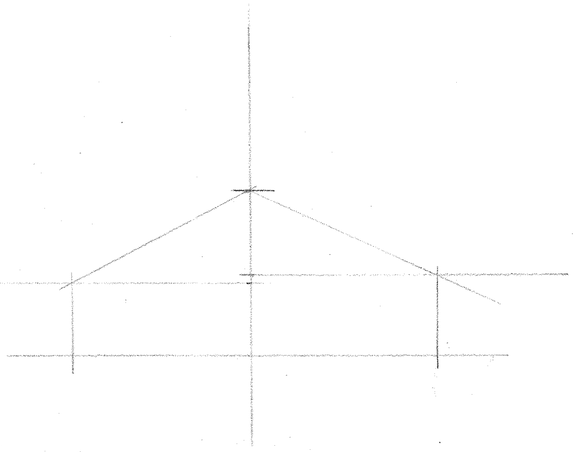

No:	Revision:	Date:	Initial:

ALPHA DESIGN
11 GILDA CRESCENT ROAD ECCLES M30 9AG
TELEPHONE :0161 707 5533

Project:	48 Broadfield Road Moss Side Mcr		
Title:	Floor Layouts (existing)		
Scale: 1:50	Date: Sept 20	Initial: CW.	
Drg. No:	1		