
N

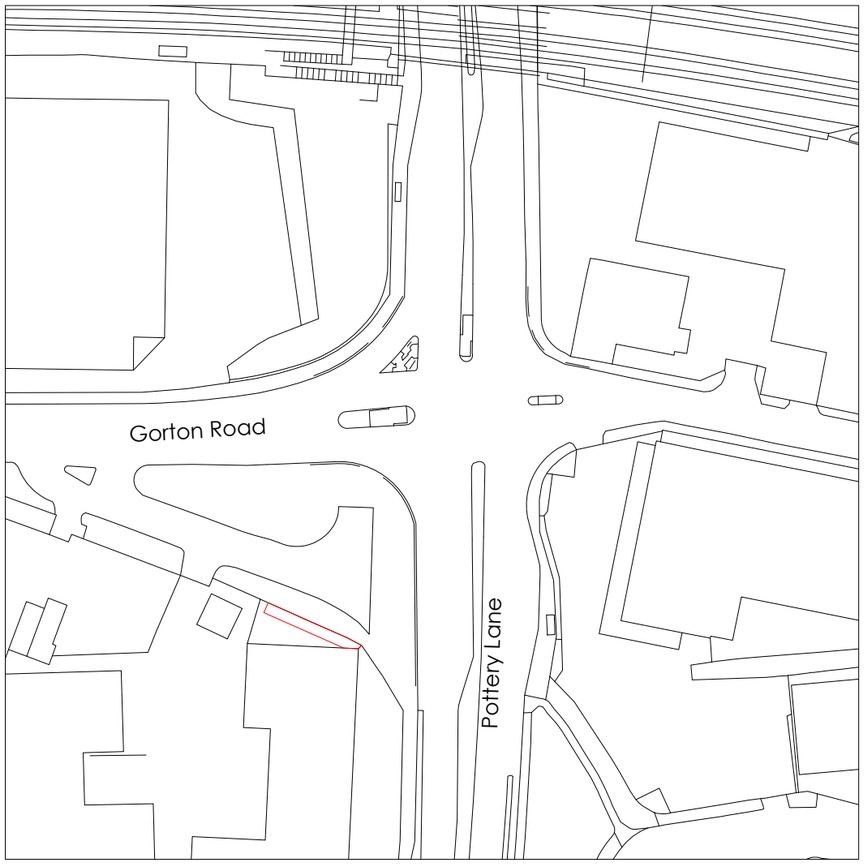

0 20m 40m 100m

Title
Site Location Plan

Address
Pottery Lane, Manchester, M12 5DX

Client
Air Outdoor

Job No.
AO-ENG-00019

Issued
20/08/20


Scale
1:1250 @ A3

Key

1. Site Boundary

All information is to be checked on site for accuracy and fit. Only drawings with WD status with the most recent revision are to be used for construction.

N

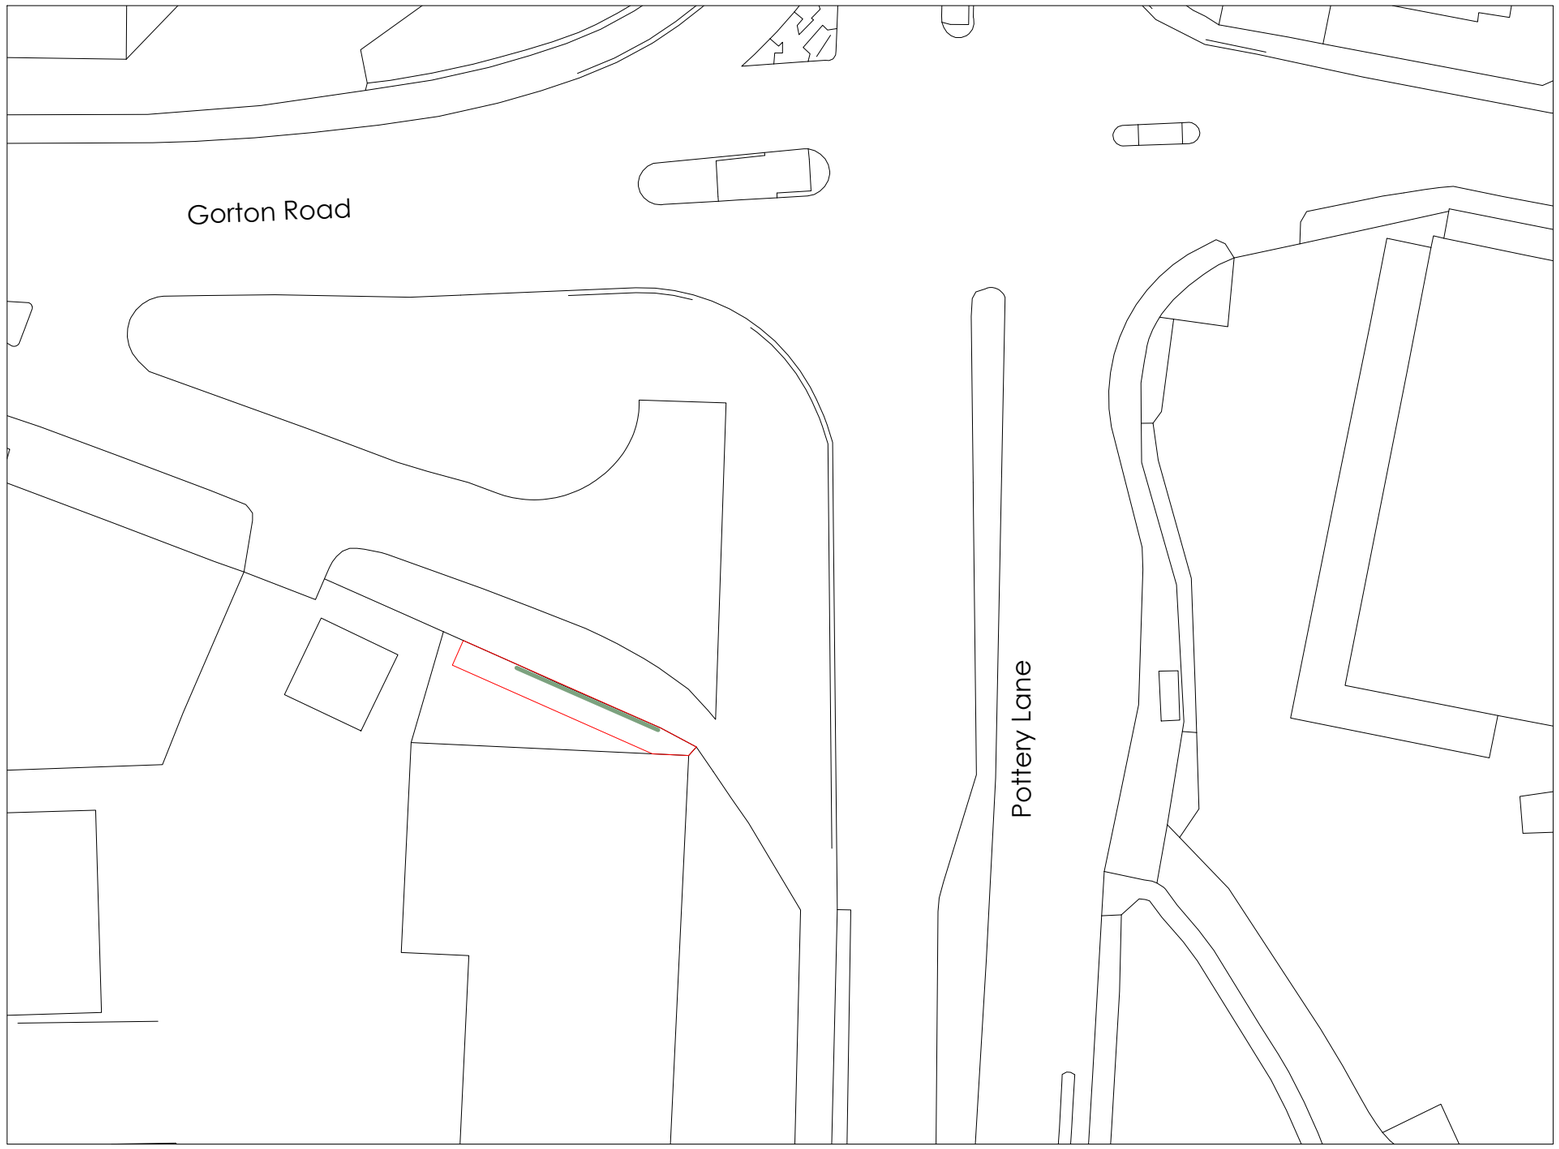

0 20m 40m

Title
Existing Site Plan

Address
Pottery Lane, Manchester, M12 5DX

Client
Air Outdoor

Job No.
AO-ENG-00019

Issued
20/08/20


Scale
1:500 @ A3

Key

1. Site Boundary
2. Existing Advertising Boards to be Removed

All information is to be checked on site for accuracy and fit. Only drawings with WD status with the most recent revision are to be used for construction.

N

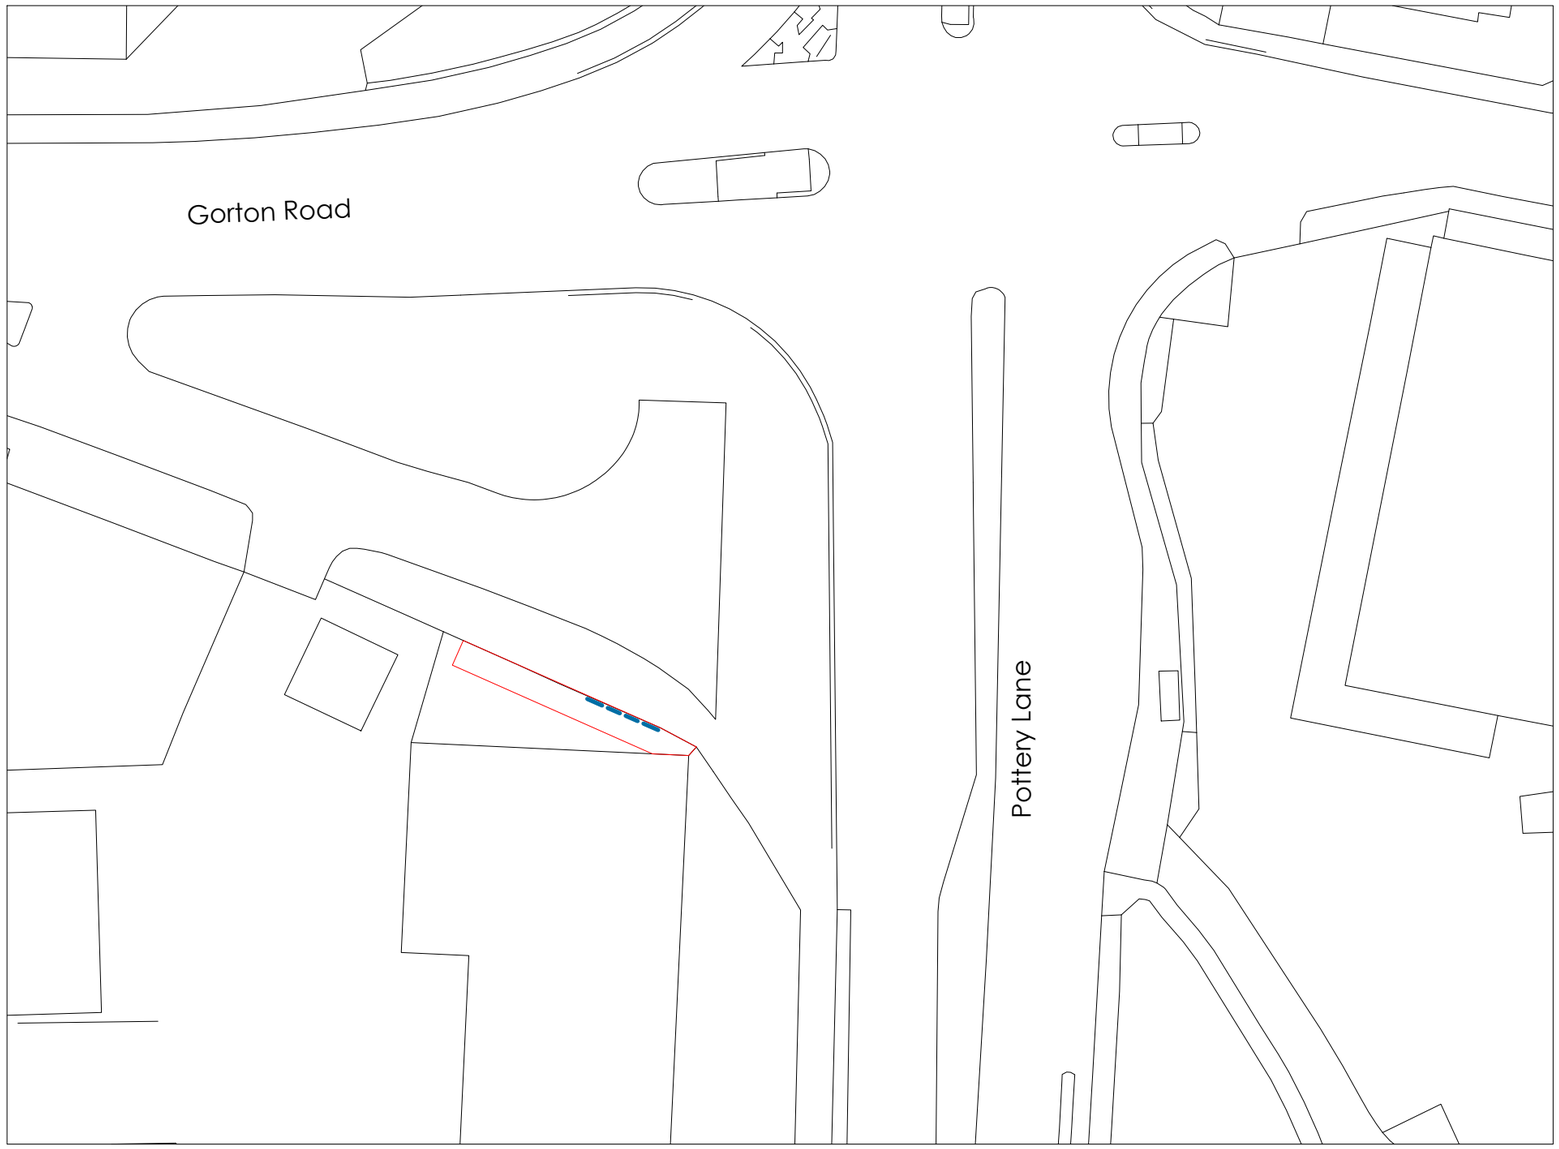

0 20m 40m

Title
Proposed Site Plan

Address
Pottery Lane, Manchester, M12 5DX

Client
Air Outdoor

Job No.
AO-ENG-00019


Issued
20/08/20

Scale
1:500 @ A3


Key

1. Site Boundary
2. Proposed Media Screen

All information is to be checked on site for accuracy and fit. Only drawings with WD status with the most recent revision are to be used for construction.

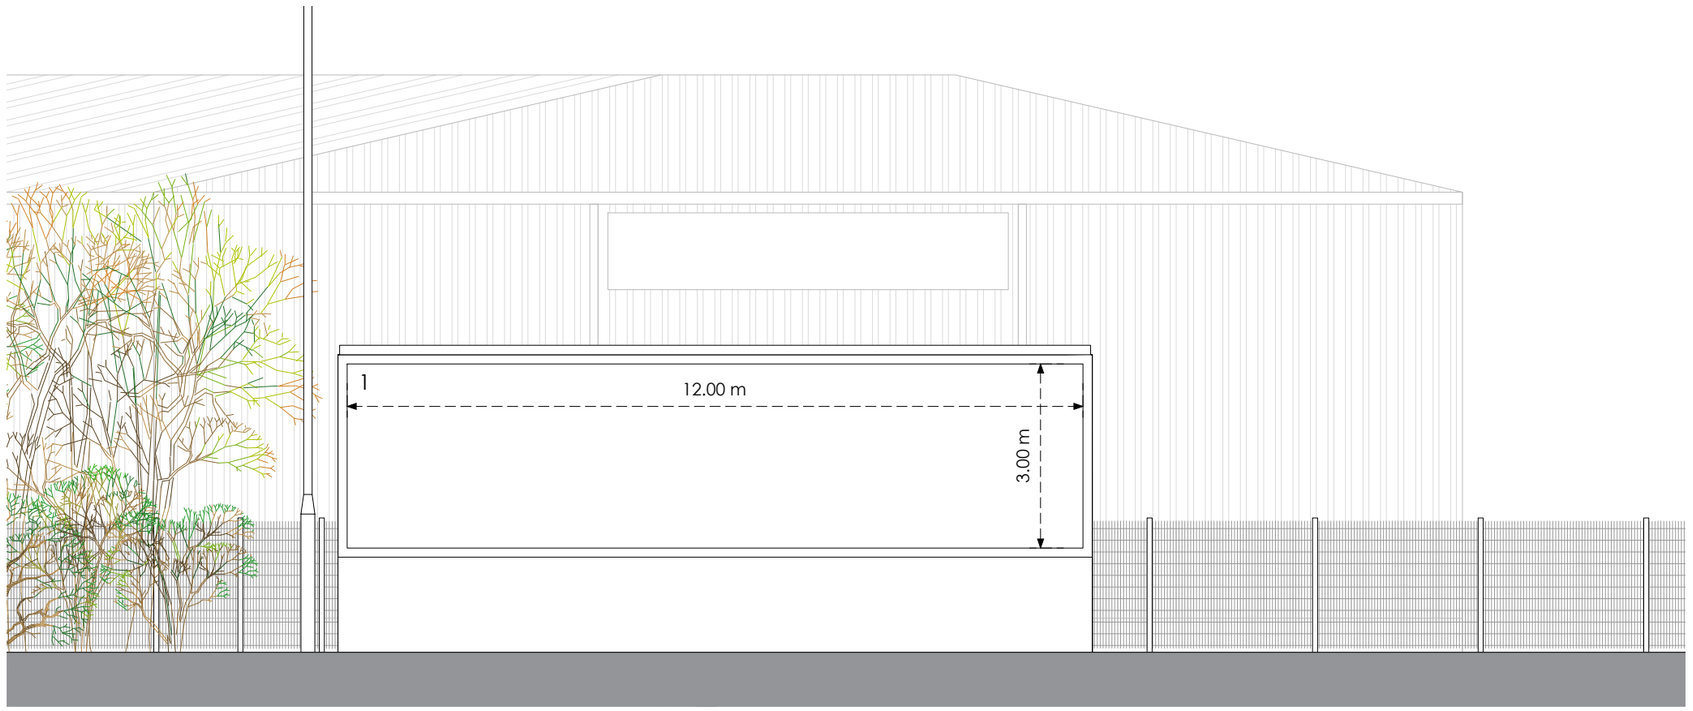


Front

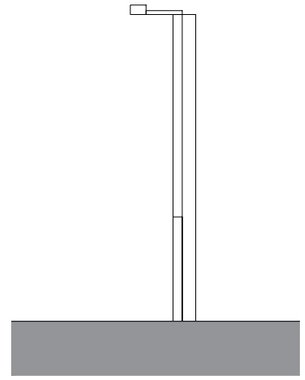


Side

Existing

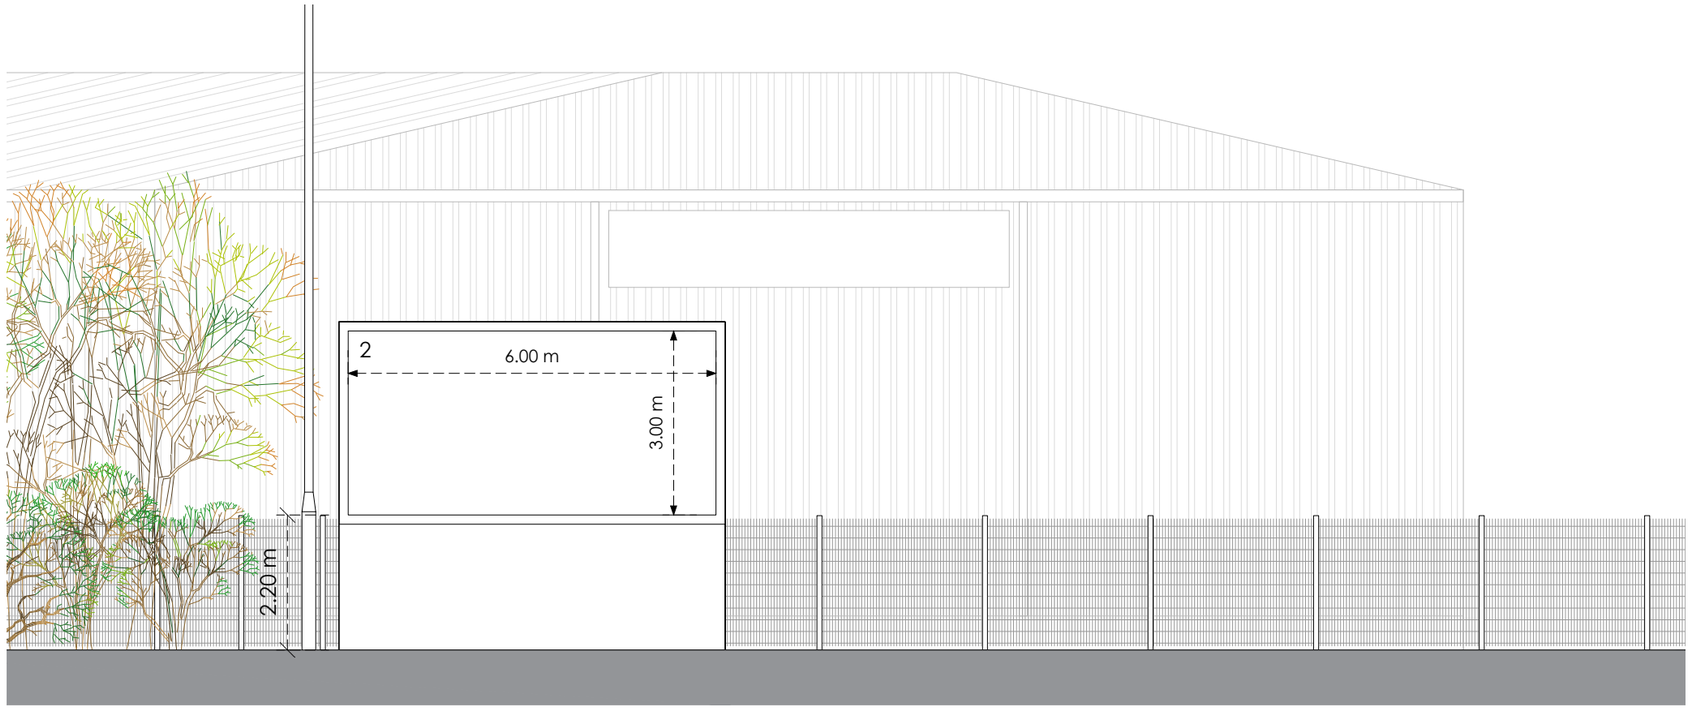

Front

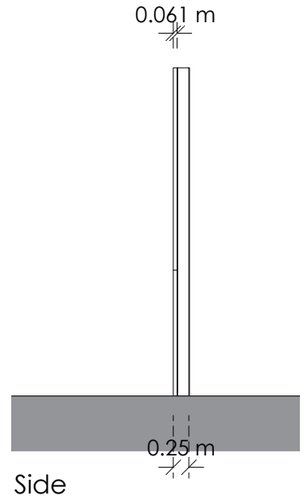

Side

Proposed

0 4m 8m

Title
Existing and Proposed Elevations

Address
Pottery Lane, Manchester, M12 5DX

Client
Air Outdoor

Job No.
AO-ENG-00019

Issued
20/08/20

Scale
1:100 @ A3

Key

1. Existing Advertising Board
2. Proposed Media Screen

All information is to be checked on site for accuracy and fit. Only drawings with WD status with the most recent revision are to be used for construction.