




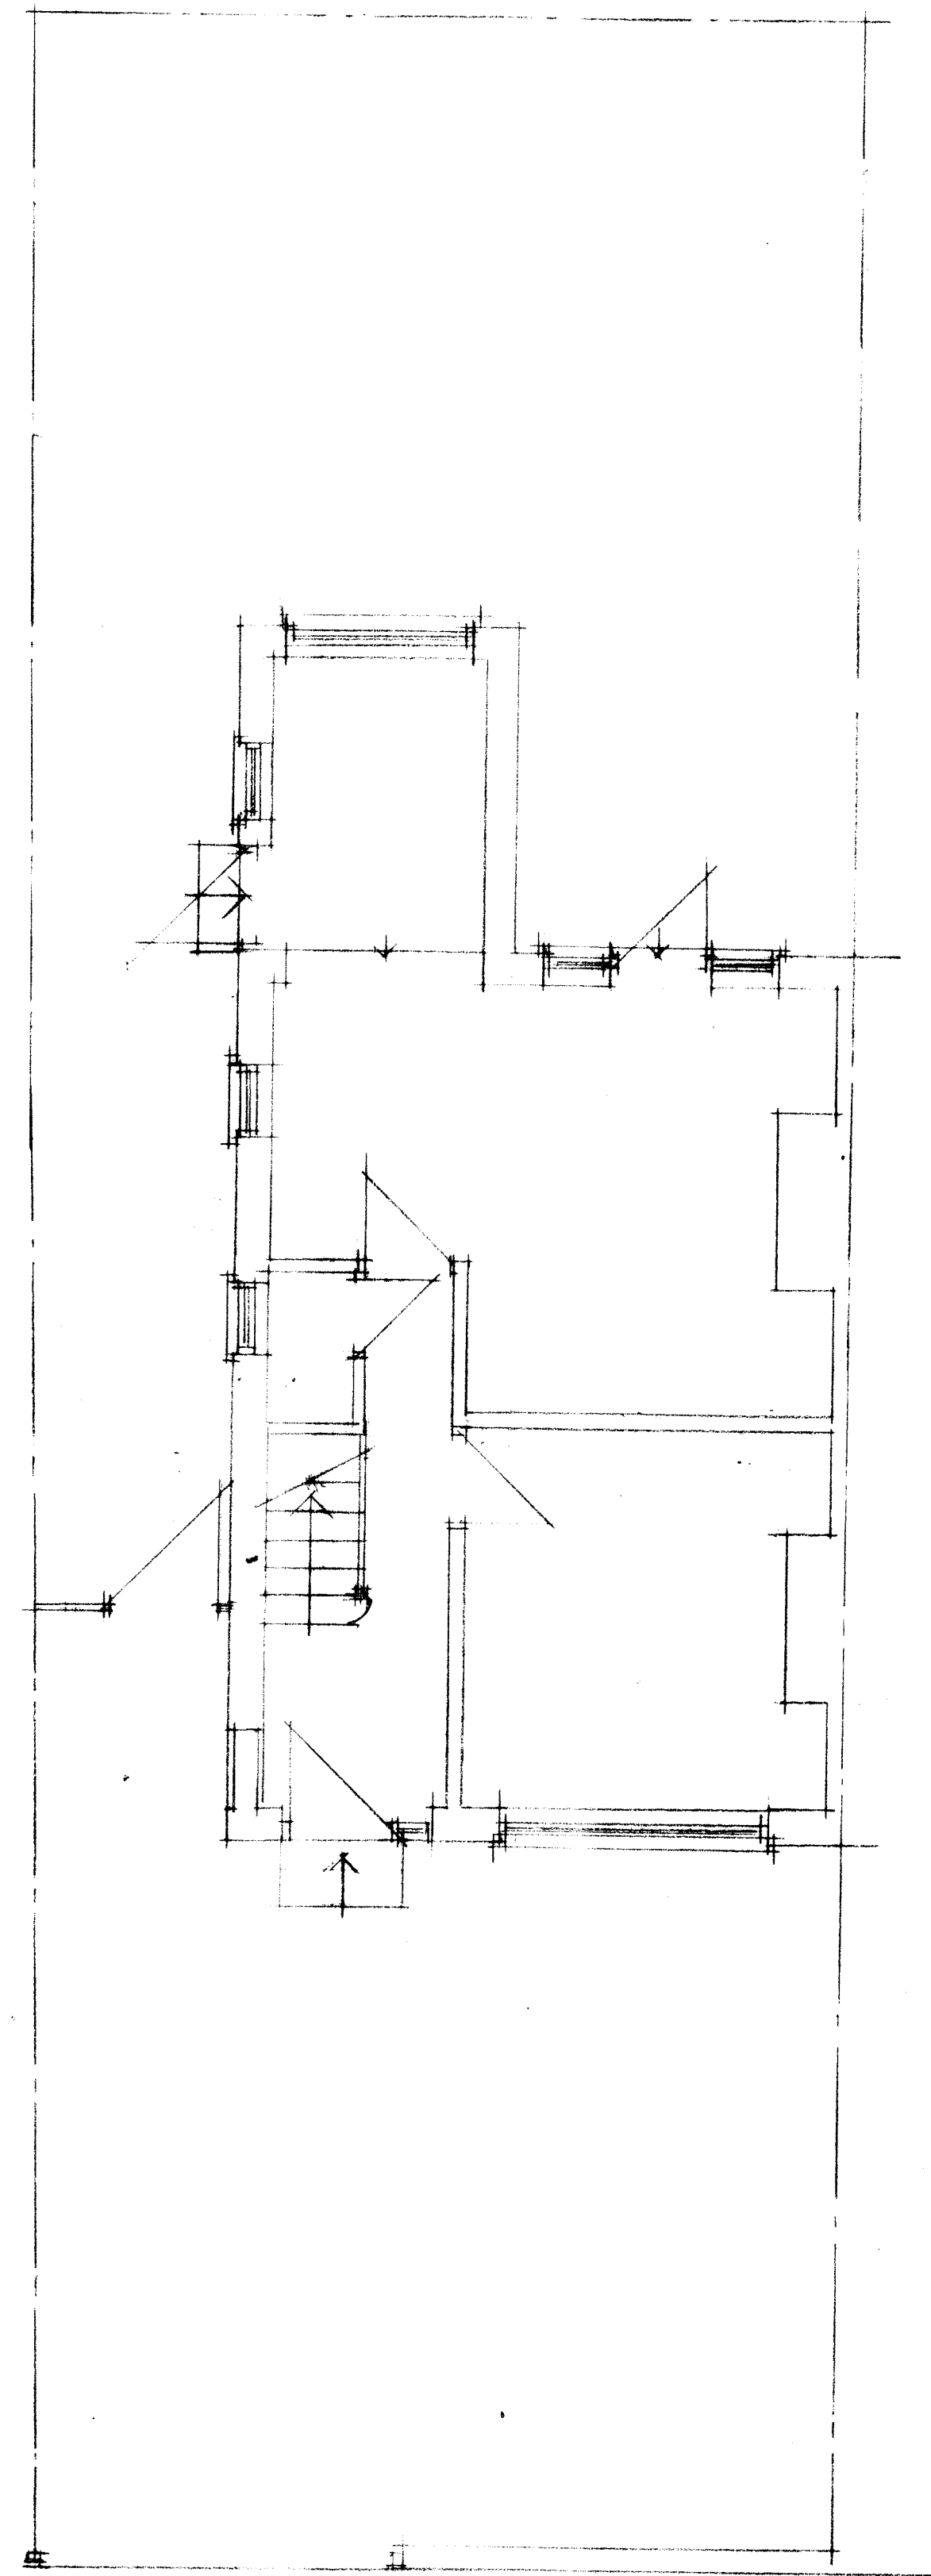


GROUND FLOOR

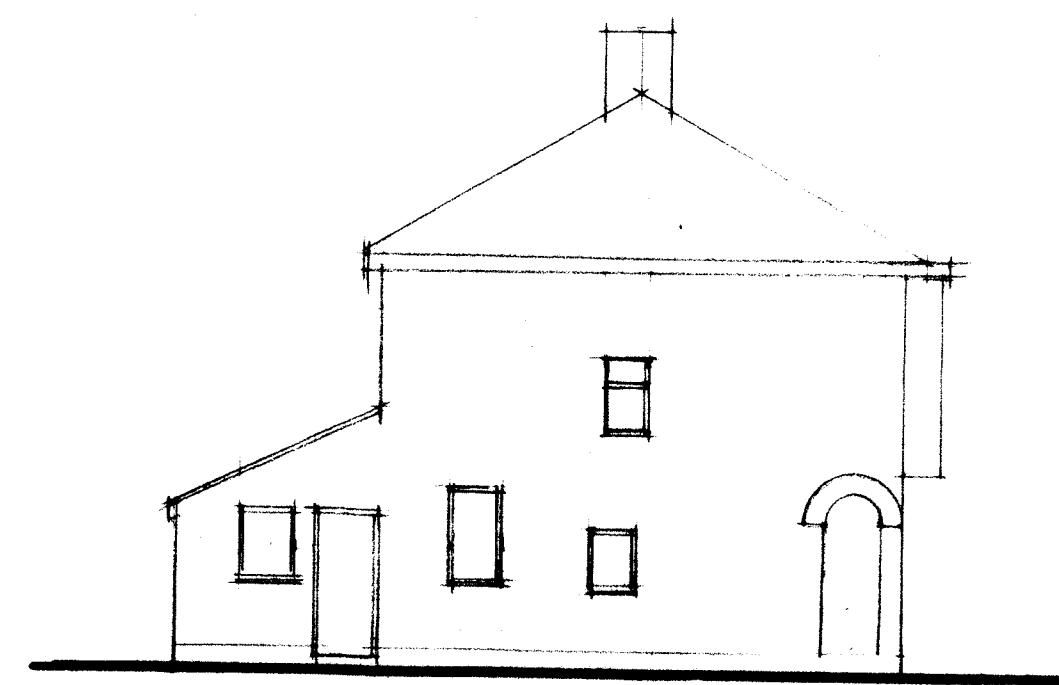


side

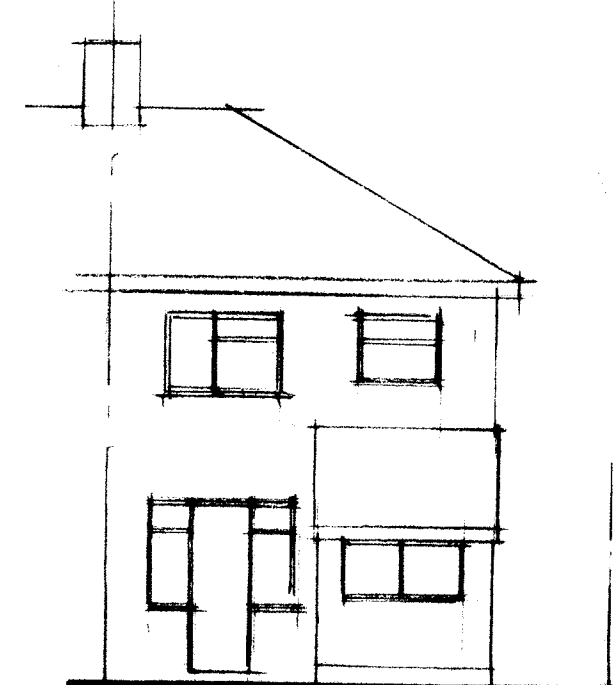

rear

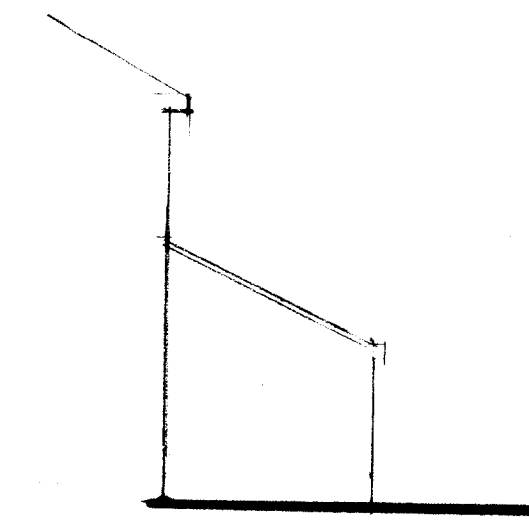

side

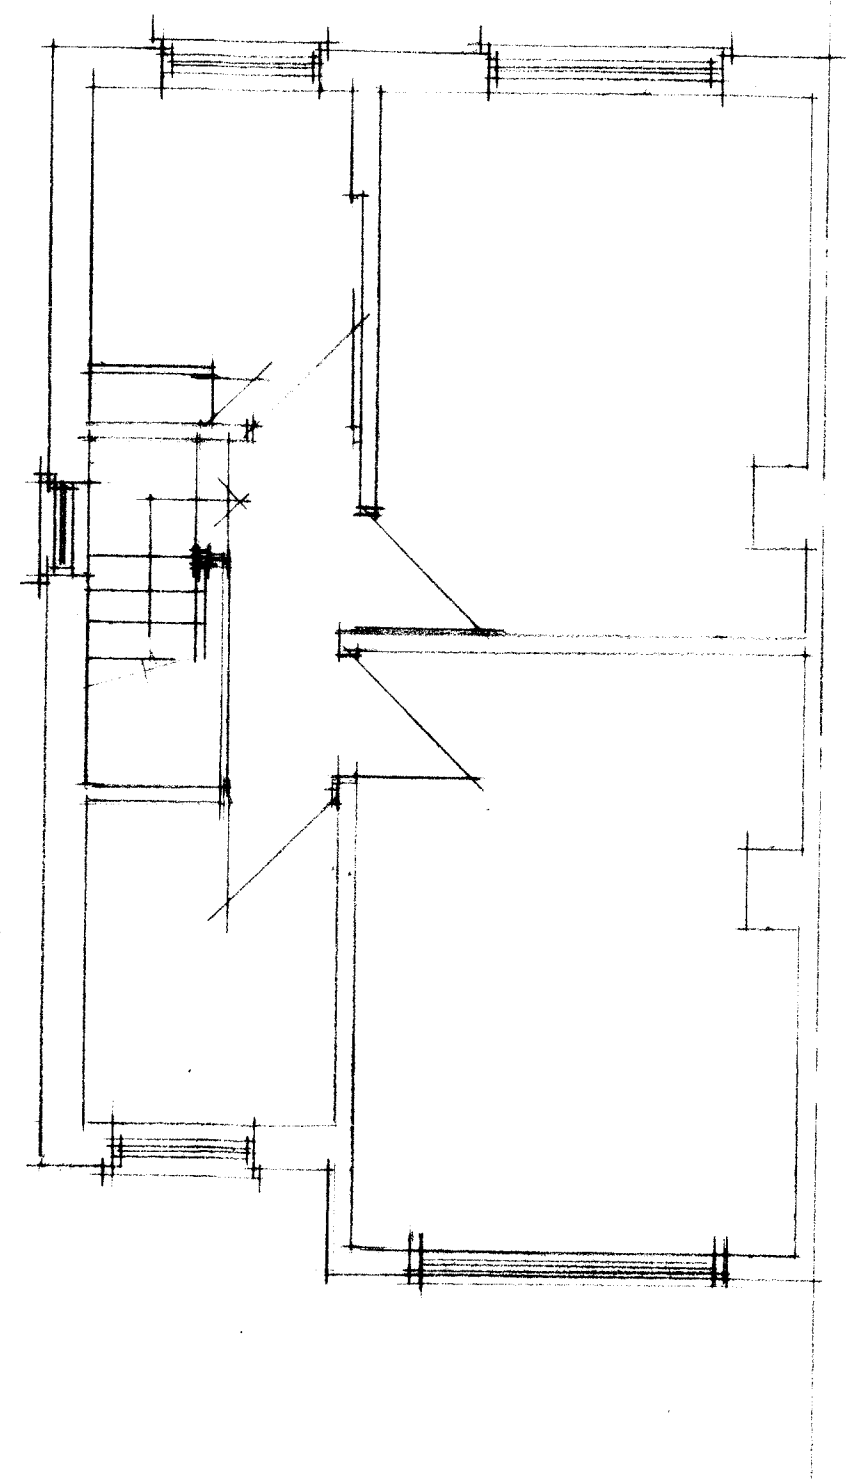

FIRST FLOOR

CLIENT
MR T PURKAYSTHA
67 HART ROAD
MOSS SIDE M14 JAE

JOB TITLE
PROPOSED EXTENSIONS

DRG. TITLE
PLANS AND ELEVATIONS
AS EXISTING

**HOLBOROW +
ORMESHER**
Limited
**architectural &
interior design**

Station House
Adams Hill
Knutsford
Cheshire WA16 6DN
telephone : 01565 652275
fax : 01565 750501

ISSUE	ORIGINAL	1	2	3	4	5	6	7
REVISION								
DATE								
DRAWN								
CHECKED								
APPROVED								

SCALE 1:50 & 1:100 of A1
DRAWING NUMBER 2097/20/01