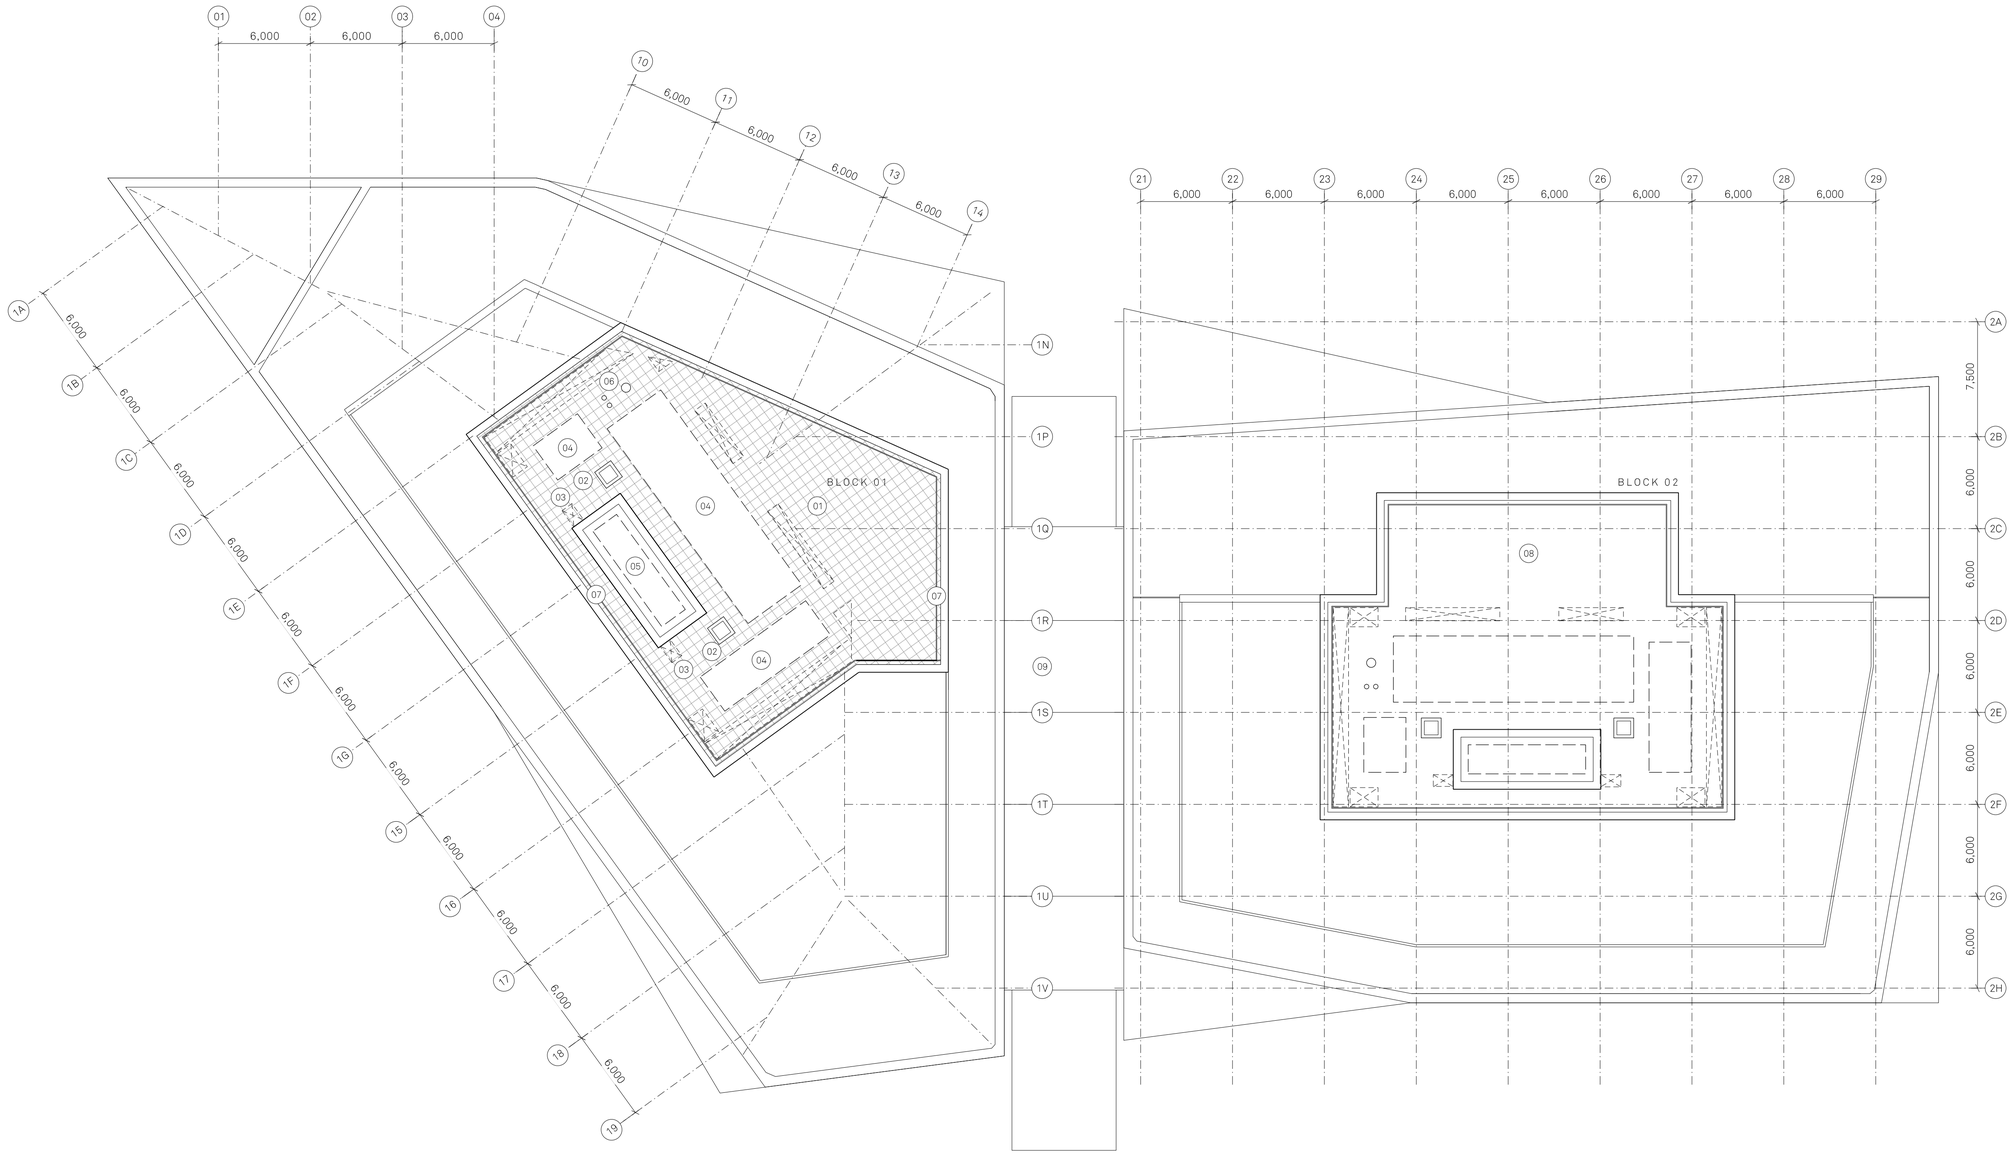


Notes:

PLAN KEY:

01 Block 01 Roof	04 Indicative zones for photovoltaic panels	07 Perimeter safety balustrade
02 Access hatch	05 Lift overrun	08 Block 02 Roof
03 Smoke ventilation	06 Boiler and water heater flues	09 Central atrium glass roof

Project Name: One City Road

Title: Roof
General Arrangement Plan

Scale: 1:200 @ A1

Drawn: FM | Checked: MH | Status: Planning | Project: 140 | Drawing No: _MP_02_2215 | Rev: B

Details:
B 11/09/20 Issued for Planning

Jon Matthews Architects

22 City Tower, Picadilly Plaza, New York St, Manchester, M1 4BT 0161 974 3690

Copyright of this drawing is vested in Jon Matthews Architects and must not be copied or reproduced without written consent. Figured dimensions only are to be taken from this drawing. Don not scale from this drawing. For full company disclosure please visit www.jonmatthewsarchitects.com