


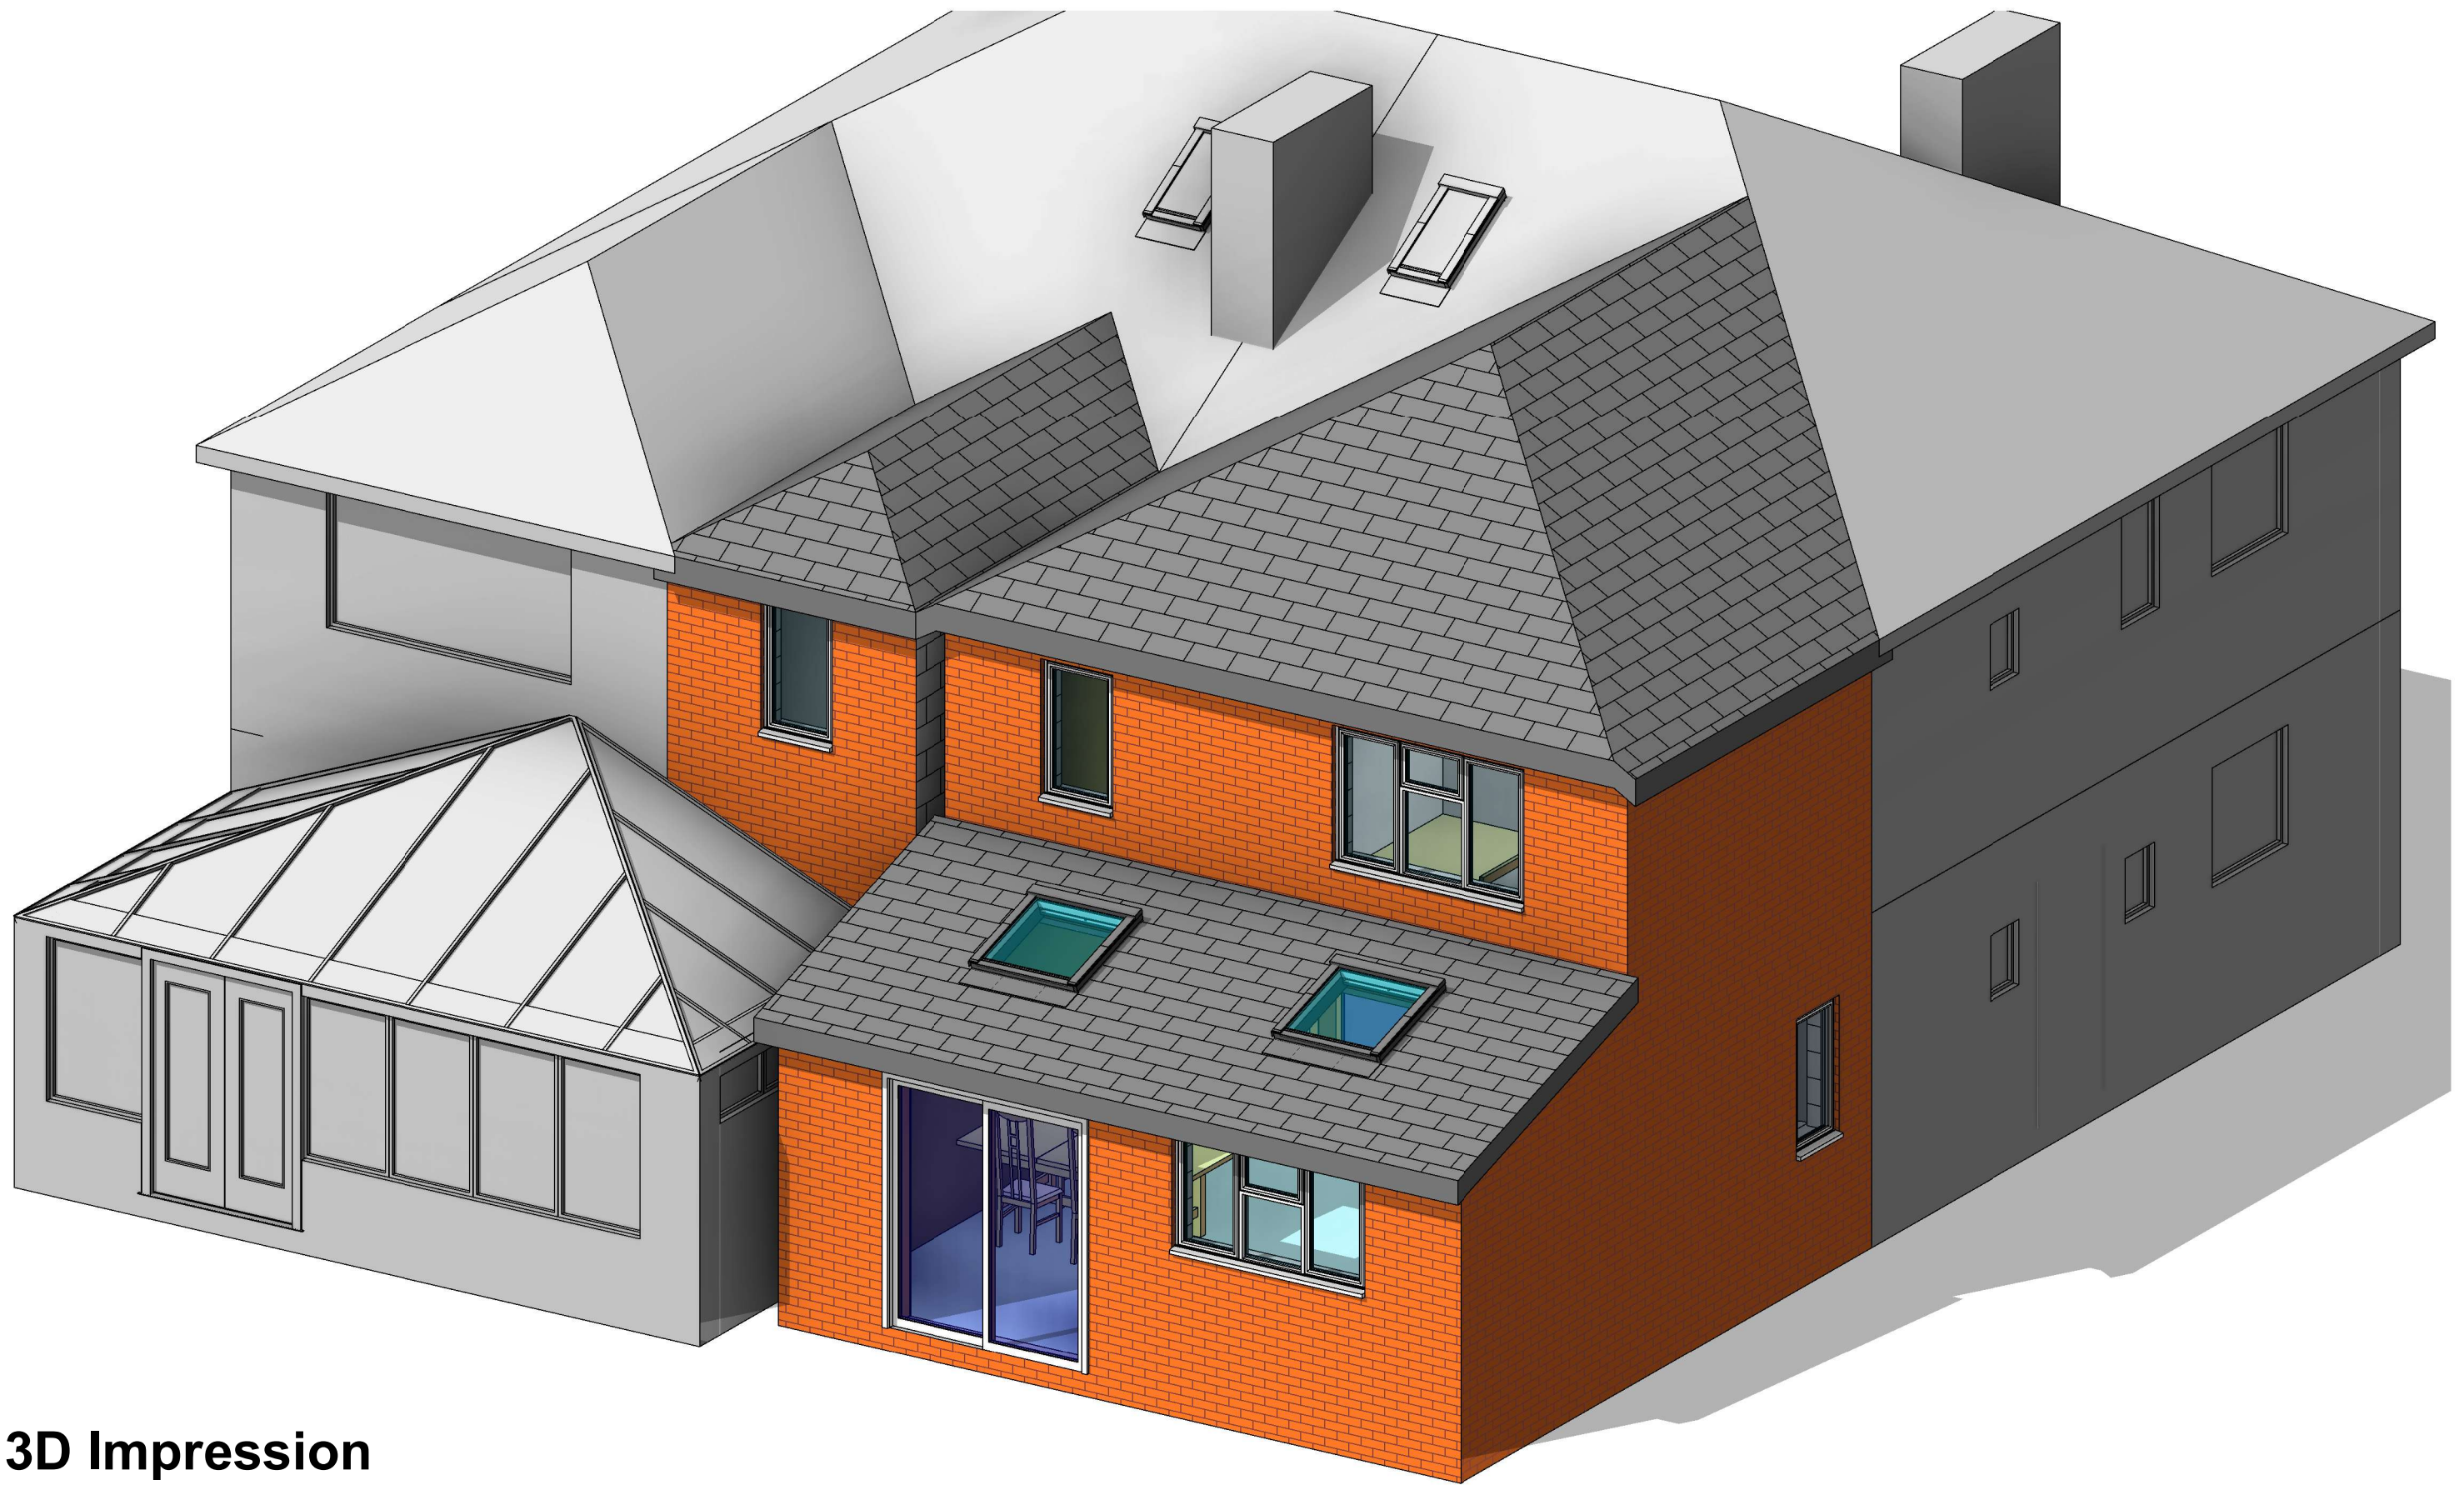

3D Impression

COPYRIGHT © ALL RIGHTS RESERVED BY VIKAS ALYAS LTD. DO NOT SCALE FROM DRAWING. DRAWING INDICATES DESIGN INTENT ONLY. REPORT ANY DISCREPANCIES TO CLIENT / VA LTD. NOT TO BE USED FOR CONSTRUCTION UNLESS STATED SO. TO BE READ IN CONJUNCTION WITH OTHER DRAWINGS OR SPECIFICATION WHERE PROVIDED.

BUILDING DESIGN CONSULTANCY
architek
www.arctk.co.uk
0161 505 1345
vikasalyas@gmail.com
880 Stockport Road, Levenshulme, Manchester, M19 3BN

No.	Description	Date
P1	Issue to Planning	12.10.2020

PROJECT	
102 - Part double/single storey rear extension 100 - First floor rear extension	
Manchester City Council	PURPOSE OF ISSUE Planning

ADDRESS	100 & 102 Wilbraham Road, Fallowfield M14 7DR
SHEET	3D Impression

CLIENT		
N. Mir & M. Zakariya		
Date 28.09.2020	Project number 1062	Scale (@ A3)
Drawn by VA	DRAWING NUMBER	
Checked by VA	A107	REV P1