



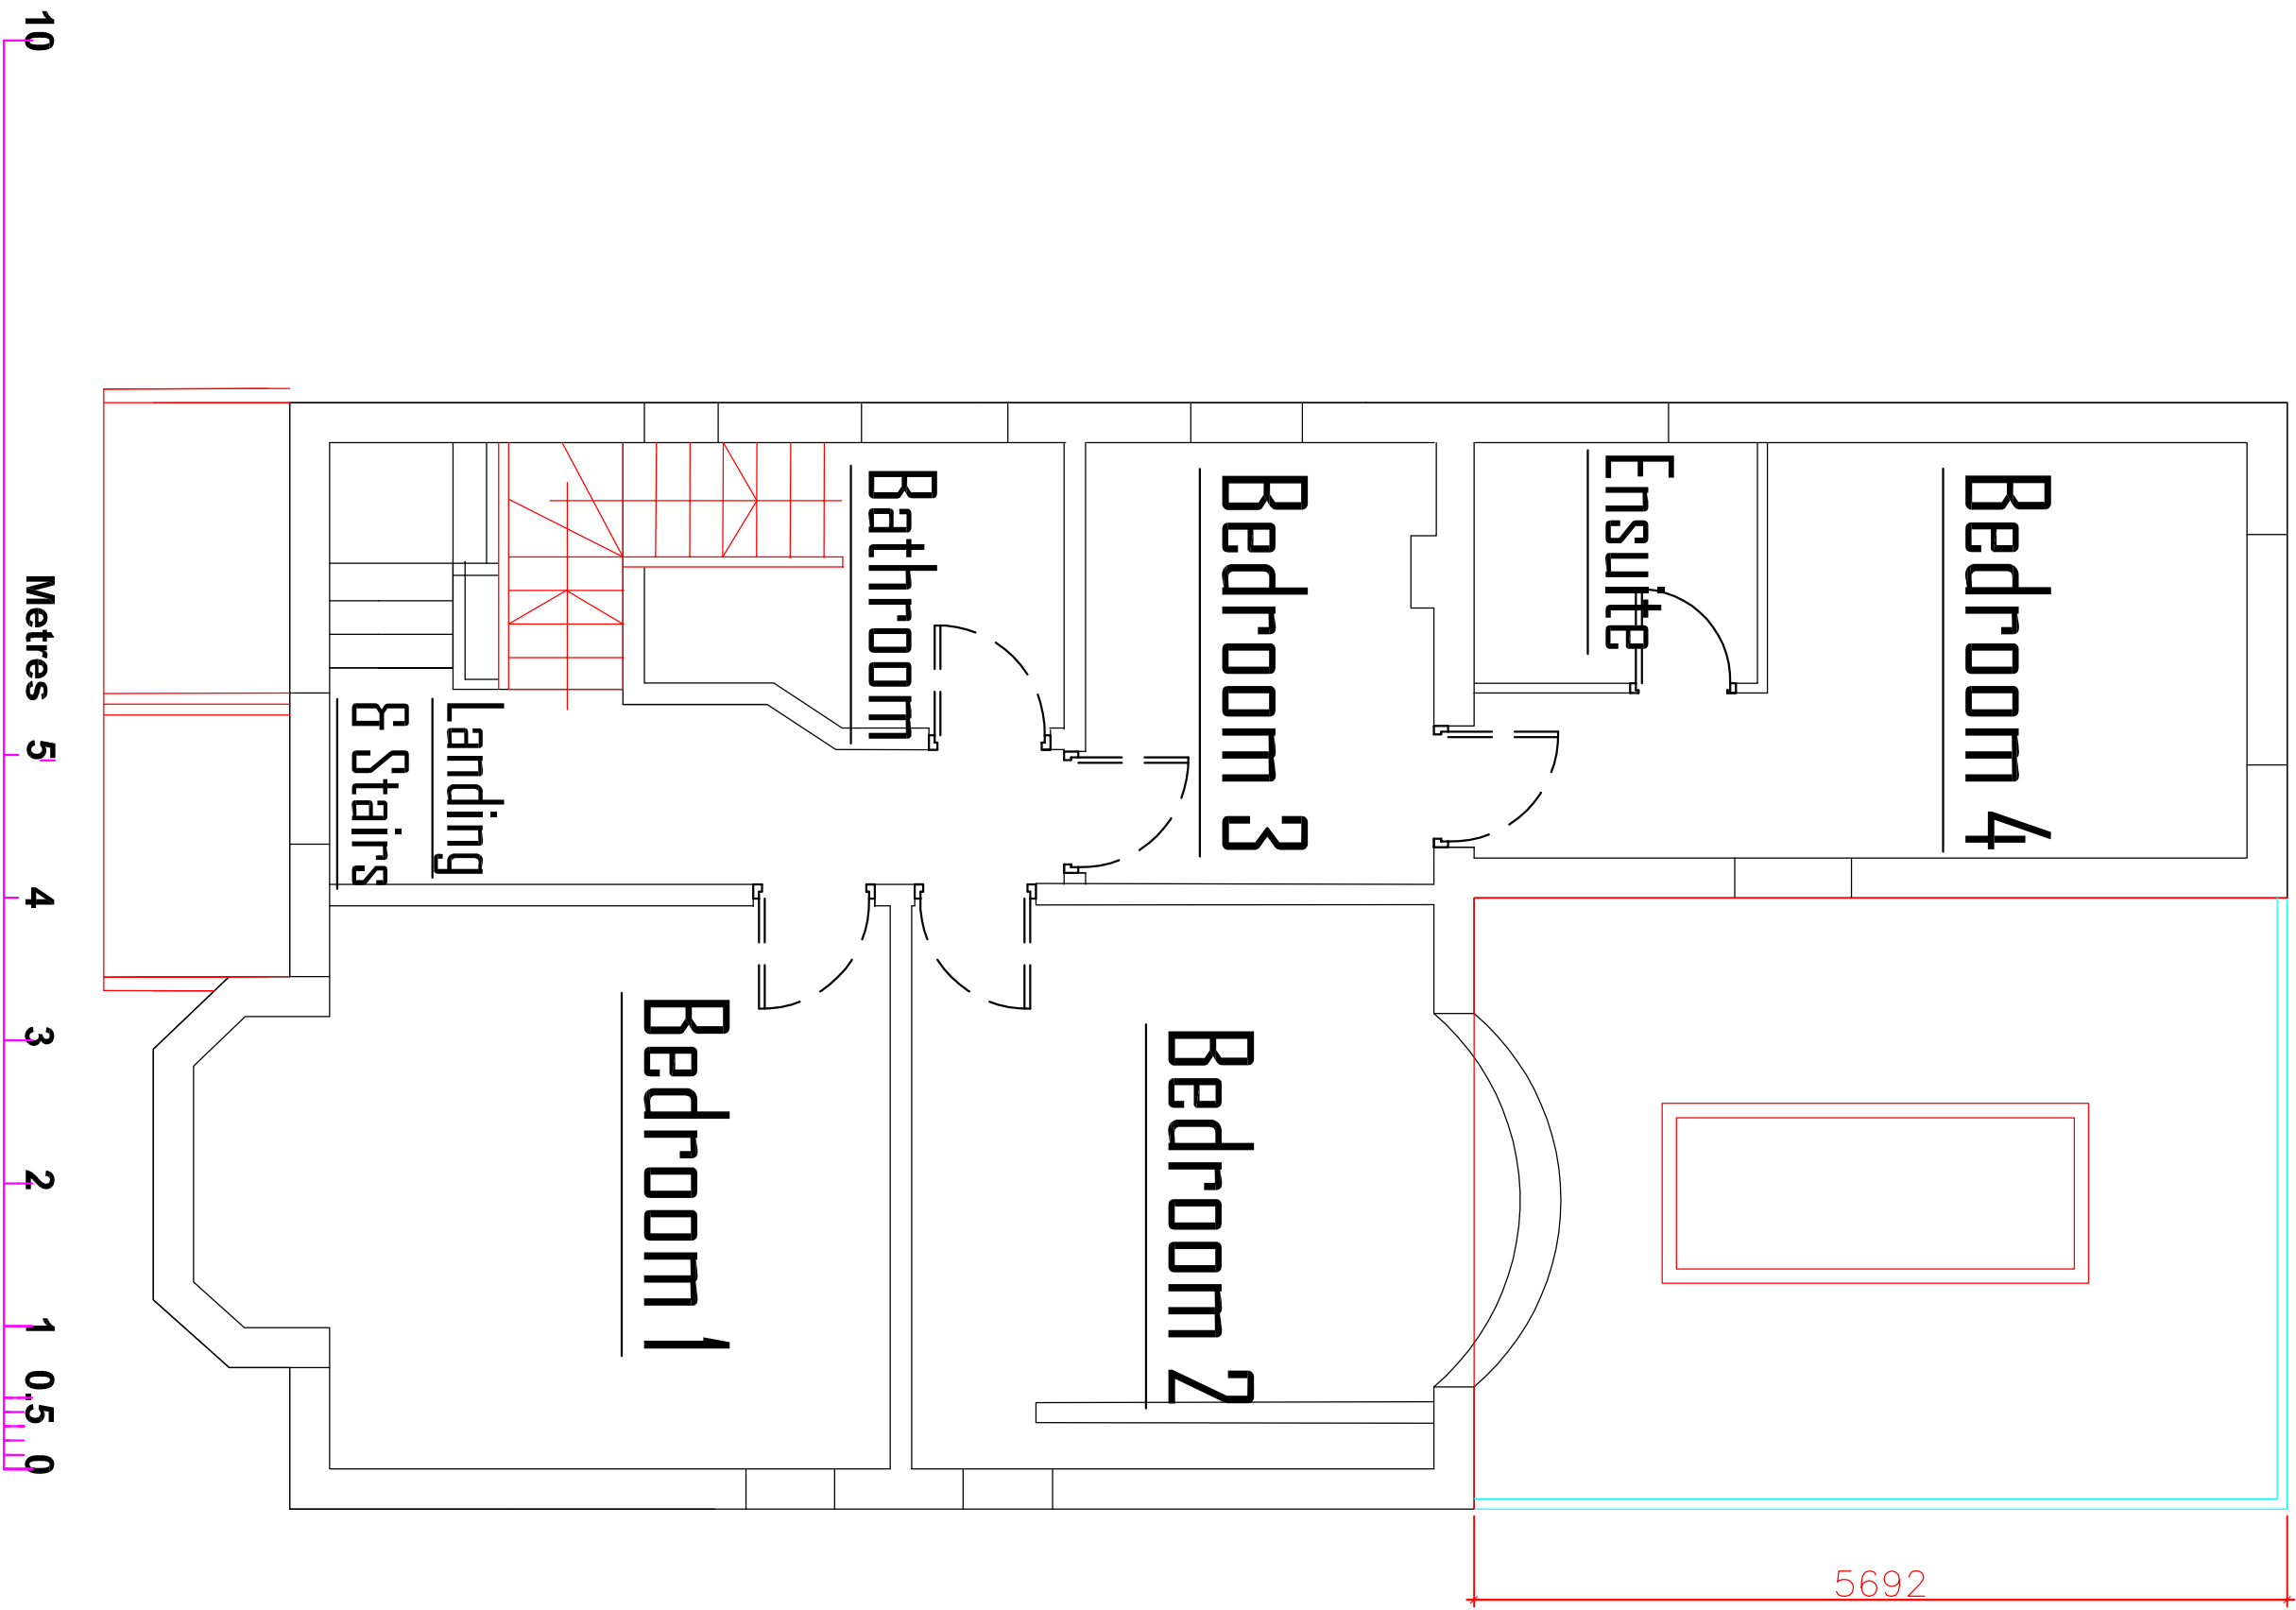

First floor

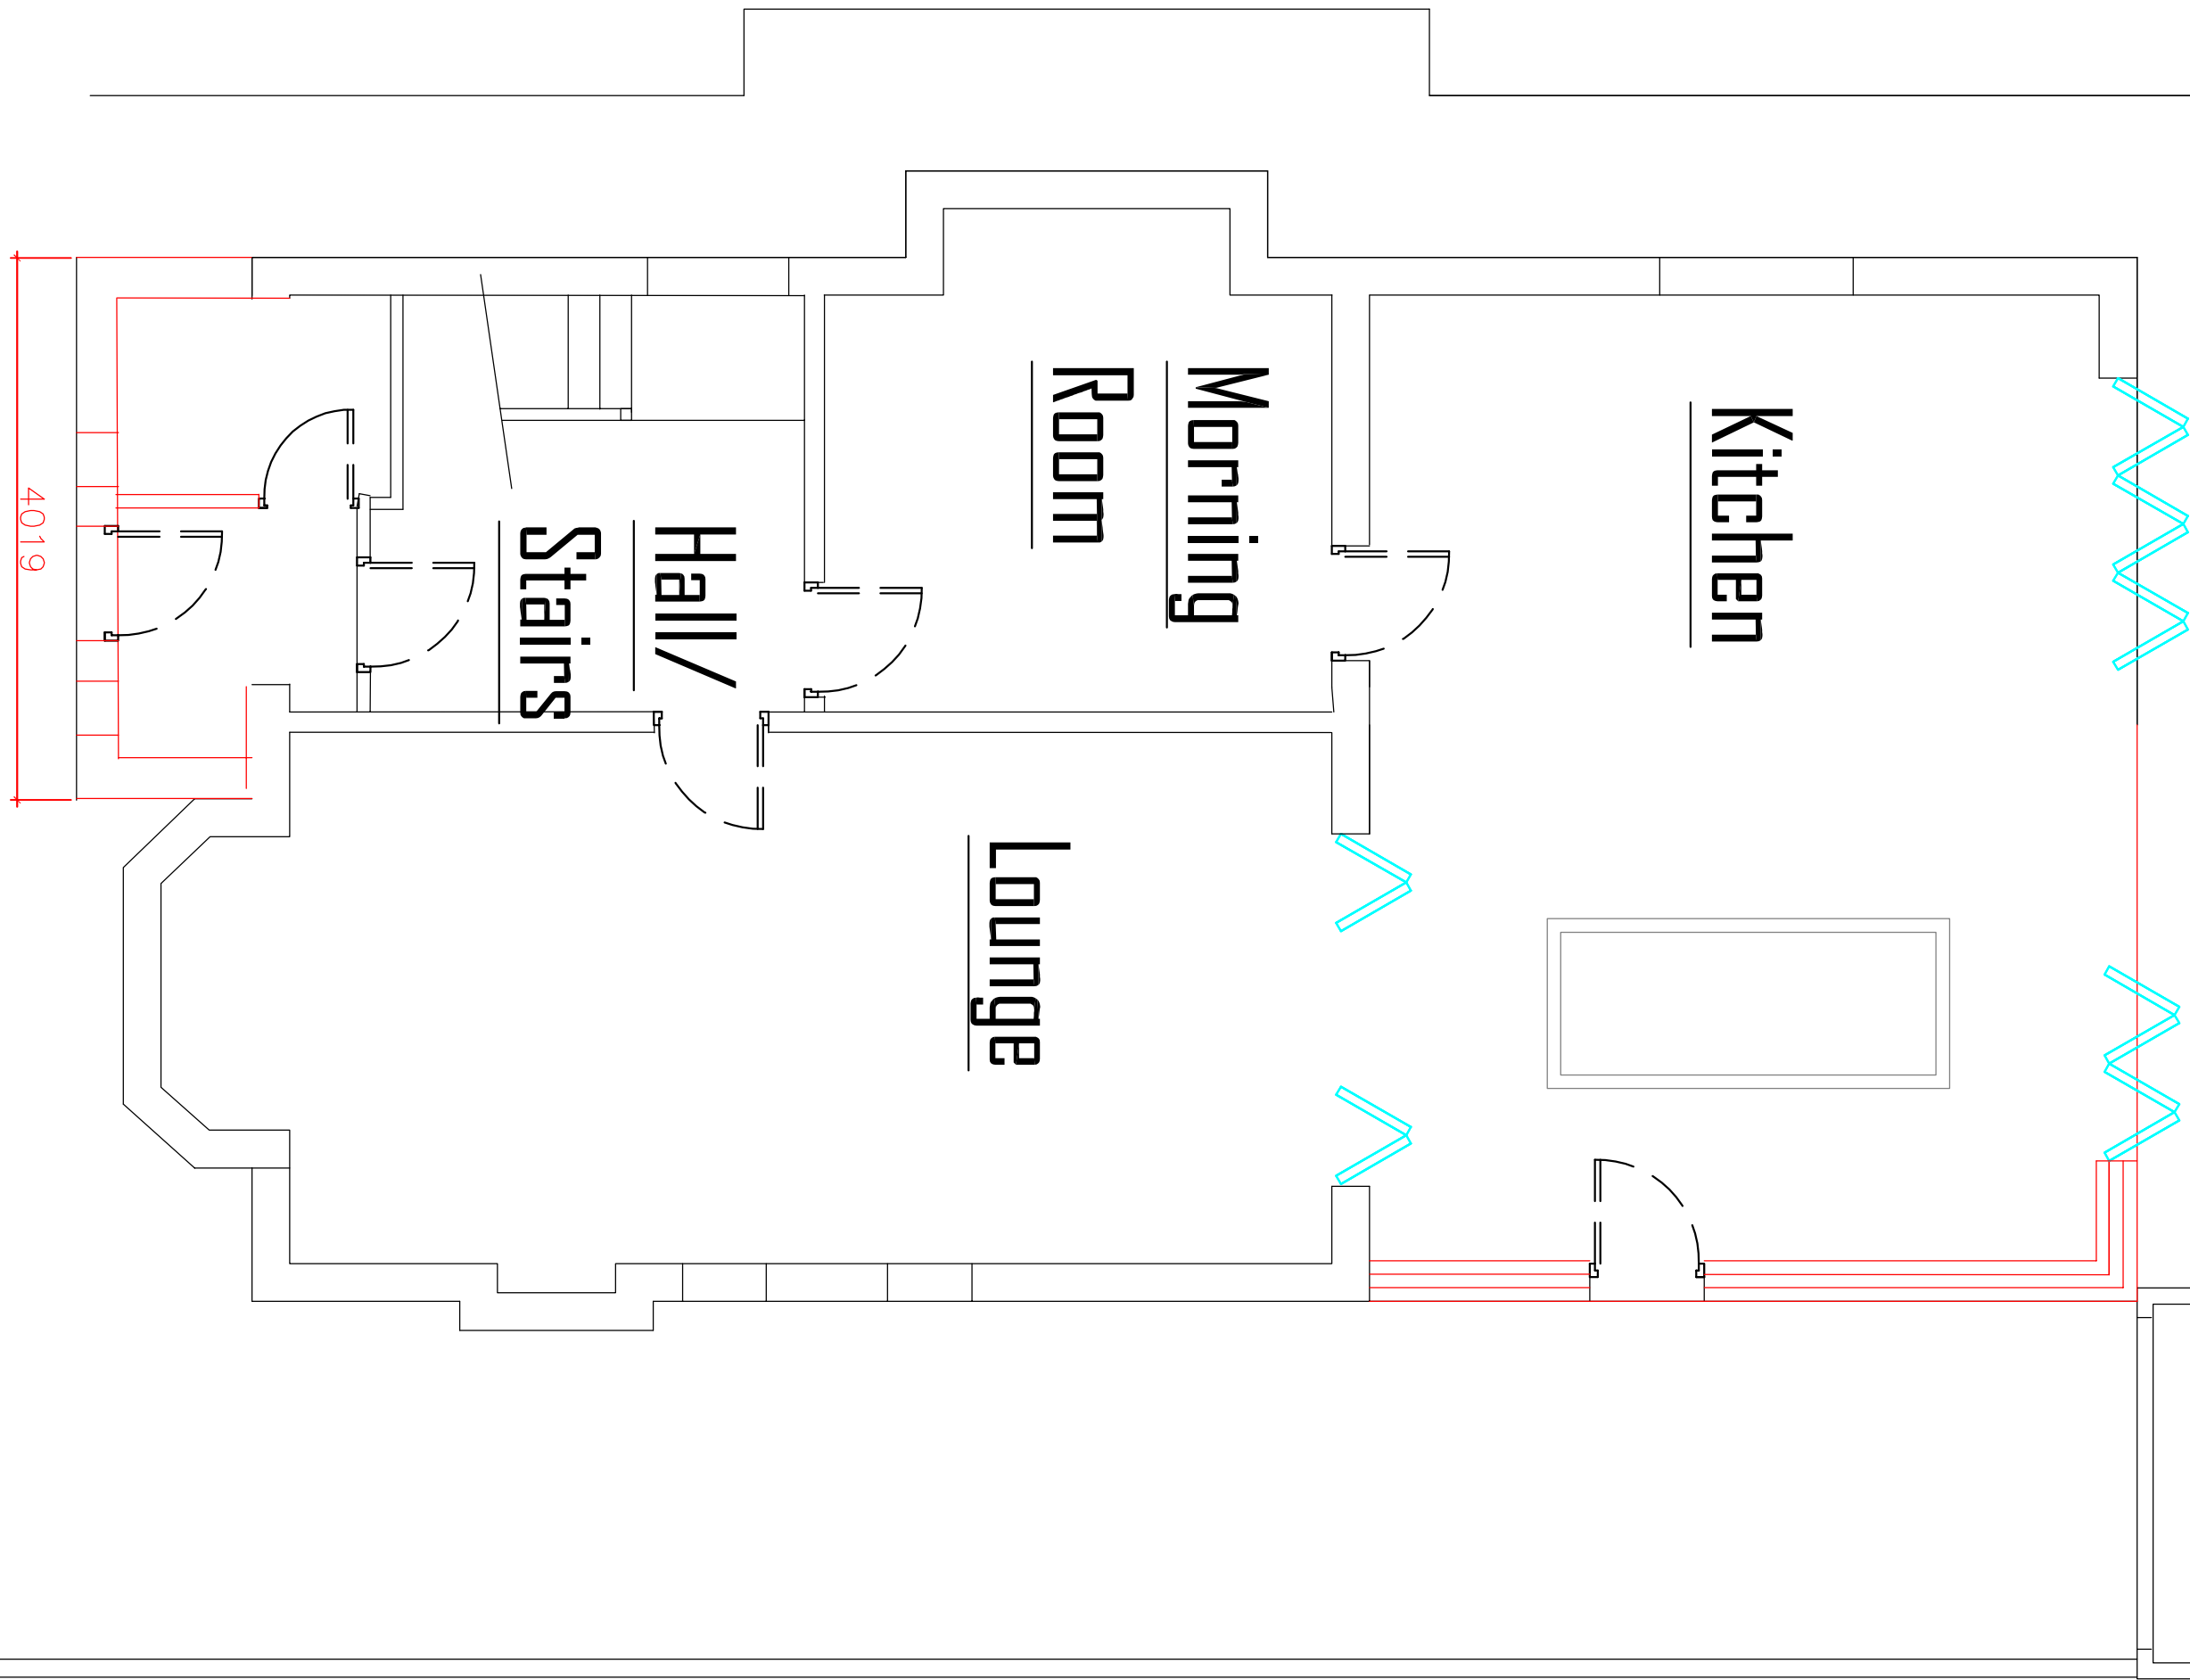

Ground floor

Proposed

--	-	--/--/--
--	-	--/--/--
No.	Revision/Issue	Date

F SUMMERFIELD
Incorporating Crag and Associates
Chartered Consulting Civil, Structural & Marine Engineer,
Party Wall Surveyor, (part of Inpin Ltd)
216 Heaton Moor Road, Salford, SK4 4PL
Tel: 0161 441 1881 • Mobile: 07962 290627 • Fax: 0161 431 0786
Web Site: <http://www.inpin.co.uk> info@inpin.co.uk

Project Name and Address
148 Manchester Road
Chorlton-cum-Hardy
Manchester M16 0DZ
Rear extra PD extension

Project	20.06.12	Sheet
Date	01.10.20	06
Scale	1:100 @ A3	Rev 0