

3. Front - Existing
1 : 100

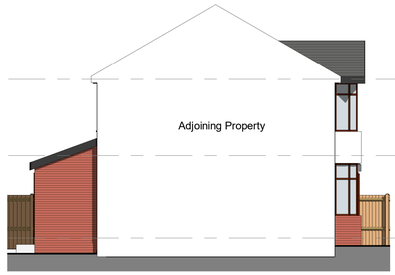

4. Left - Existing
1 : 100



5. Rear - Existing
1 : 100

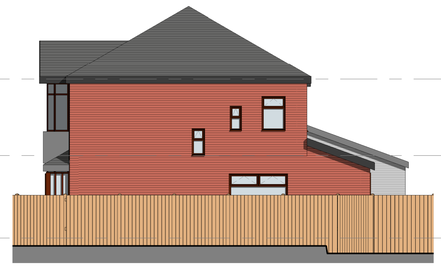

6. Right - Existing
1 : 100

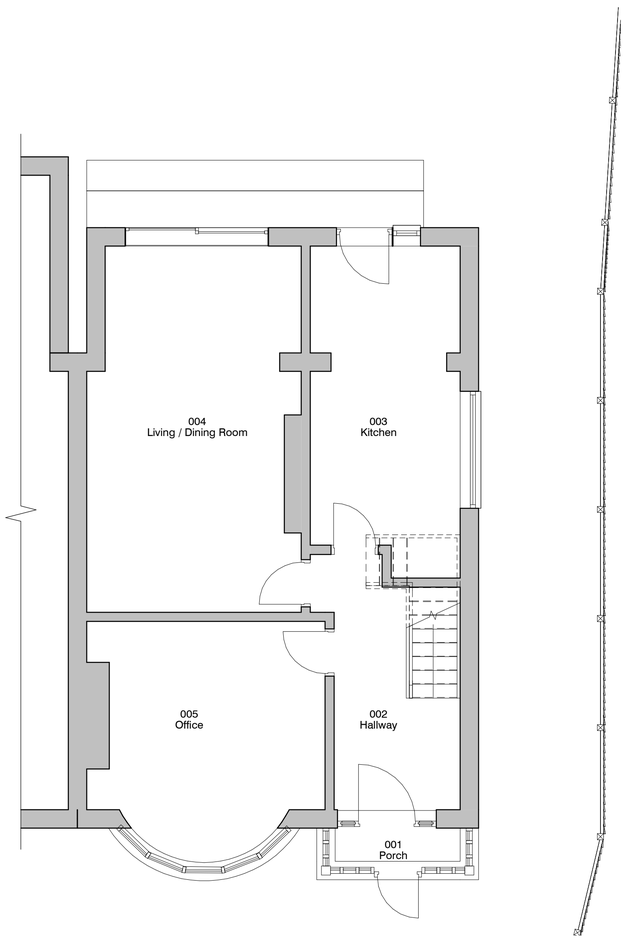

1. Level 0 - GA Existing
1 : 50

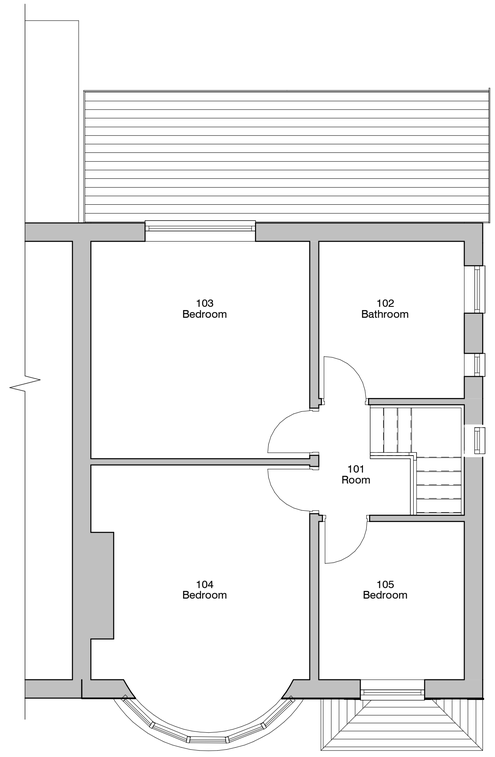

2. Level 1 - GA Existing
1 : 50

0.5 0 0.5 1 1.5 2 2.5
SCALE 1: 50 m

REV.	DESCRIPTION	BY	DATE

PROJECT: 7 Saxon Avenue	SCALE @ A1: As indicated	DATE: 17 SEP 2020
		DRAWN BY: ER
CLIENT: Naphtali Kopirovski	STATUS: PLANNING	
TITLE: Existing GA Plans and Elevations	PROJECT NO.: DA19110.2.	DRAWING NO.: 002.
		REV.

DEBTAL ARCHITECTURE
www.debtal.co.uk

NOTES

(C)COPYRIGHT - ALL RIGHTS RESERVED.
THIS DRAWING MUST NOT BE REPRODUCED WITHOUT PRIOR WRITTEN CONSENT
DRAWING TO BE USED FOR THE STATUS INDICATED ONLY
ALL DIMENSIONS AND SETTING OUT TO BE CHECKED ON SITE BEFORE WORK
ANY DISCREPANCIES TO BE REPORTED TO THE DESIGNER PRIOR TO THE COMMENCEMENT OF ANY WORK. ALL WORK AND MATERIALS TO BE IN ACCORDANCE WITH CURRENT BUILDING REGULATIONS, CODES OF GOOD PRACTICE AND BRITISH STANDARDS. ALL DIMENSIONS ON THIS DRAWING ARE IN MILLIMETRES (UNLESS OTHERWISE STATED).