All dimensions shall be verified by the Contractor(s) on site prior to work commencing and relevant orders being placed. Do not scale from this drawing and only work to written dimensions. Any discrepancies to be brought to the attention of the Contract Administrator for instructions prior to proceeding.

DRAWING STATUS: PLANNING

SITE BOUNDARY

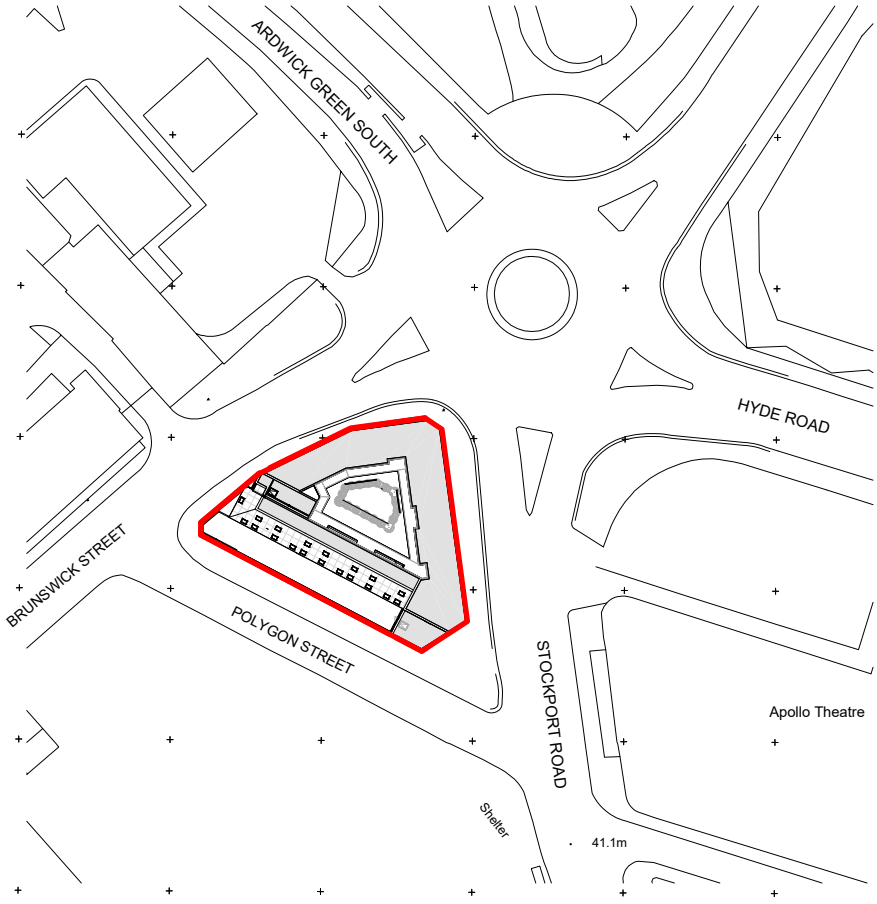

1 Location Plan
1 : 1250

N

0 5 10 20 30 40 50 75 100m

DRAWING SCALE 1:1250

REV	DATE	COMMENT
1	05.10.2020	Issued for planning
.		

CLIENT:
KETTLE & TALBOT

PROJECT:
BRUNSWICK STREET

DRAWING:
LOCATION PLAN

PROJECT N°:	DRAWING N°:	REV:	SCALE:	CHECKED:	DRAWN:
2032	PL 0001	1	As indicated	GW	LG
			SHEET: A4	DATE: 14.09.2020	

AUDEREBW ARCHITECTS