



Planning Drawing Only (Client must check for building Regulations/specification version, prior to commencement of work.. Tel 01253 737724)

ALL SIGNS WILL BE ILUMINATED
ALL SIGNS will have BLACK&WHITE faces



During day - Black finish



During night - White finish

LED characteristics:



Illuminance levels (cd/m2): 180 cd/m2

Uniform and static lighting (no blinks)



Led temperature colour: 10000°K

Illuminance efficiency (lm/W): 80-110 lm/W

Turn ON/OFF by photocell and timer

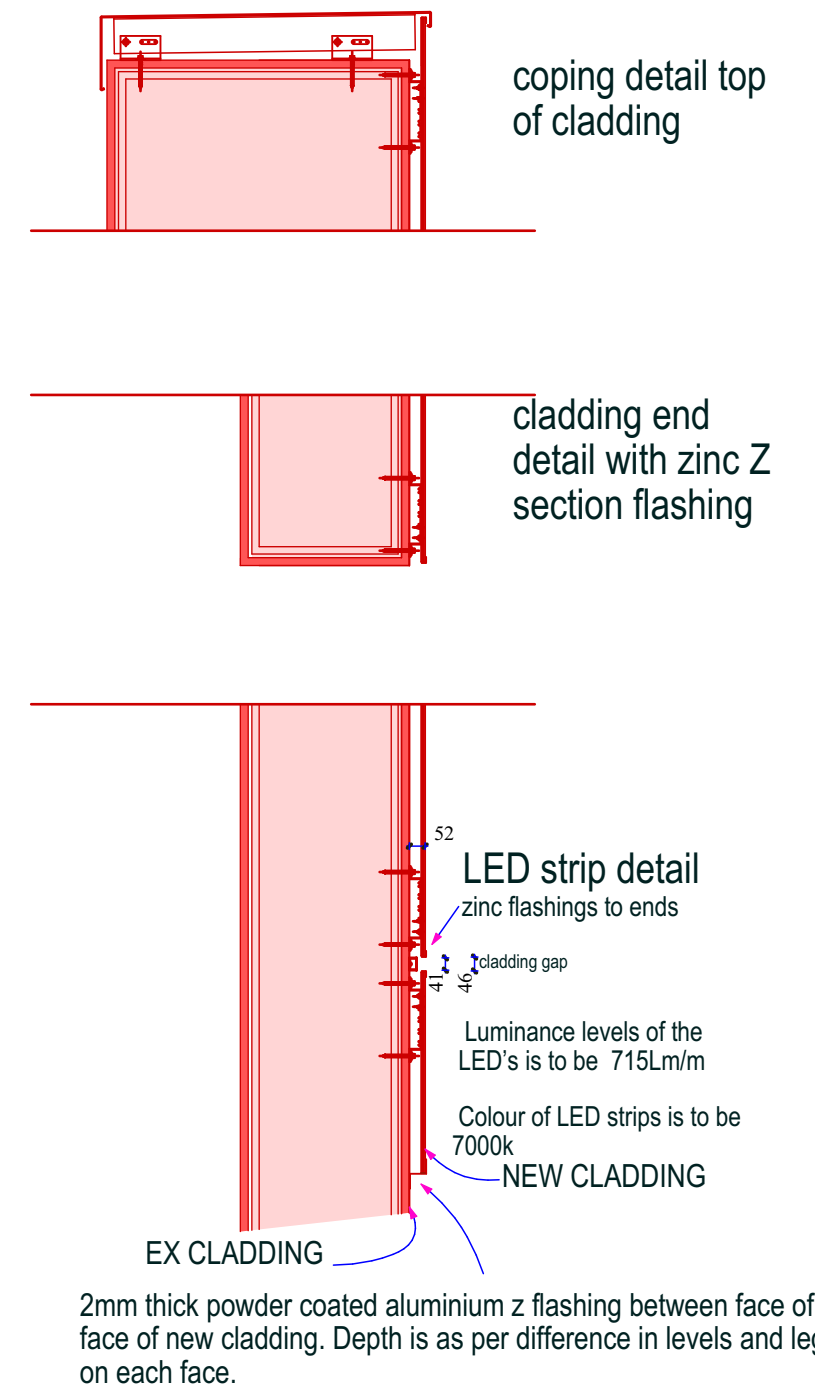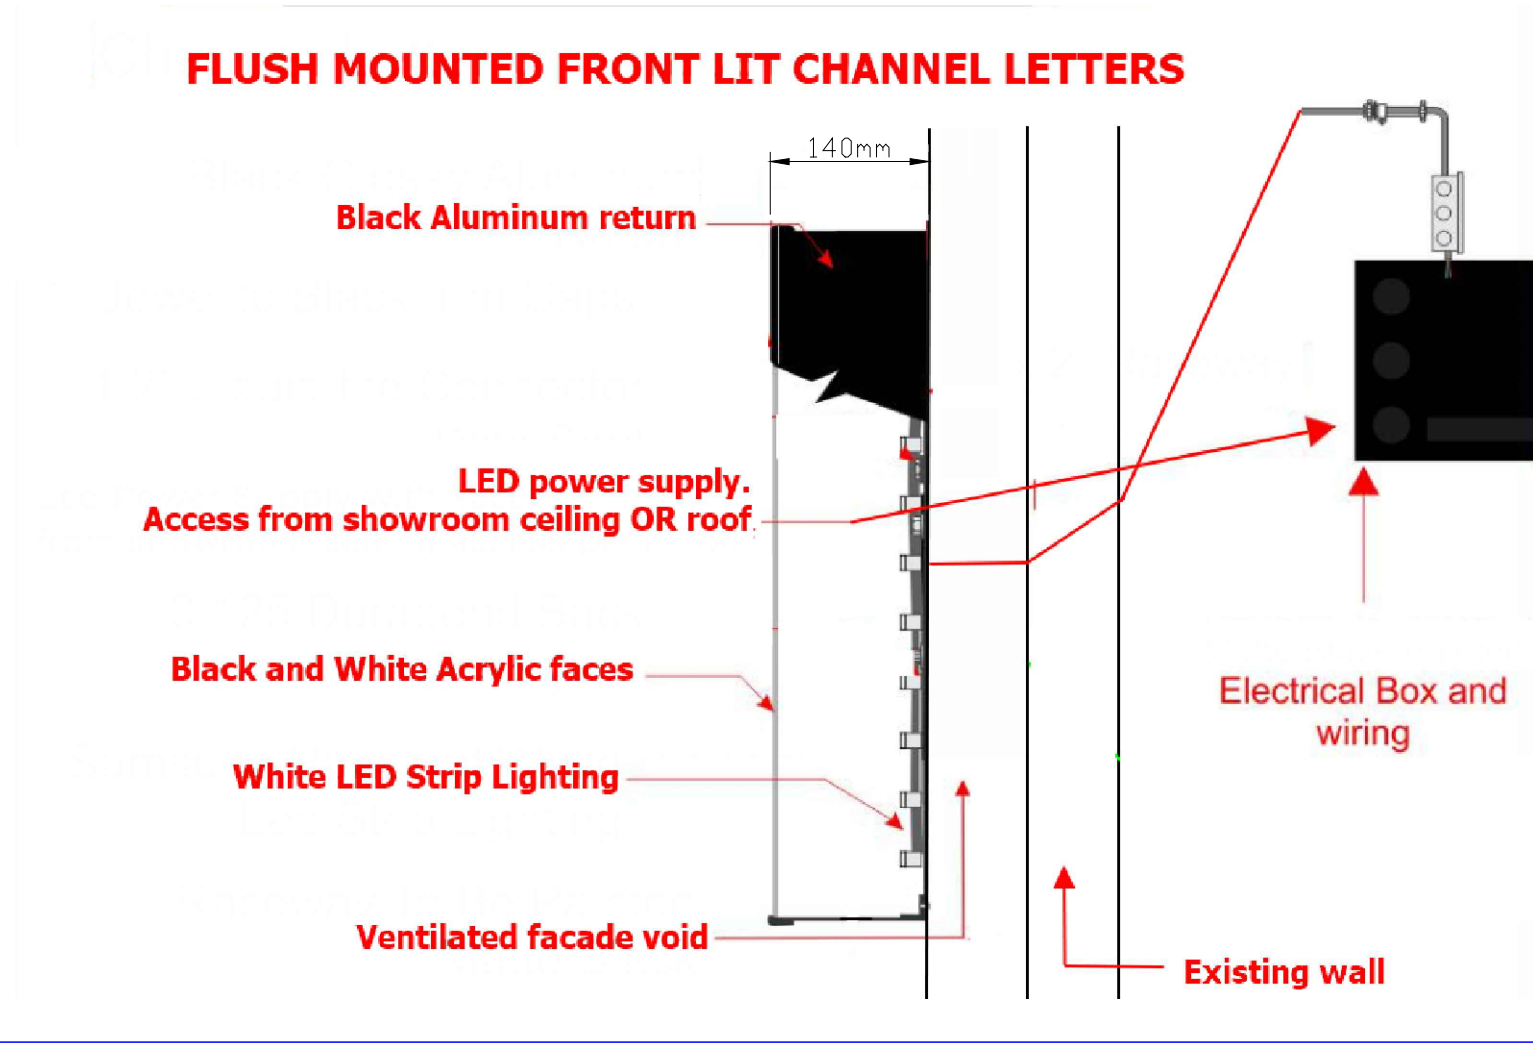

vertical sections
thro cladding

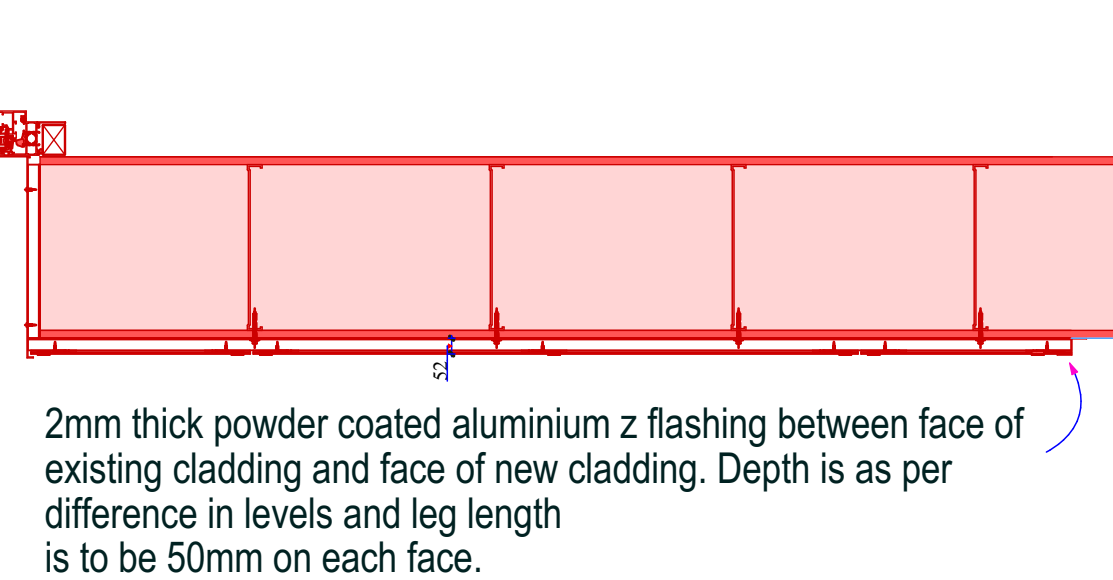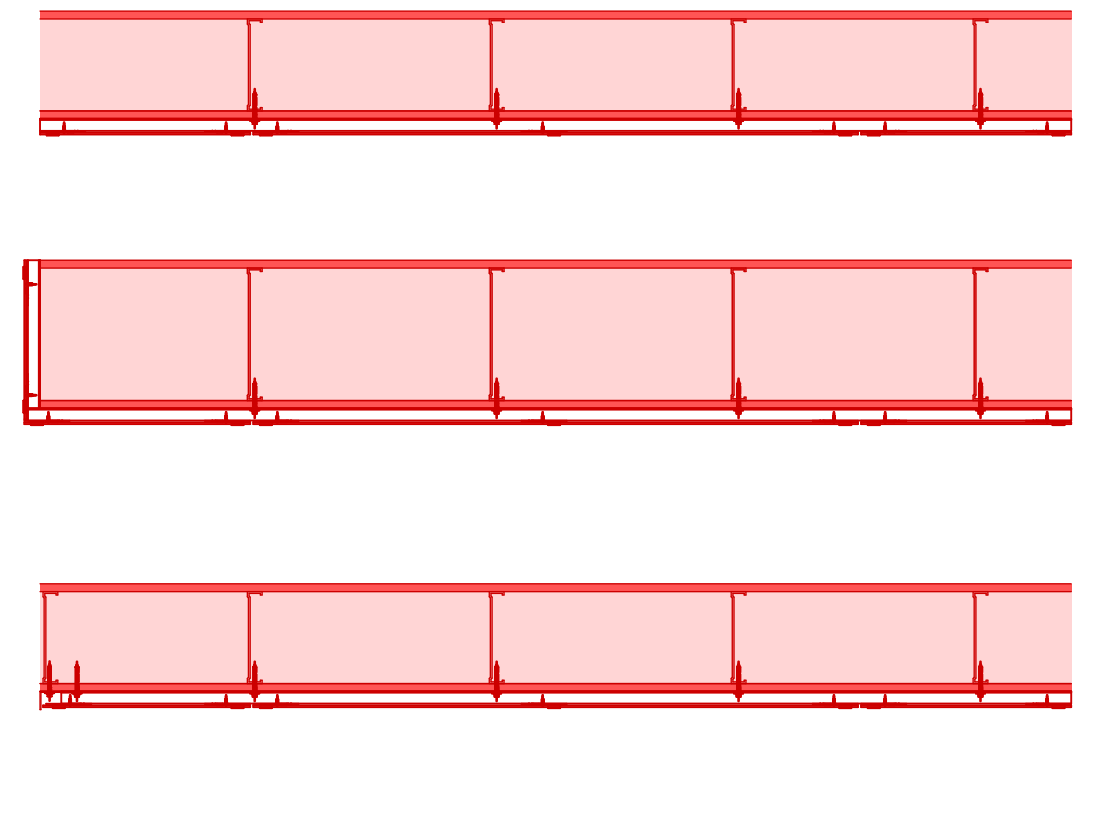

horizontal sections
thro cladding

SIGNAGE DETAILS

C1 MANCHESTER_ROT01-A1_SIGNAGE

1:1

A1

0. PROPOSED ground floor

1:150

A2

0. EXISTING ground floor

1:150

PLANS

MANCH UPDATED ELEVS 2 cladding fascia details 1:25