N



0 20m 40m 100m

Title
Site Location Plan

Address
1078/1080 Stockport Road,
Manchester, M19 2SU

Client
The Wildstone Group

Job No.
7960

Issued
17/07/20

Scale
1:1250 @ A3

Key

1. Site Boundary

All information is to be checked on site for accuracy and fit. Only drawings with WD status with the most recent revision are to be used for construction.

7960 ¦ PA ¦ 01

N



0 20m 40m

Title
Existing Site Plan

Address
1078/1080 Stockport Road,
Manchester, M19 2SU

Client
The Wildstone Group

Job No.
7960

Issued
17/07/20

Scale
1:500 @ A3

Key

1. Site Boundary
2. Existing Advertising Board

All information is to be checked on site for accuracy and fit. Only drawings with WD status with the most recent revision are to be used for construction.

N



0 20m 40m

Title
Proposed Site Plan

Address
1078/1080 Stockport Road,
Manchester, M19 2SU

Client
The Wildstone Group


Job No.
7960

Issued
17/07/20


Scale
1:500 @ A3

Key
1. Site Boundary
2. Proposed Media Screen

All information is to be checked on site for accuracy and fit. Only drawings with WD status with the most recent revision are to be used for construction.

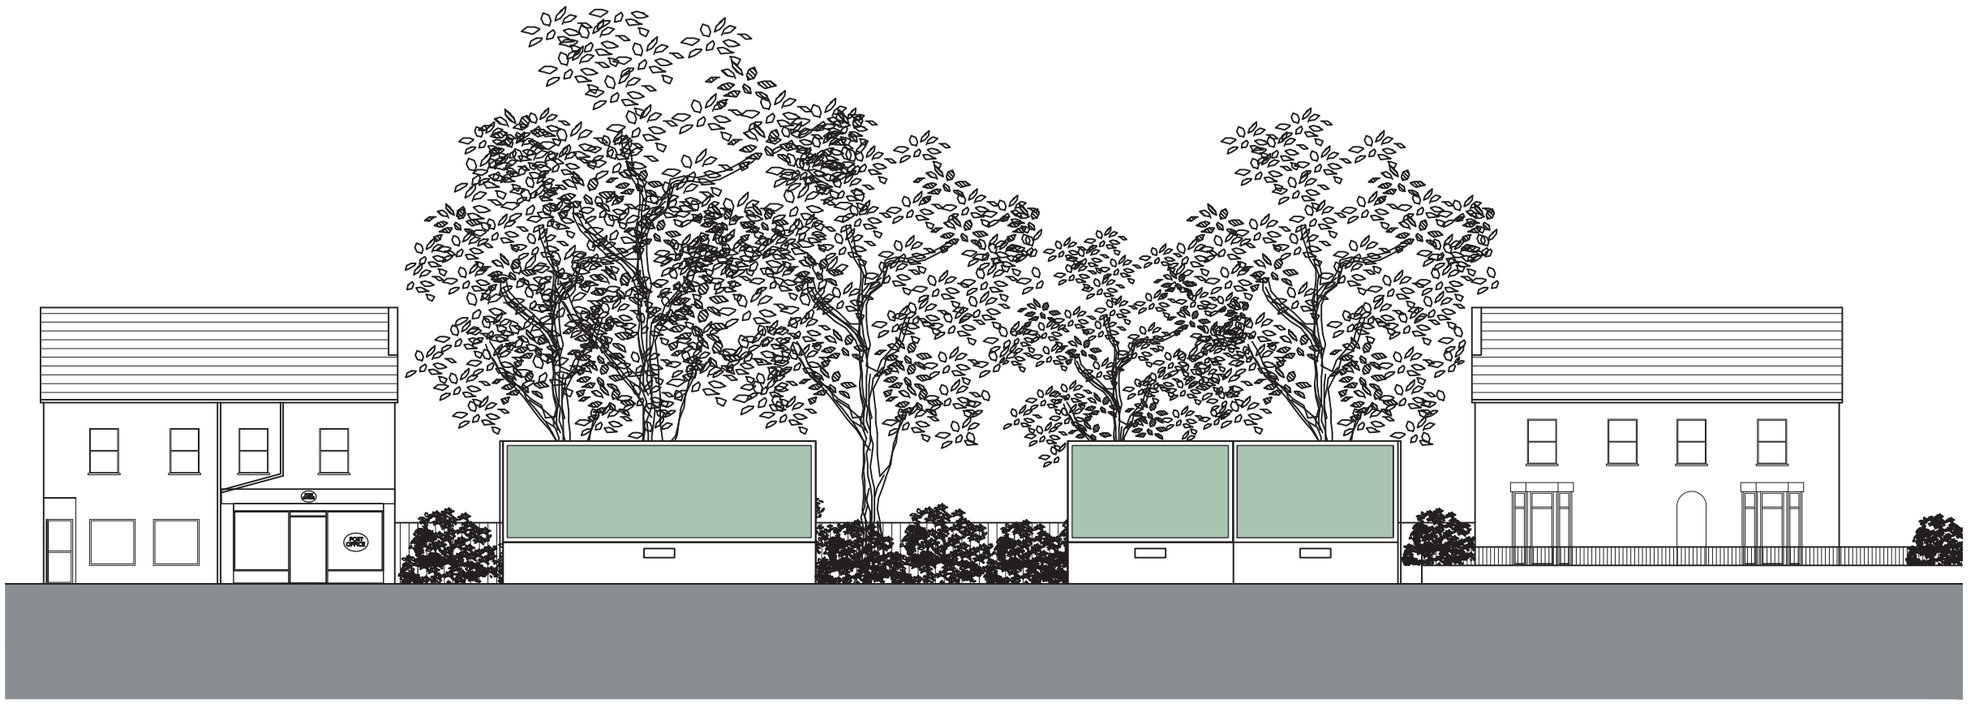

Existing

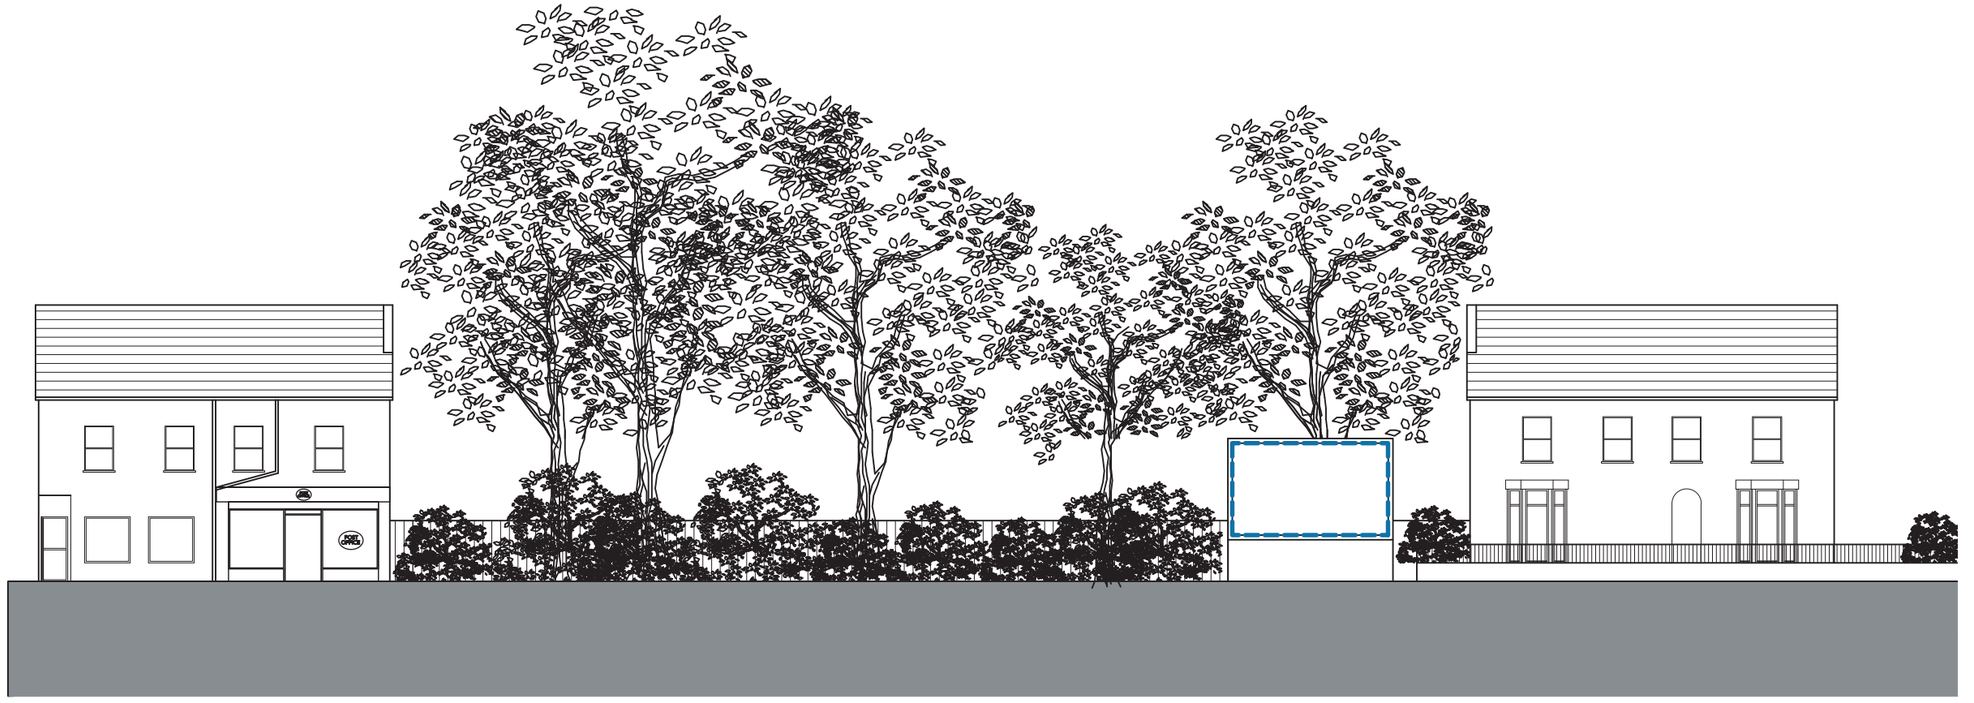

Proposed

0 10m 15m

Title
Elevation AA

Address
1078/1080 Stockport Road, Manchester, M19 2SU

Client
The Wildstone Group

Job No.
7960

Issued
17/07/20

Scale
1:200 @ A3

Key


1. Existing Advertising Board
2. Proposed Media Screen

All information is to be checked on site for accuracy and fit. Only drawings with WD status with the most recent revision are to be used for construction.

7960 ¦ PA ¦ 04



Plan

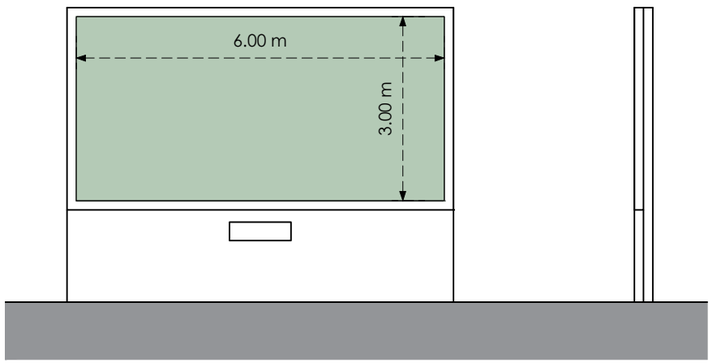


Front

Side

Existing



Plan

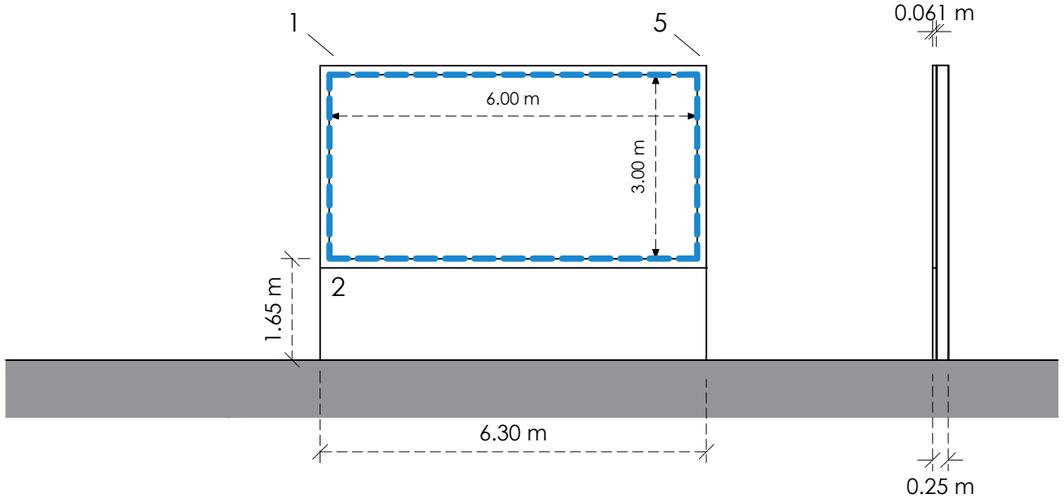

Front

Side

Proposed

0 4m 8m

Title
Specification

Address
1078/1080 Stockport Road,
Manchester, M19 2SU

Client
The Wildstone Group

Job No.
7960

Issued
17/07/20

Scale
1:100 @ A3

Key

1. Black Powder Coated Metallic Frame
2. Black Cladding
3. Existing Advertising Board
4. Proposed Media Screen
5. Camera for Screen Monitoring

All information is to be checked on site for accuracy and fit. Only drawings with WD status with the most recent revision are to be used for construction.