
V 1.8

SITE LOCATION

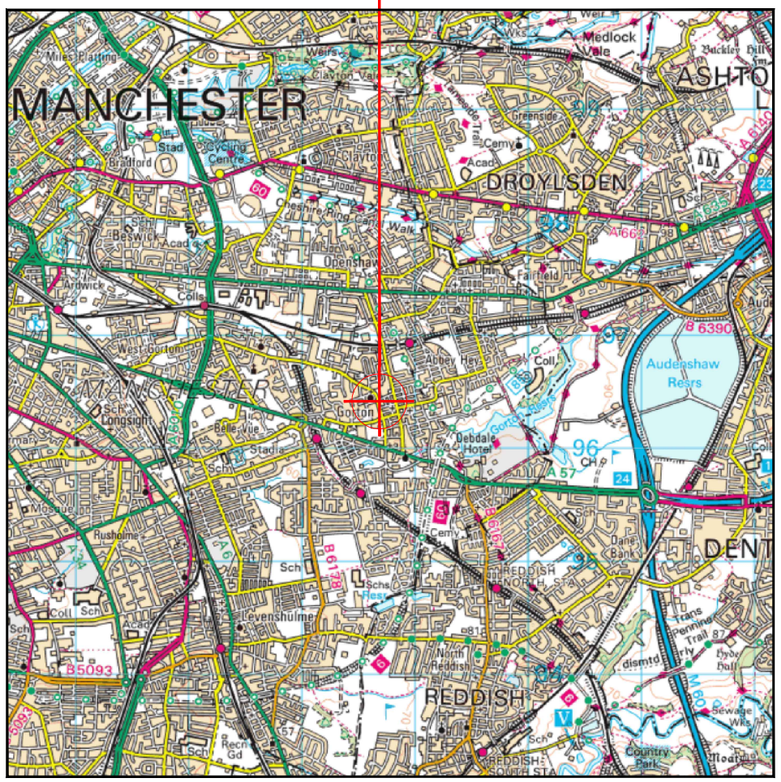

Reproduced by permission of Ordnance Survey on behalf of the Controller of Her Majesty's Stationery Office
All rights reserved. © Crown Copyright licence no. 100062043


SITE AREA PLAN

0 1:50,000 1km 2



SITE PHOTOGRAPH

N

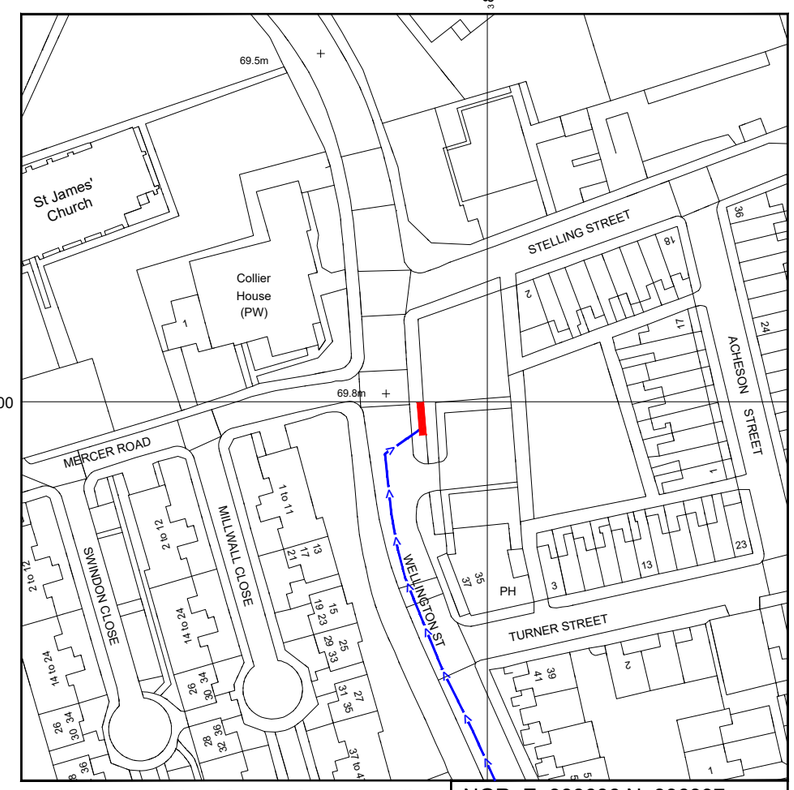

Reproduced by permission of Ordnance Survey on behalf of the Controller of Her Majesty's Stationery Office
All rights reserved. © Crown Copyright licence no. 100062043

NGR E: 388686 N: 396397

SITE LOCATION PLAN

0 1:1250 25m 50

GOOGLE MAPS QR CODE

GOOGLE MAPS - https://goo.gl/maps/CRZb19x5xRTQRBJF8

GOOGLE STREETVIEW - https://goo.gl/maps/N6bhevPP5zGQj81WA

NOTES:

1. ALL DIMENSIONS IN MM UNLESS OTHERWISE NOTED.

DIRECTIONS TO SITE:
Head southwest on M60. At junction 24, Use the 2nd from the left lane to take the A57/M67 exit to M'cr City entre/Denton/Hyde/Sheeld. At Denton Island, take the 3rd exit onto anchester Rd/A57. Turn right onto Wellington St. Follow Wellington St and site location is on the right hand side.

Site Provider's Property Boundary:

Access Route To Site:

Access Route:

Master:	MBNL / EE / H3G:	Project:	Purpose of Issue:	Issue:
M001	MBNL	H3G 5G UNILATERAL	Planning	A

Date:	05/09/2020
Drawn:	CDN
Checked:	DH
Approved:	SD

Revision / Upgrade Description:
First Issue - Site nomination dated: TBC

Hutchison 3G UK Limited
Star House, 20 Grenfell Road
Maidenhead, SL6 1EH
Tel: 01628 765 000
Fax: 01628 765 001

H3G Base Station Information line:
0845 6043000
Available 8am-8pm Monday to Friday

Design Consultant & Principal Contractor:
WHP Telecoms
Unit 1 Maple Park,
Low Fields Avenue, Leeds
LS12 6HH

Tel: 01133023550
e-mail: info@whptelecoms.com

Site Name:
WELLINGTON STREET

Site ID:
MAN12599

Address:
WELLINGTON STREET, REDDISH BRIDGE, LEVENSHULME, MANCHESTER, GREATER MANCHESTER, NORTH WEST ENGLAND, M18 8LW

Title:
002 SITE LOCATION PLAN

Project:
H3G 5G UNILATERAL

Purpose of Issue:
PLANNING

EE Cell ID:	MBNL Cell ID:	3UK Cell ID:
N/A	N/A	N/A

Master Drawing No: MAN12599_M001

Issue: A

100mm
50mm
10mm

V 1.8



NOTES:

1. ALL DIMENSIONS IN MM UNLESS OTHERWISE NOTED.

Master:	MBNL / EE / H3G:	Project:	Purpose of Issue:	Issue:
M001	MBNL	H3G 5G UNILATERAL	Planning	A

Date:	05/09/2020
Drawn:	CDN
Checked:	DH
Approved:	SD

Revision / Upgrade Description:
First Issue - Site nomination dated: TBC

Hutchison 3G UK Limited
Star House, 20 Grenfell Road
Maidenhead, SL6 1EH
Tel: 01628 765 000
Fax: 01628 765 001

H3G Base Station Information line:
0845 6043000
Available 8am-8pm Monday to Friday

Design Consultant & Principal Contractor:

WHP Telecoms
Unit 1 Maple Park,
Low Fields Avenue, Leeds
LS12 6HH

Tel: 01133023550
e-mail: info@whptelecoms.com

Site Name:
WELLINGTON STREET

Site ID:
MAN12599

Address:
WELLINGTON STREET, REDDISH BRIDGE, LEVENSHULME, MANCHESTER, GREATER MANCHESTER, NORTH WEST ENGLAND, M18 8LW

Title:
100 EXISTING SITE PLAN

Project:
H3G 5G UNILATERAL

Purpose of Issue:
PLANNING

EE Cell ID:	MBNL Cell ID:	3UK Cell ID:
N/A	N/A	N/A

Master Drawing No:	Issue:
MAN12599_M001	A

V 1.8



EXISTING ELEVATION A

0 1:100 2m 4

100mm 50mm 10mm

NOTES:

1. ALL DIMENSIONS IN MM UNLESS OTHERWISE NOTED.

Master:	MBNL / EE / H3G:	Project:	Purpose of Issue:	Issue:
M001	MBNL	H3G 5G UNILATERAL	Planning	A

Date:	05/09/2020
Drawn:	CDN
Checked:	DH
Approved:	SD

Revision / Upgrade Description:
First Issue - Site nomination dated: TBC

Hutchison 3G UK Limited
Star House, 20 Grenfell Road
Maidenhead, SL6 1EH
Tel: 01628 765 000
Fax: 01628 765 001

H3G Base Station Information line:
0845 6043000
Available 8am-8pm Monday to Friday

Design Consultant & Principal Contractor:

WHP Telecoms
Unit 1 Maple Park,
Low Fields Avenue, Leeds
LS12 6HH

Tel: 01133023550
e-mail: info@whptelecoms.com

Site Name:
WELLINGTON STREET

Site ID:
MAN12599

Address:
WELLINGTON STREET, REDDISH BRIDGE, LEVENSHULME, MANCHESTER, GREATER MANCHESTER, NORTH WEST ENGLAND, M18 8LW

Title:
150 EXISTING ELEVATION A


Project:
H3G 5G UNILATERAL

Purpose of Issue:
PLANNING

EE Cell ID:	MBNL Cell ID:	3UK Cell ID:
N/A	N/A	N/A

Master Drawing No:	Issue:
MAN12599_M001	A

V 1.8

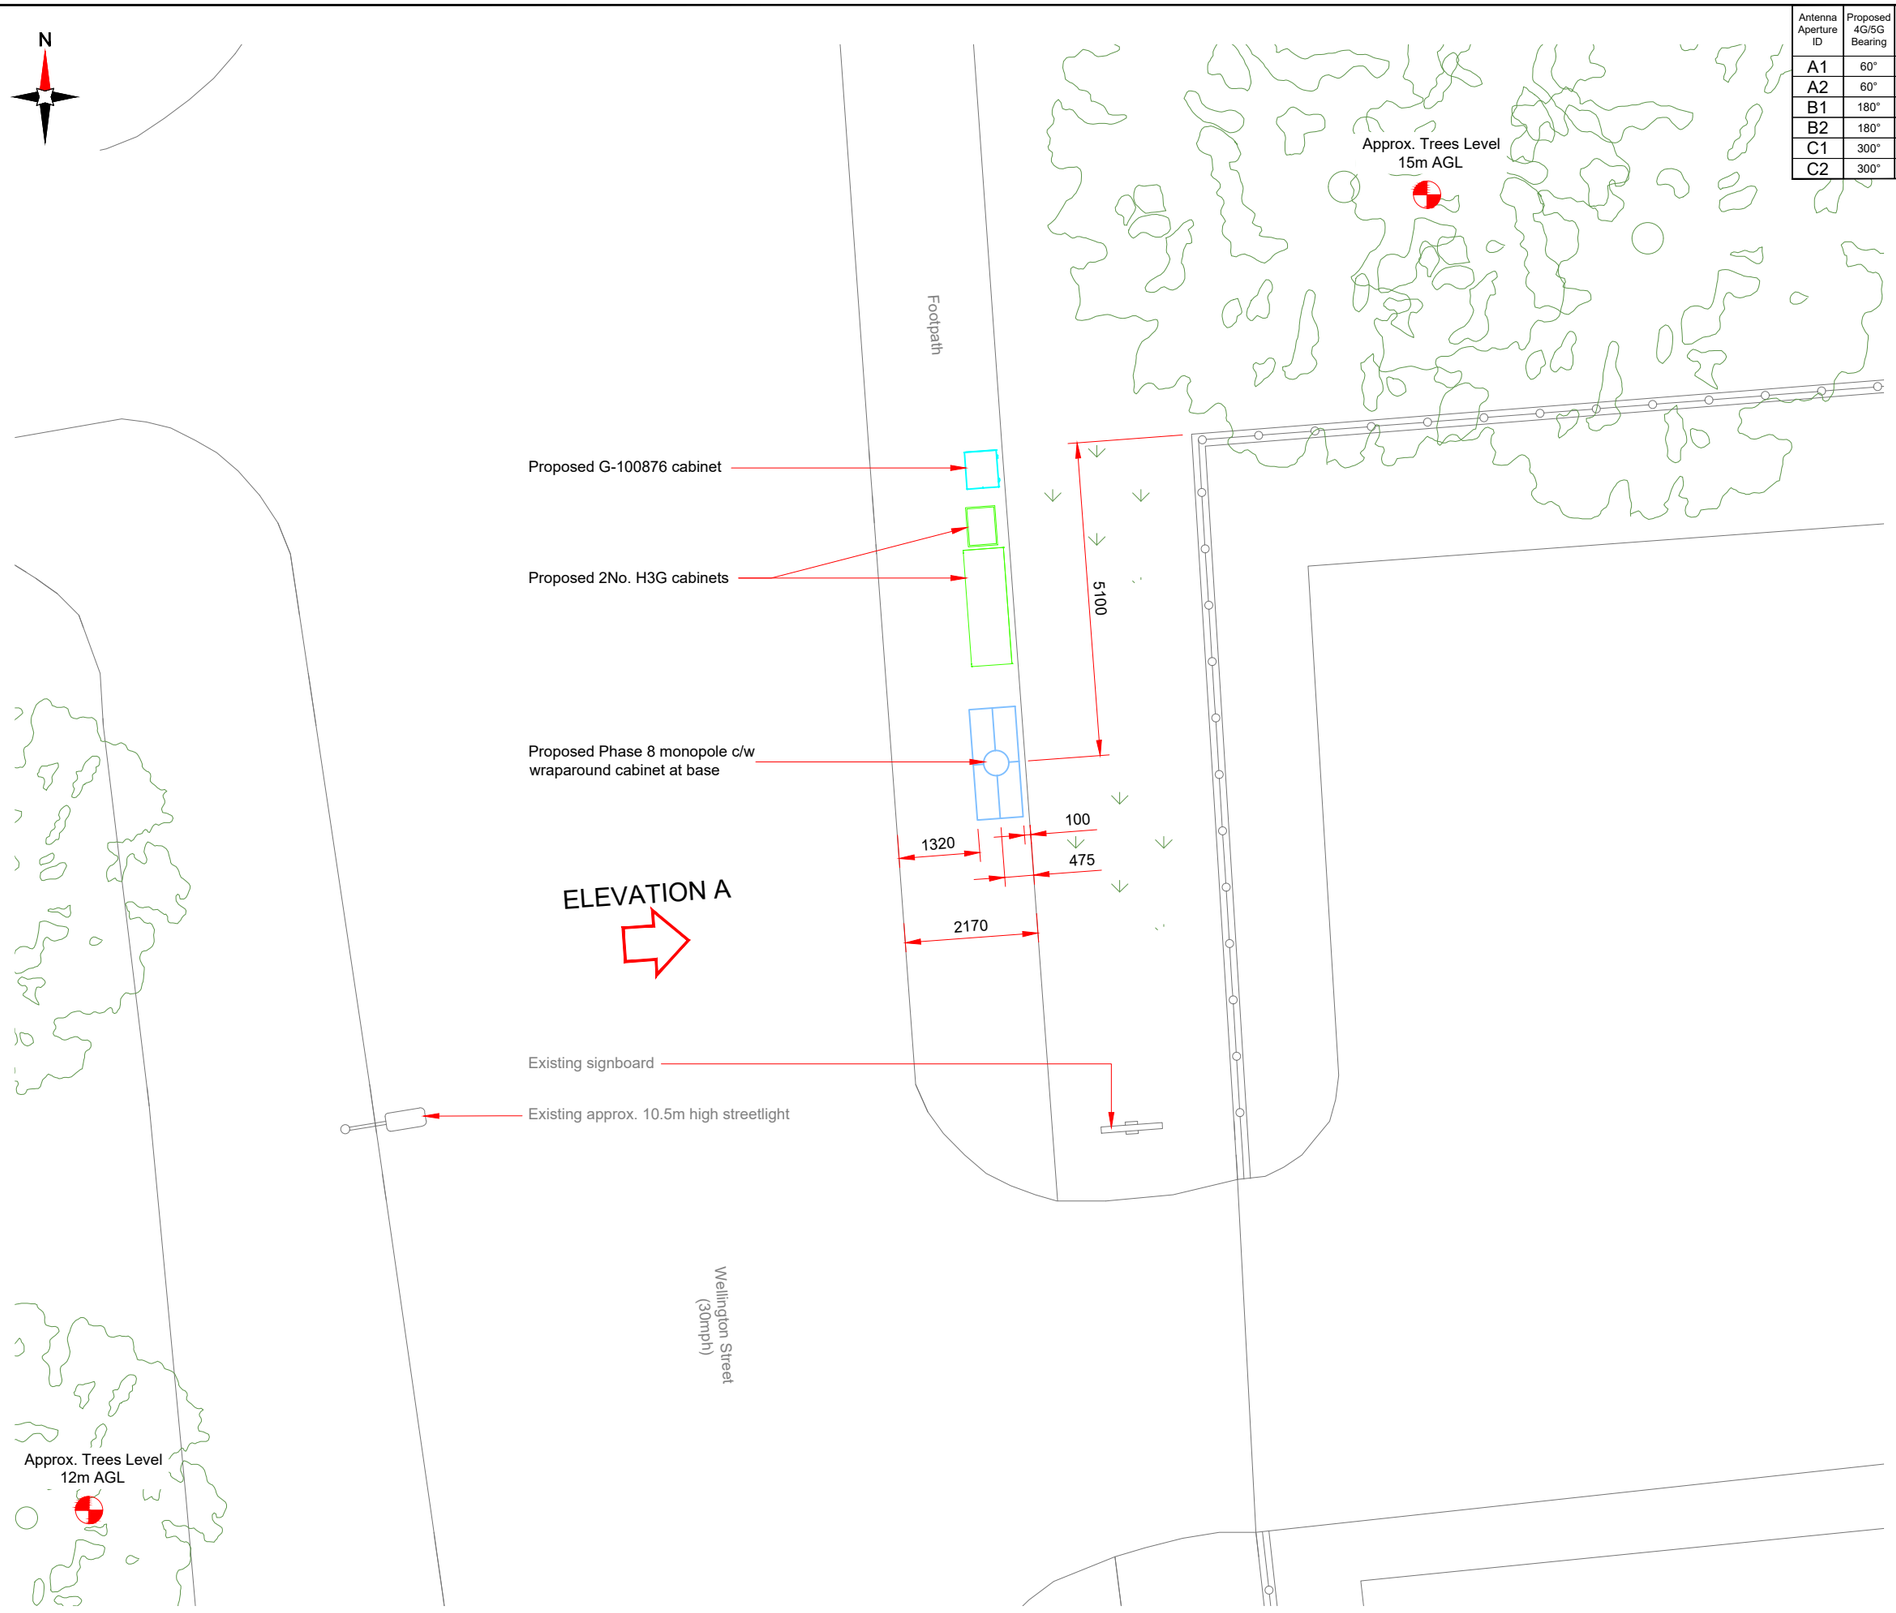

PROPOSED H3G SITE PLAN

0 1:100 2m 4

Antenna Aperture ID	Proposed 4G/5G Bearing	Operator: Shared/ EE/H3G
A1	60°	H3G
A2	60°	H3G
B1	180°	H3G
B2	180°	H3G
C1	300°	H3G
C2	300°	H3G

NOTES:

1. ALL DIMENSIONS IN MM UNLESS OTHERWISE NOTED.

Master:	MBNL / EE / H3G:	Project:	Purpose of Issue:	Issue:
M001	MBNL	H3G 5G UNILATERAL	Planning	A

Date:	05/09/2020
Drawn:	CDN
Checked:	DH
Approved:	SD

Revision / Upgrade Description:
First Issue - Site nomination dated: TBC

Hutchison 3G UK Limited
Star House, 20 Grenfell Road
Maidenhead, SL6 1EH
Tel: 01628 765 000
Fax: 01628 765 001

H3G Base Station Information line:
0845 6043000
Available 8am-8pm Monday to Friday

Design Consultant & Principal Contractor:

WHP Telecoms
Unit 1 Maple Park,
Low Fields Avenue, Leeds
LS12 6HH

Tel: 01133023550
e-mail: info@whptelecoms.com

Site Name:
WELLINGTON STREET

Site ID:
MAN12599

Address:
WELLINGTON STREET, REDDISH BRIDGE, LEVENSHULME, MANCHESTER, GREATER MANCHESTER, NORTH WEST ENGLAND, M18 8LW

Title:
210 PROPOSED H3G SITE PLAN

Project:
H3G 5G UNILATERAL


Purpose of Issue:
PLANNING

EE Cell ID:	MBNL Cell ID:	3UK Cell ID:
N/A	N/A	N/A

Master Drawing No:	Issue:
MAN12599_M001	A

V 1.8

Antenna Aperture ID	Proposed 4G/5G Bearing	Operator: Shared/ EE/H3G
A1	60°	H3G
A2	60°	H3G
B1	180°	H3G
B2	180°	H3G
C1	300°	H3G
C2	300°	H3G

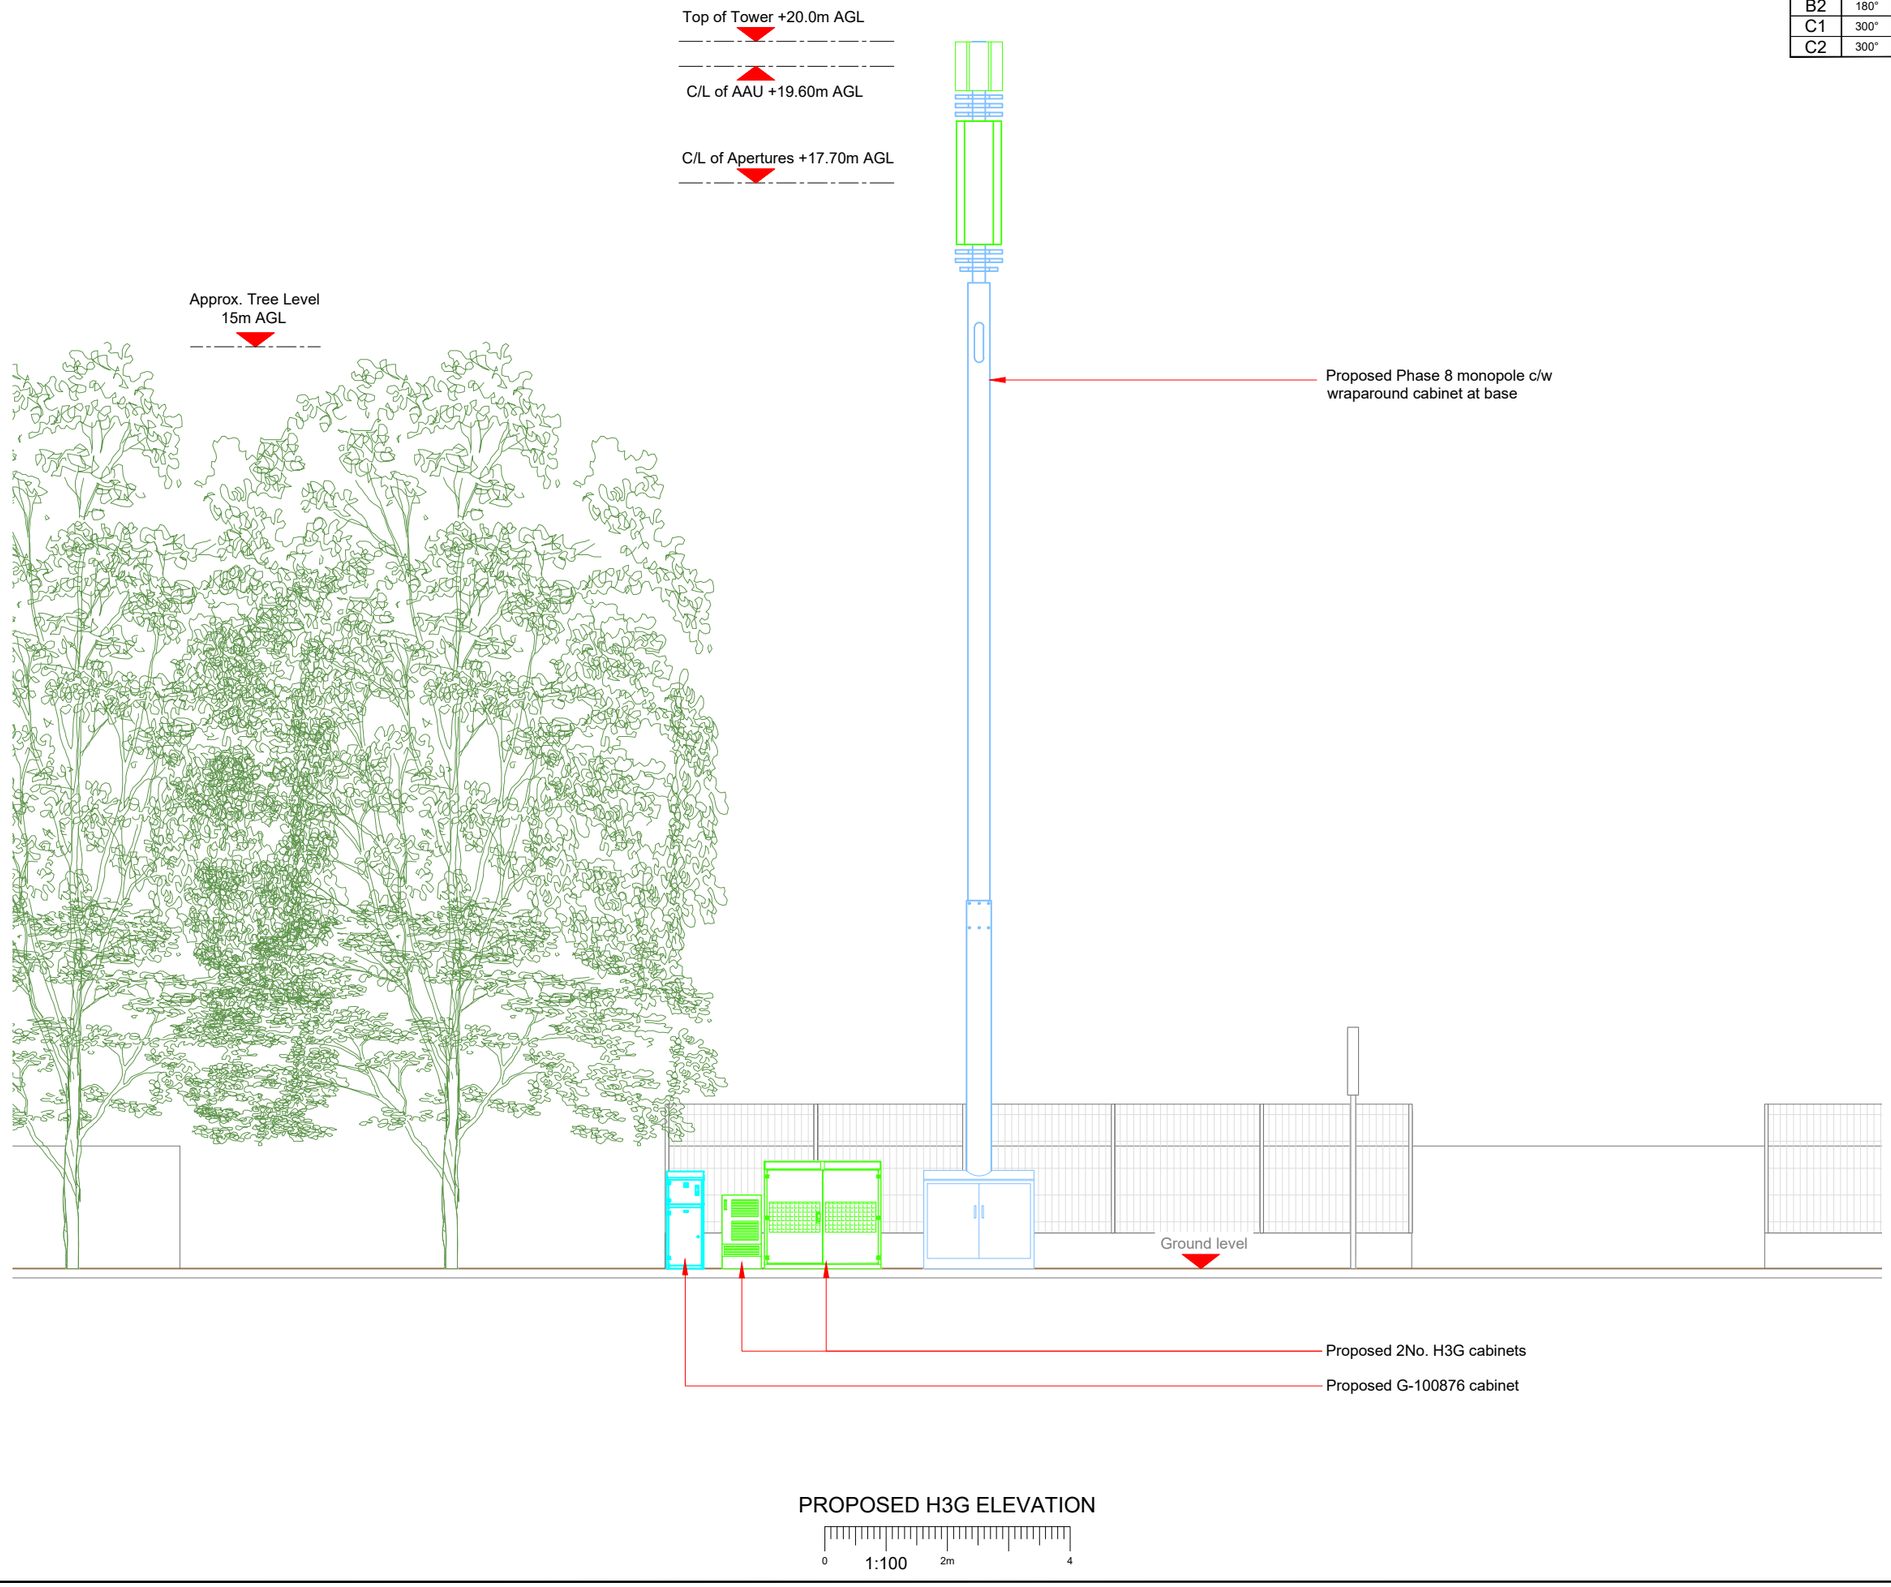

PROPOSED H3G ELEVATION

0 1:100 2m 4

100mm 50mm 10mm

NOTES:

1. ALL DIMENSIONS IN MM UNLESS OTHERWISE NOTED.

Master:	MBNL / EE / H3G:	Project:	Purpose of Issue:	Issue:
M001	MBNL	H3G 5G UNILATERAL	Planning	A

Date:	05/09/2020
Drawn:	CDN
Checked:	DH
Approved:	SD

Revision / Upgrade Description:
First Issue - Site nomination dated: TBC

Hutchison 3G UK Limited
Star House, 20 Grenfell Road
Maidenhead, SL6 1EH
Tel: 01628 765 000
Fax: 01628 765 001

H3G Base Station Information line:
0845 6043000
Available 8am-8pm Monday to Friday

Design Consultant & Principal Contractor:

WHP Telecoms
Unit 1 Maple Park,
Low Fields Avenue, Leeds
LS12 6HH

Tel: 01133023550
e-mail: info@whptelecoms.com

Site Name:
WELLINGTON STREET

Site ID:
MAN12599

Address:
WELLINGTON STREET, REDDISH BRIDGE, LEVENSHULME, MANCHESTER, GREATER MANCHESTER, NORTH WEST ENGLAND, M18 8LW

Title:
260 PROPOSED H3G ELEVATION

Project:
H3G 5G UNILATERAL

Purpose of Issue:
PLANNING


EE Cell ID:	MBNL Cell ID:	3UK Cell ID:
N/A	N/A	N/A

Master Drawing No:	Issue:
MAN12599_M001	A

V 1.8

Proposed H3G Antenna Aperture Schedule & RF Equipment Capacity

Antenna Aperture ID	Antenna Aperture Size (Length x Width x Depth)	Aperture Height C/L	Aperture Max Weight (kg)	Proposed 4G/5G Bearing	Tech: 4G/5G	Operator: Shared/ EE/H3G	Antenna Aperture Coordinates		RRU No. Max Size & Weight L=520mm W=400mm D=150mm Weight=25kg	MHA No. Max Size & Weight L=300mm W=300mm D=150mm Weight=10kg	Main Feeder			BOB Max Size & Weight (300x300x250mm & 5kg)		Active Router No. Max Size & Weight (370x260x150mm & 10kg)	Passive Router No. Max Size & Weight (350x220x150mm & 10kg)
							Eastings	Northings			Size	Length	No.	No. Top	No. Bottom		
A1	795x395x220mm	19.60m	45kg	60°	5G	H3G	-	-	0	0	TBC	TBC	4	1	1	1	1
A2	2009x469x206mm	17.70m	TBC	60°	3G/4G	H3G	-	-	3	0	TBC	TBC	4	1	1	1	1
B1	795x395x220mm	19.60m	45kg	180°	5G	H3G	-	-	0	0	TBC	TBC	4	1	1	1	1
B2	2009x469x206mm	17.70m	TBC	180°	3G/4G	H3G	-	-	3	0	TBC	TBC	4	1	1	1	1
C1	795x395x220mm	19.60m	45kg	300°	5G	H3G	-	-	0	0	TBC	TBC	4	1	1	1	1
C2	2009x469x206mm	17.70m	TBC	300°	3G/4G	H3G	-	-	3	0	TBC	TBC	4	1	1	1	1

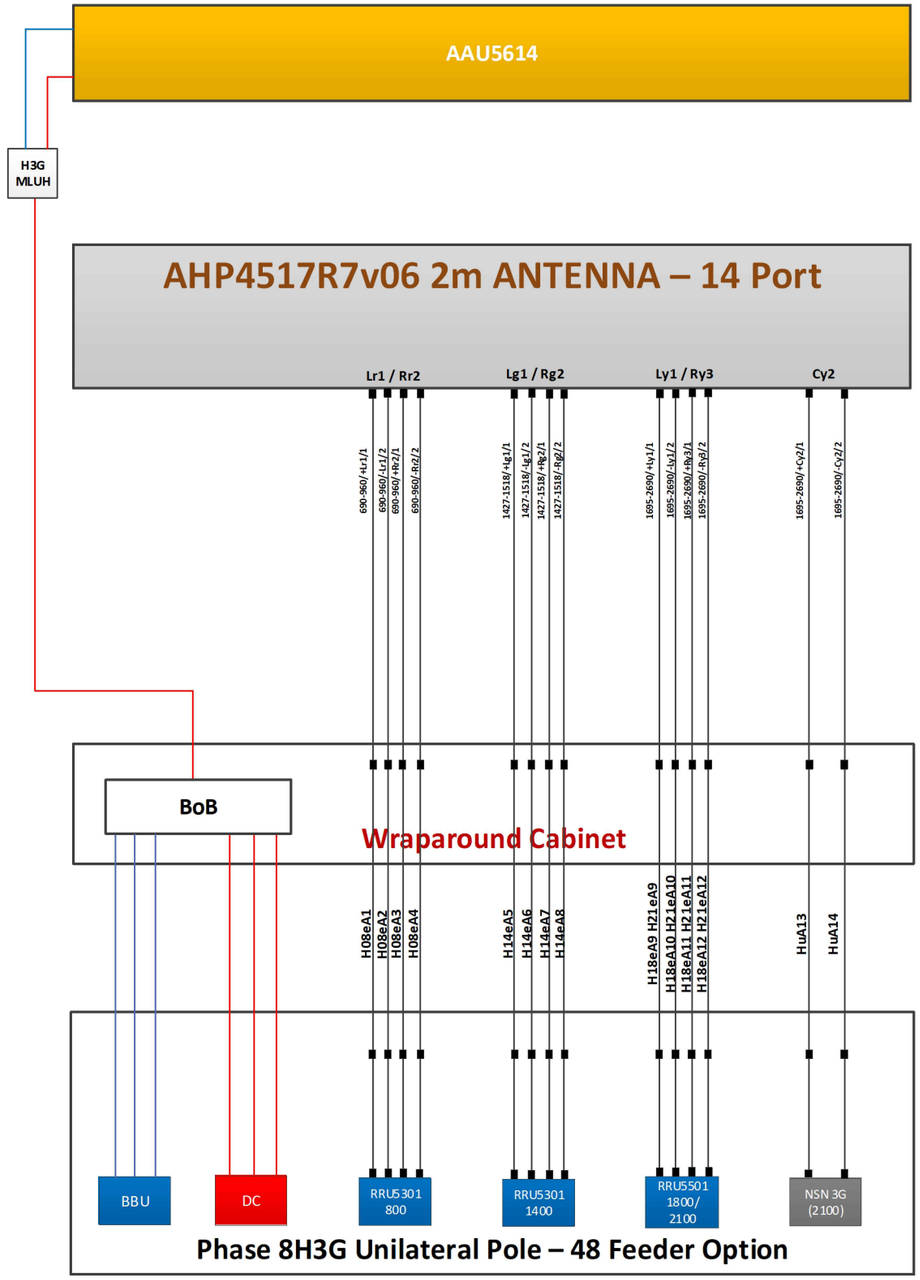

STATUS KEY:

Installed:	Existing
Retain:	Existing and to remain
Relocate:	Existing and to be relocated
Remove:	Existing to be removed from site
Proposed:	New on site

Master:	MBNL / EE / H3G:	Project:	Purpose of Issue:	Issue:
M001	MBNL	H3G 5G UNILATERAL	Planning	A

Date:	05/09/2020
Drawn:	CDN
Checked:	DH
Approved:	SD

Revision / Upgrade Description:
First Issue - Site nomination dated: TBC

Hutchison 3G UK Limited
Star House, 20 Grenfell Road
Maidenhead, SL6 1EH
Tel: 01628 765 000
Fax: 01628 765 001

H3G Base Station Information line:
0845 6043000
Available 8am-8pm Monday to Friday

Design Consultant & Principal Contractor:

WHP Telecoms
Unit 1 Maple Park,
Low Fields Avenue, Leeds
LS12 6HH

Tel: 01133023550
e-mail: info@whptelecoms.com

Site Name: WELLINGTON STREET

Site ID: MAN12599

Address: WELLINGTON STREET, REDDISH BRIDGE, LEVENSHULME, MANCHESTER, GREATER MANCHESTER, NORTH WEST ENGLAND, M18 8LW

Title: 303 PROPOSED H3G ANTENNA SCHEDULE & LINE CONFIGURATION

Project: H3G 5G UNILATERAL

Purpose of Issue: PLANNING

EE Cell ID:	MBNL Cell ID:	3UK Cell ID:
N/A	N/A	N/A

Master Drawing No: MAN12599_M001

Issue: A

100mm
50mm
10mm

V 1.8

Support Structure Schedule

Structure ID	Status	Equipment Description / Type	Structure Manufacturer	Height AGL (m)	Colour (RAL Colour)	Headframe Details	Foundation / Support Grillage / Host Structure Details	Support Bolt Details	MBNL Ref:	Comments
ST1	Proposed	Phase 8	-	20.0m	Galvanised	-	Root Foundation	-	-	

Equipment Schedule

Equipment ID	Quantity	Status	Equipment Description / Type	Equipment Manufacturer	Dimensions (W x D x H)	Weight (kg)	Colour (RAL Colour)	Material	Location	Power	Power cable length (m)	MBNL Ref:	Comments
CAB1	1	Proposed	H3g - Bowler	-	1900x600x1752	-	Grey	Steel	Outdoor	-	-	-	
CAB2	1	Proposed	H3g - APM5930	-	640x480x1200	-	Grey	Steel	Outdoor	-	-	-	
CAB3	1	Proposed	G-100876	-	600x520x1585	-	Grey	Steel	Outdoor	-	-	-	
CAB4	1	Proposed	Diplexer Cabinet	-	1800x750x1600	-	Grey	Steel	Outdoor	-	-	-	

STATUS KEY:

Installed: Existing
Retain: Existing and to remain
Relocate: Existing and to be relocated
Remove: Existing to be removed from site
Proposed: New on site

LOCATION KEY:

Outdoor: Located outside
Indoor: Located within an equipment cabin or equipment room
Internal: located inside a cabinet or item of equipment

Master:	MBNL / EE / H3G:	Project:	Purpose of Issue:	Issue:
M001	MBNL	H3G 5G UNILATERAL	Planning	A

Date:	05/09/2020
Drawn:	CDN
Checked:	DH
Approved:	SD

Revision / Upgrade Description:
First Issue - Site nomination dated: TBC

Hutchison 3G UK Limited
Star House, 20 Grenfell Road
Maidenhead, SL6 1EH
Tel: 01628 765 000
Fax: 01628 765 001

H3G Base Station Information line:
0845 6043000
Available 8am-8pm Monday to Friday

Design Consultant & Principal Contractor:

WHP Telecoms
Unit 1 Maple Park,
Low Fields Avenue, Leeds
LS12 6HH

Tel: 01133023550
e-mail: info@whptelecoms.com

Site Name:
WELLINGTON STREET

Site ID:
MAN12599

Address:
WELLINGTON STREET, REDDISH BRIDGE, LEVENSHULME, MANCHESTER, GREATER MANCHESTER, NORTH WEST ENGLAND, M18 8LW

Title:
305 EQUIPMENT SCHEDULE & SUPPORT STRUCTURE DETAILS

Project:
H3G 5G UNILATERAL

Purpose of Issue:
PLANNING

EE Cell ID:	MBNL Cell ID:	3UK Cell ID:
N/A	N/A	N/A

Master Drawing No:	Issue:
MAN12599_M001	A

100mm
50mm
10mm