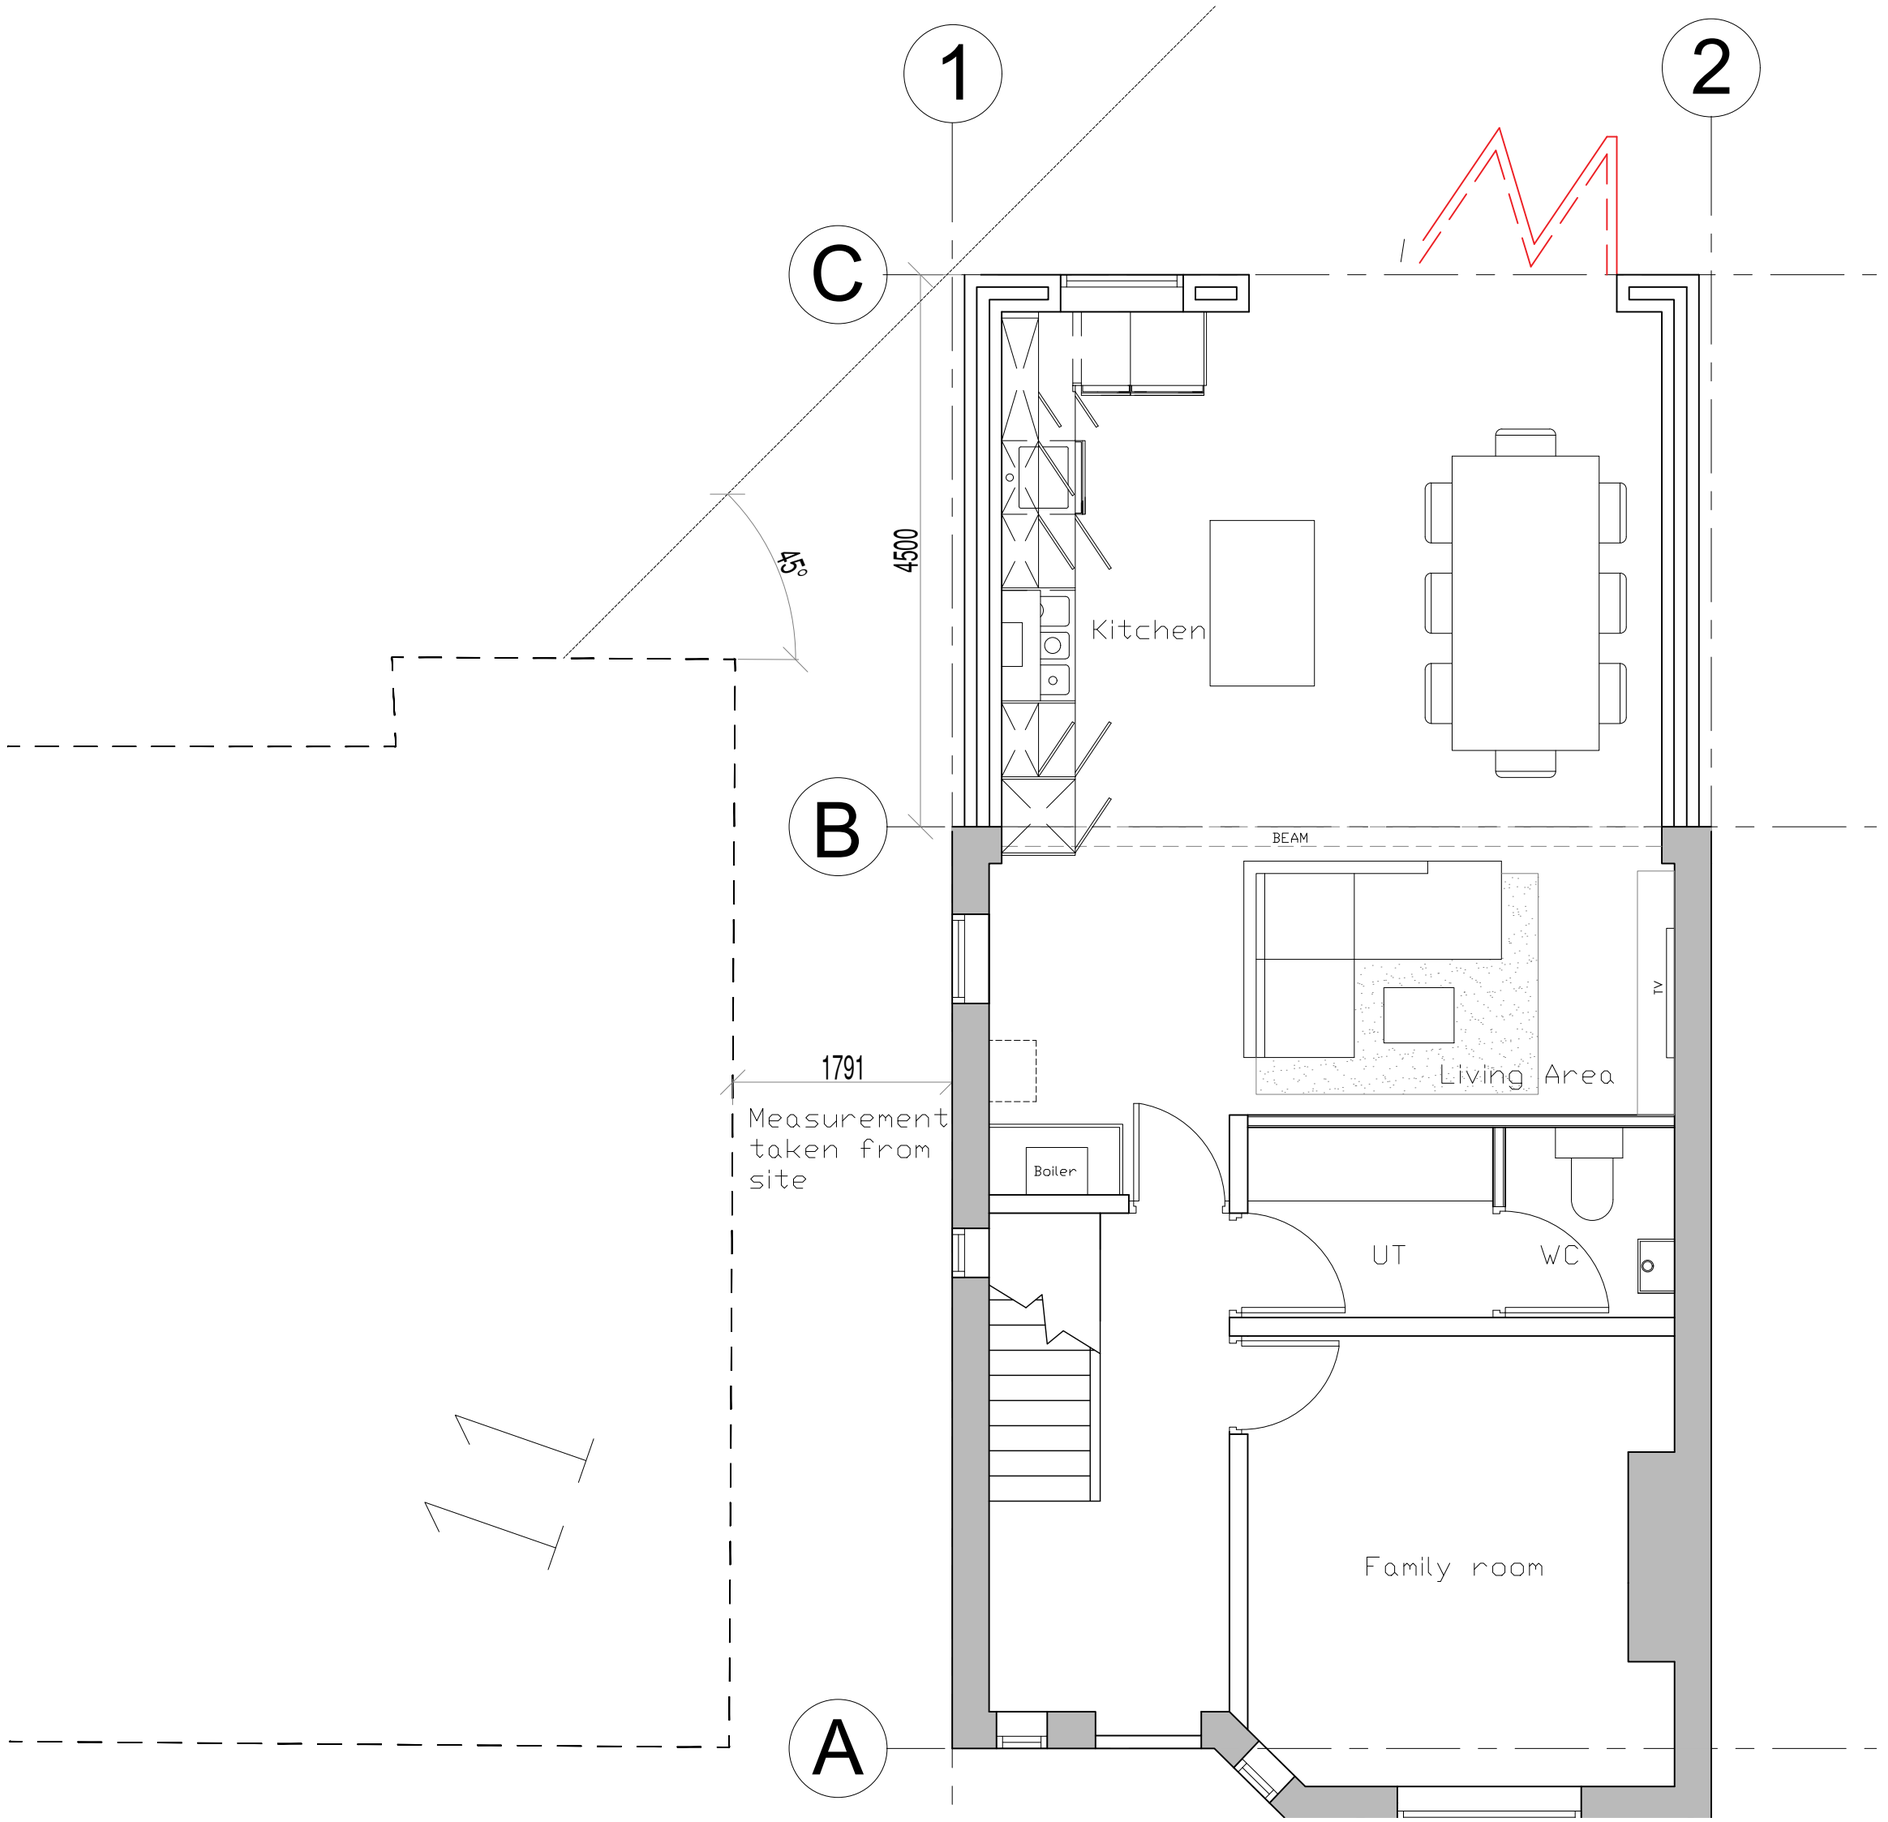


GENERAL NOTES

1 ALL DIMENSIONS ARE IN MILLIMETRES UNLESS OTHERWISE STATED

2 ALL LEVELS ARE IN METRES UNLESS OTHERWISE STATED

3 DIMENSIONS ARE NOT TO BE SCALED FROM THE DRAWING

4 ALL WORK TO BE CARRIED OUT IN ACCORDANCE WITH THE CURRENT EDITION OF THE BUILDING REGULATIONS 1991 (INCLUDING AMENDMENTS) AND ALL RELEVANT BRITISH STANDARDS/CODES OF PRACTICE

5 CONTRACTOR IS RESPONSIBLE FOR THE CORRECT SETTING OUT OF THE WORKS ON SITE, ALL DIMENSIONS TO BE CHECKED PRIOR TO FABRICATION OF MATERIALS

6 THIS DRAWING IS TO BE READ IN CONJUNCTION WITH ALL RELEVANT DRAWINGS AND SPECIFICATIONS

Rev	Issued status	Date	By	Chk.
A	issued for info	17.08.20	LD	

[redacted]

DRAWING STATUS

WORKING DRAWING rev A

[redacted]

DESIGNER

INTEGRAL DESIGN and MANAGEMENT Ltd

Property Consultants
Project Managers
Designers
CDM Coordinators
Party Wall Surveyors

14 Arundel Avenue
Fixton
Manchester
M41 6NQ

Tel: 07508226929
Email: Luke@integral-dm.co.uk
Web: www.integral-dm.co.uk

[redacted]

CLIENT

MR DARREN MOTTERSHEAD
13 BALDOCK ROAD
MANCHESTER
M20 6JG

DRAWING TITLE

45 DEGREE RULE ACKNOWLEDGED

JOB No.	DRAWING No.	SCALE
008	000	as noted @A3

[redacted]