




Plot Stamp: G:\Estates - Project\corn8121 Michael Smith - Replacement of gas store\05 Drawings & Specifications\2 Existing\Revised Existing and proposed CT.dwg Plot Date and Time Stamp: 16/09/2020 14:33:33

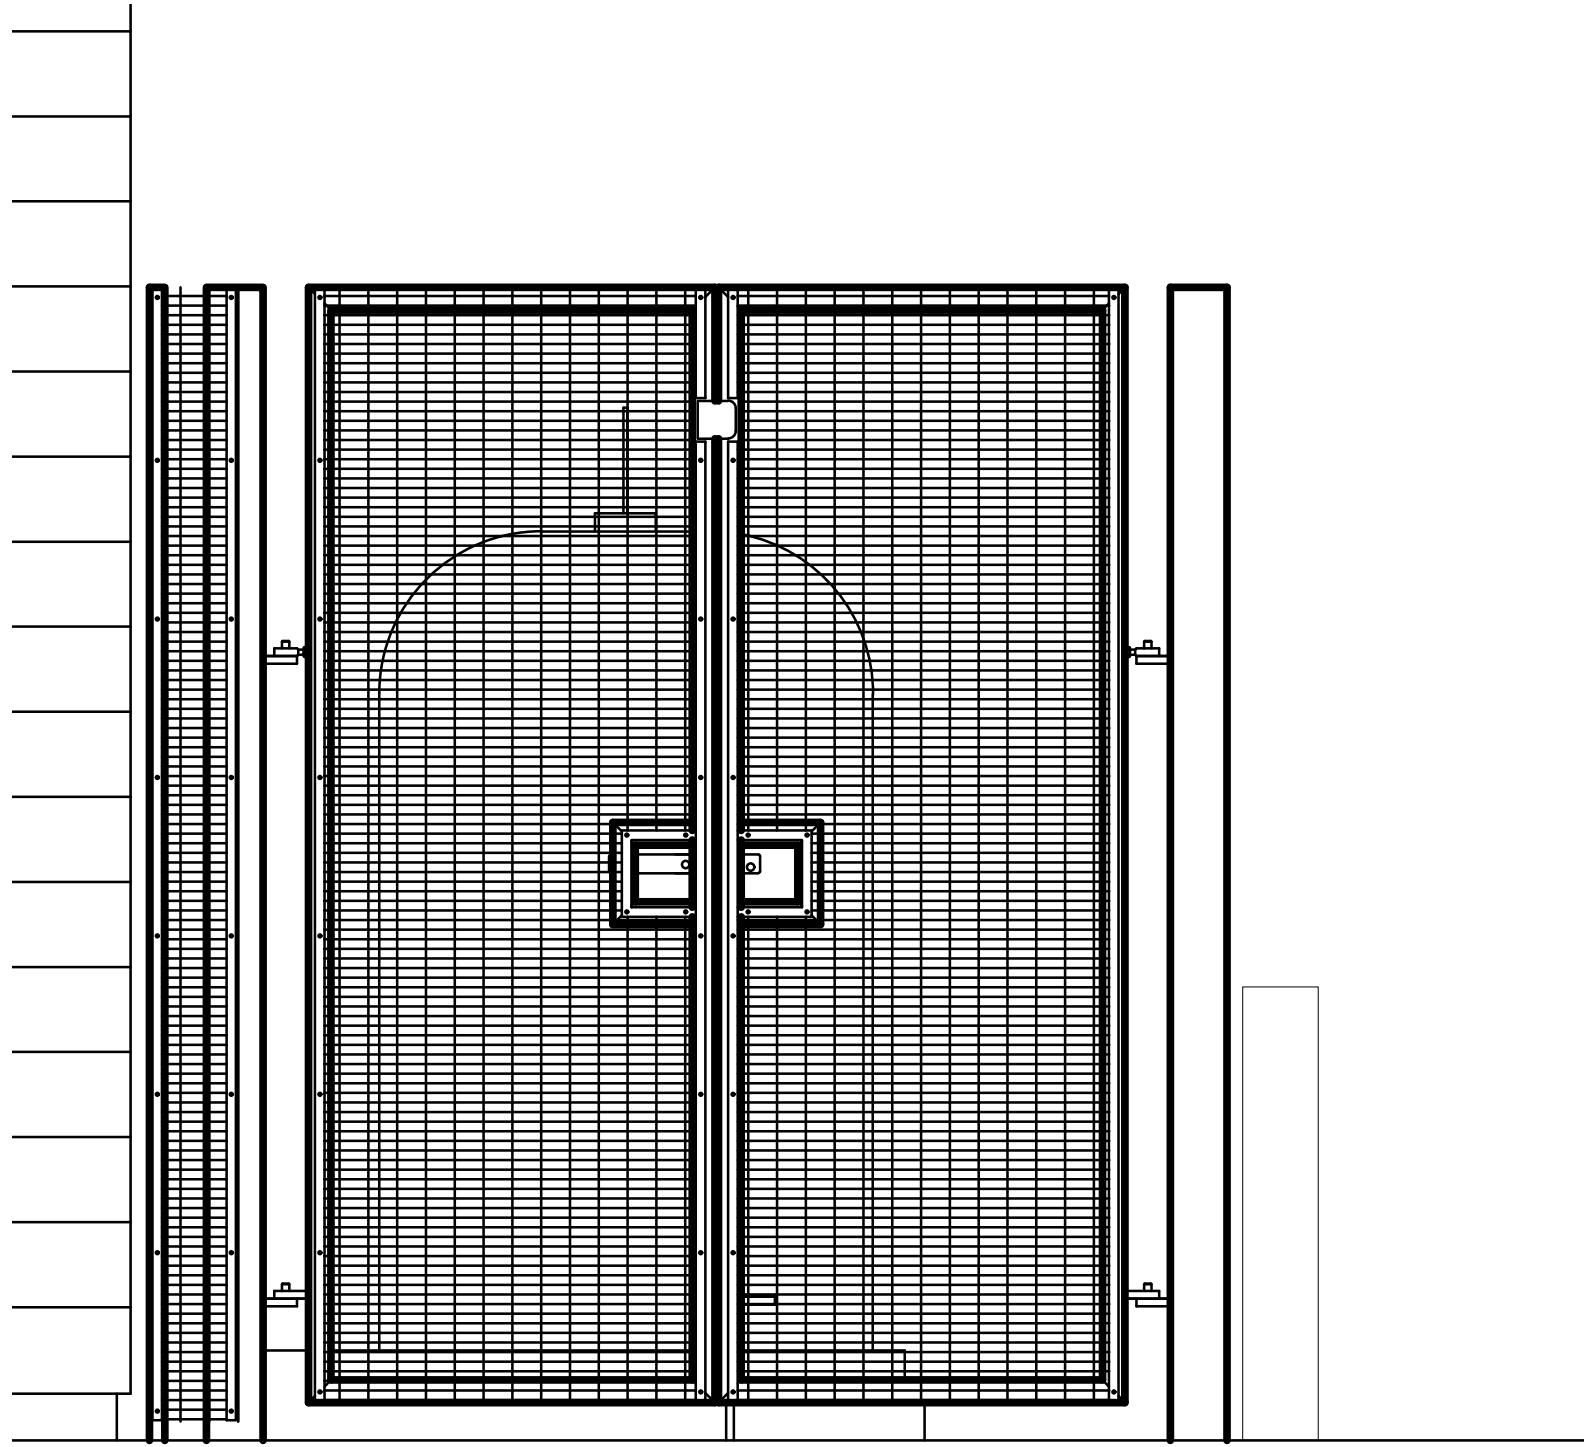


Proposed Elevation B
1:20

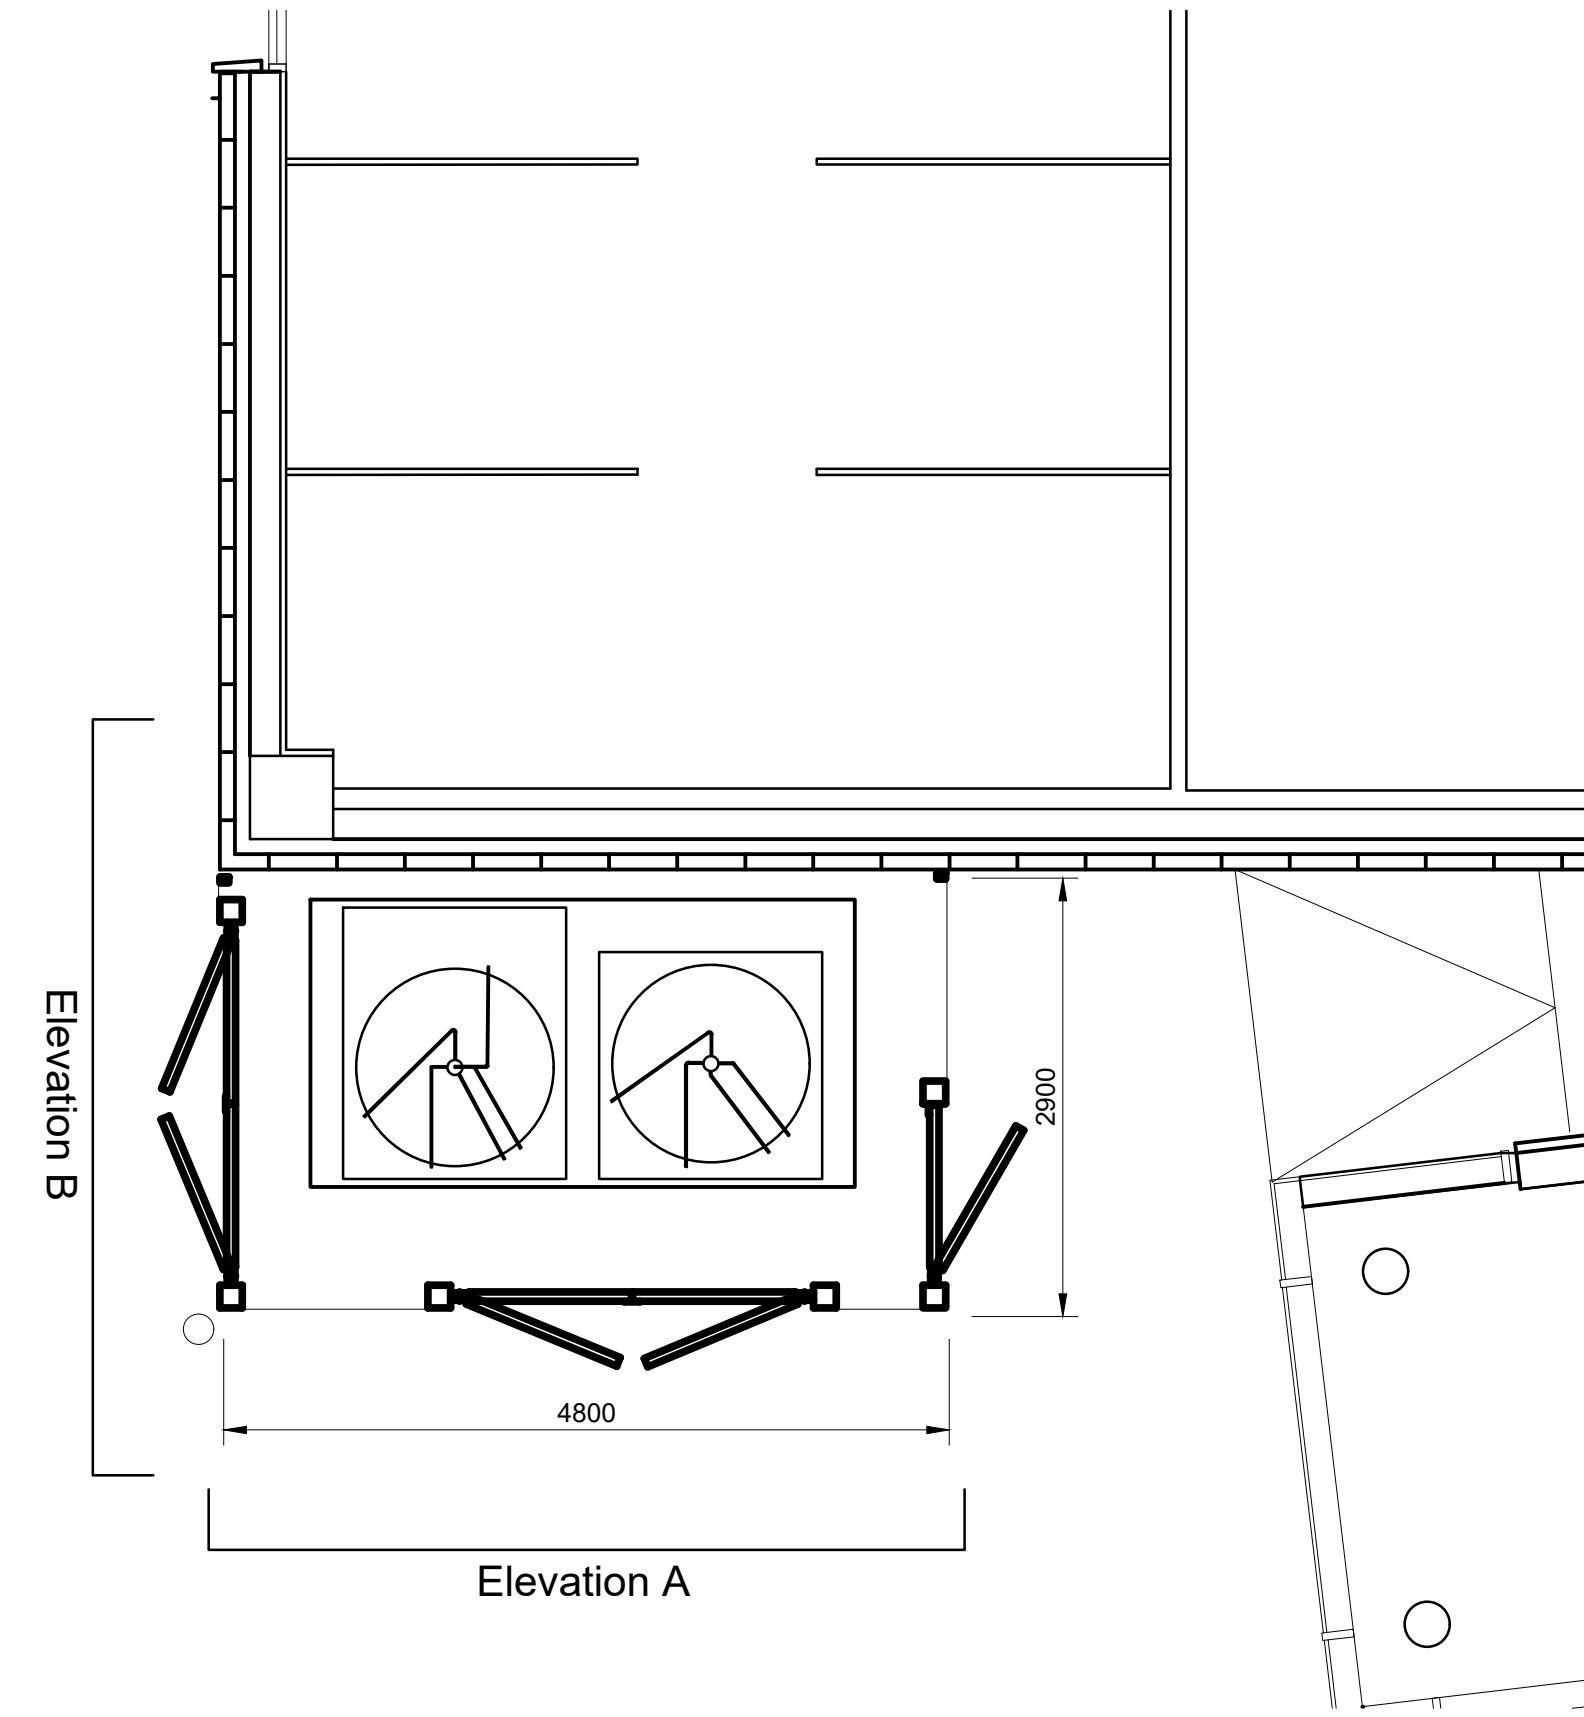

Proposed Plan of gas store 1:50

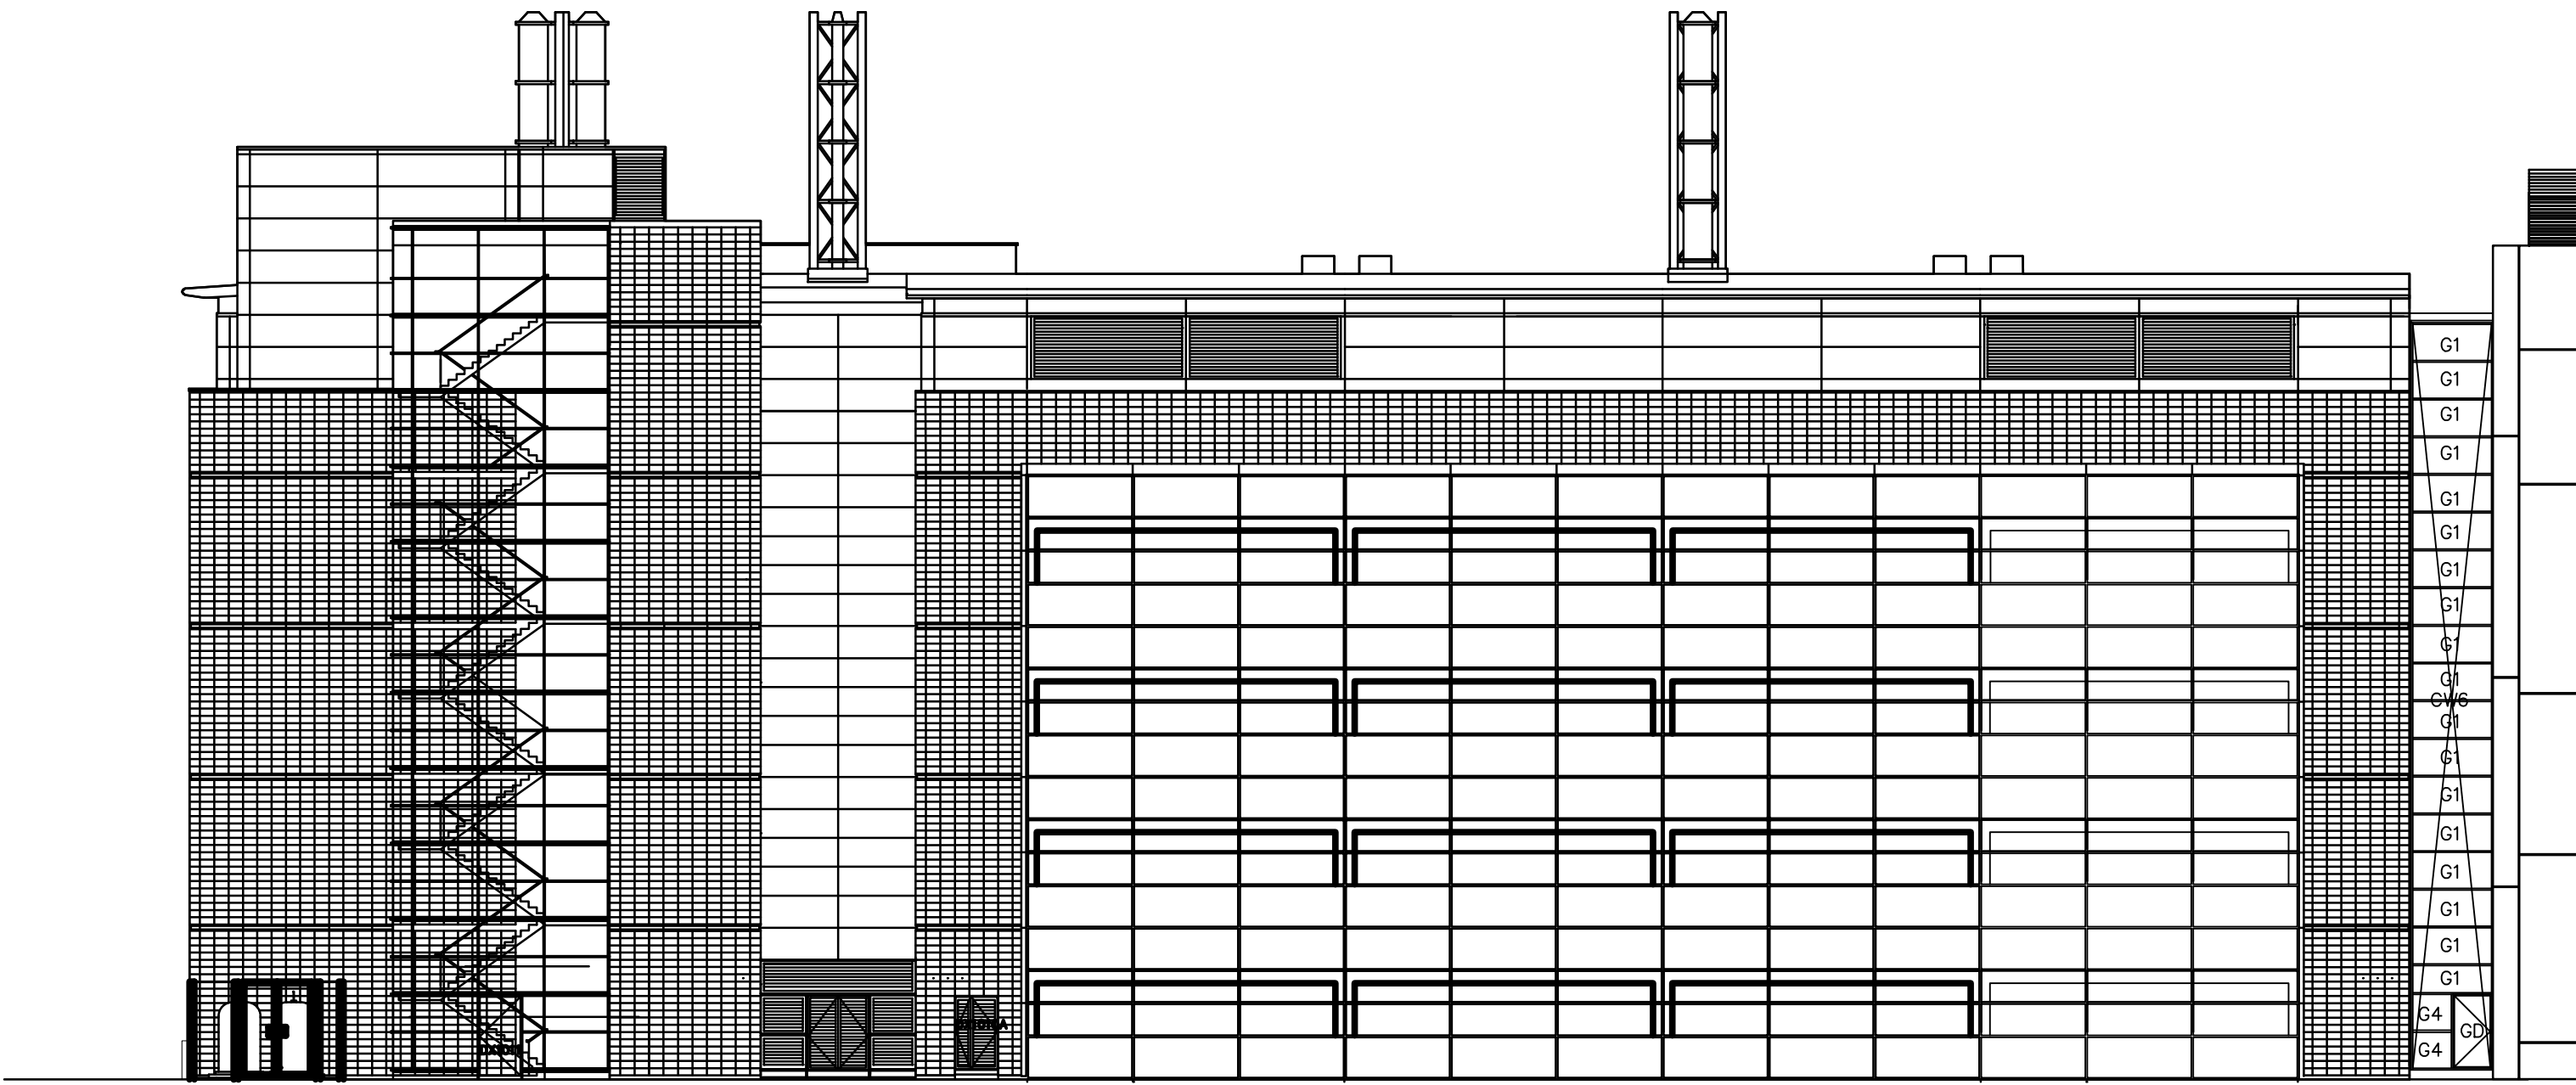

Proposed Elevation
1:200

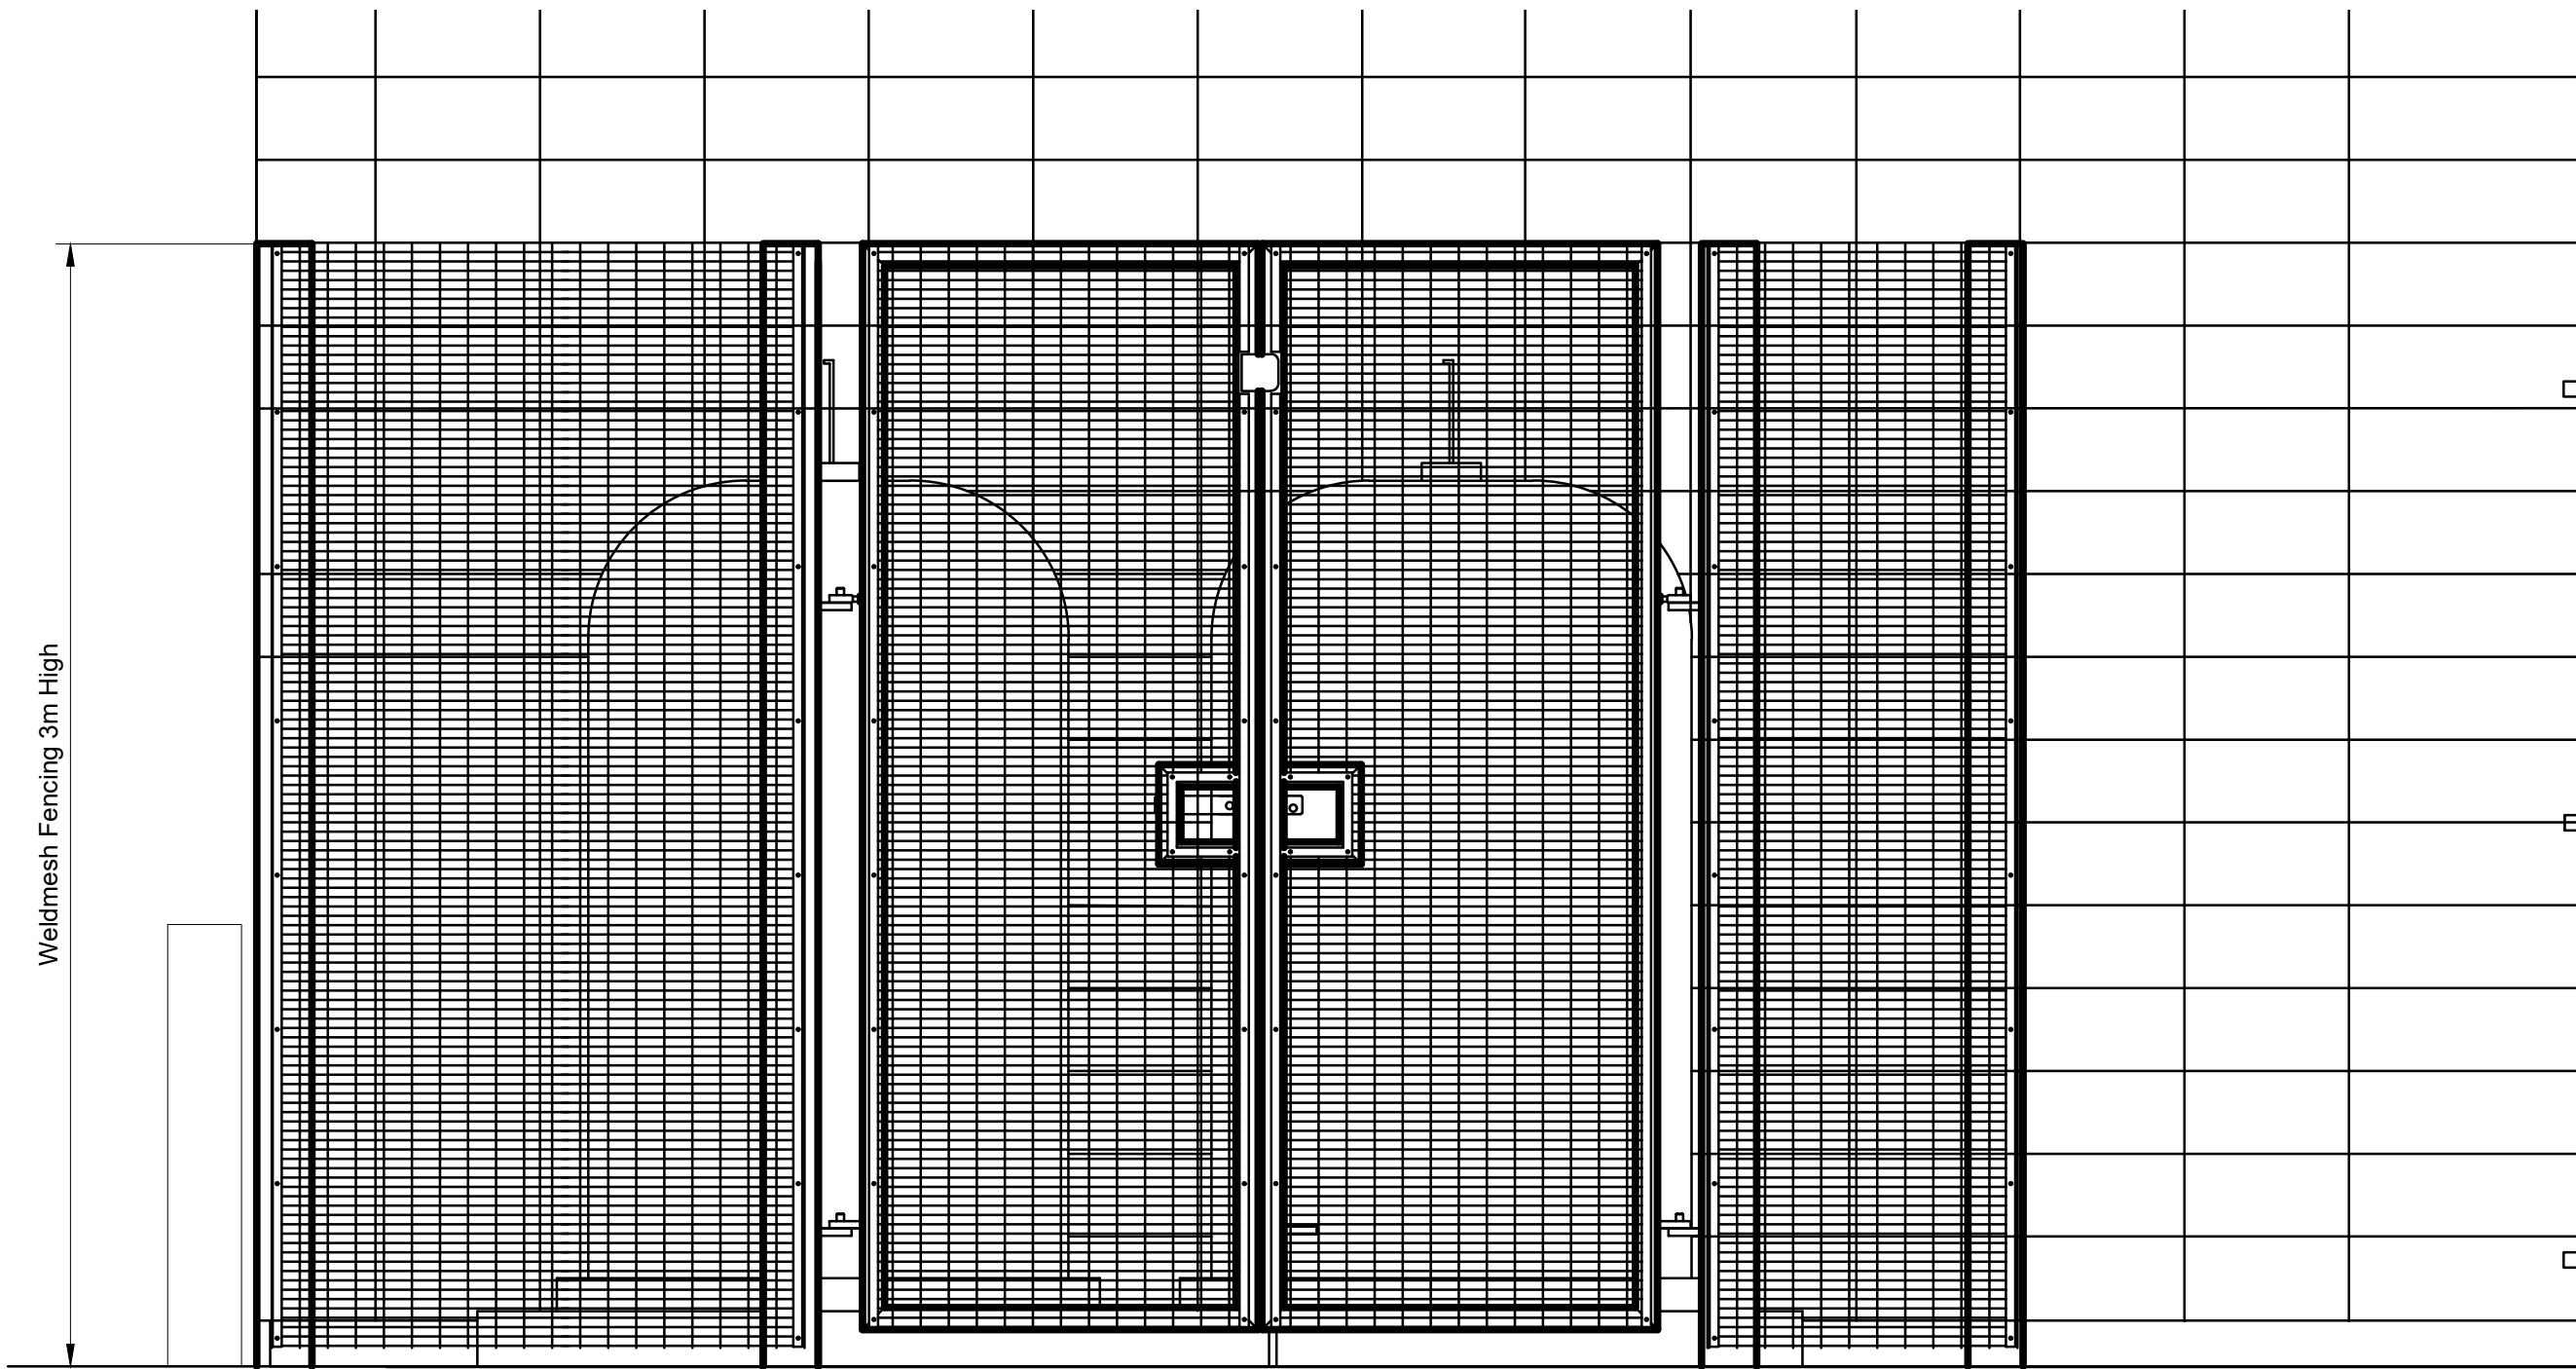

Proposed Elevation A
1:20

- NOTES
- DO NOT SCALE FROM THIS DRAWING.
 - ALL MEASUREMENTS ARE IN MILLIMETERS UNLESS STATED OTHERWISE.
 - THIS DRAWING IS TO BE READ IN CONJUNCTION WITH THE SPECIFICATION AND ALL RELEVANT ARCHITECTURAL, ELECTRICAL, MECHANICAL AND STRUCTURAL DRAWINGS.
 - © UNIVERSITY OF MANCHESTER. THIS DRAWING MUST NOT BE REPRODUCED WITHOUT PERMISSION.
 - DIRECTORATE OF ESTATES AND FACILITIES TO BE NOTIFIED OF ANY DISCREPANCIES.

A	Fencing changed from Palisade to Weldmesh	09/09/20	CT		
Rev	Description	Date	By	Chk'd	Auth

MANCHESTER
1824
The University of Manchester
Directorate of Estates and Facilities
Beyer Building
The University of Manchester
Oxford Road
Manchester
M13 9PL

Drawing Status		PLANNING	
Project New gas compound			
Building Name MICHAEL SMITH BUILDING		Building No.	
Site Name OXFORD ROAD			
Sub Site Name -			
Drawing Title Proposed plan & elevations			
PM	Drawn	Checked	Authorised
AS	AS	---	---
Scale @A1 Various at A1	Date July 2020	Date --/--/--	Date --/--/--
Drawing No. B004P		Revision A	